SEE SHEET 7

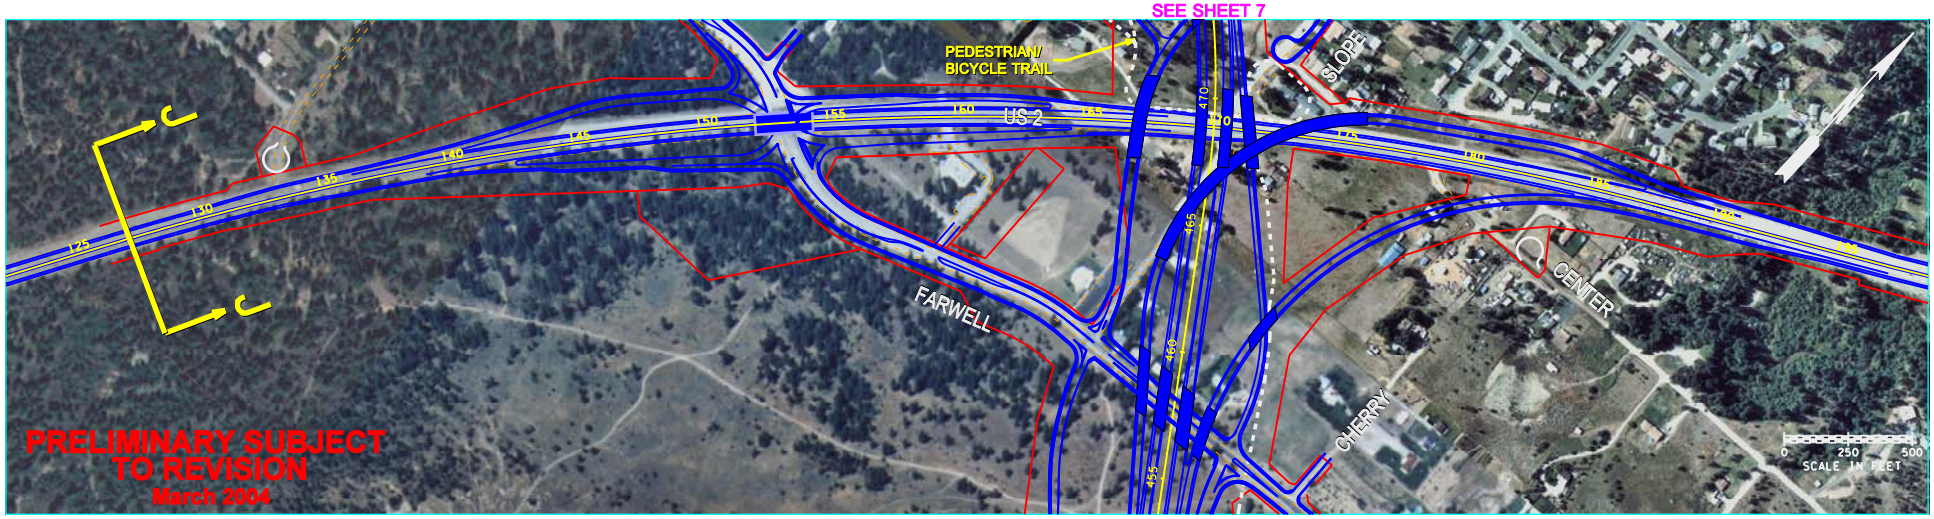

SEE SHEET 9

SEE SHEET 6

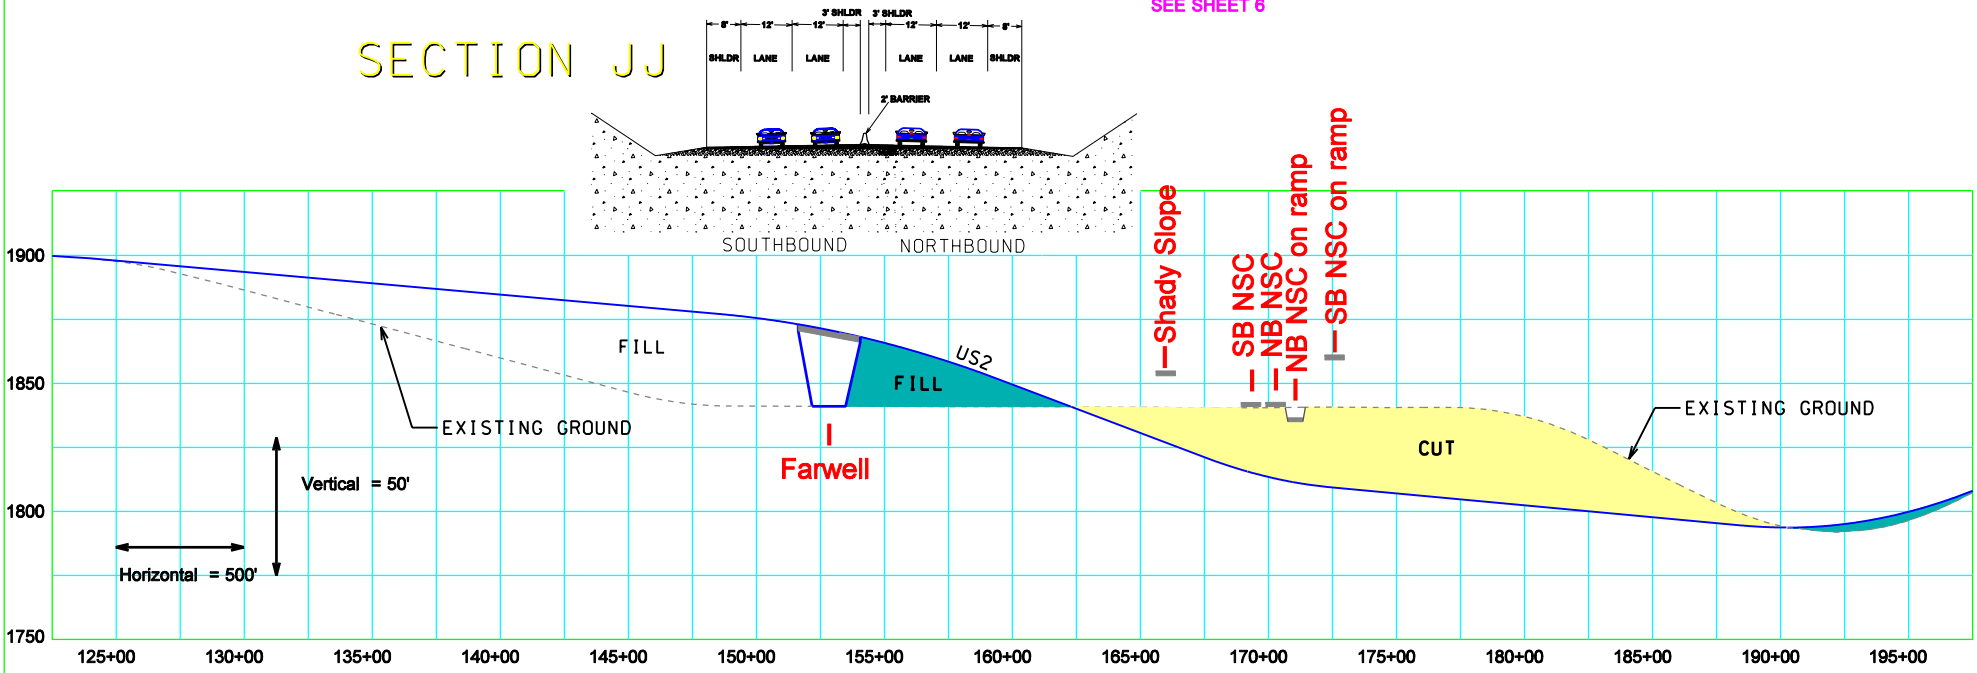

		NORTH SPOKANE CORRIDOR	PLAN AND PROFILE

SHEET 8 of 9 SHEETS