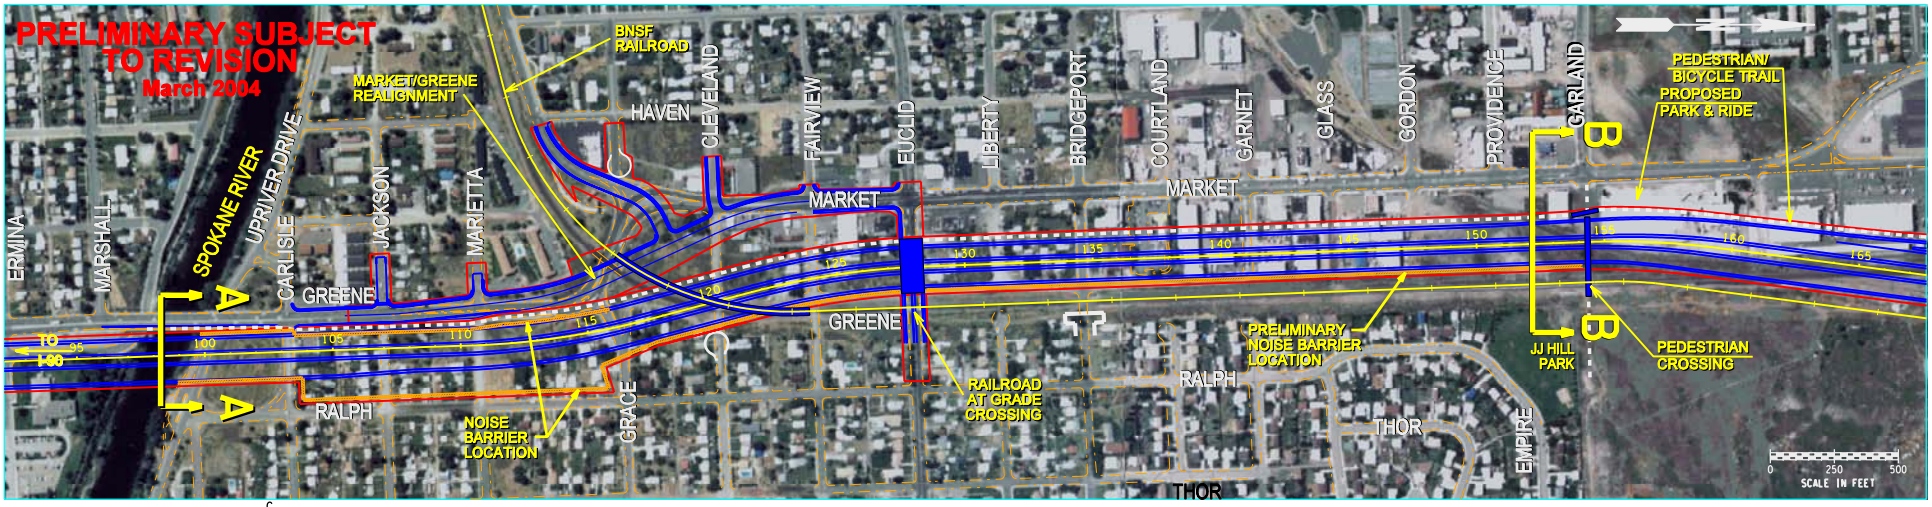

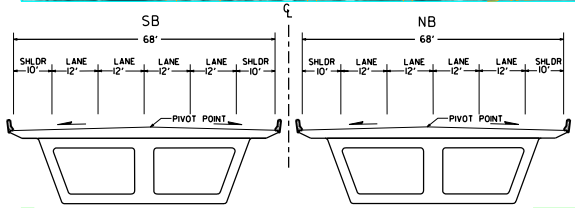

SECTION AA

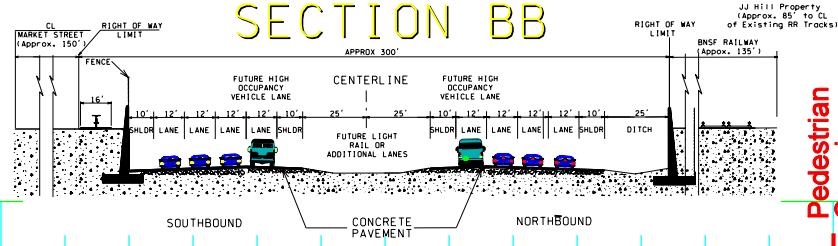

SECTION BB

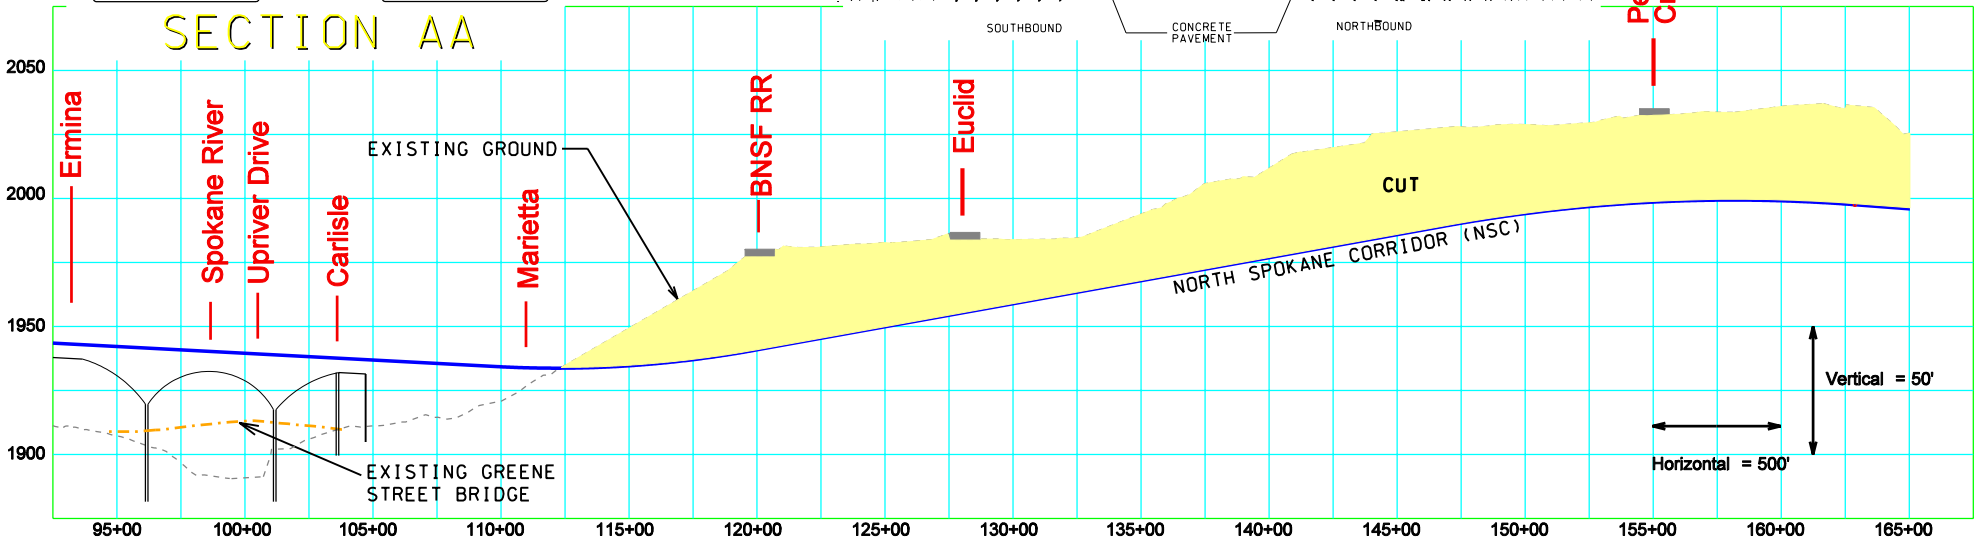

NORTH SPOKANE CORRIDOR

PLAN AND PROFILE

SHEET 1 OF 9 SHEETS