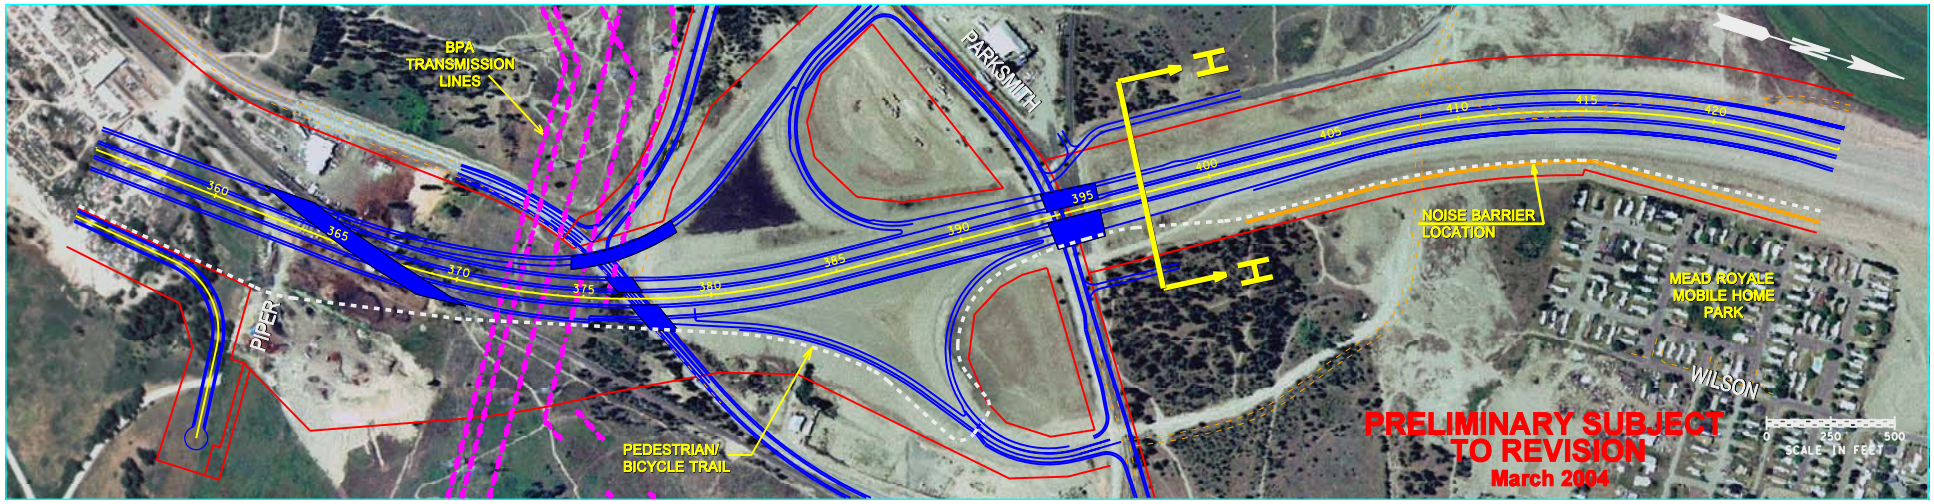

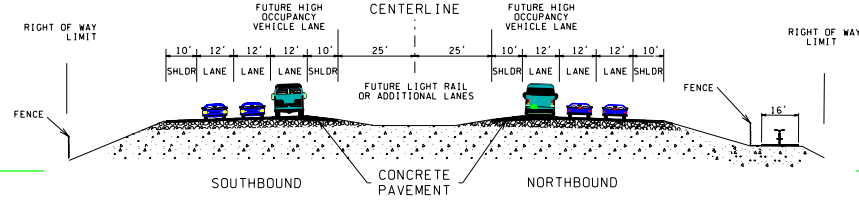

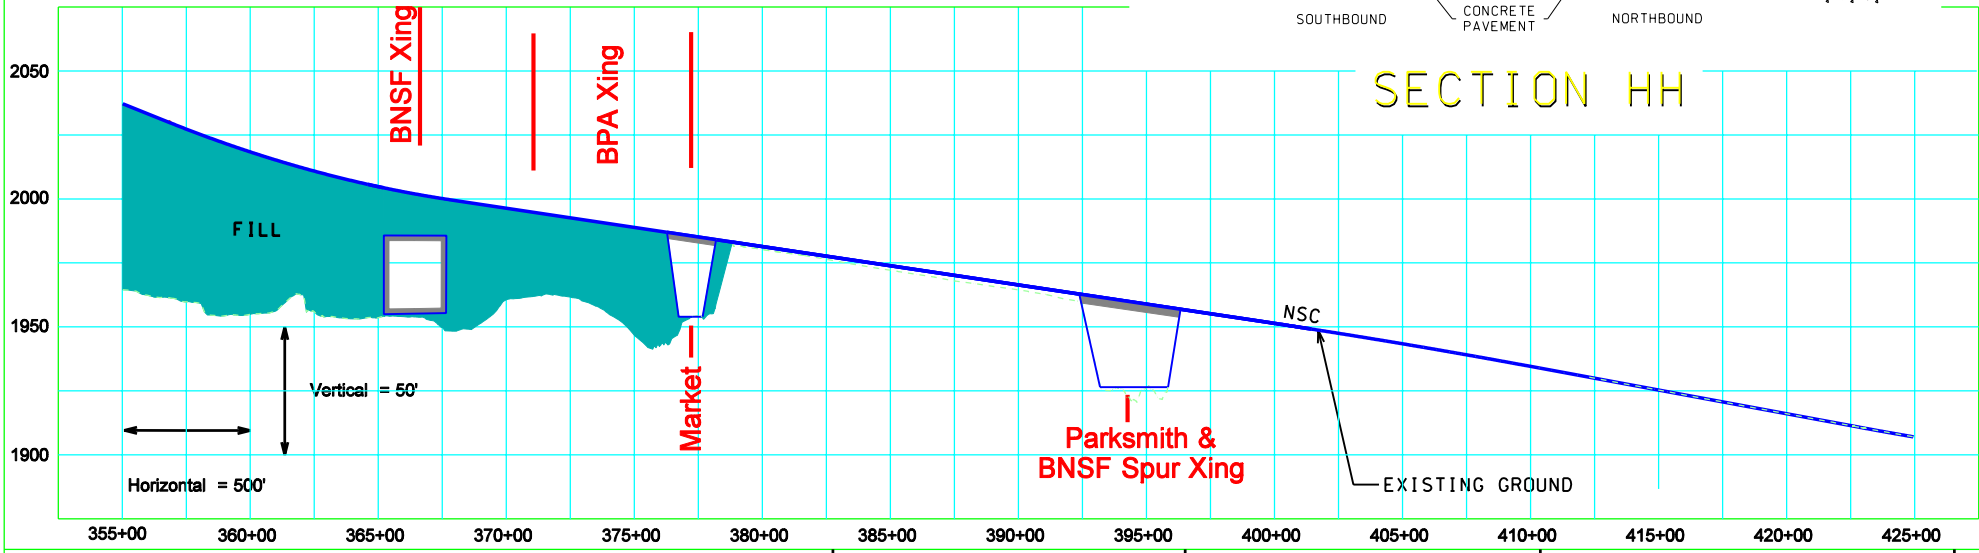

NORTH SPOKANE CORRIDOR

PLAN AND PROFILE

SHEET 5 OF 9 SHEETS