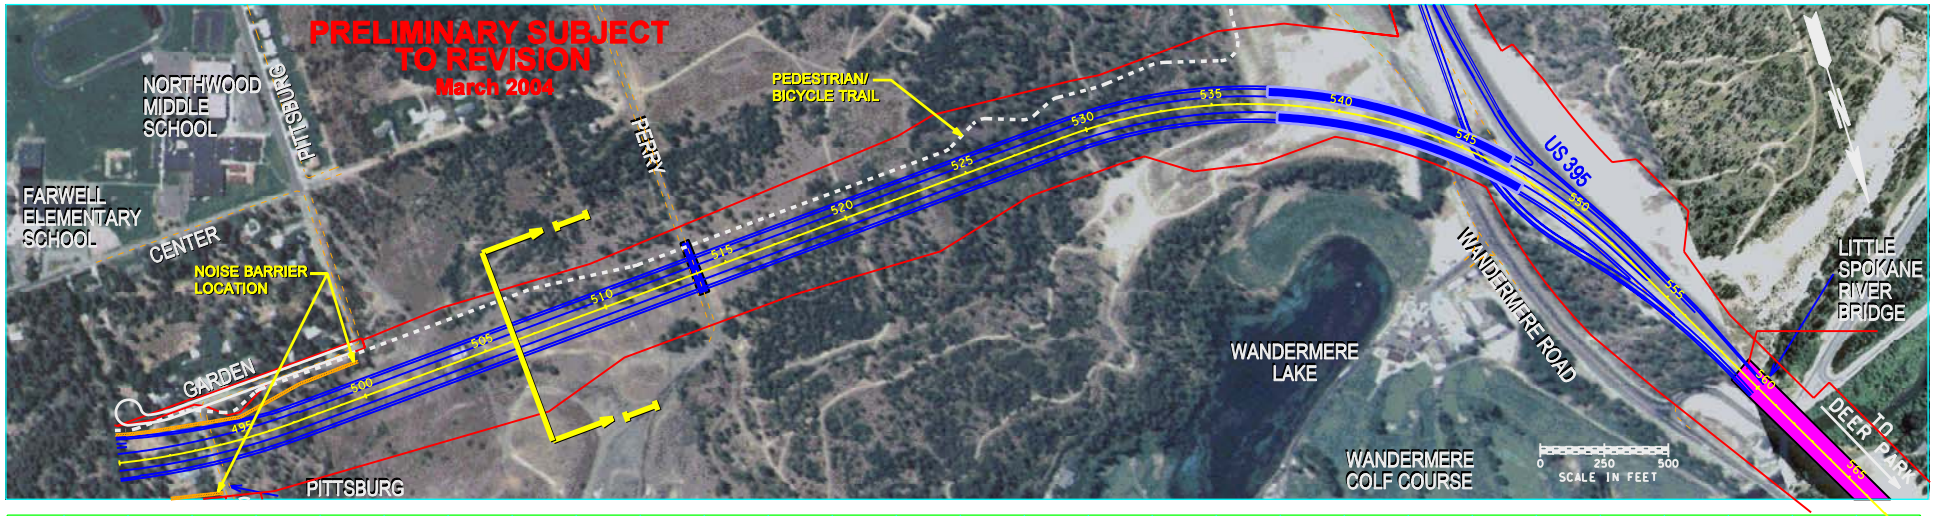

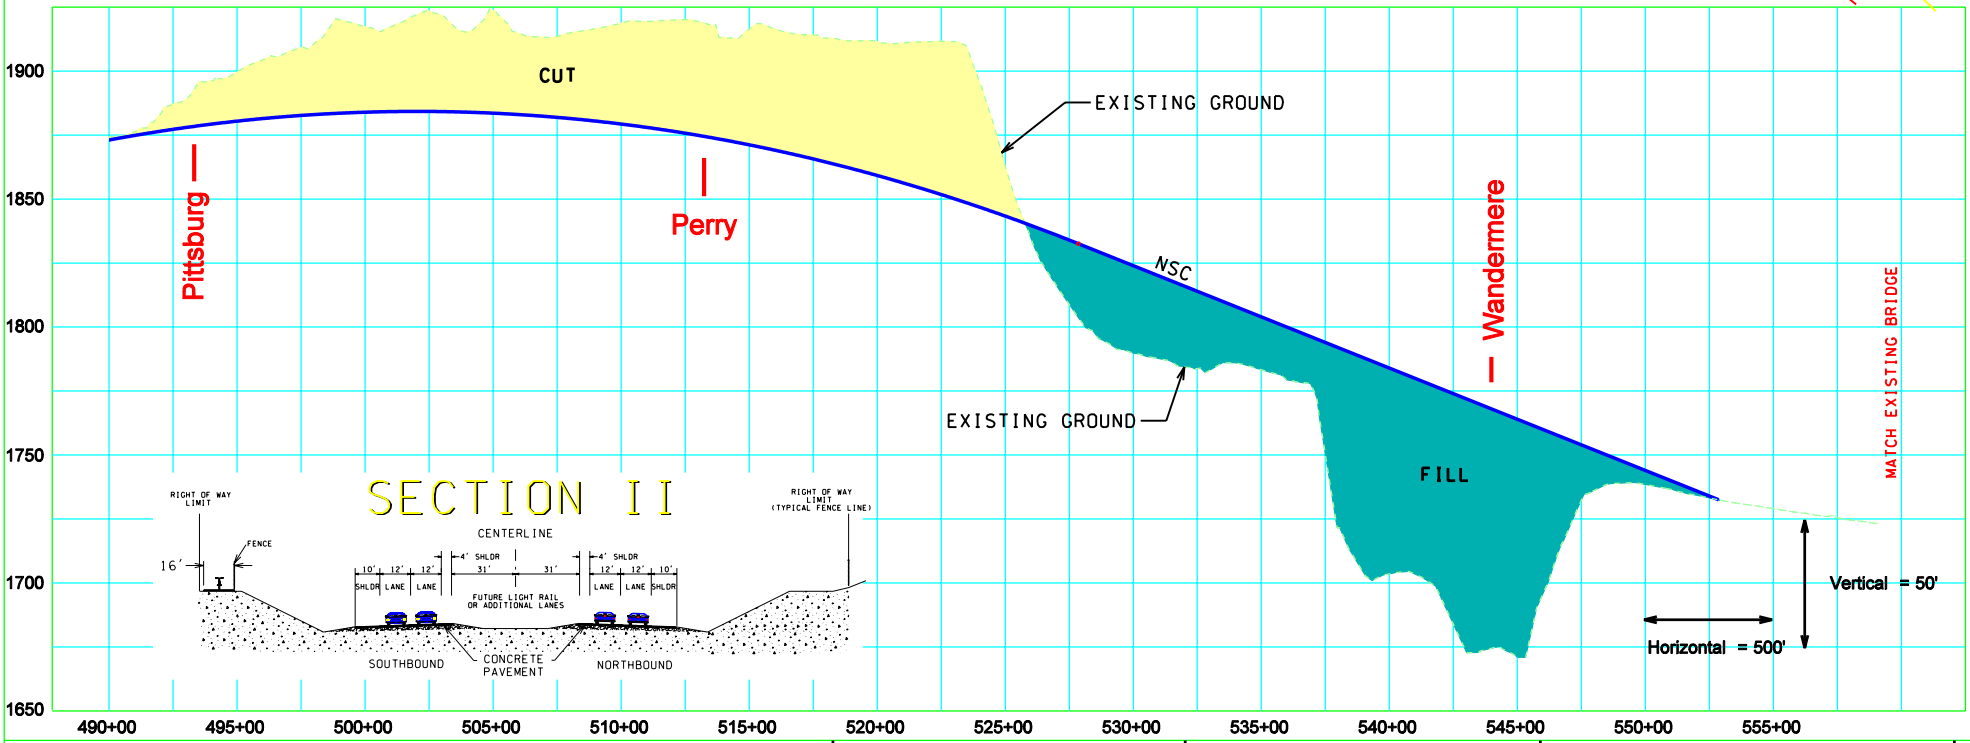

NORTH SPOKANE CORRIDOR

PLAN AND PROFILE

SHEET 7 OF 9 SHEETS