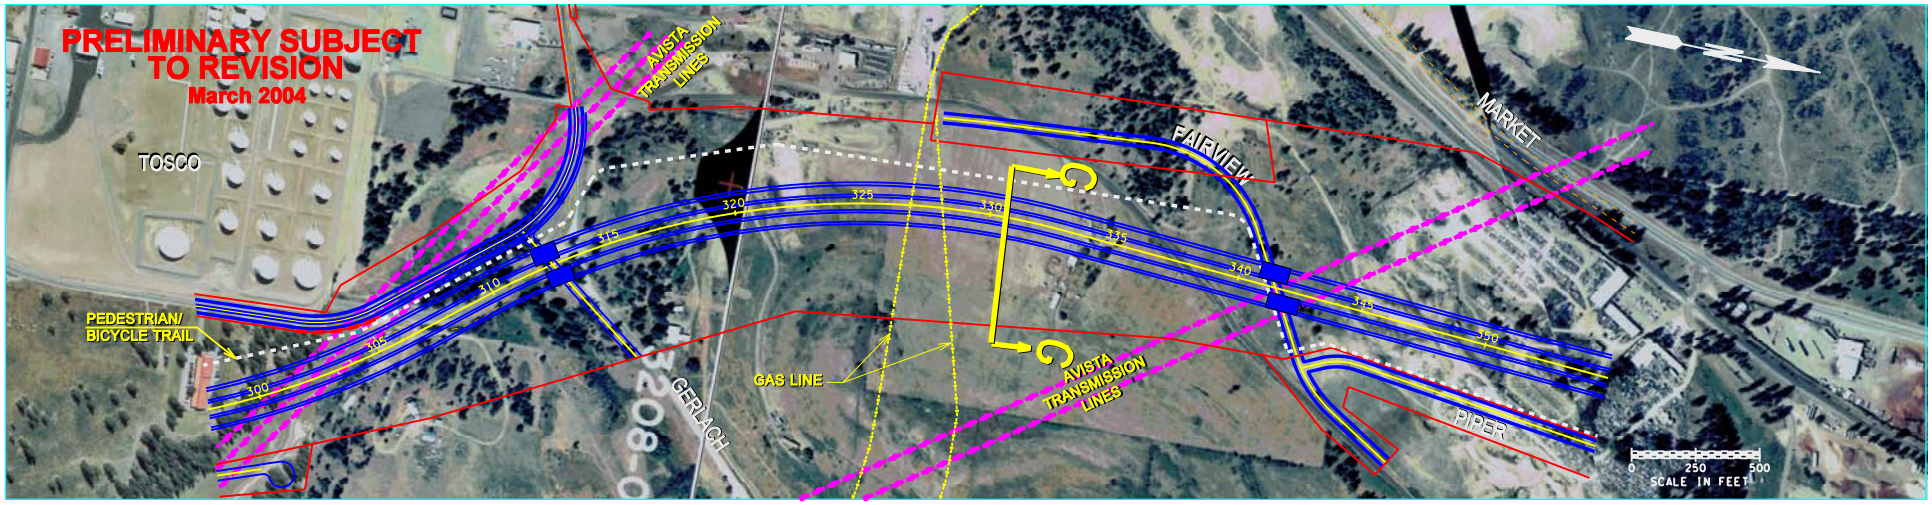


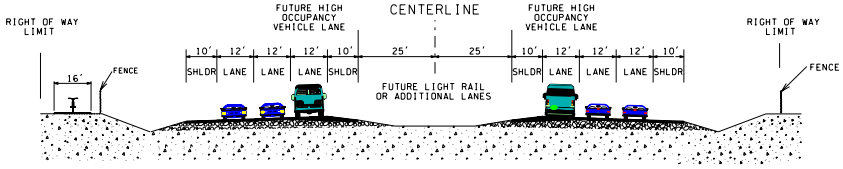


SECTION GG

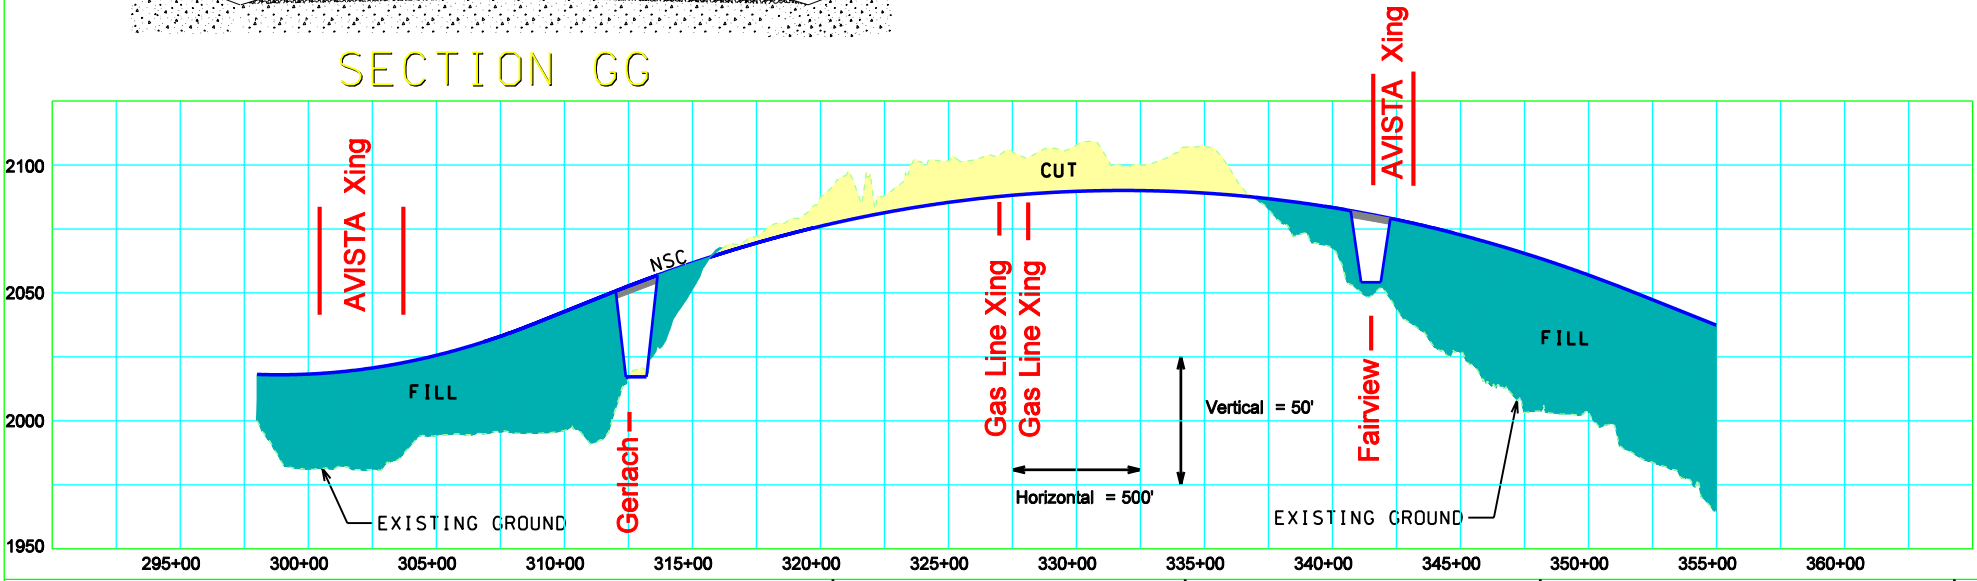


**NORTH SPOKANE CORRIDOR**

PLAN AND PROFILE

SHEET 4 OF 9 SHEETS