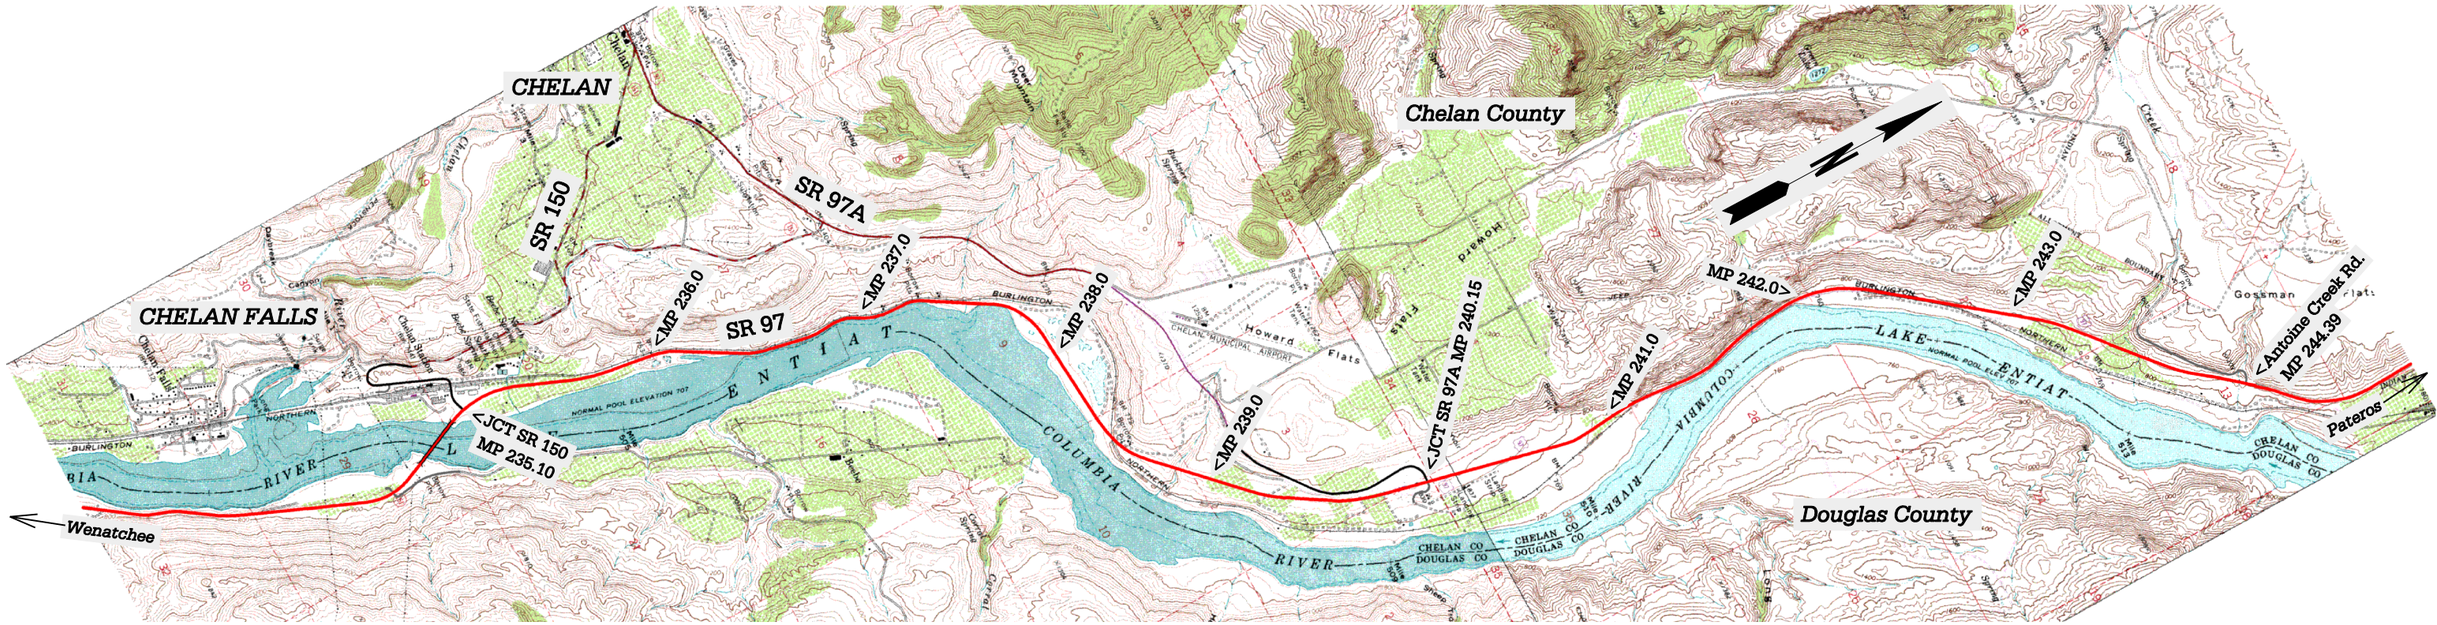

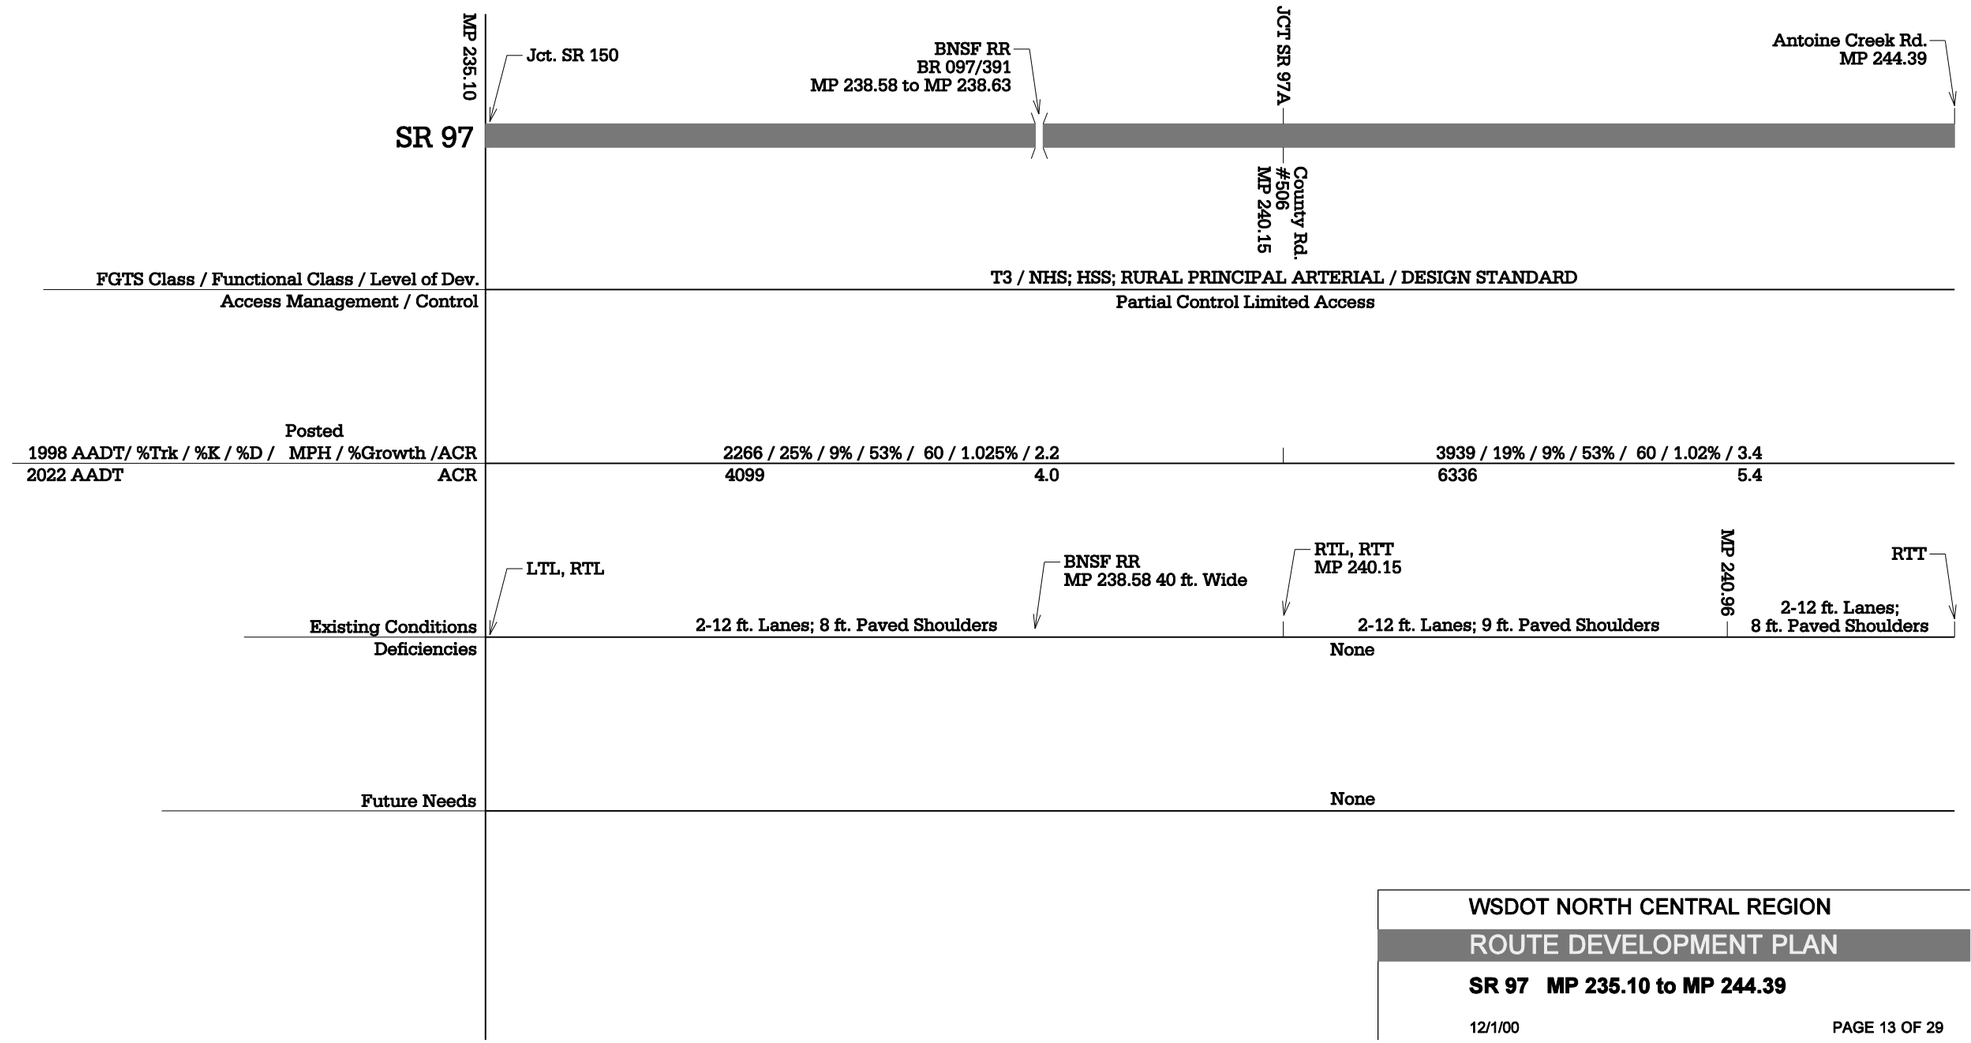

WSDOT NORTH CENTRAL REGION

ROUTE DEVELOPMENT PLAN

SR 97 MP 235.10 to MP 244.39

12/1/00