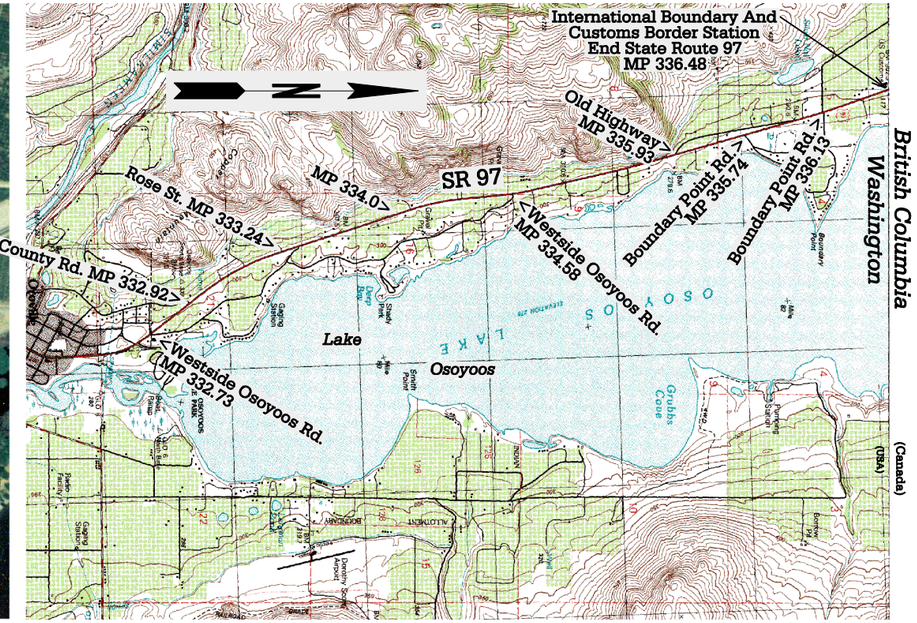

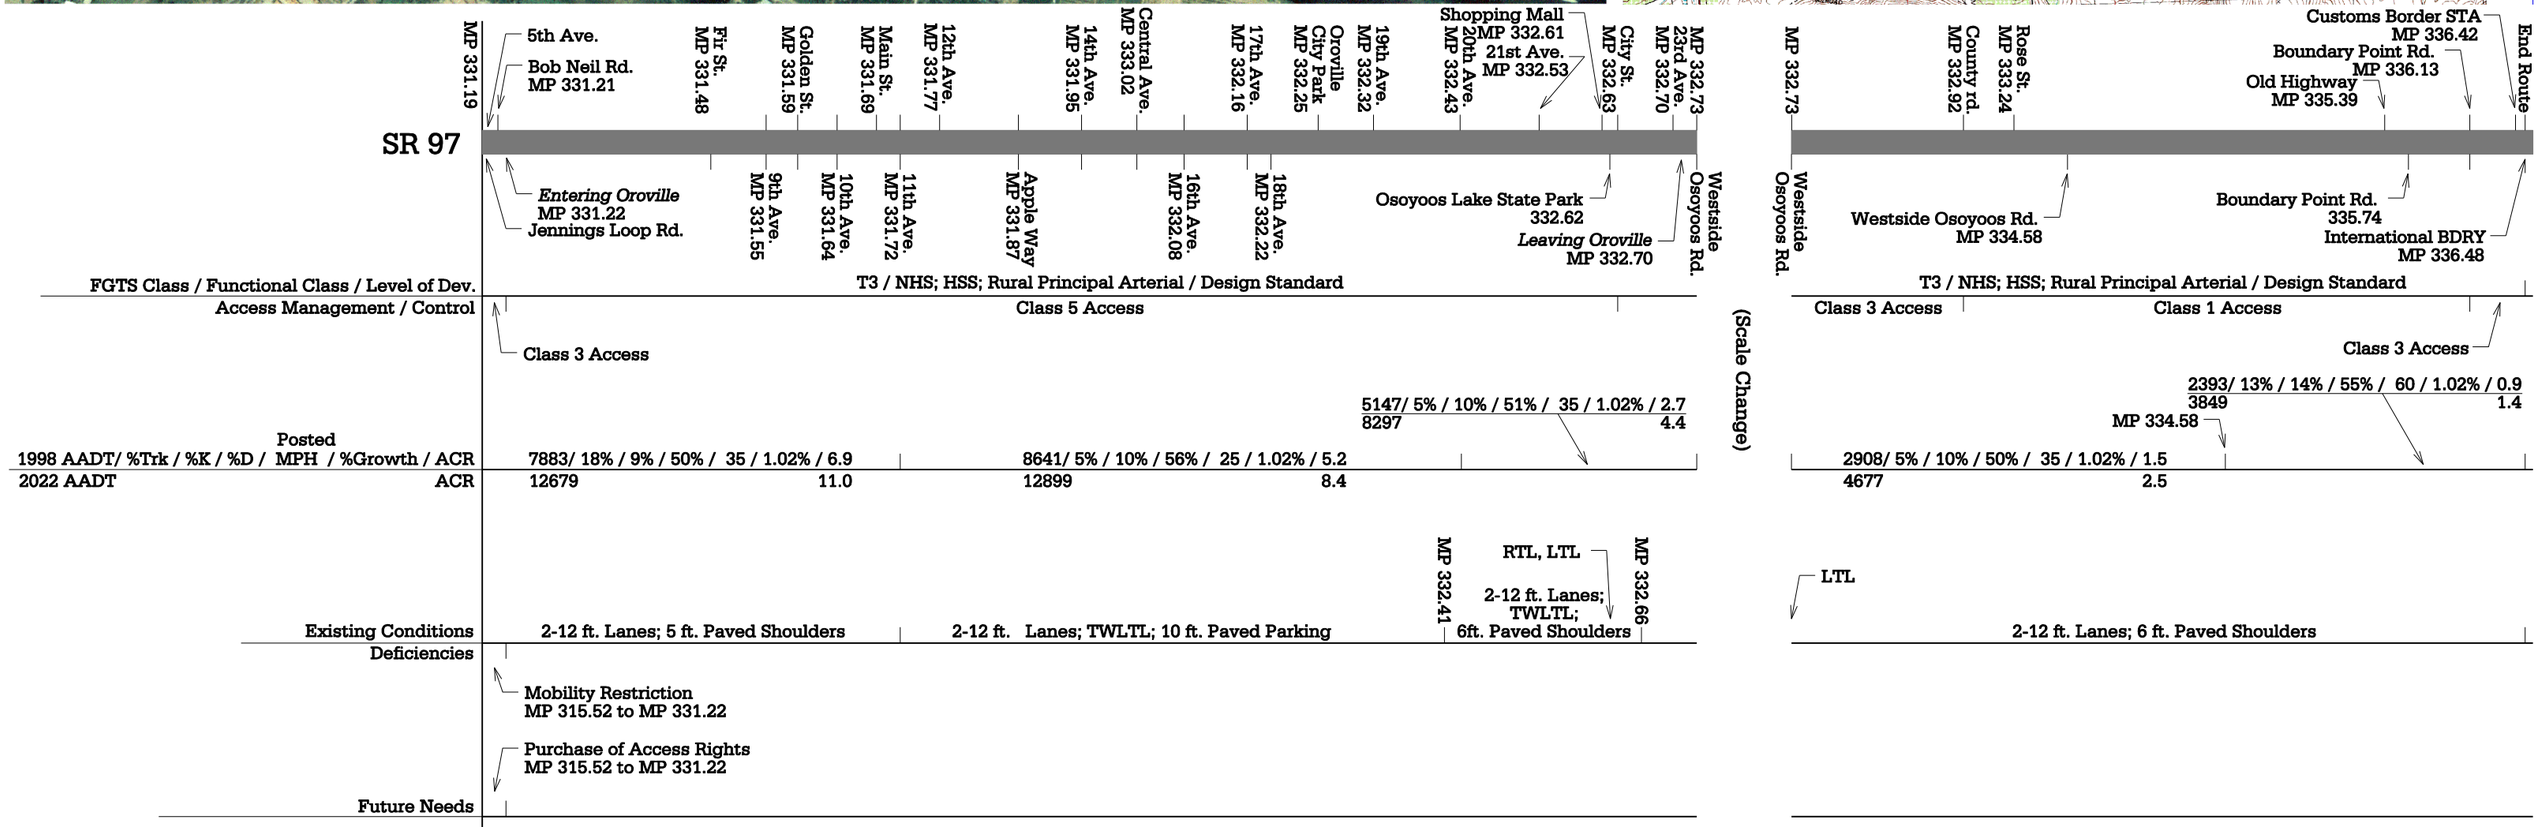

WSDOT NORTH CENTRAL REGION

ROUTE DEVELOPMENT PLAN

SR 97 MP 331.19 to MP 336.48

12/1/00