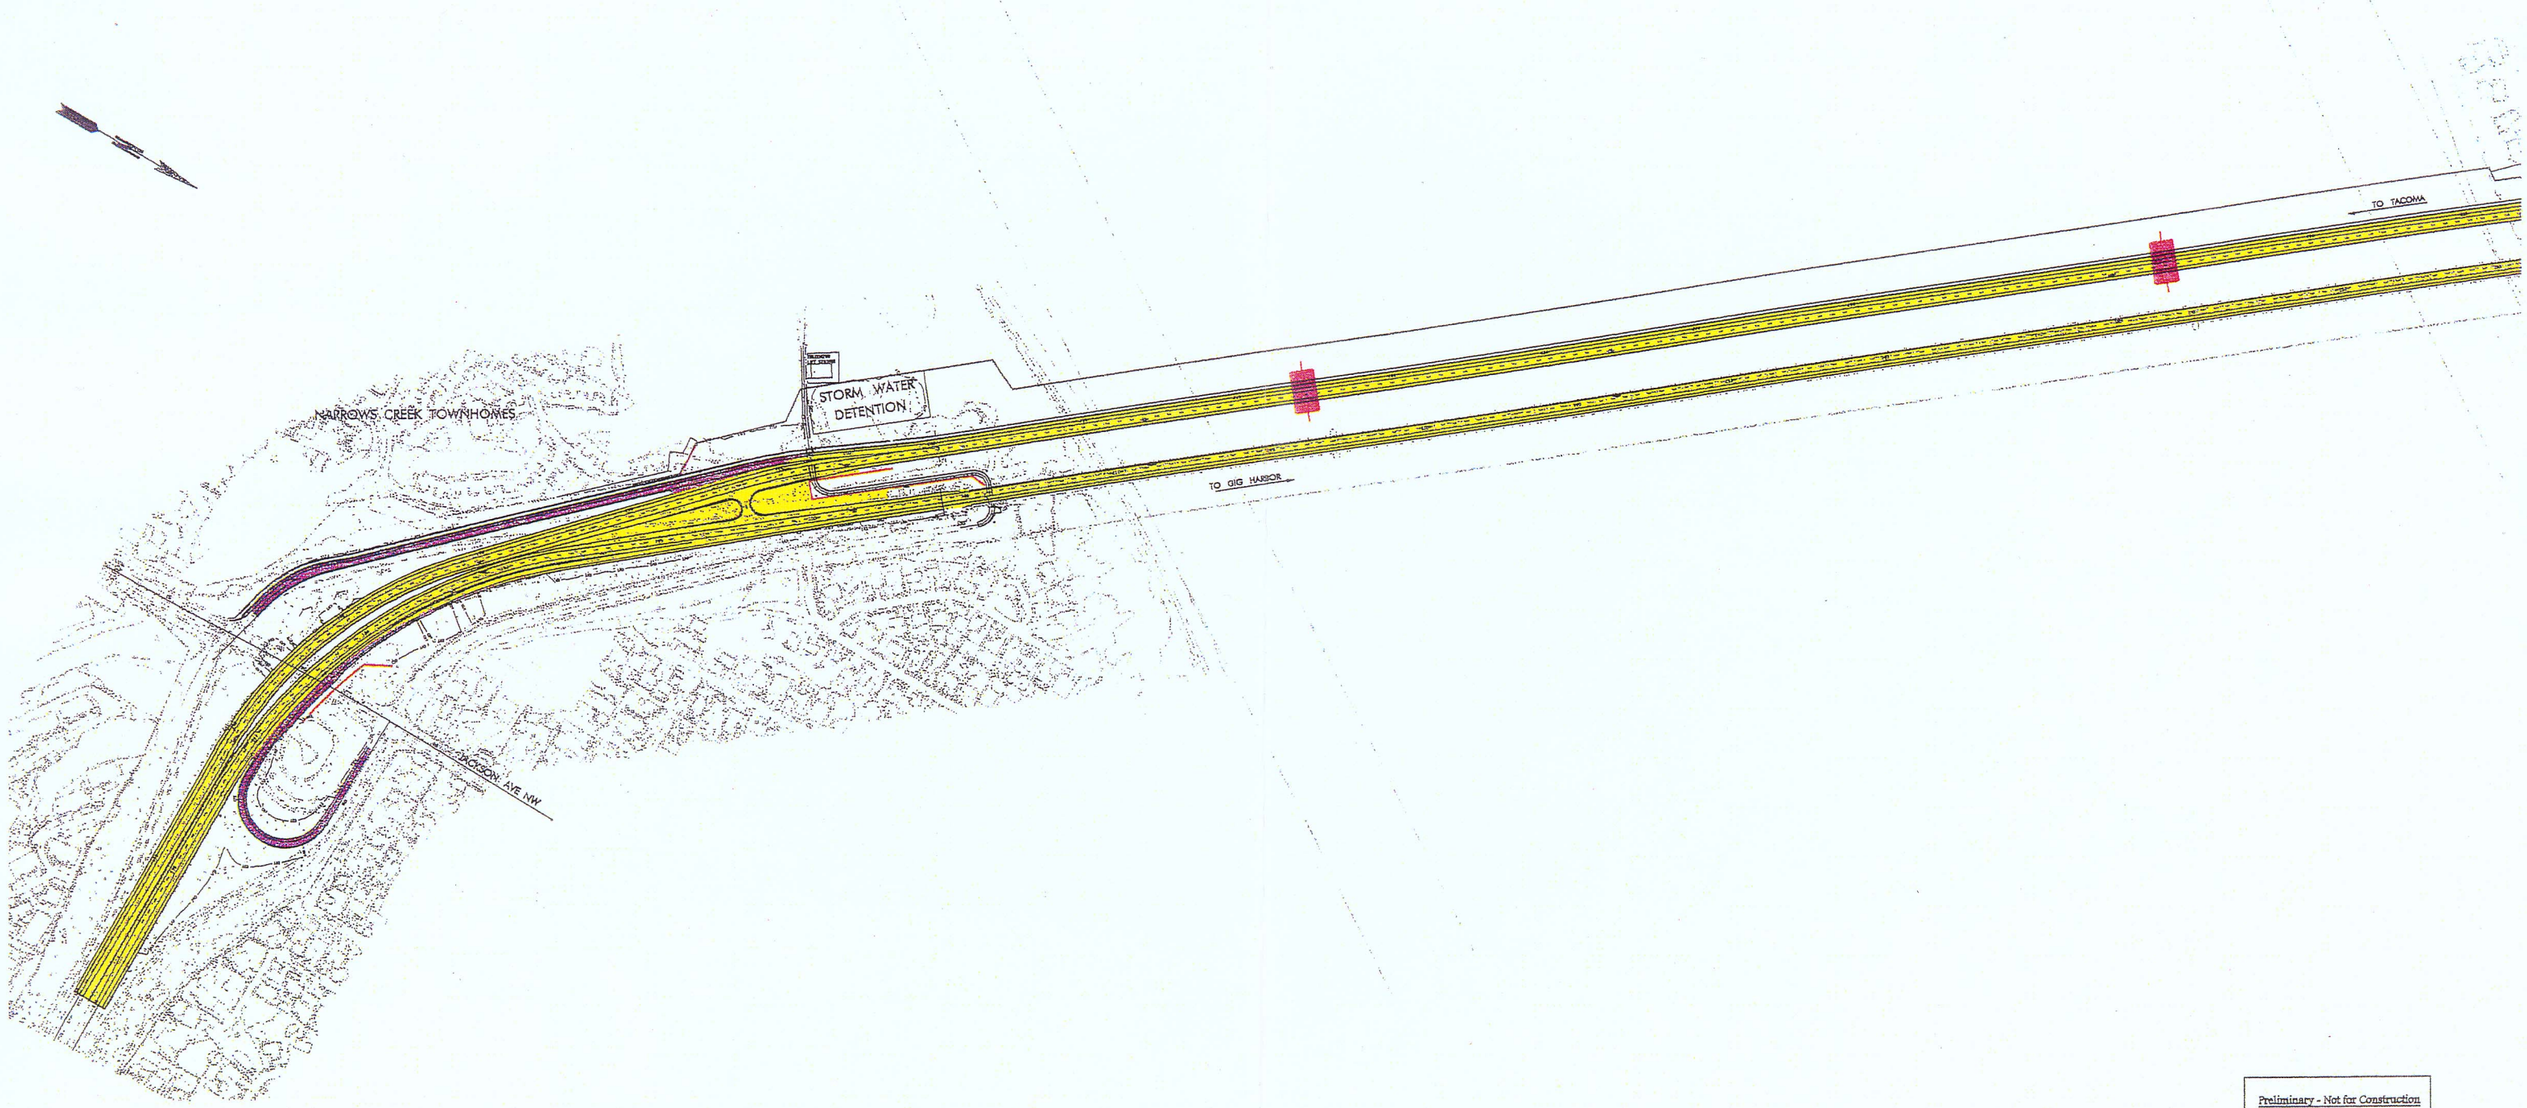

TACOMA NARROWS BRIDGE PROJECT

Preliminary - Not for Construction

Date: 06-21-00

PTG/HNTB
Tacoma Narrows joint venture

0 250 500
SCALE IN FEET

PLOT DATE: 21-JUN-2000 07:55