PRELIMINARY SUBJECT TO REVISION
5-24-00

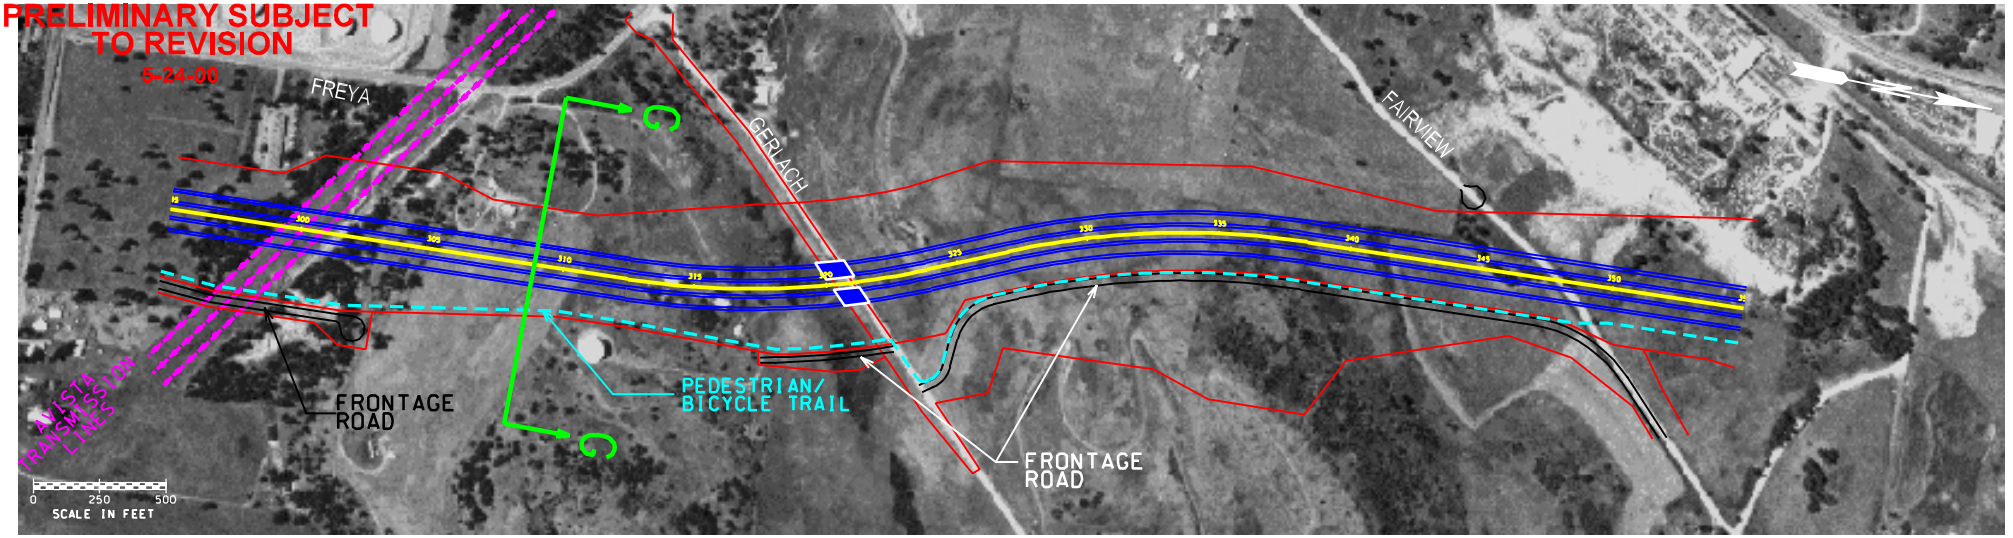

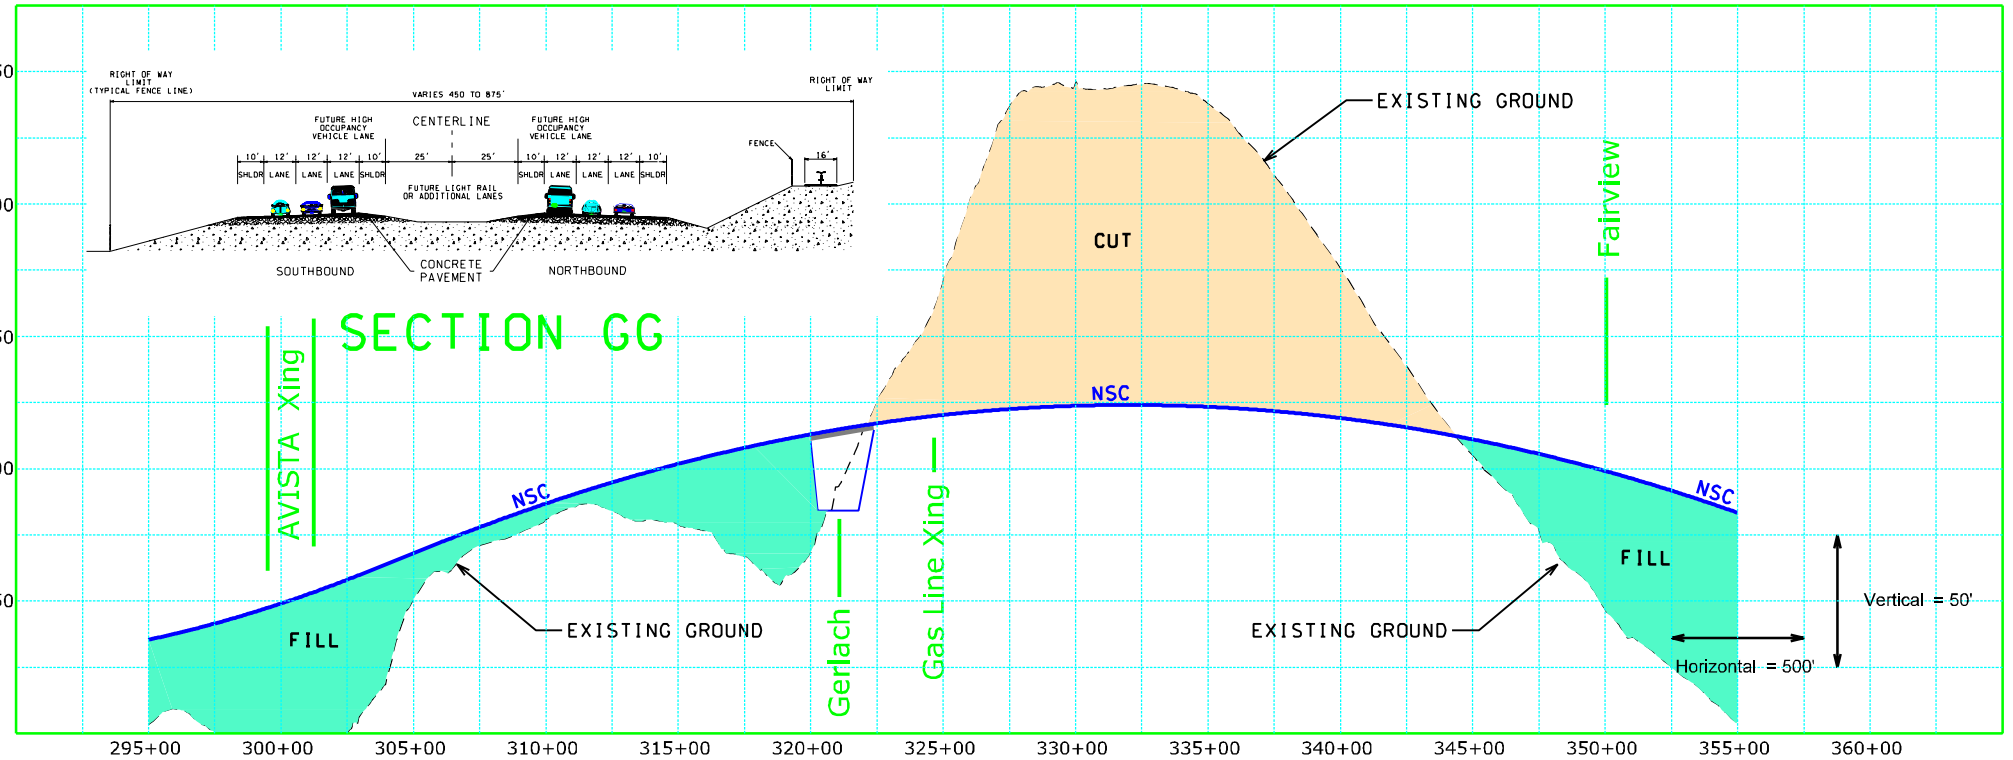

NORTH SPOKANE CORRIDOR

PLAN AND PROFILE

SHEET 4 OF 9 SHEETS