PRELIMINARY SUBJECT TO REVISION
5-24-00

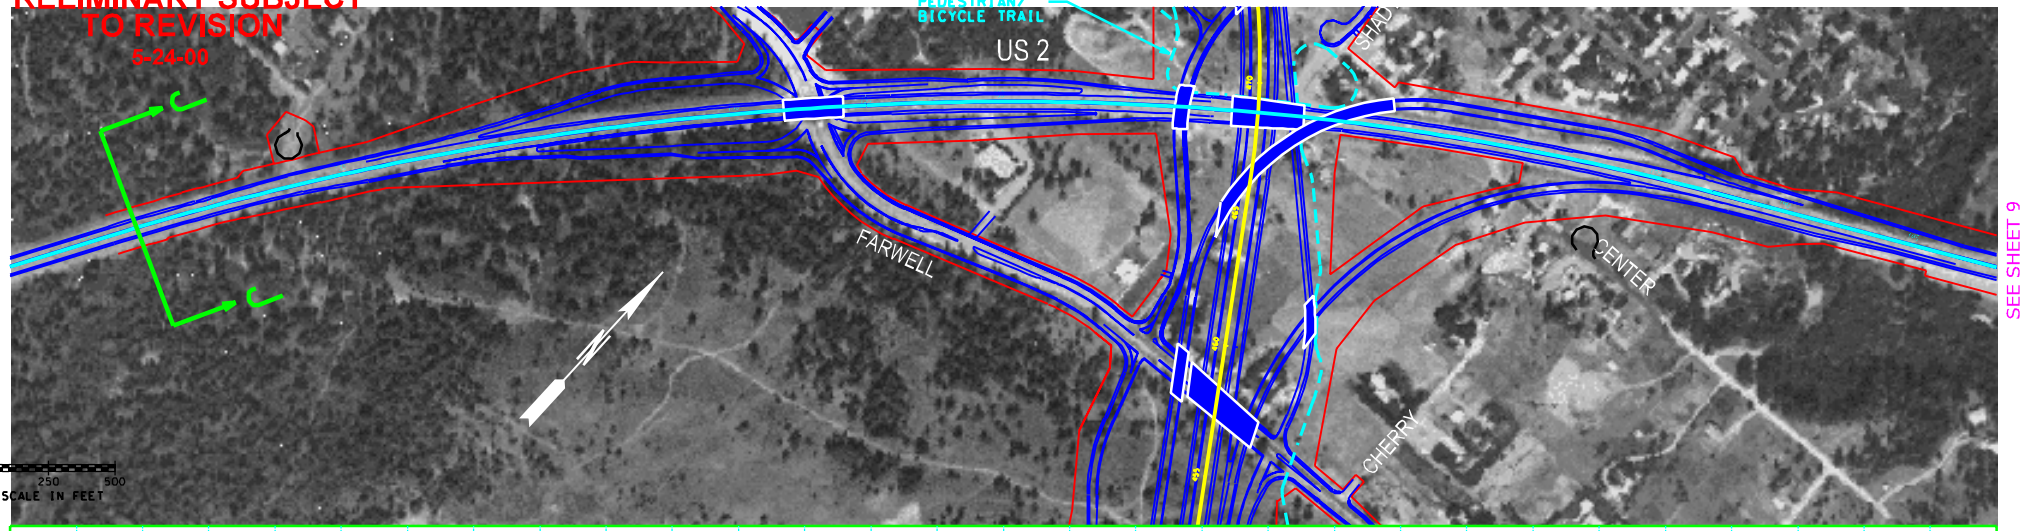

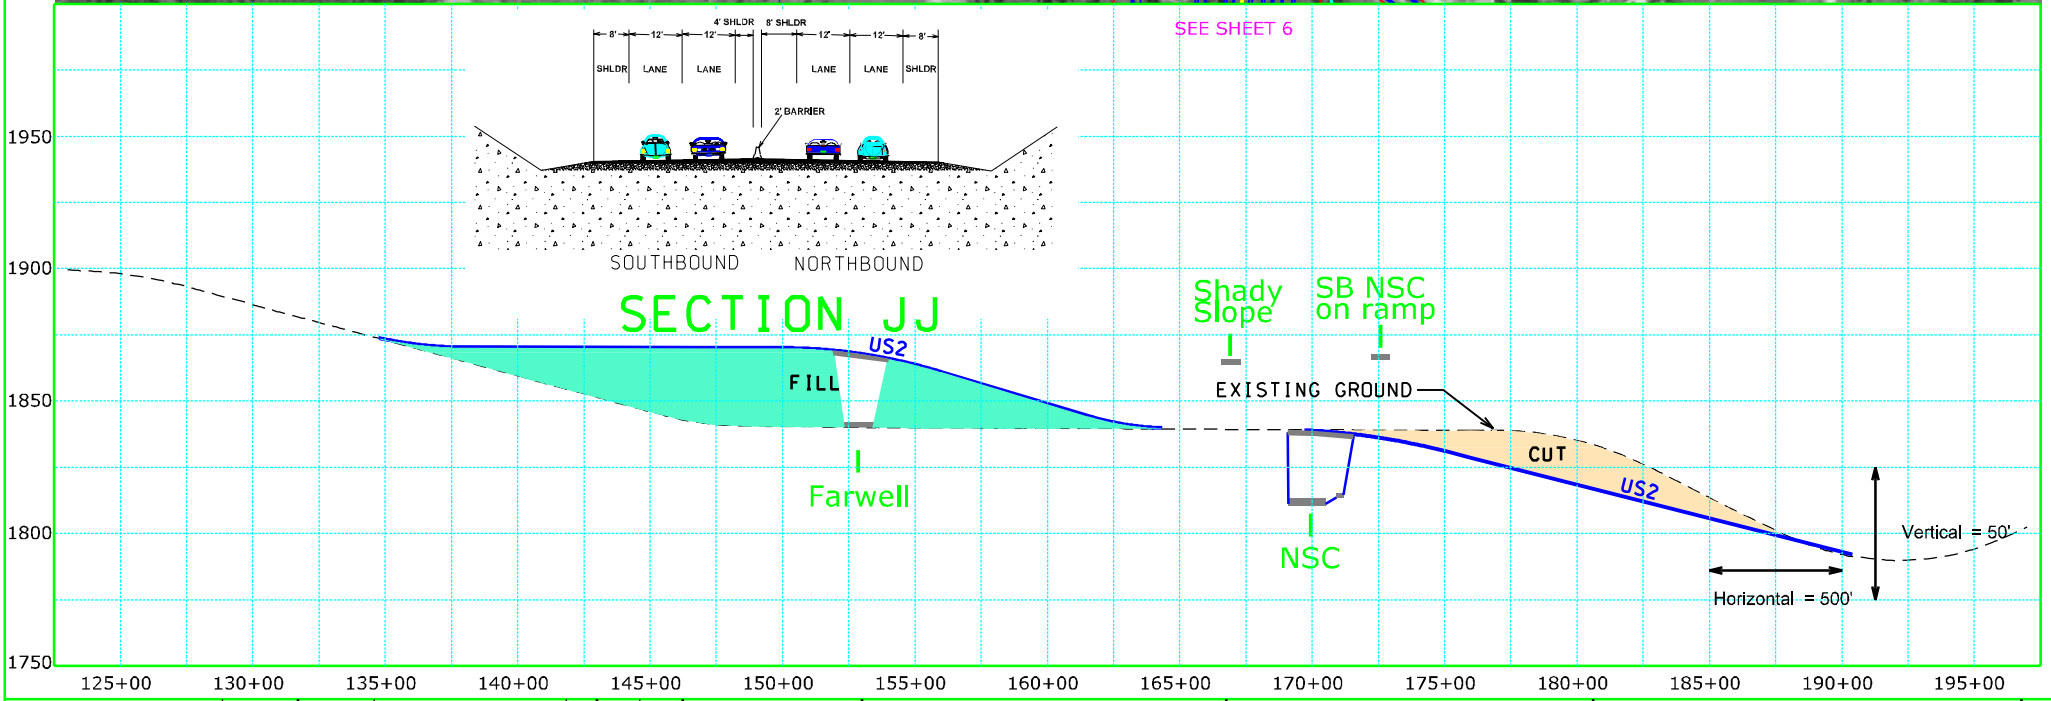

DESIGNED BY				REGION NO.	STATE	FED.AID PROJ.NO.
ENTERED BY				10	WASH	
CHECKED BY				JOB NUMBER		
PROJ. ENGR.						
REGIONAL ADM.				CONTRACT NO.		
	DATE	DATE	REVISION	BY		

ENVIRONMENTAL AND ENGINEERING SERVICE CENTER

Washington State Department of Transportation

NORTH SPOKANE CORRIDOR

PLAN AND PROFILE

SHEET 8 OF 9 SHEETS