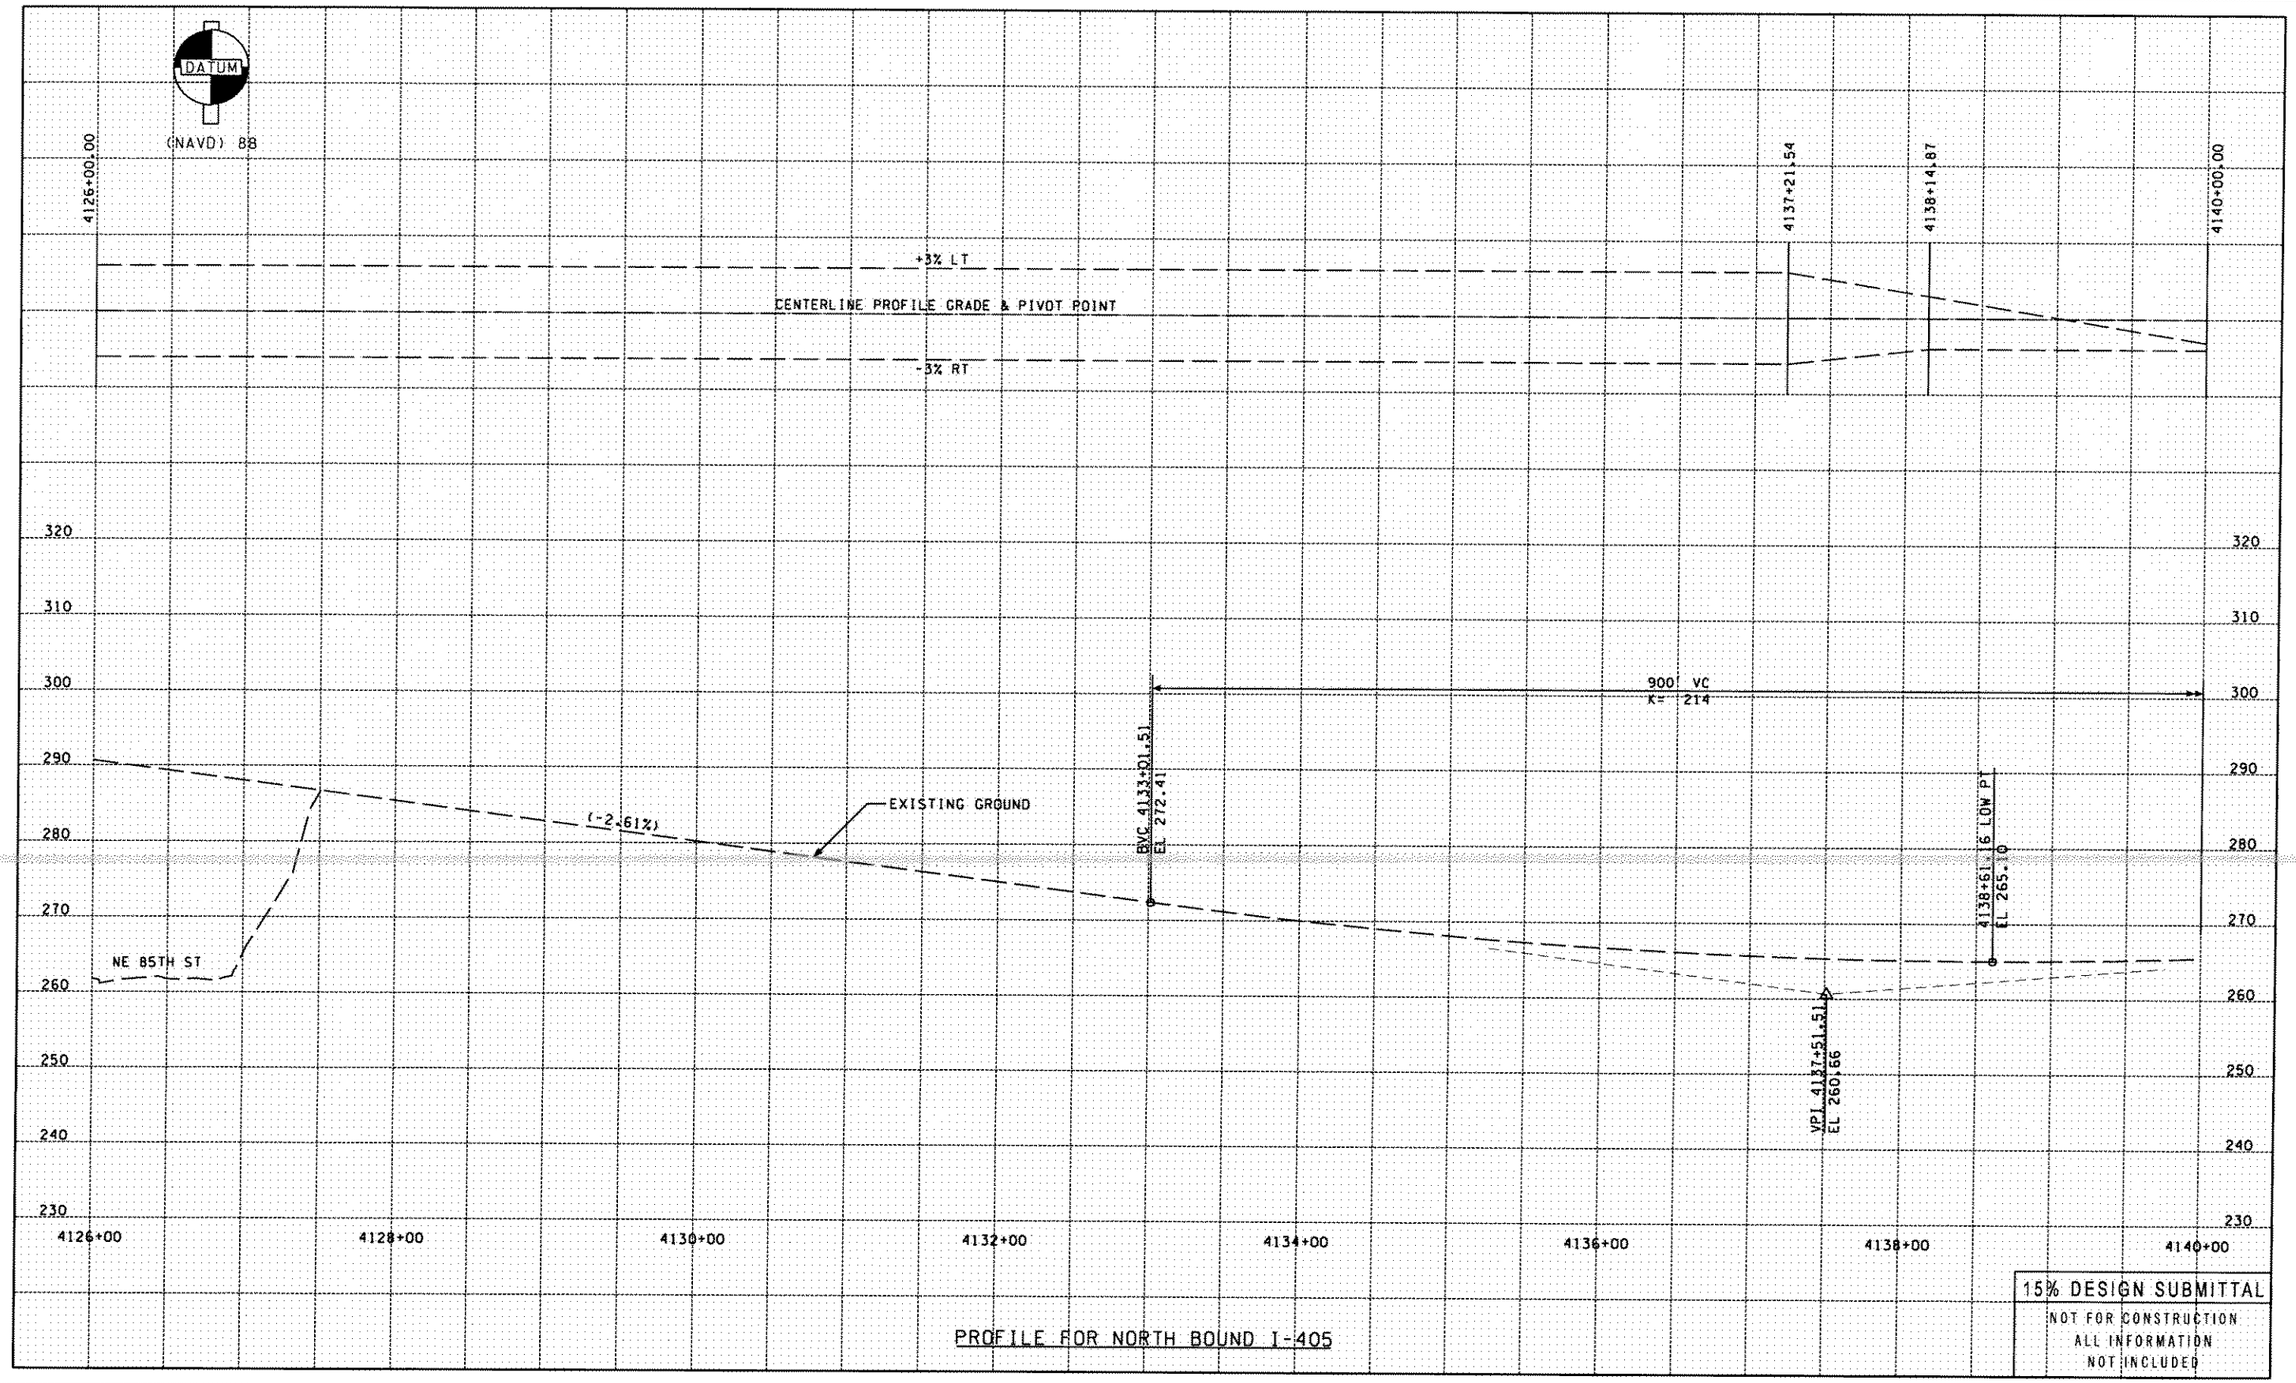


PROFILE FOR NORTH BOUND I-405

| | | | | | | | |
|---|---|---|---|---|---|---|---|
| FILE NAME C:\pwworking\dms02159\3ps158a250c_rp001_stg1.dgn | | | | | | | |
| TIME 2:55:43 PM | | | | REGION NO. 10 | STATE WASH | FED.AID PROJ.NO. | |
| DATE 9/8/2004 | | | | | | | |
| PLOTTED BY chriss | | | | JOB NUMBER | | | |
| DESIGNED BY | | | | | | | |
| ENTERED BY | | | | CONTRACT NO. | | LOCATION NO. | |
| CHECKED BY | | | | | | | |
| PROJ. ENGR. | | | | | | | |
| REGIONAL ADM. | REVISION | DATE | BY | | | | |

P.E. STAMP BOX DATE

P.E. STAMP BOX DATE

INTERSTATE 405 Project Team
Washington State Department of Transportation

**I-405 CONGESTION RELIEF & BUS RAPID TRANSIT PROJECTS**
**KIRKLAND NICKEL STAGE 1**

**PROFILE AND SUPERELEVATION**

RP001

SHEET OF XXX SHEETS

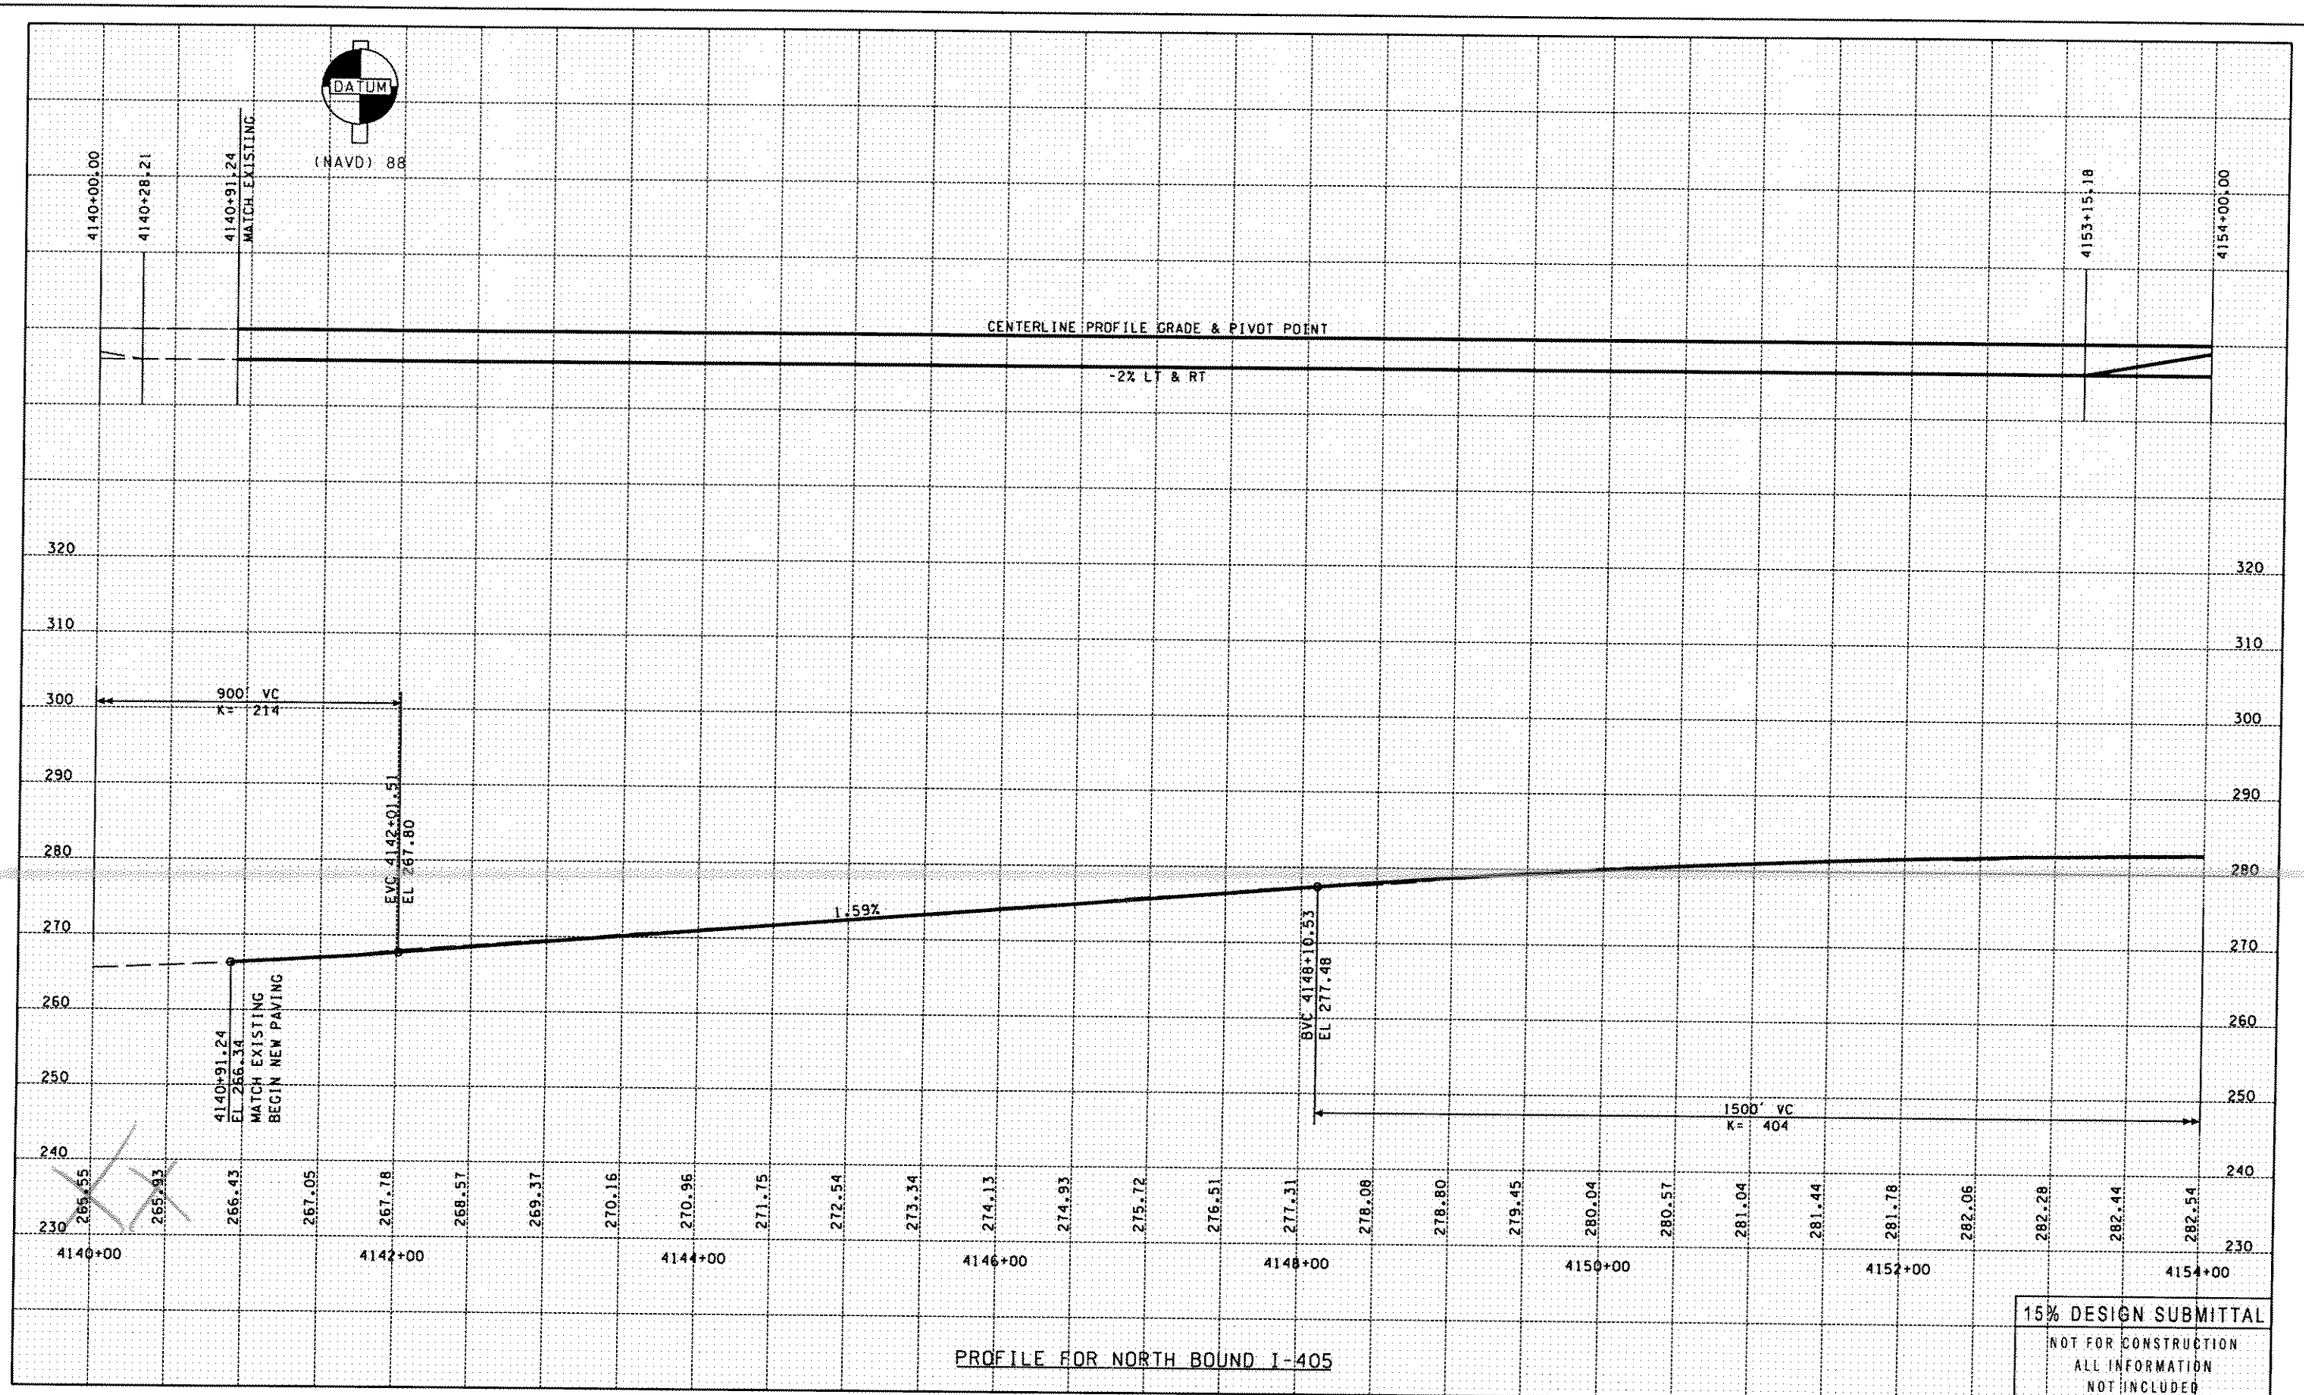


PROFILE FOR NORTH BOUND I-405

| | | | | | | |
|---|---|---|---|---|---|---|
| FILE NAME C:\pwworking\dms02159\3ps158a250c_rp002_stg1.dgn | | | | | | |
| TIME 2:56:18 PM | | | | REGION NO. 10 | STATE WASH | FED.AID PROJ.NO. |
| DATE 9/8/2004 | | | | JOB NUMBER | | |
| PLOTTED BY chriss | | | | | | |
| DESIGNED BY | | | | CONTRACT NO. | LOCATION NO. | |
| ENTERED BY | | | | | | |
| CHECKED BY | | | | | | |
| PROJ. ENGR. | | | | | | |
| REGIONAL ADM. | REVISION | DATE | BY | | | |

P.E. STAMP BOX DATE

P.E. STAMP BOX DATE

INTERSTATE 405 Project Team
Washington State Department of Transportation

**I-405 CONGESTION RELIEF & BUS RAPID TRANSIT PROJECTS**
**KIRKLAND NICKEL STAGE 1**

**PROFILE AND SUPERELEVATION**

RP002

SHEET OF XXX SHEETS

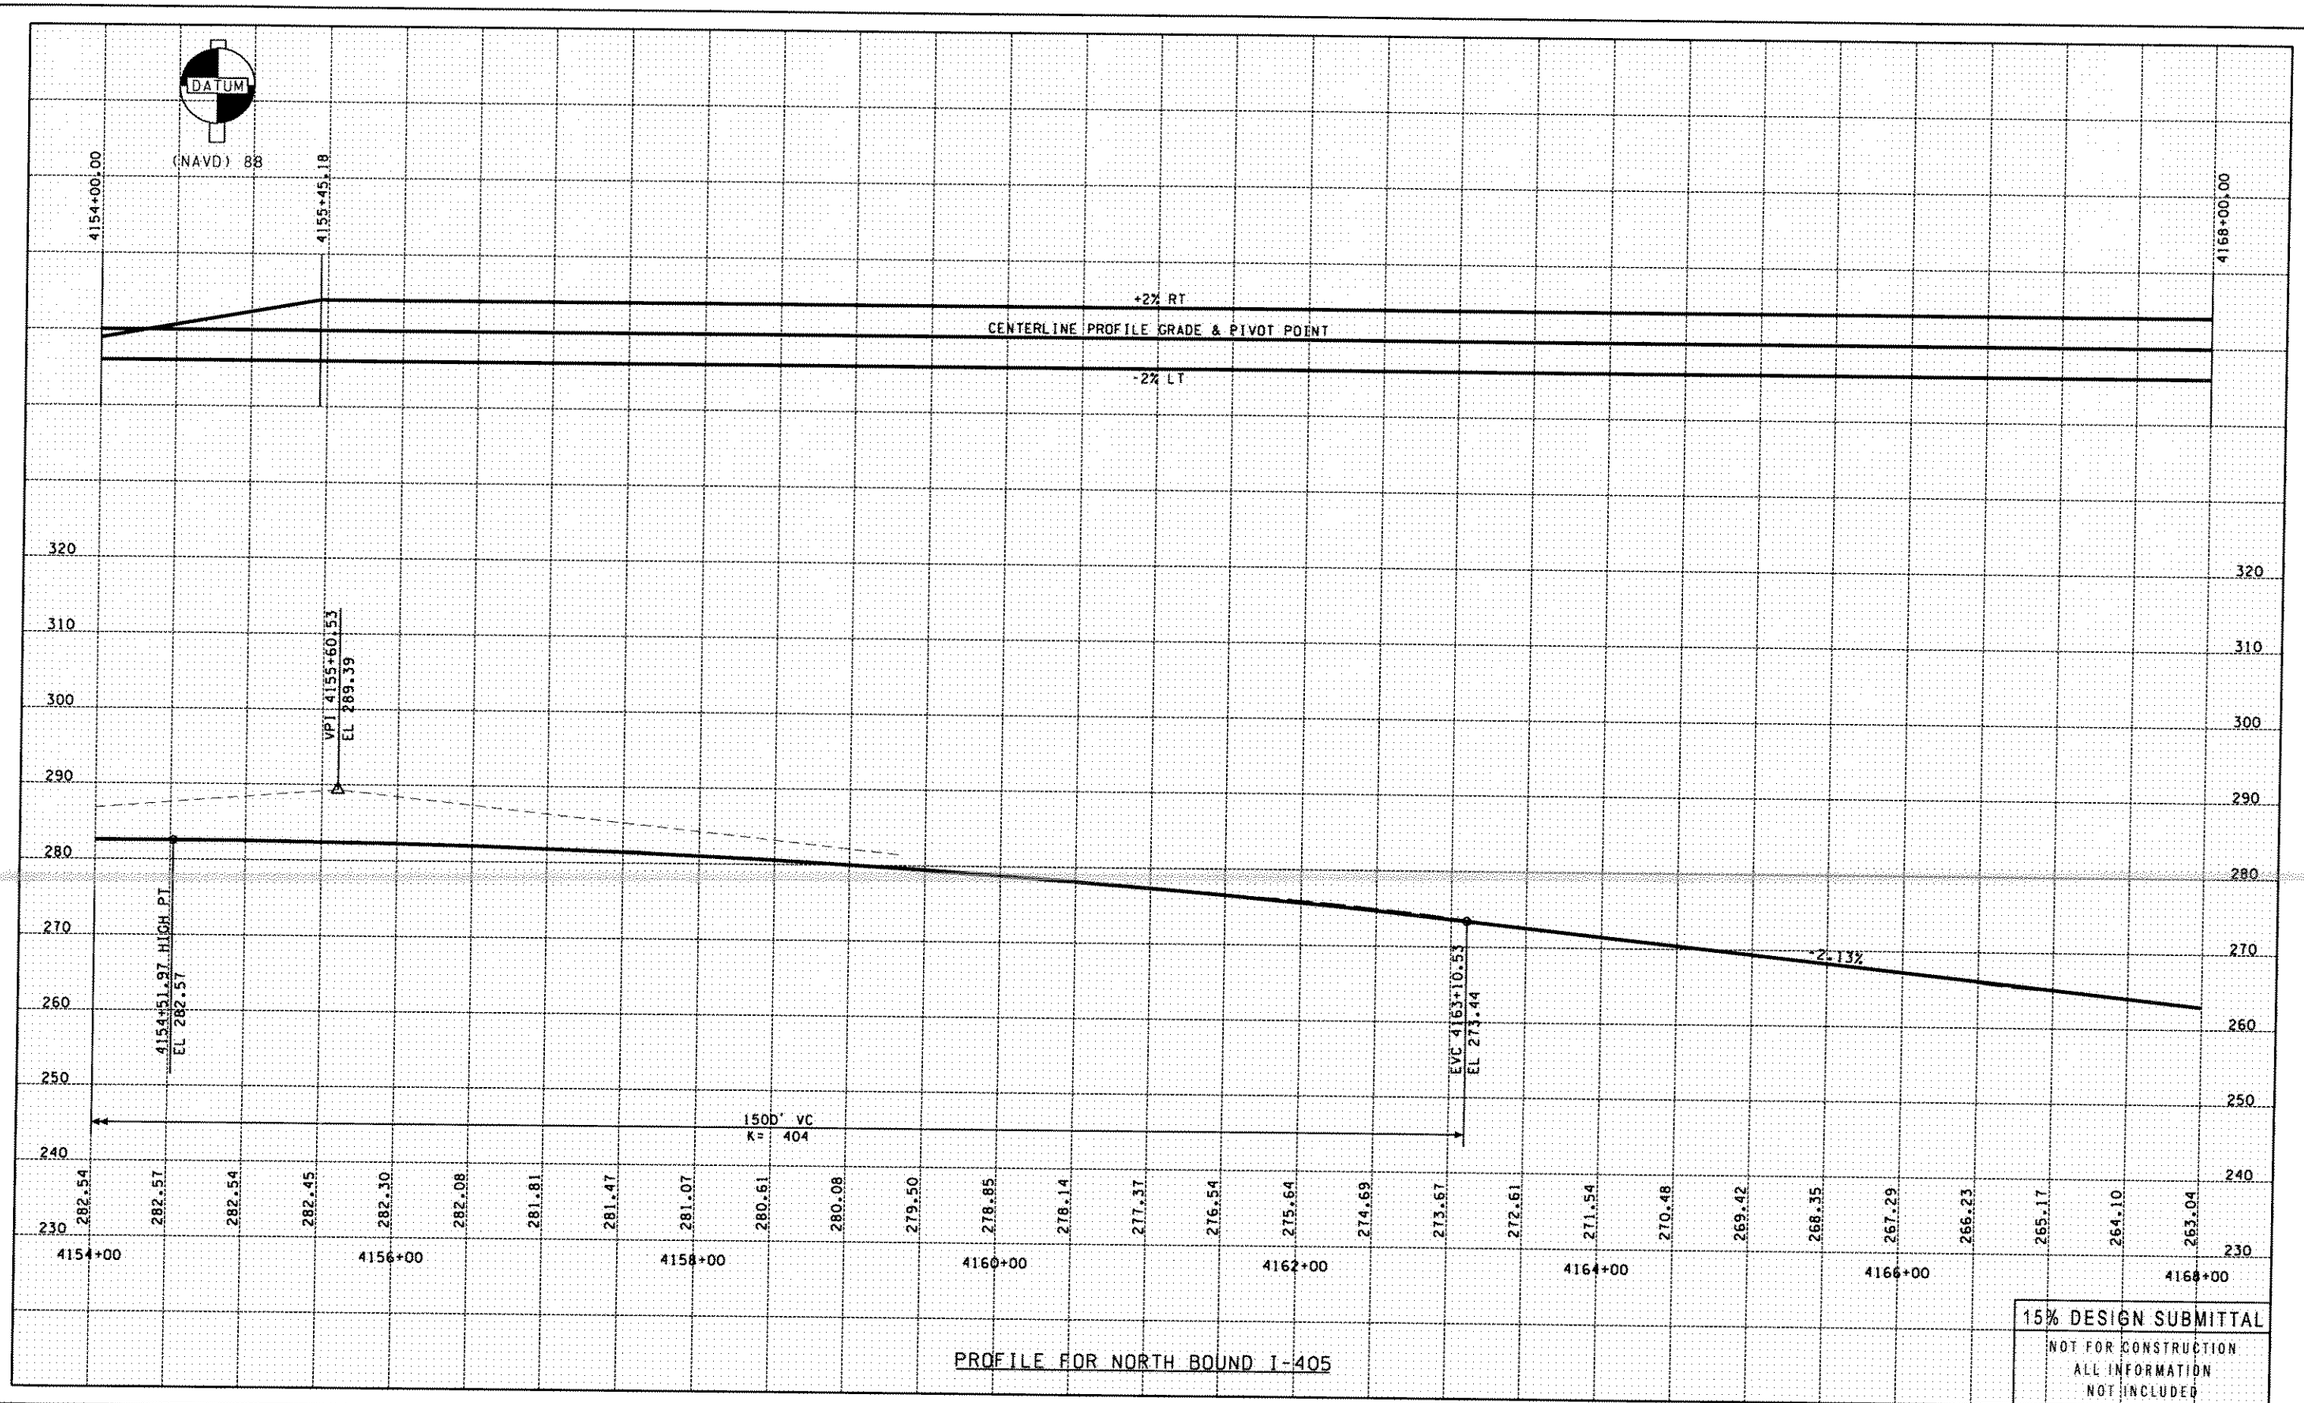


PROFILE FOR NORTH BOUND I-405

FILE NAME C:\pwworking\dms02159\3ps158a250c_rp003_stg1.dgn
TIME 2:56:20 PM
DATE 9/8/2004
PLOTTED BY chriss
DESIGNED BY
ENTERED BY
CHECKED BY
PROJ. ENGR.
REGIONAL ADM.

| REVISION | DATE | BY |
|---|---|---|
| | | |

| REGION NO. | STATE | FED.AID PROJ.NO. |
|---|---|---|
| 10 | WASH | |
| JOB NUMBER | | |
| CONTRACT NO. | | LOCATION NO. |

P.E. STAMP BOX DATE

P.E. STAMP BOX DATE

INTERSTATE 405 Project Team
Washington State Department of Transportation

I-405 CONGESTION RELIEF &
BUS RAPID TRANSIT PROJECTS
KIRKLAND NICKEL
STAGE 1

PROFILE AND SUPERELEVATION

RP003

SHEET
OF
XXX
SHEETS

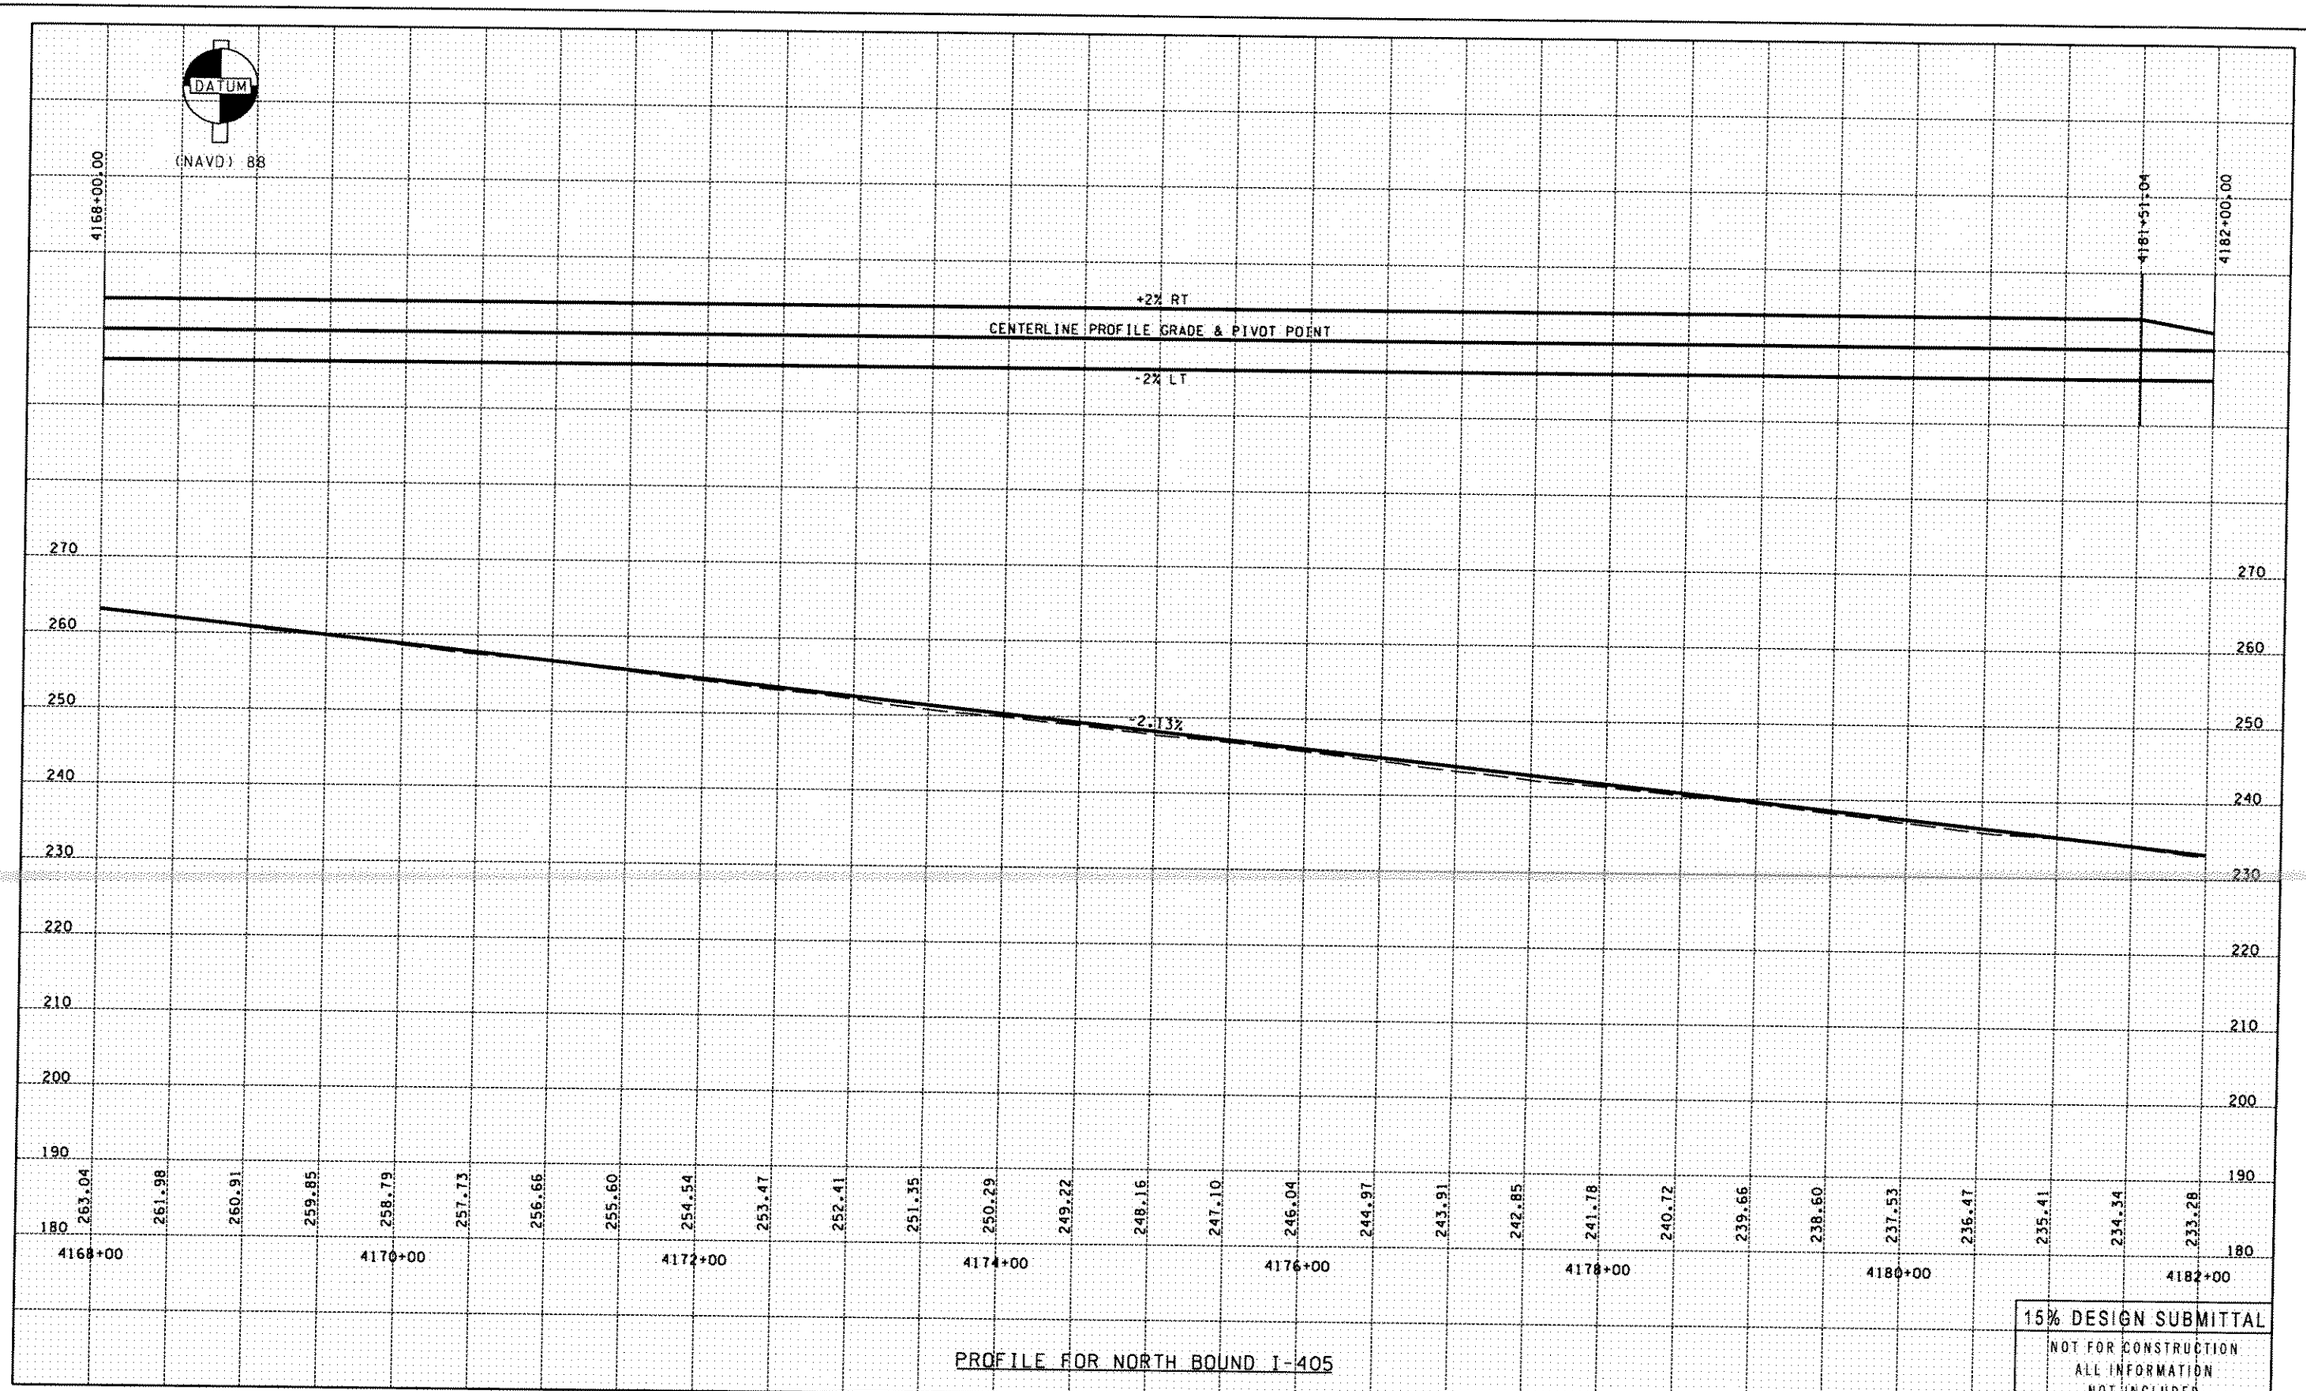


PROFILE FOR NORTH BOUND I-405

15% DESIGN SUBMITTAL

NOT FOR CONSTRUCTION
ALL INFORMATION
NOT INCLUDED

FILE NAME C:\pwworking\dms02159\3ps158a250c_rp004_stgl.dgn
TIME 2:56:23 PM
DATE 9/8/2004
PLOTTED BY chriss
DESIGNED BY
ENTERED BY
CHECKED BY
PROJ. ENGR.
REGIONAL ADM.

| REVISION | DATE | BY |
|---|---|---|
| | | |

| REGION NO. | STATE | FED.AID PROJ.NO. |
|---|---|---|
| 10 | WASH | |
| JOB NUMBER | | |
| CONTRACT NO. | | LOCATION NO. |

P.E. STAMP BOX DATE

P.E. STAMP BOX DATE

INTERSTATE 405 Project Team
Washington State Department of Transportation

I-405 CONGESTION RELIEF & BUS RAPID TRANSIT PROJECTS
KIRKLAND NICKEL
STAGE 1

PROFILE AND SUPERELEVATION

RP004

SHEET OF XXX SHEETS

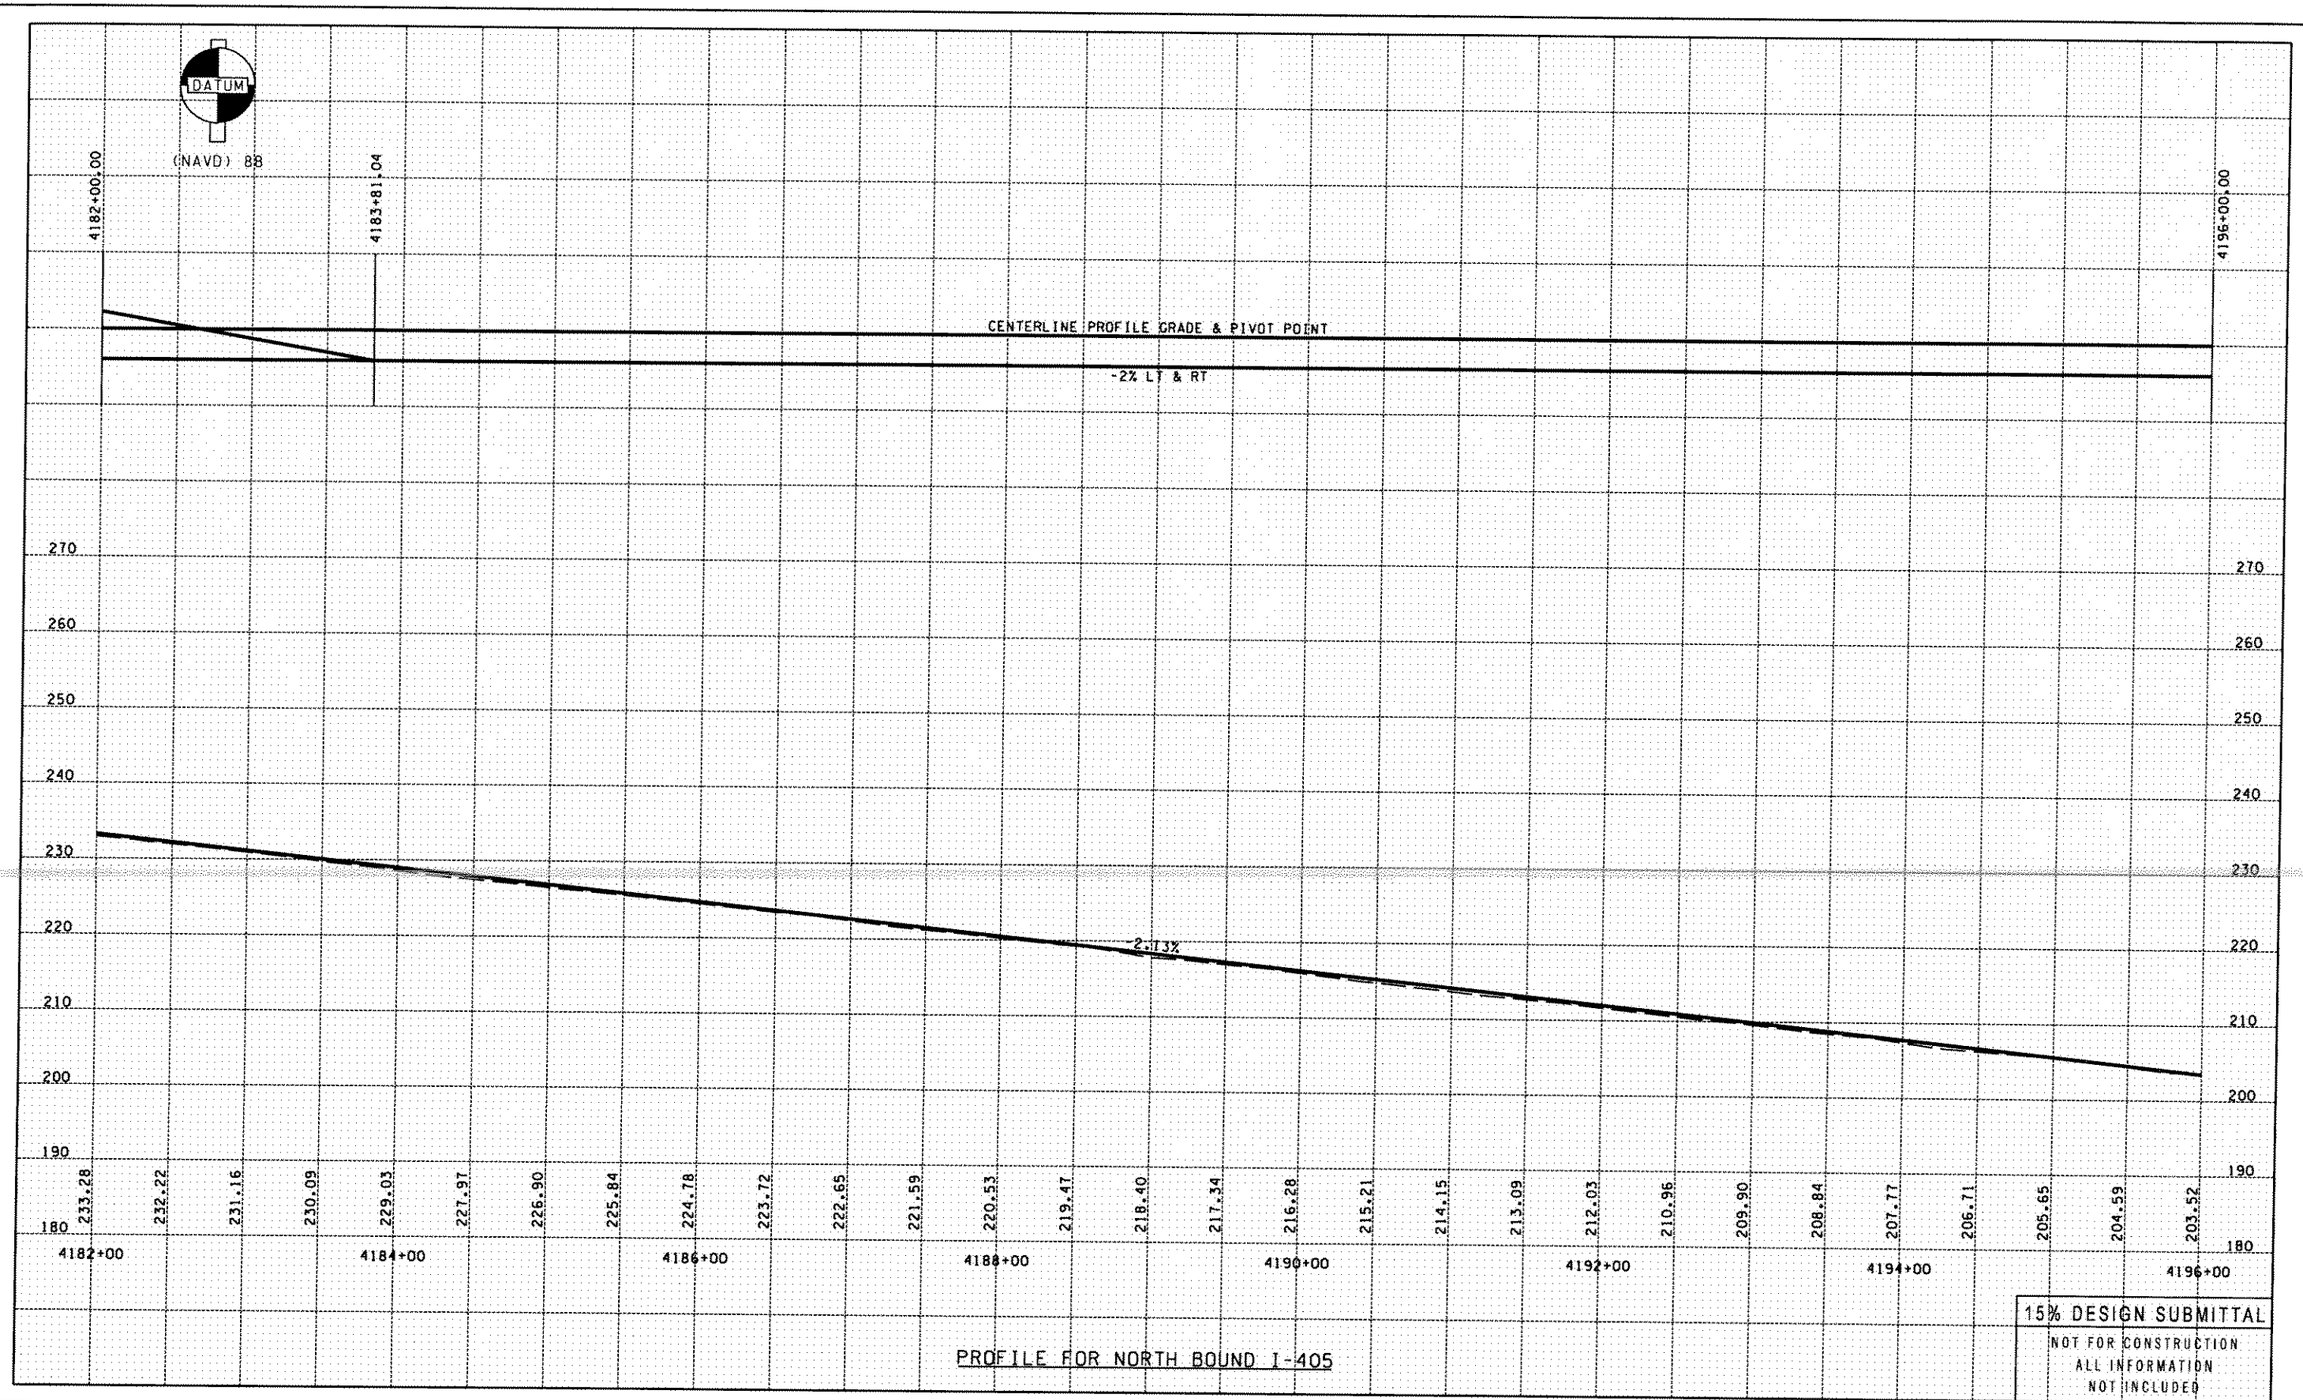


PROFILE FOR NORTH BOUND I-405

| | | | | | | |
|---|---|---|---|---|---|---|
| FILE NAME C:\pwworking\dms02159\3ps158a250c_rp005_stg1.dgn | | | | | | |
| TIME 2:56:25 PM | | | | REGION NO. 10 | STATE WASH | FED.AID PROJ.NO. |
| DATE 9/8/2004 | | | | | | |
| PLOTTED BY chriss | | | | JOB NUMBER | | |
| DESIGNED BY | | | | | | |
| ENTERED BY | | | | CONTRACT NO. | LOCATION NO. | |
| CHECKED BY | | | | | | |
| PROJ. ENGR. | | | | | | |
| REGIONAL ADM. | REVISION | DATE | BY | | | |

P.E. STAMP BOX DATE

P.E. STAMP BOX DATE

INTERSTATE 405 Project Team
Washington State Department of Transportation

**I-405 CONGESTION RELIEF & BUS RAPID TRANSIT PROJECTS**
**KIRKLAND NICKEL STAGE 1**

**PROFILE AND SUPERELEVATION**

**RP005**

SHEET OF XXX SHEETS

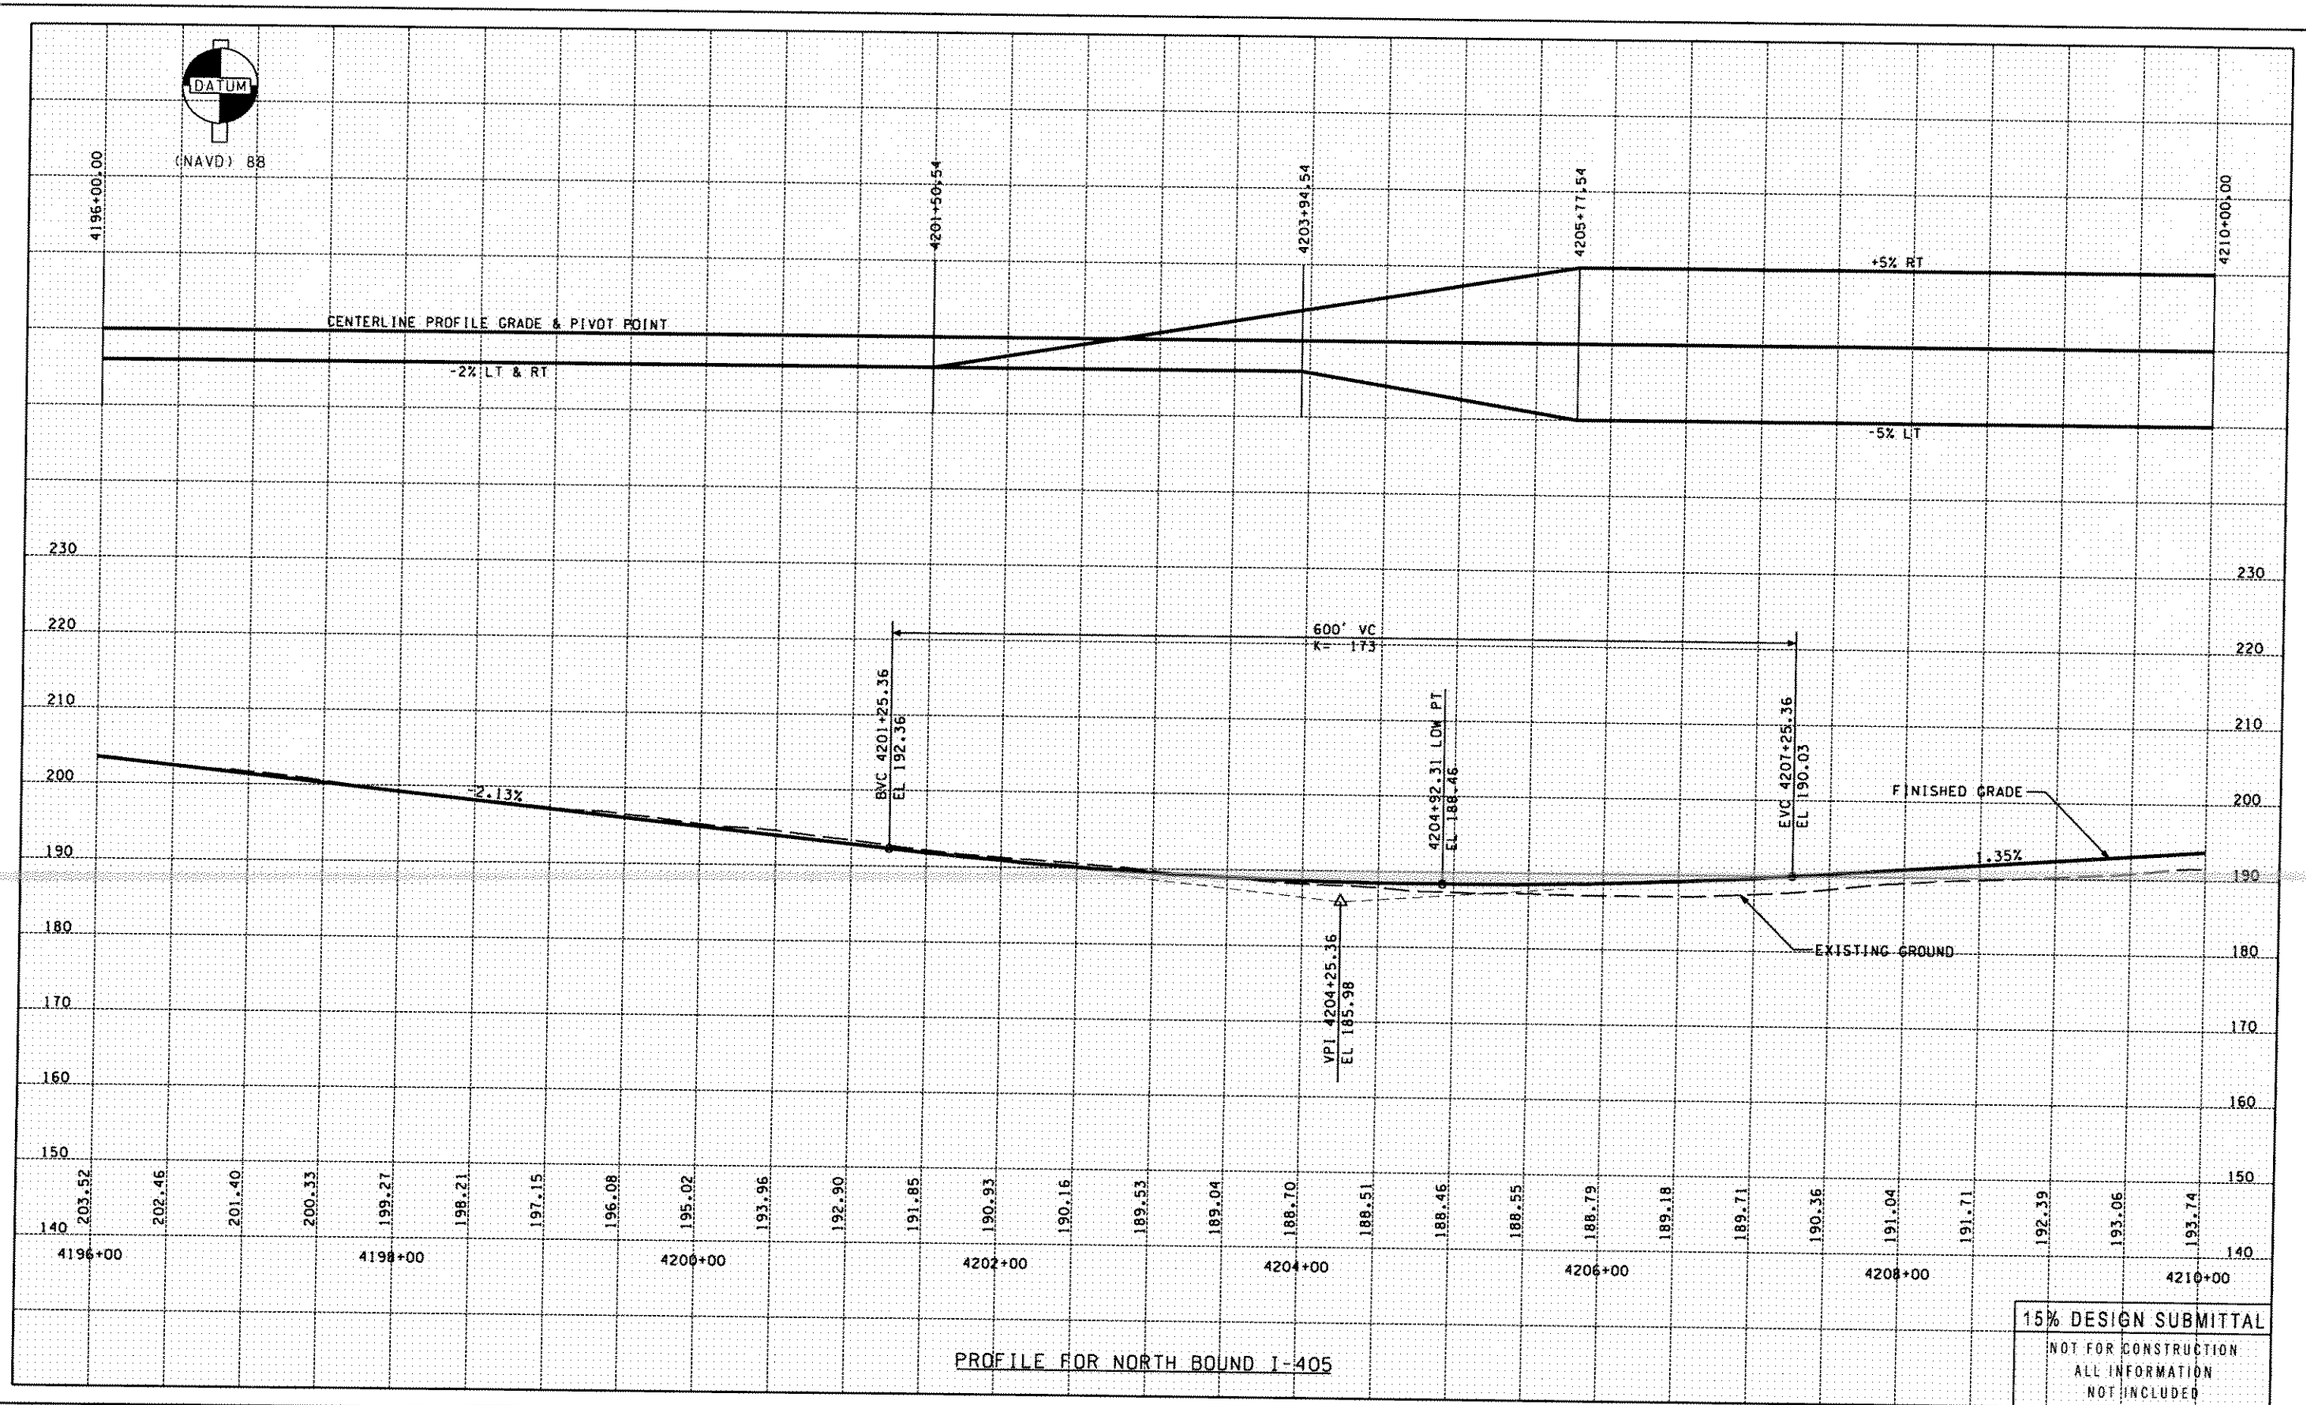


PROFILE FOR NORTH BOUND I-405

| | |
|---|---|
| FILE NAME | C:\pwworking\dms02159\3ps158a250c_rp006_stgl.dgn |
| TIME | 2:56:28 PM |
| DATE | 9/8/2004 |
| PLOTTED BY | chriss |
| DESIGNED BY | |
| ENTERED BY | |
| CHECKED BY | |
| PROJ. ENGR. | |
| REGIONAL ADM. | |

| REVISION | DATE | BY |
|---|---|---|
| | | |

| REGION NO. | STATE | FED.AID PROJ.NO. |
|---|---|---|
| 10 | WASH | |
| JOB NUMBER | | |
| CONTRACT NO. | | LOCATION NO. |

P.E. STAMP BOX DATE

P.E. STAMP BOX DATE

INTERSTATE 405 Project Team
Washington State Department of Transportation

**I-405 CONGESTION RELIEF & BUS RAPID TRANSIT PROJECTS**
**KIRKLAND NICKEL STAGE 1**

**PROFILE AND SUPERELEVATION**

RP006

SHEET OF XXX SHEETS

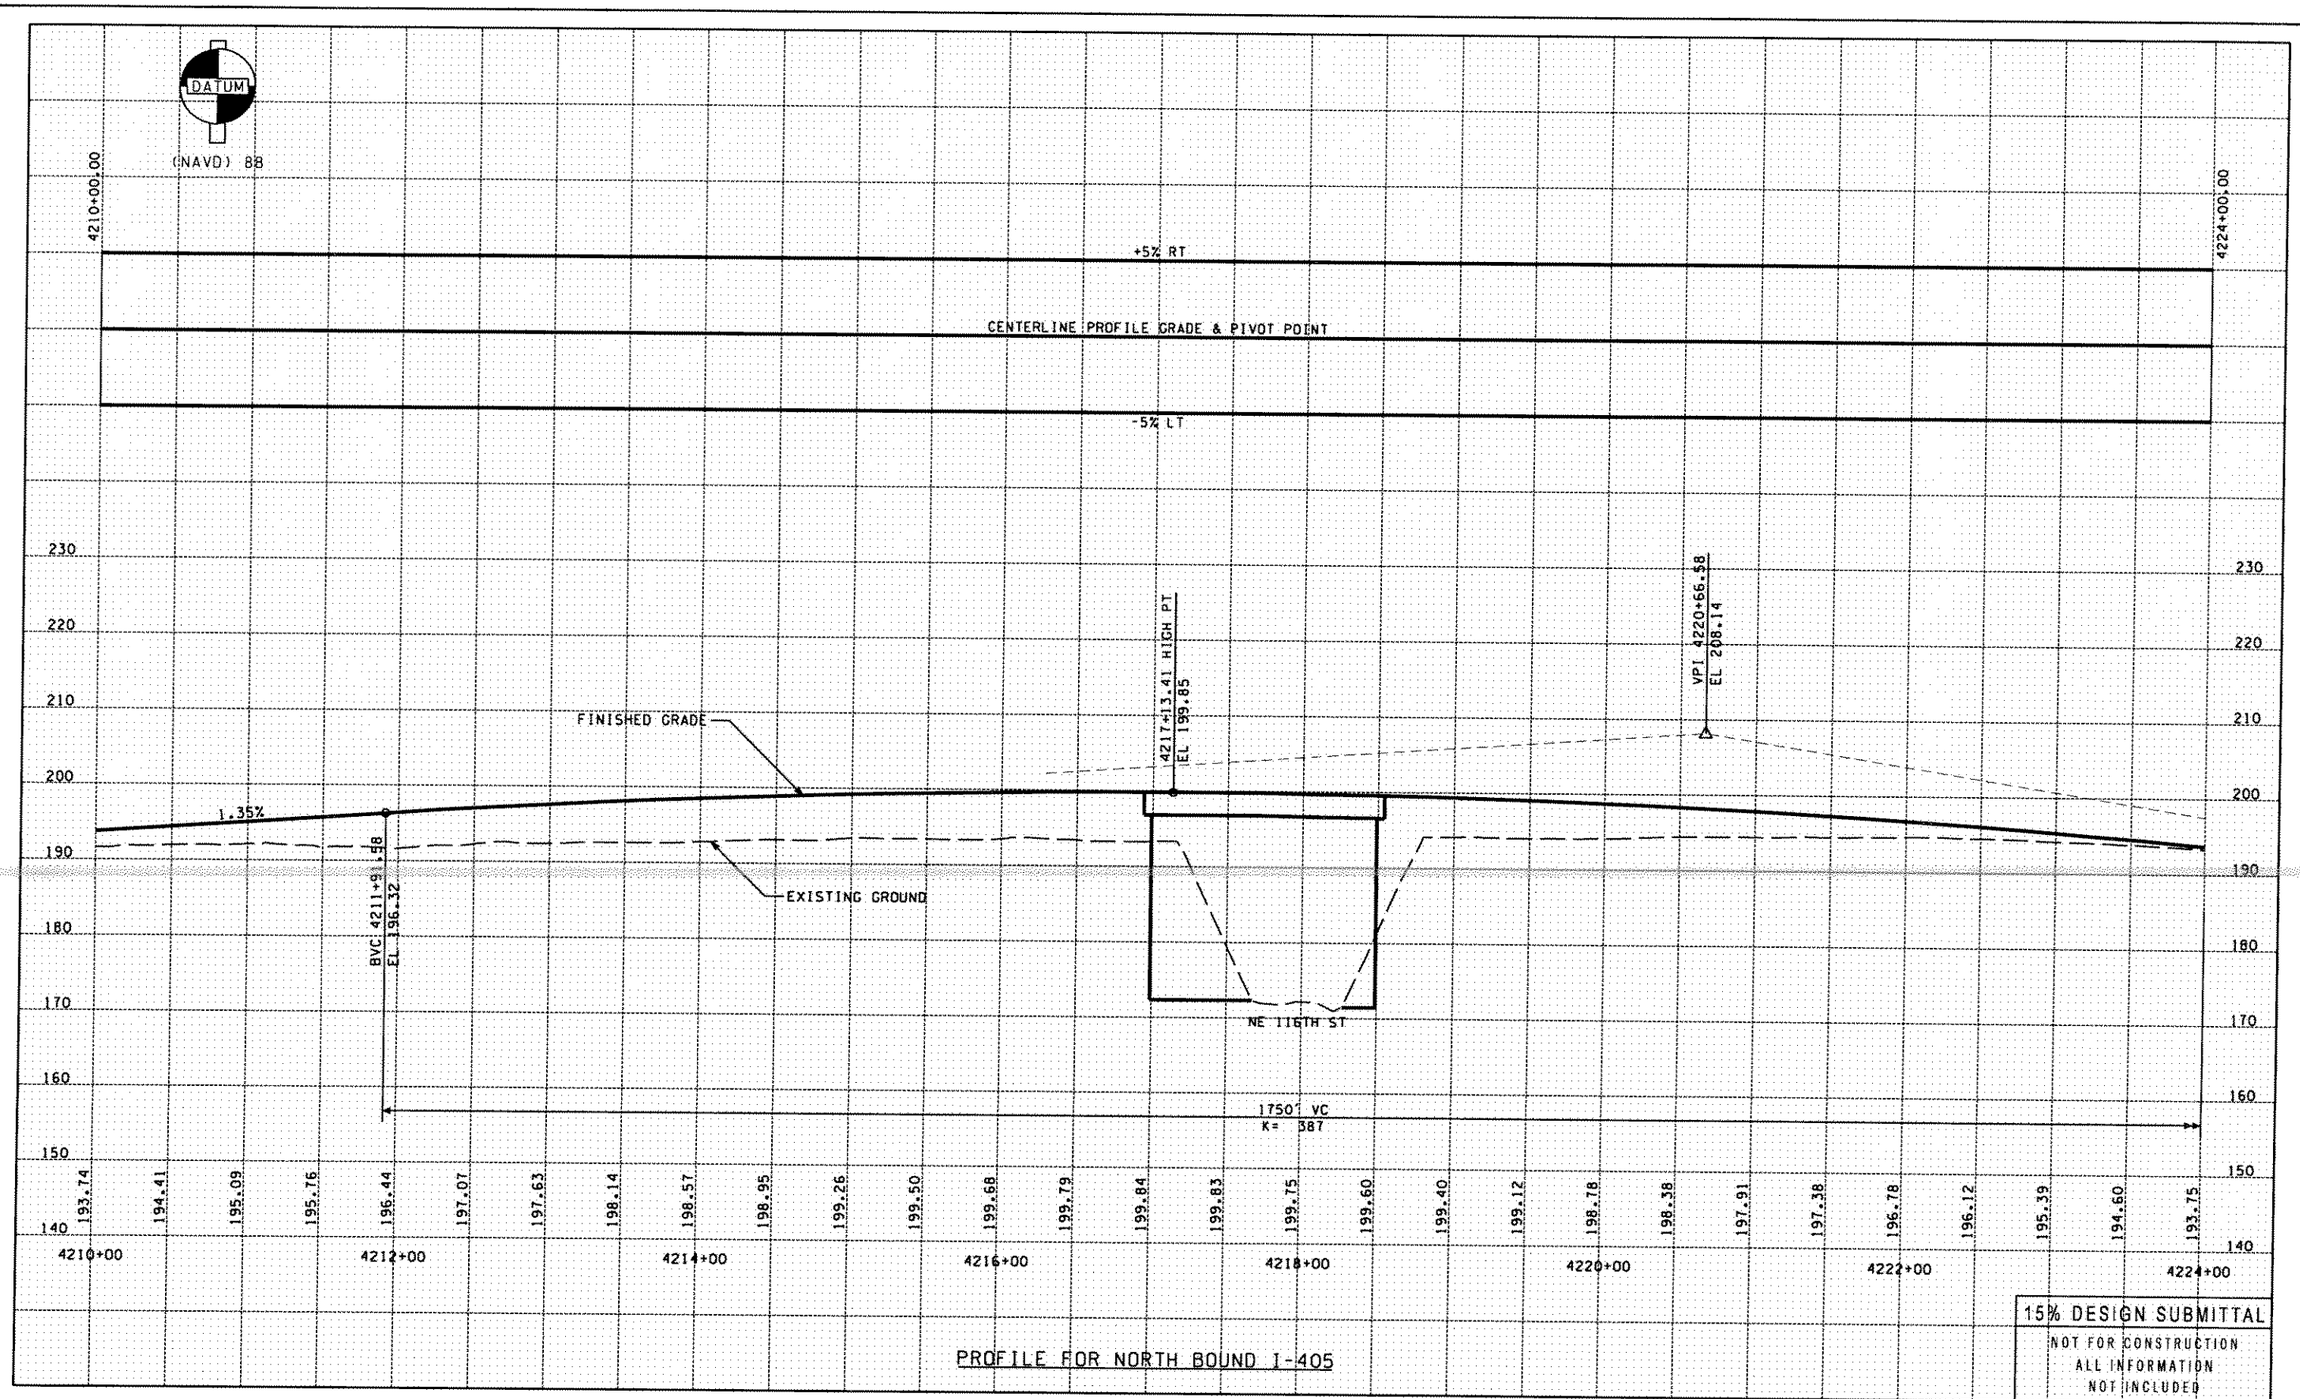


PROFILE FOR NORTH BOUND I-405

| | | | | | | | |
|---|---|---|---|---|---|---|---|
| FILE NAME C:\pwworking\dms02159\3ps158a250c_rp007_stg1.dgn | | | | | | | |
| TIME 2:56:30 PM | | | | REGION NO. 10 | STATE WASH | FED.AID PROJ.NO. | |
| DATE 9/8/2004 | | | | JOB NUMBER | | | |
| PLOTTED BY chriss | | | | | | | |
| DESIGNED BY | | | | CONTRACT NO. | | LOCATION NO. | |
| ENTERED BY | | | | | | | |
| CHECKED BY | | | | | | | |
| PROJ. ENGR. | | | | | | | |
| REGIONAL ADM. | REVISION | DATE | BY | | | | |

P.E. STAMP BOX DATE

P.E. STAMP BOX DATE

INTERSTATE 405 Project Team
Washington State Department of Transportation

**I-405 CONGESTION RELIEF & BUS RAPID TRANSIT PROJECTS**
**KIRKLAND NICKEL STAGE 1**

**PROFILE AND SUPERELEVATION**

RP007

SHEET OF XXX SHEETS

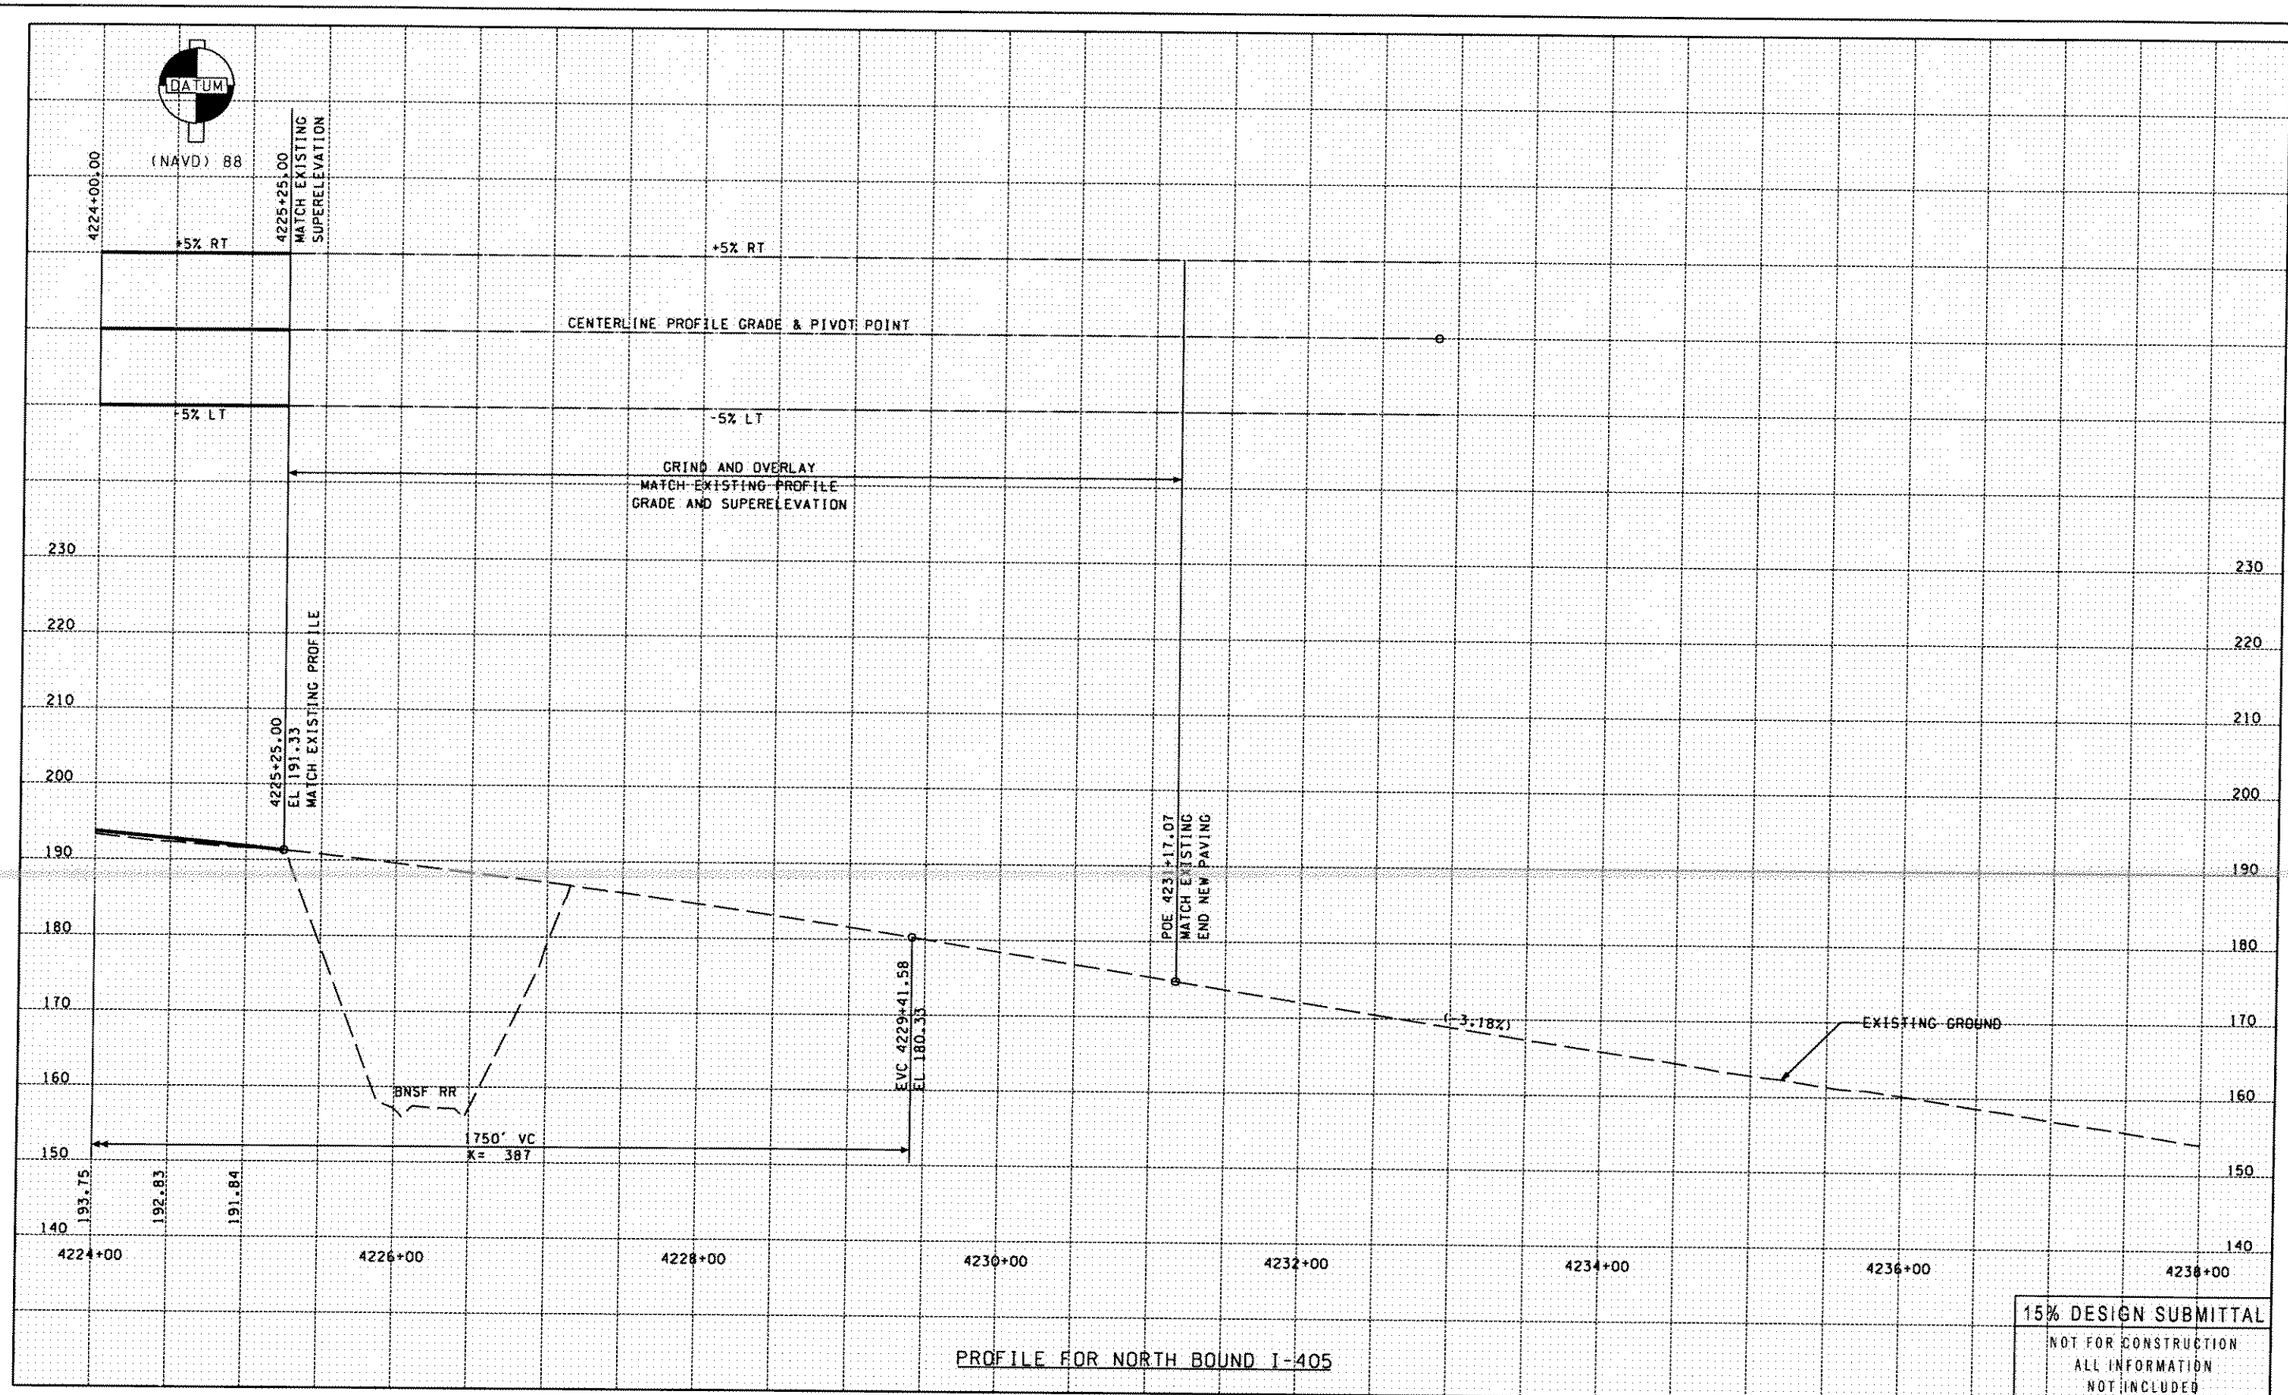


PROFILE FOR NORTH BOUND I-405

| | | | | | | |
|---|---|---|---|---|---|---|
| FILE NAME C:\pwworking\dms02159\3ps158a250c_rp008_stg1.dgn | | | | | | |
| TIME 2:56:32 PM | | | | REGION NO. 10 | STATE WASH | FED.AID PROJ.NO. |
| DATE 9/8/2004 | | | | JOB NUMBER | | |
| PLOTTED BY chriss | | | | | | |
| DESIGNED BY | | | | CONTRACT NO. | LOCATION NO. | |
| ENTERED BY | | | | | | |
| CHECKED BY | | | | | | |
| PROJ. ENGR. | | | | | | |
| REGIONAL ADM. | REVISION | DATE | BY | | | |

P.E. STAMP BOX DATE

P.E. STAMP BOX DATE

INTERSTATE 405 Project Team
Washington State Department of Transportation

I-405 CONGESTION RELIEF & BUS RAPID TRANSIT PROJECTS
KIRKLAND NICKEL
STAGE 1

PROFILE AND SUPERELEVATION

RP008

SHEET OF XXX SHEETS

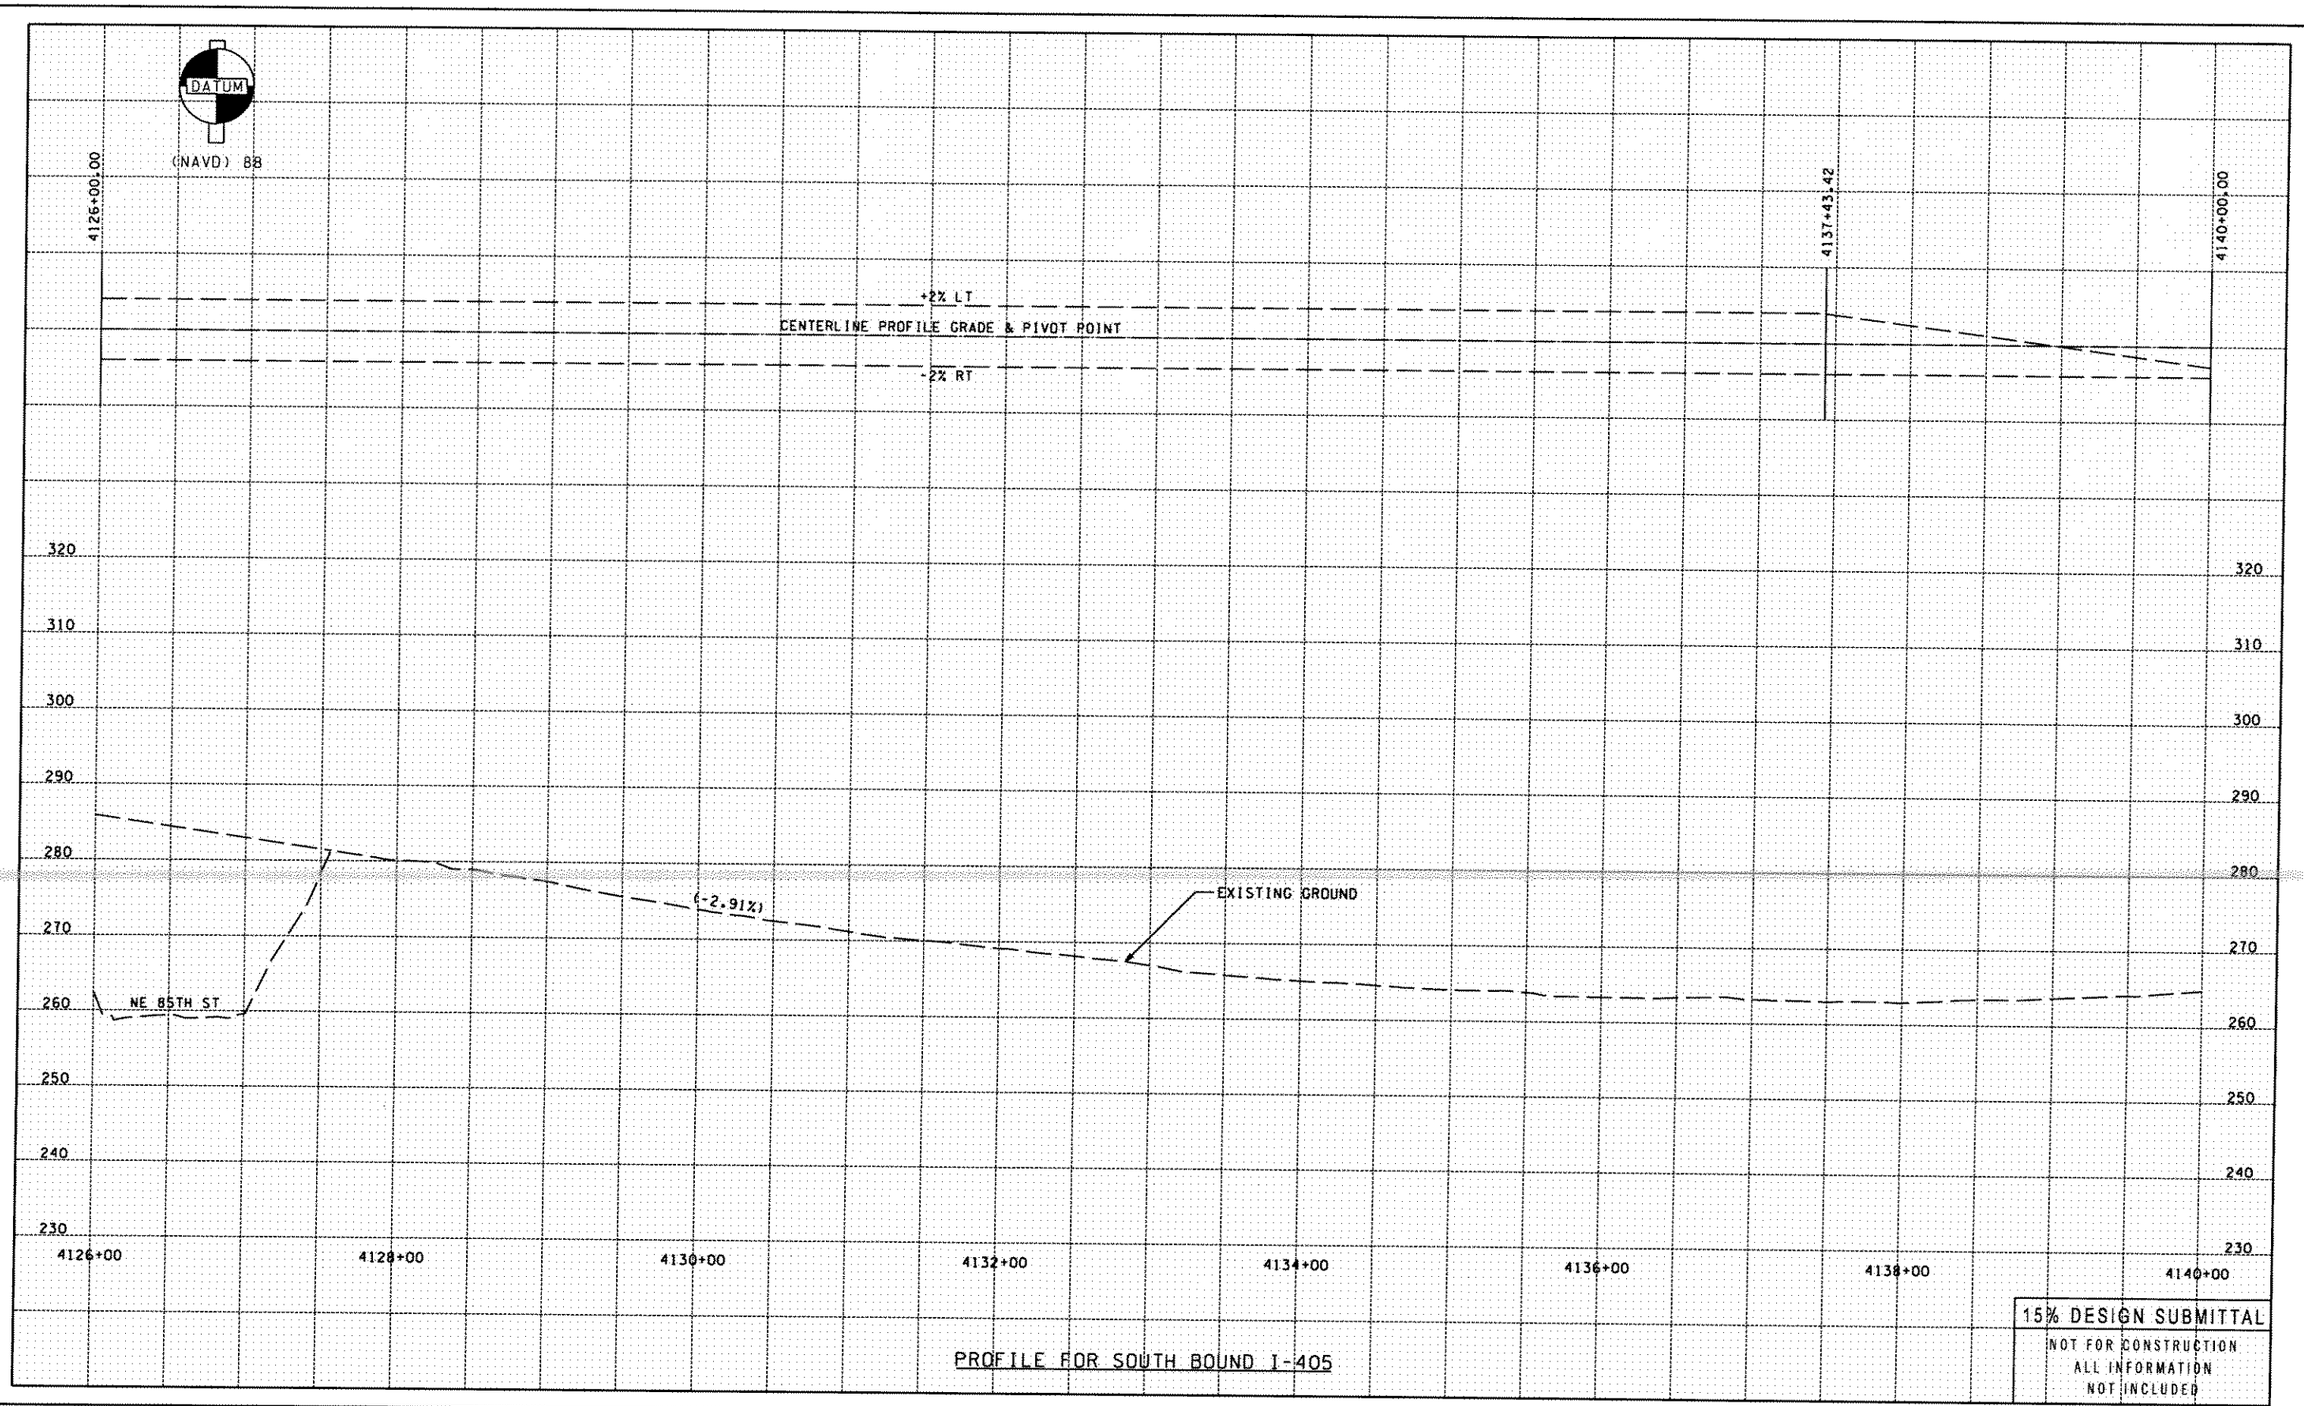


PROFILE FOR SOUTH BOUND I-405

15% DESIGN SUBMITTAL
NOT FOR CONSTRUCTION
ALL INFORMATION
NOT INCLUDED

FILE NAME C:\pwworking\dms02159\3ps158a250c_rp009_stg1.dgn
TIME 2:56:44 PM
DATE 9/8/2004
PLOTTED BY chriss
DESIGNED BY
ENTERED BY
CHECKED BY
PROJ. ENGR.
REGIONAL ADM.

| REVISION | DATE | BY |
|---|---|---|
| | | |

| REGION NO. | STATE | FED.AID PROJ.NO. |
|---|---|---|
| 10 | WASH | |
| JOB NUMBER | | |
| CONTRACT NO. | | LOCATION NO. |

P.E. STAMP BOX DATE

P.E. STAMP BOX DATE

INTERSTATE 405 Project Team
Washington State Department of Transportation

I-405 CONGESTION RELIEF &
BUS RAPID TRANSIT PROJECTS
KIRKLAND NICKEL
STAGE 1

PROFILE AND SUPERELEVATION

RP009

SHEET
OF
XXX
SHEETS

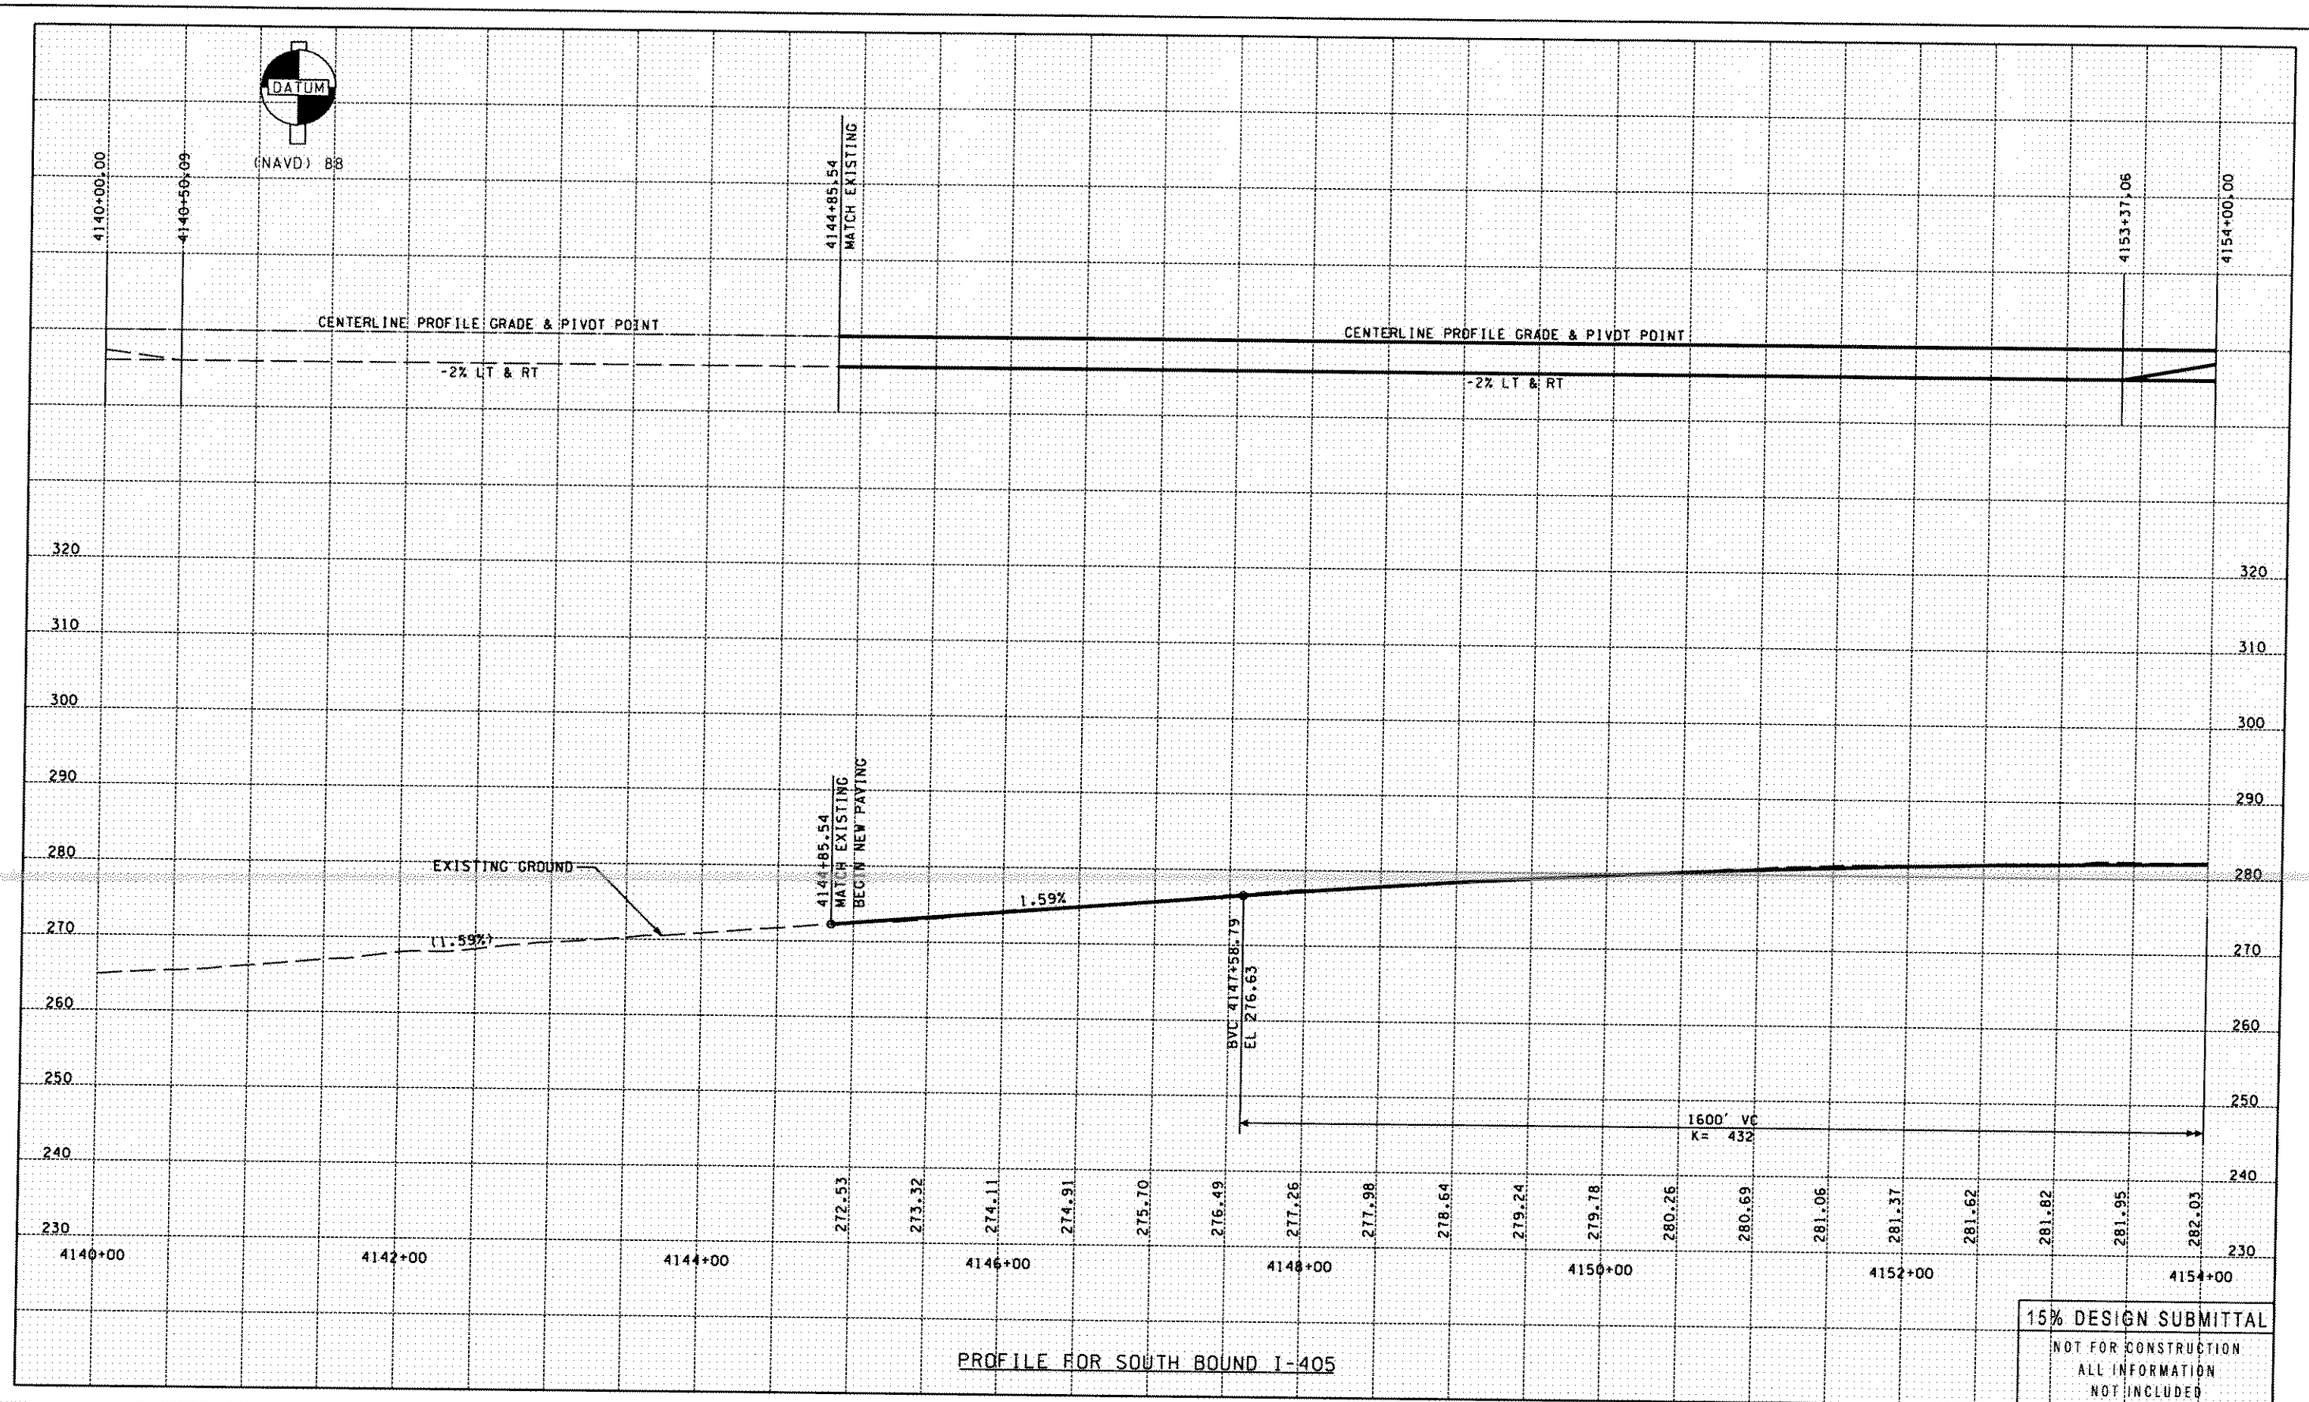


PROFILE FOR SOUTH BOUND I-405

| | | | | | | | |
|---|---|---|---|---|---|---|---|
| FILE NAME C:\pwworking\dms02159\3ps158a250c_rp010_stg1.dgn | | | | | | | |
| TIME 2:56:46 PM | | | | REGION NO. 10 | STATE WASH | FED.AID PROJ.NO. | |
| DATE 9/8/2004 | | | | JOB NUMBER | | | |
| PLOTTED BY chriss | | | | | | | |
| DESIGNED BY | | | | CONTRACT NO. | | LOCATION NO. | |
| ENTERED BY | | | | | | | |
| CHECKED BY | | | | | | | |
| PROJ. ENGR. | | | | | | | |
| REGIONAL ADM. | REVISION | DATE | BY | | | | |

P.E. STAMP BOX DATE

P.E. STAMP BOX DATE

INTERSTATE 405 Project Team
Washington State Department of Transportation

**I-405 CONGESTION RELIEF & BUS RAPID TRANSIT PROJECTS**
**KIRKLAND NICKEL STAGE 1**

**PROFILE AND SUPERELEVATION**

RP010

SHEET OF XXX SHEETS

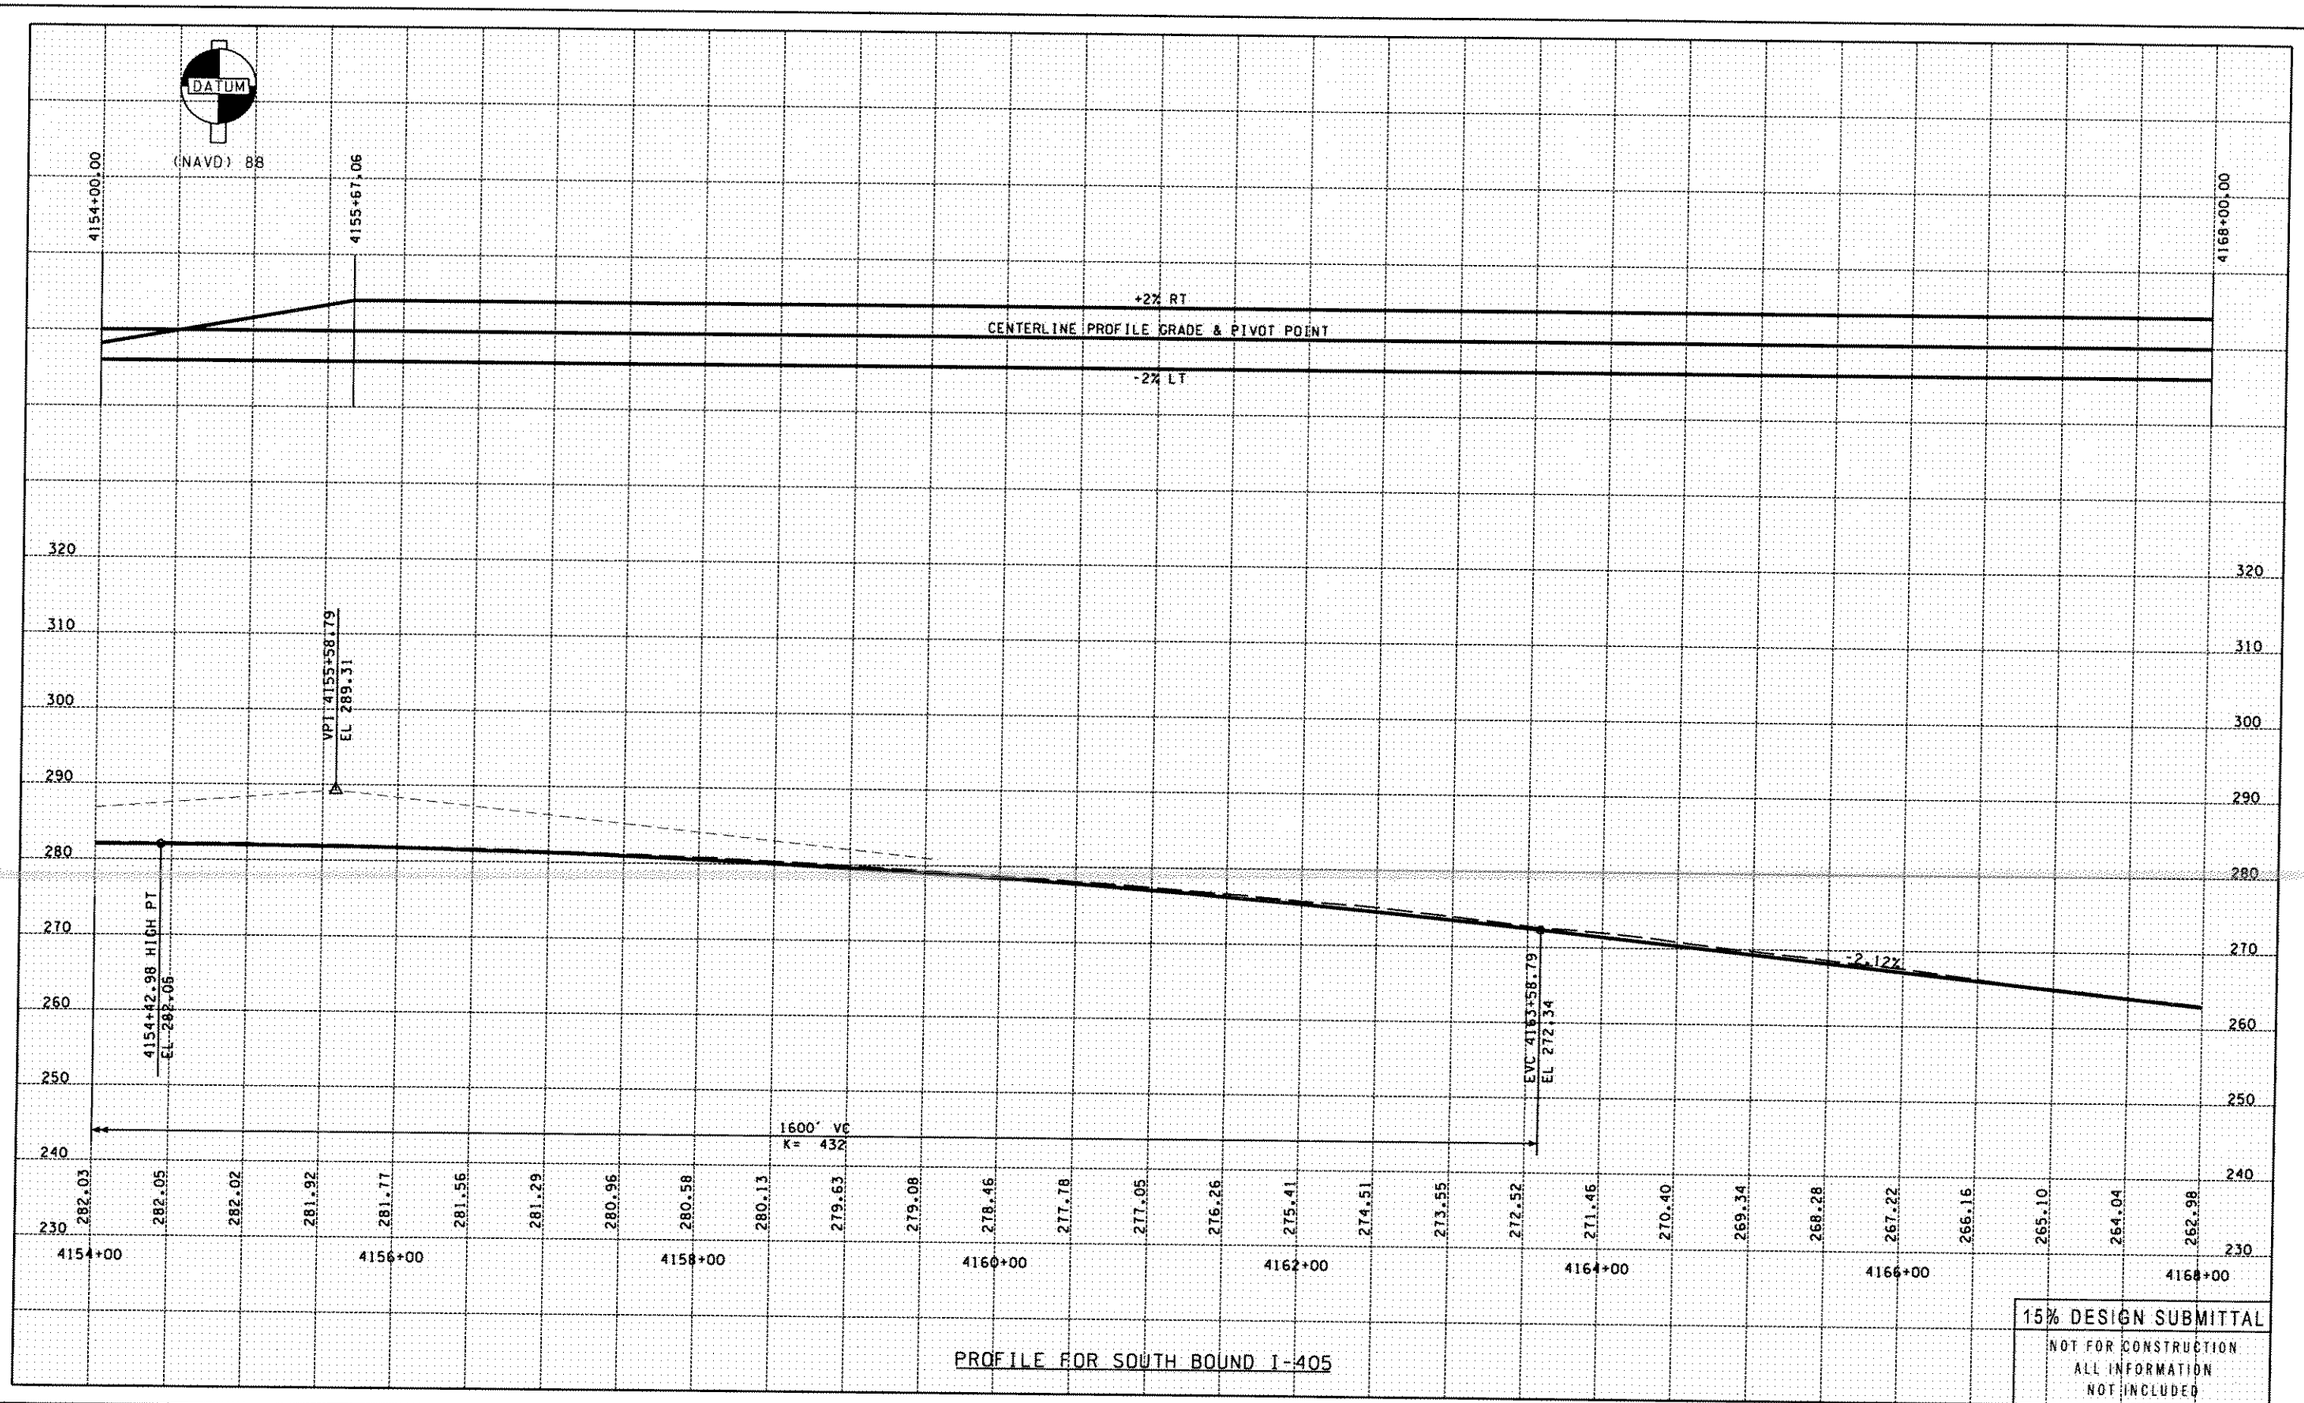


PROFILE FOR SOUTH BOUND I-405

| | | | | | | | |
|---|---|---|---|---|---|---|---|
| FILE NAME C:\pwworking\dms02159\3ps158a250c_rp011_stgl.dgn | | | | | | | |
| TIME 2:56:49 PM | | | | REGION NO. 10 | STATE WASH | FED.AID PROJ.NO. | |
| DATE 9/8/2004 | | | | JOB NUMBER | | | |
| PLOTTED BY chriss | | | | | | | |
| DESIGNED BY | | | | CONTRACT NO. | | LOCATION NO. | |
| ENTERED BY | | | | | | | |
| CHECKED BY | | | | | | | |
| PROJ. ENGR. | | | | | | | |
| REGIONAL ADM. | REVISION | DATE | BY | | | | |

P.E. STAMP BOX DATE

P.E. STAMP BOX DATE

INTERSTATE 405 Project Team
Washington State Department of Transportation

**I-405 CONGESTION RELIEF & BUS RAPID TRANSIT PROJECTS**
**KIRKLAND NICKEL STAGE 1**

**PROFILE AND SUPERELEVATION**

RP011

SHEET OF XXX SHEETS

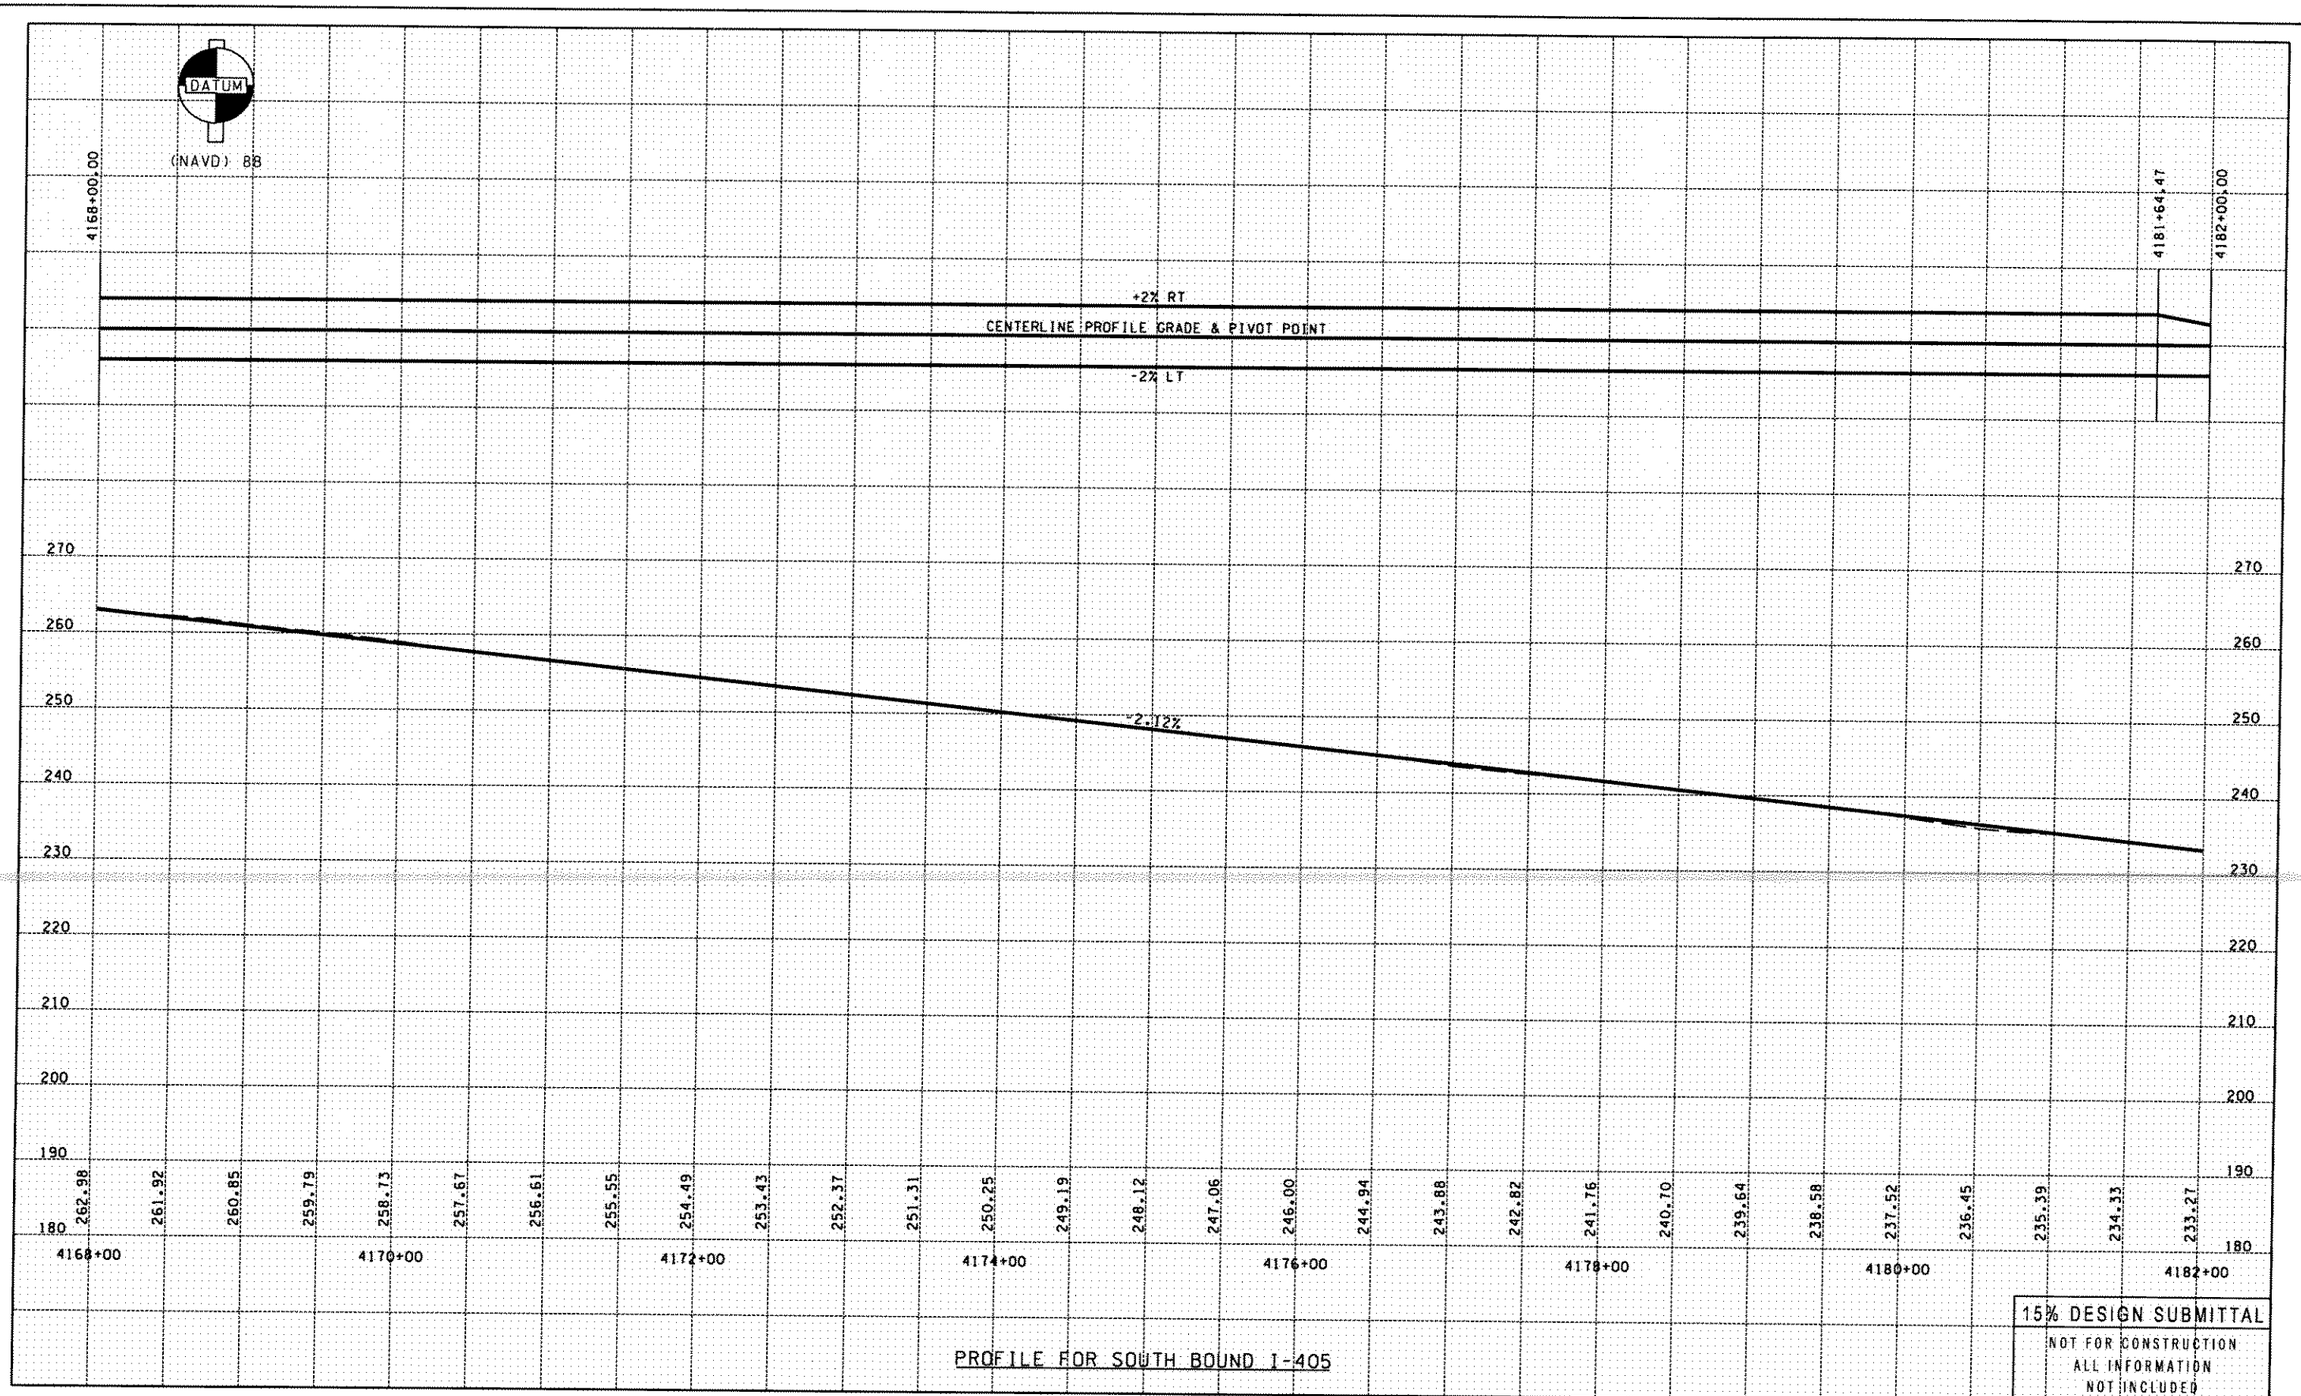


PROFILE FOR SOUTH BOUND I-405

| | | | |
|---|---|---|---|
| FILE NAME C:\pwworking\dms02159\3ps158a250c_rp012_stg1.dgn | | | |
| TIME 2:56:51 PM | | | |
| DATE 9/8/2004 | | | |
| PLOTTED BY chriss | | | |
| DESIGNED BY | | | |
| ENTERED BY | | | |
| CHECKED BY | | | |
| PROJ. ENGR. | | | |
| REGIONAL ADM. | REVISION | DATE | BY |

| REGION NO. | STATE | FED.AID PROJ.NO. |
|---|---|---|
| 10 | WASH | |
| JOB NUMBER | | |
| CONTRACT NO. | | LOCATION NO. |

P.E. STAMP BOX DATE

P.E. STAMP BOX DATE

INTERSTATE 405 Project Team
Washington State Department of Transportation

I-405 CONGESTION RELIEF & BUS RAPID TRANSIT PROJECTS
KIRKLAND NICKEL
STAGE 1

PROFILE AND SUPERELEVATION

RP012

SHEET OF XXX SHEETS

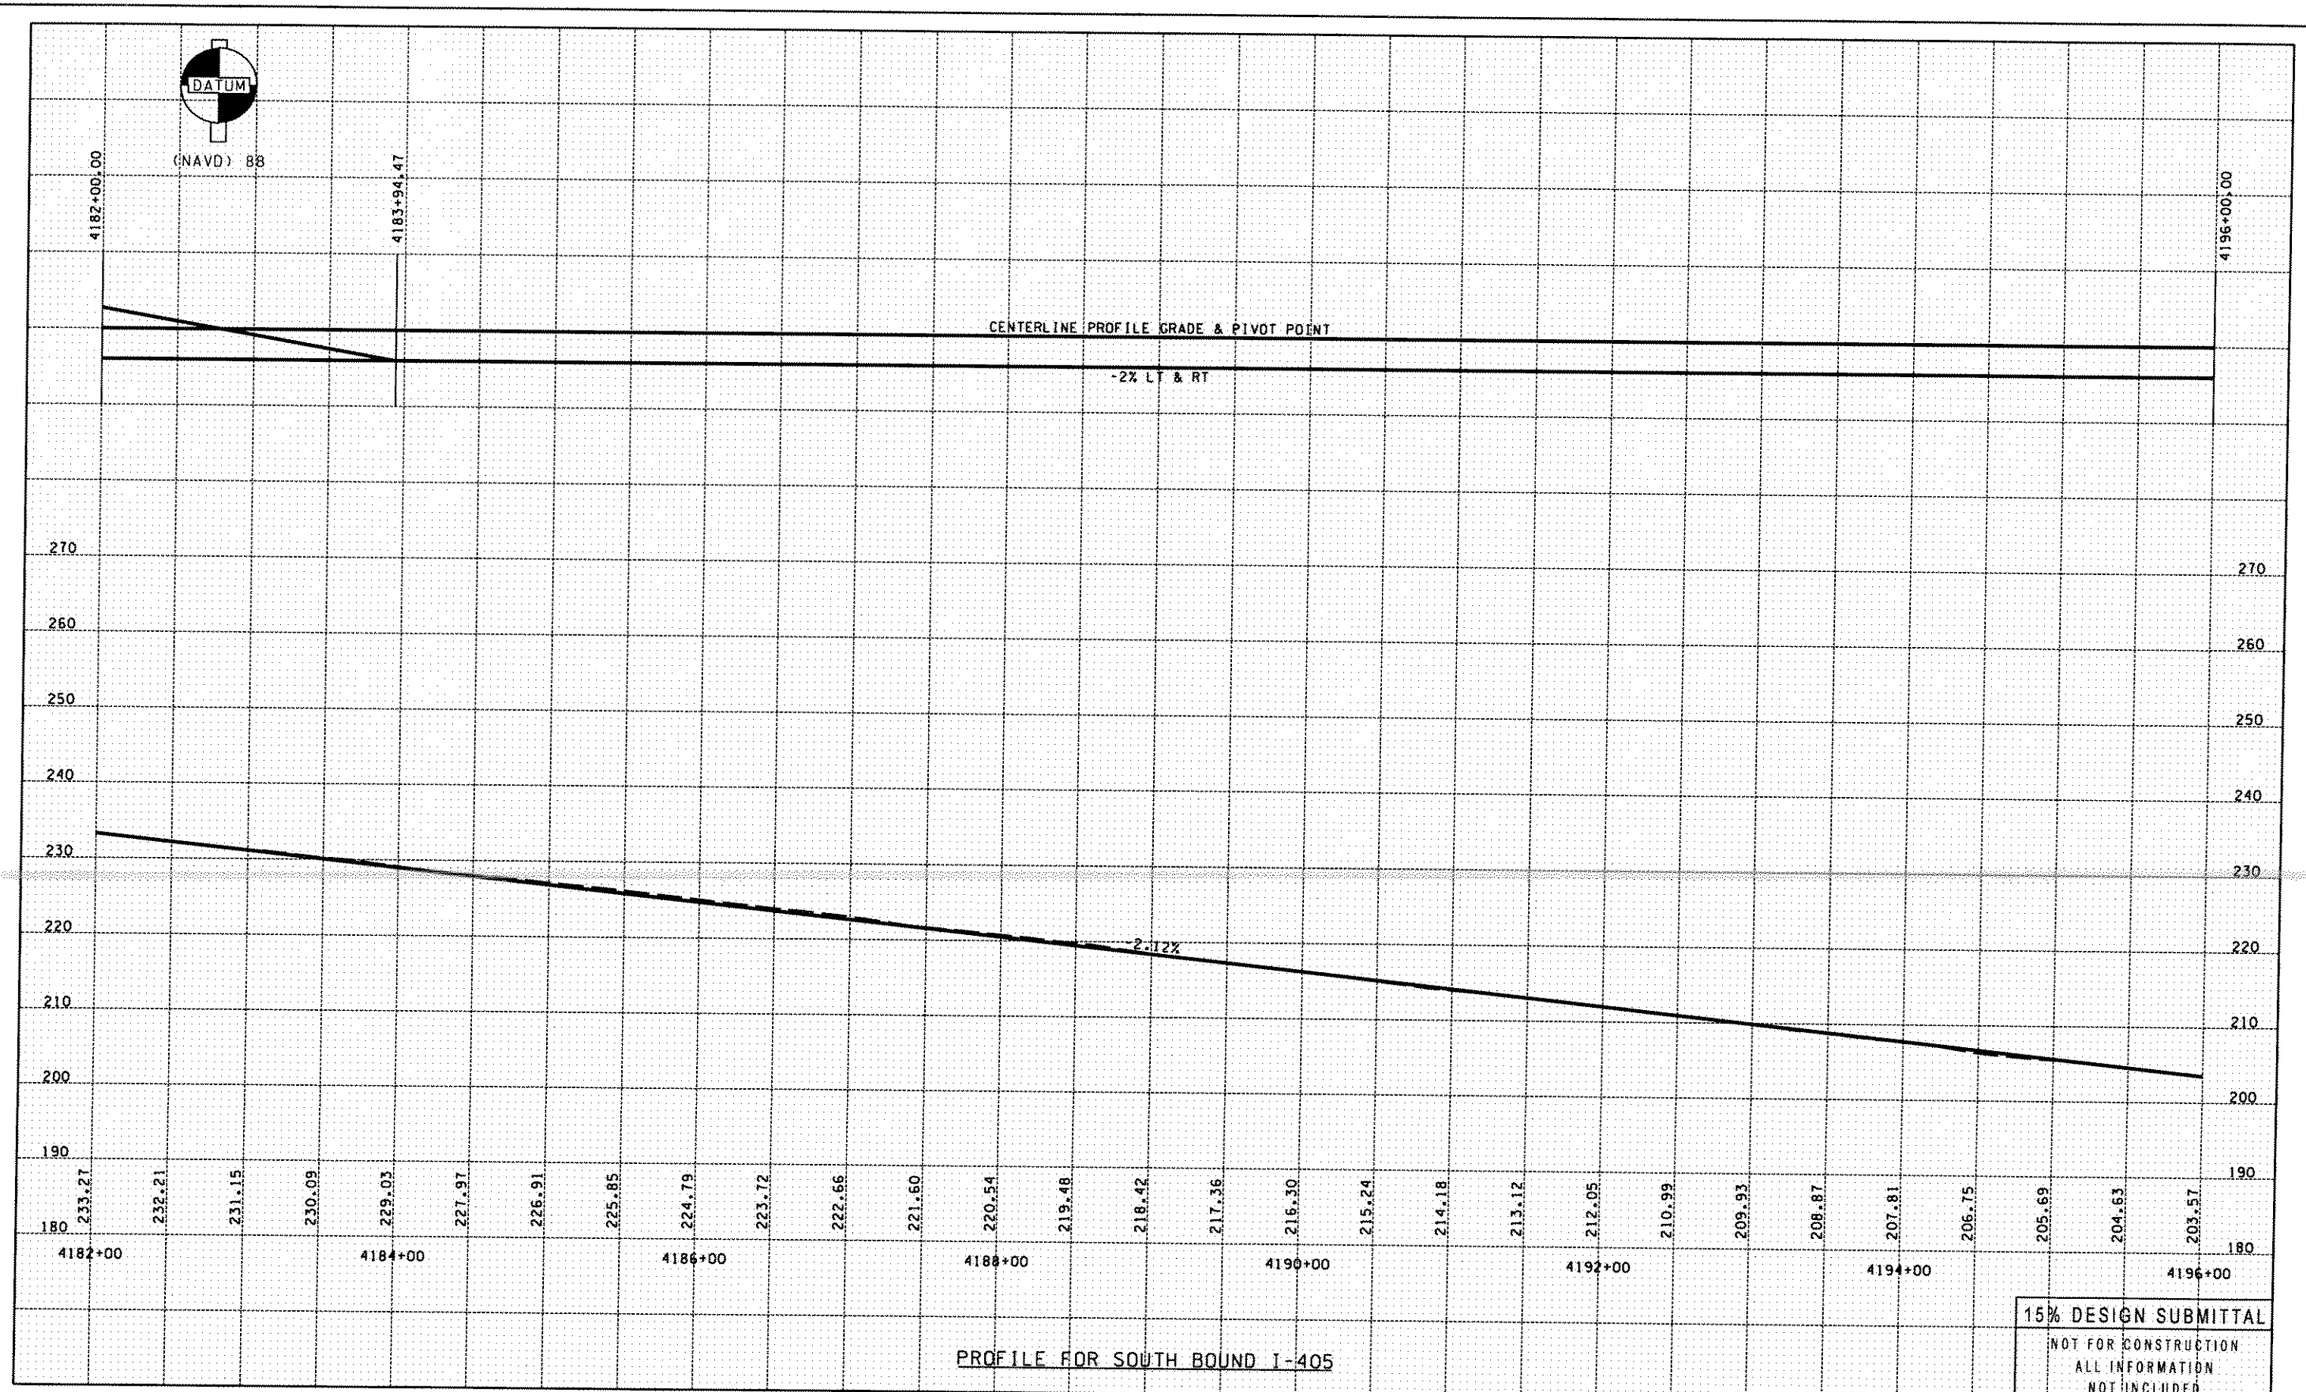


PROFILE FOR SOUTH BOUND I-405

| | | | | | | |
|---|---|---|---|---|---|---|
| FILE NAME C:\pwworking\dms02159\3ps158a250c_rp013_stg1.dgn | | | | | | |
| TIME 2:56:53 PM | | | | REGION NO. 10 | STATE WASH | FED.AID PROJ.NO. |
| DATE 9/8/2004 | | | | JOB NUMBER | | |
| PLOTTED BY chriss | | | | | | |
| DESIGNED BY | | | | CONTRACT NO. | LOCATION NO. | |
| ENTERED BY | | | | | | |
| CHECKED BY | | | | | | |
| PROJ. ENGR. | | | | | | |
| REGIONAL ADM. | REVISION | DATE | BY | | | |

P.E. STAMP BOX DATE

P.E. STAMP BOX DATE

INTERSTATE 405 Project Team
Washington State Department of Transportation

**I-405 CONGESTION RELIEF & BUS RAPID TRANSIT PROJECTS**
**KIRKLAND NICKEL STAGE 1**

**PROFILE AND SUPERELEVATION**

RP013

SHEET OF XXX SHEETS

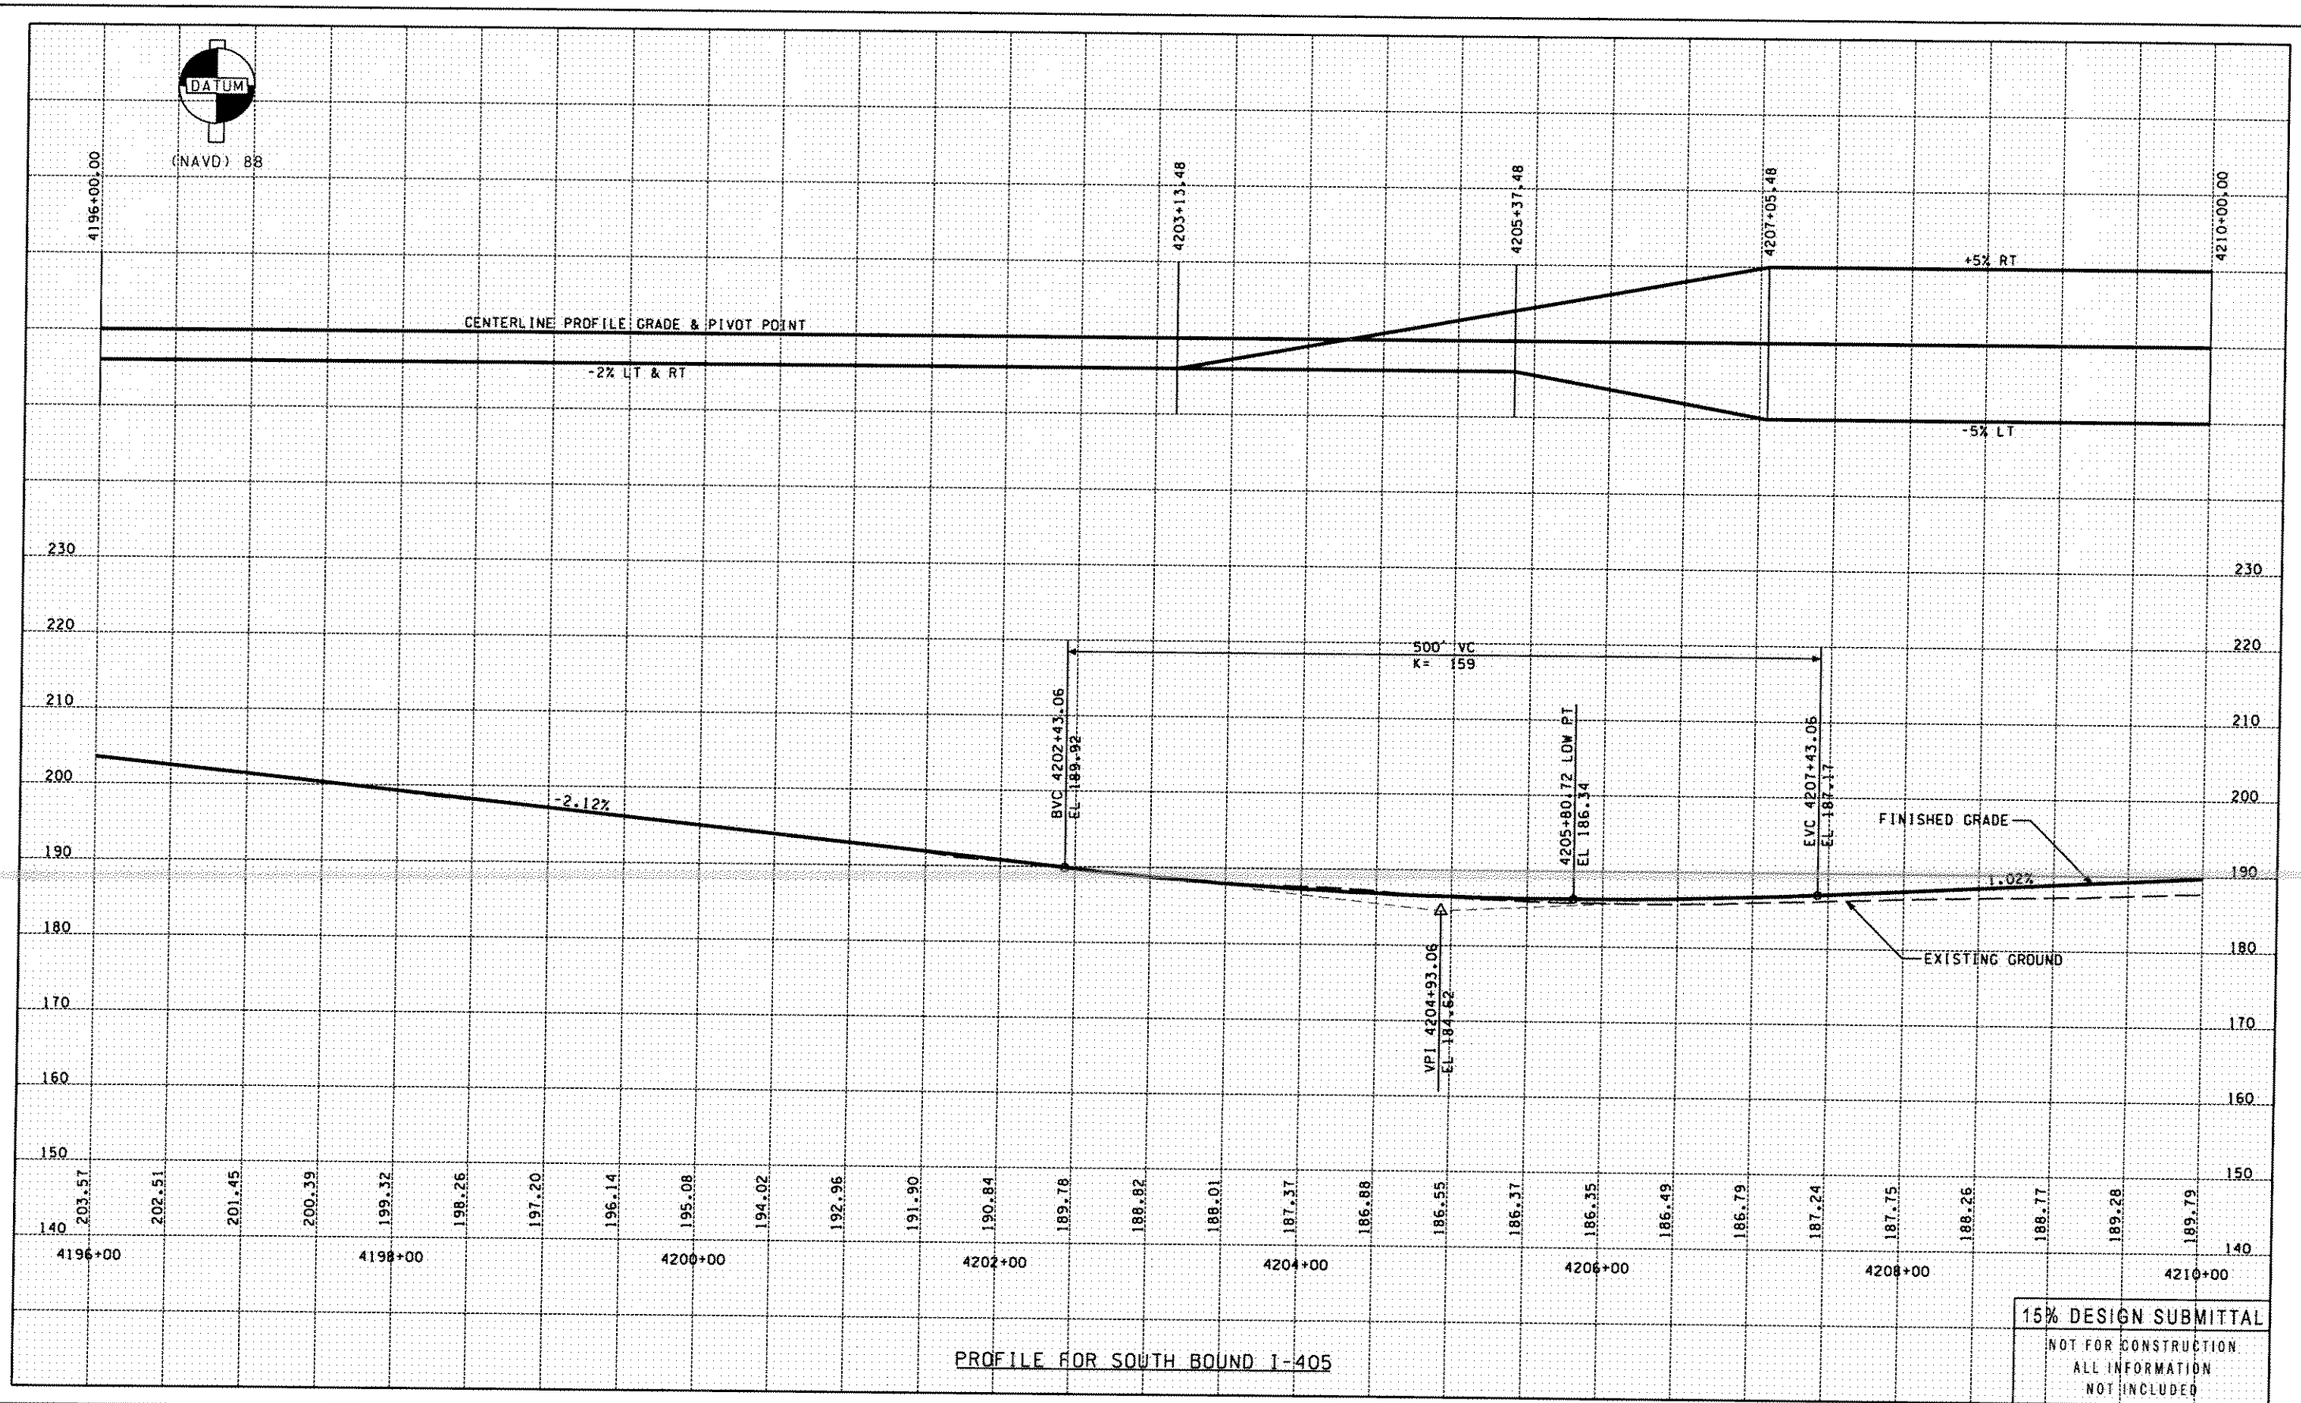


PROFILE FOR SOUTH BOUND I-405

FILE NAME C:\pwworking\dms02159\3ps158a250c_rp014_stgl.dgn

| | | | |
|---|---|---|---|
| TIME 2:56:56 PM | | | |
| DATE 9/8/2004 | | | |
| PLOTTED BY chriss | | | |
| DESIGNED BY | | | |
| ENTERED BY | | | |
| CHECKED BY | | | |
| PROJ. ENGR. | | | |
| REGIONAL ADM. | REVISION | DATE | BY |

| REGION NO. | STATE | FED.AID PROJ.NO. |
|---|---|---|
| 10 | WASH | |
| JOB NUMBER | | |
| CONTRACT NO. | | LOCATION NO. |

P.E. STAMP BOX DATE

P.E. STAMP BOX DATE

INTERSTATE 405 Project Team
Washington State Department of Transportation

I-405 CONGESTION RELIEF & BUS RAPID TRANSIT PROJECTS
KIRKLAND NICKEL
STAGE 1

PROFILE AND SUPERELEVATION

RP014

SHEET OF XXX SHEETS

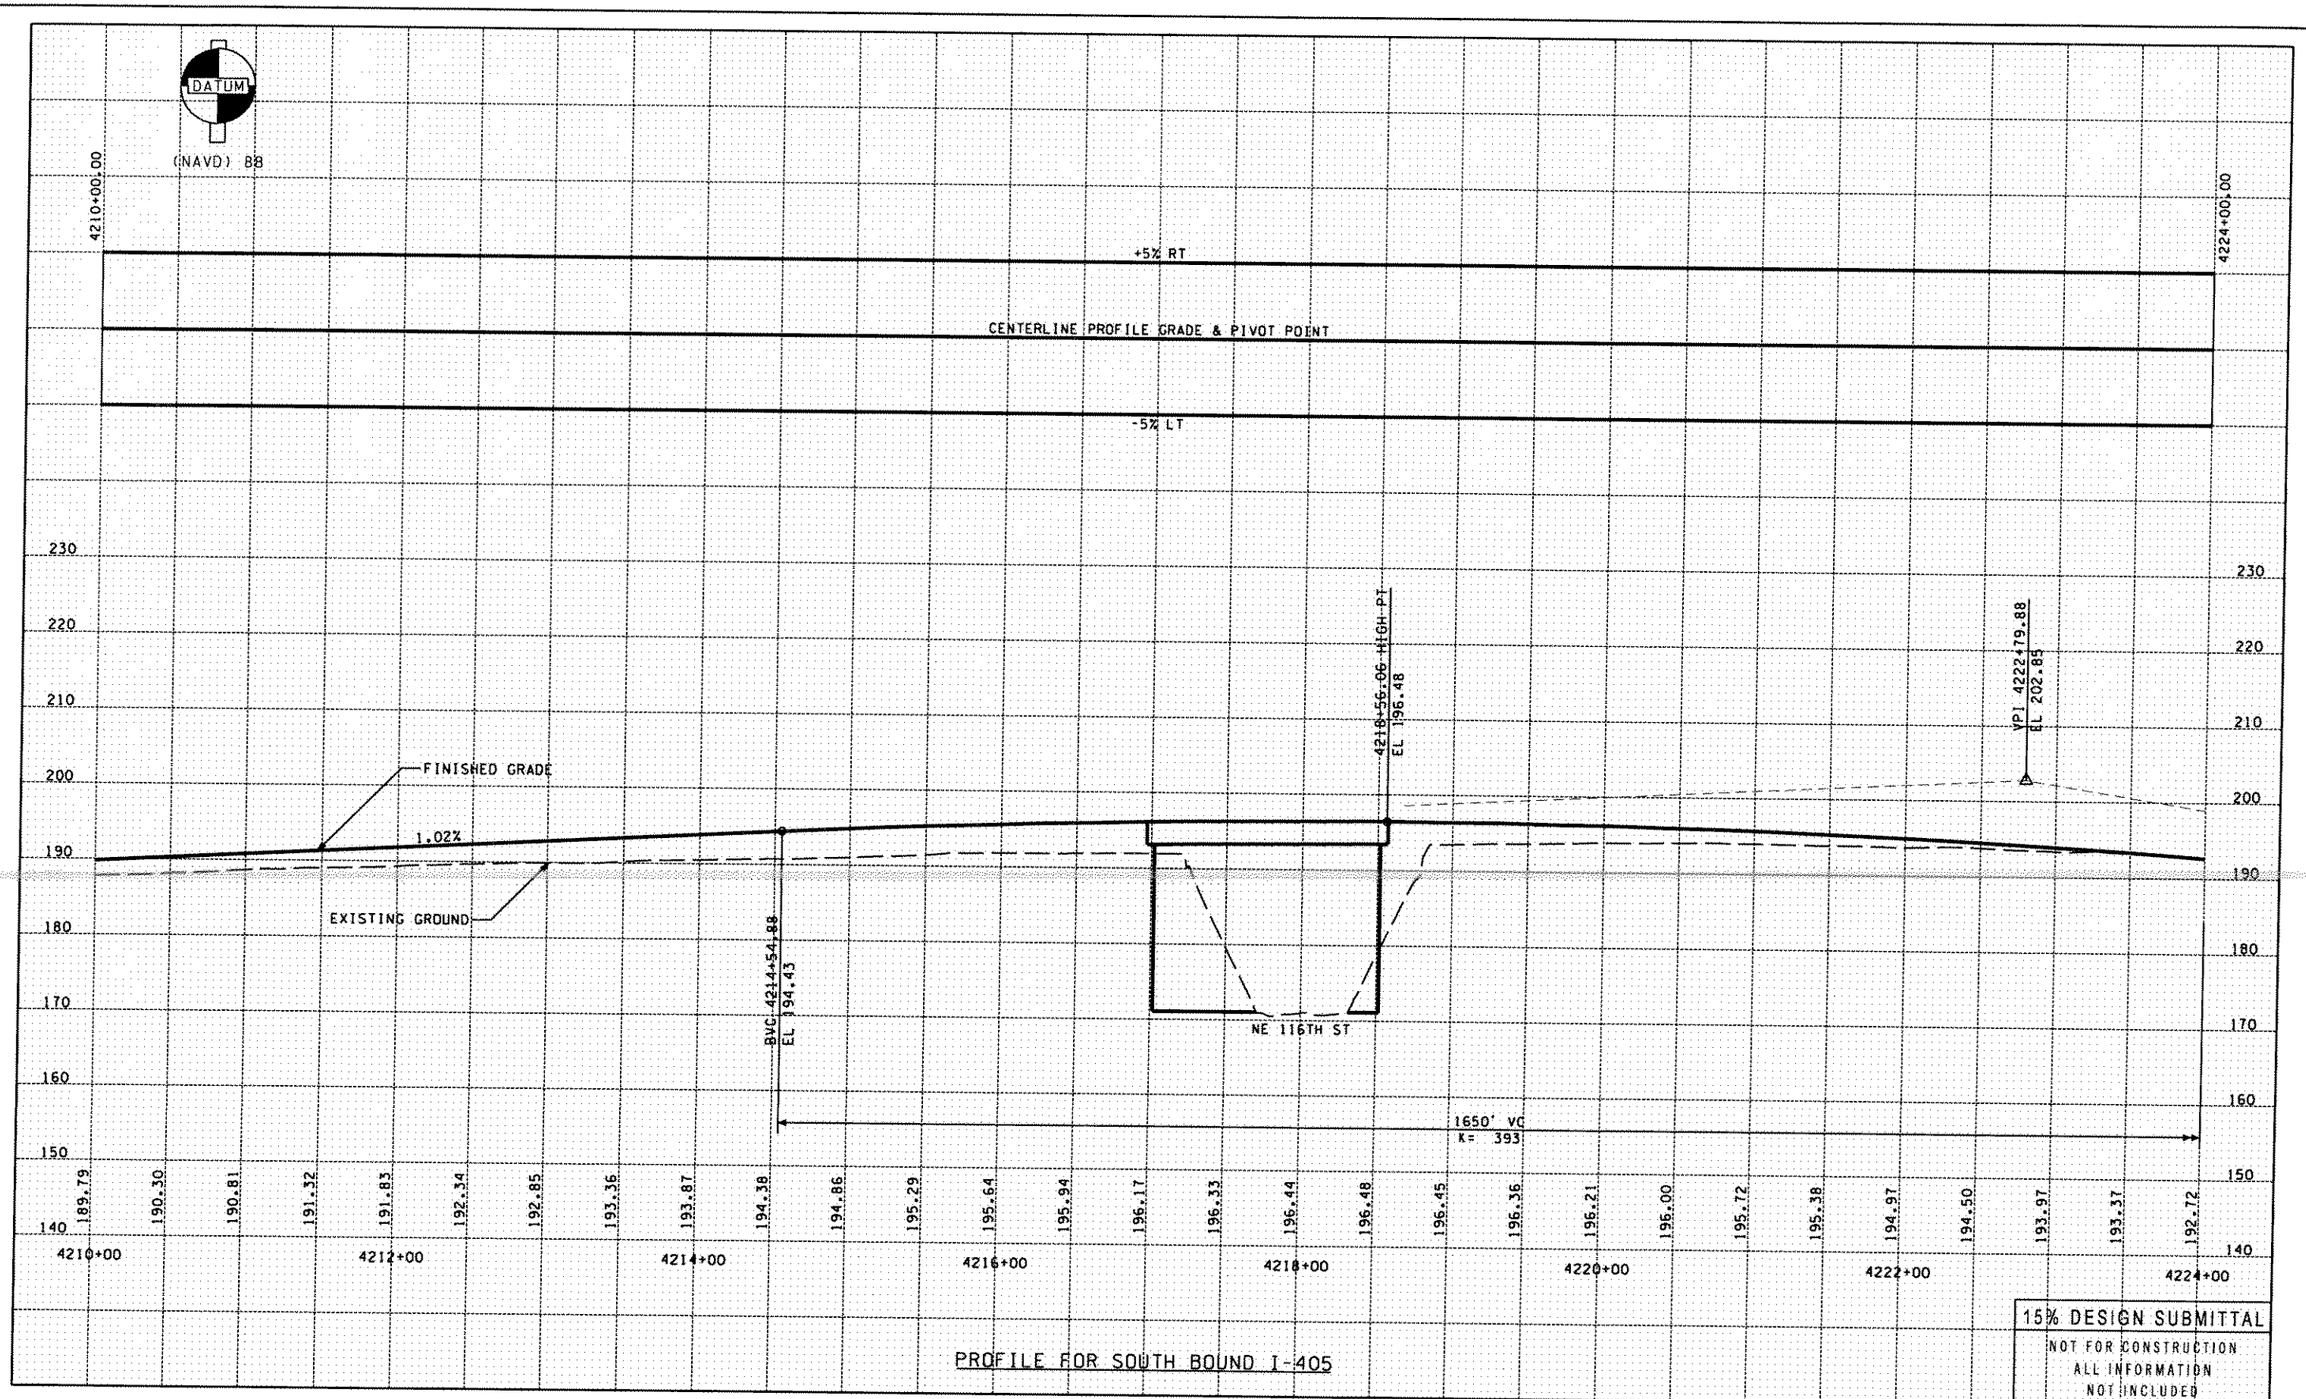


PROFILE FOR SOUTH BOUND I-405

| | | | |
|---|---|---|---|
| FILE NAME C:\pwworking\dms02159\3ps158a250c_rp015_stg1.dgn | | | |
| TIME 2:56:58 PM | | | |
| DATE 9/8/2004 | | | |
| PLOTTED BY chriss | | | |
| DESIGNED BY | | | |
| ENTERED BY | | | |
| CHECKED BY | | | |
| PROJ. ENGR. | | | |
| REGIONAL ADM. | REVISION | DATE | BY |

| REGION NO. | STATE | FED.AID PROJ.NO. |
|---|---|---|
| 10 | WASH | |
| JOB NUMBER | | |
| CONTRACT NO. | | LOCATION NO. |

P.E. STAMP BOX DATE

P.E. STAMP BOX DATE

INTERSTATE 405 Project Team
Washington State Department of Transportation

**I-405 CONGESTION RELIEF & BUS RAPID TRANSIT PROJECTS**
**KIRKLAND NICKEL STAGE 1**

**PROFILE AND SUPERELEVATION**

RP015

SHEET OF XXX SHEETS

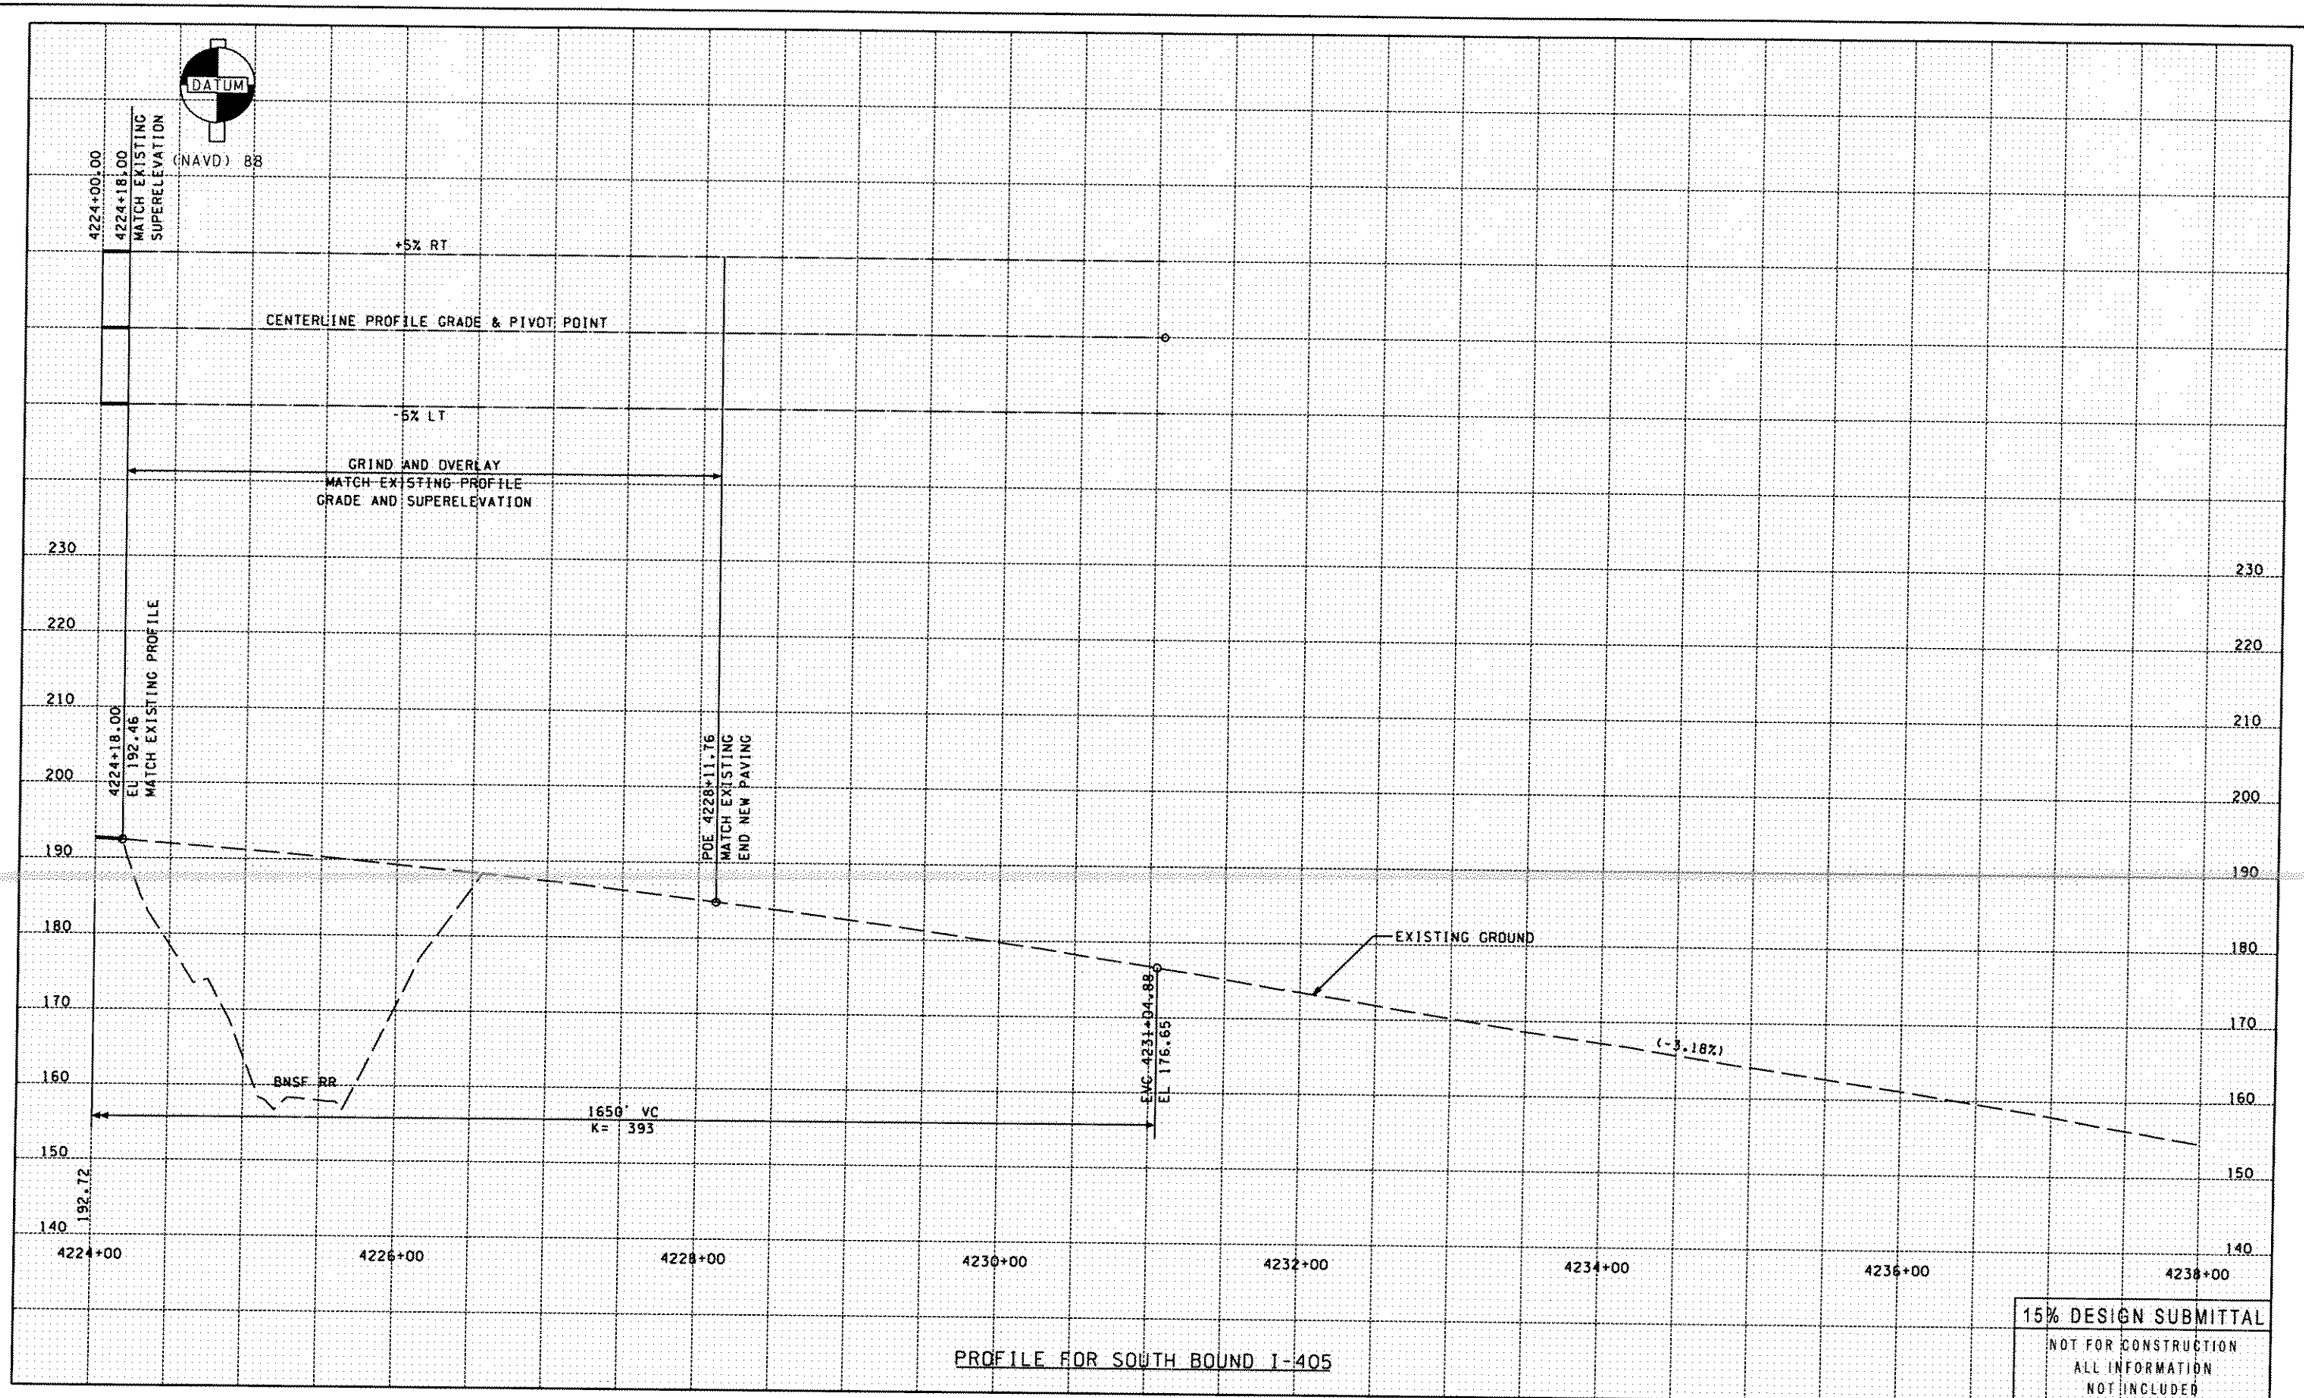


PROFILE FOR SOUTH BOUND I-405

| | | | | | | | |
|---|---|---|---|---|---|---|---|
| FILE NAME C:\pwworking\dms02159\3ps158a250c_rp016_stgl.dgn | | | | | | | |
| TIME 2:57:01 PM | | | | REGION NO. 10 | STATE WASH | FED.AID PROJ.NO. | |
| DATE 9/8/2004 | | | | JOB NUMBER | | | |
| PLOTTED BY chriss | | | | CONTRACT NO. | | LOCATION NO. | |
| DESIGNED BY | | | | | | | |
| ENTERED BY | | | | | | | |
| CHECKED BY | | | | | | | |
| PROJ. ENGR. | | | | | | | |
| REGIONAL ADM. | REVISION | DATE | BY | | | | |

P.E. STAMP BOX DATE

P.E. STAMP BOX DATE

INTERSTATE 405 Project Team
Washington State Department of Transportation

**I-405 CONGESTION RELIEF & BUS RAPID TRANSIT PROJECTS**
**KIRKLAND NICKEL STAGE 1**

**PROFILE AND SUPERELEVATION**

RP016

SHEET OF XXX SHEETS

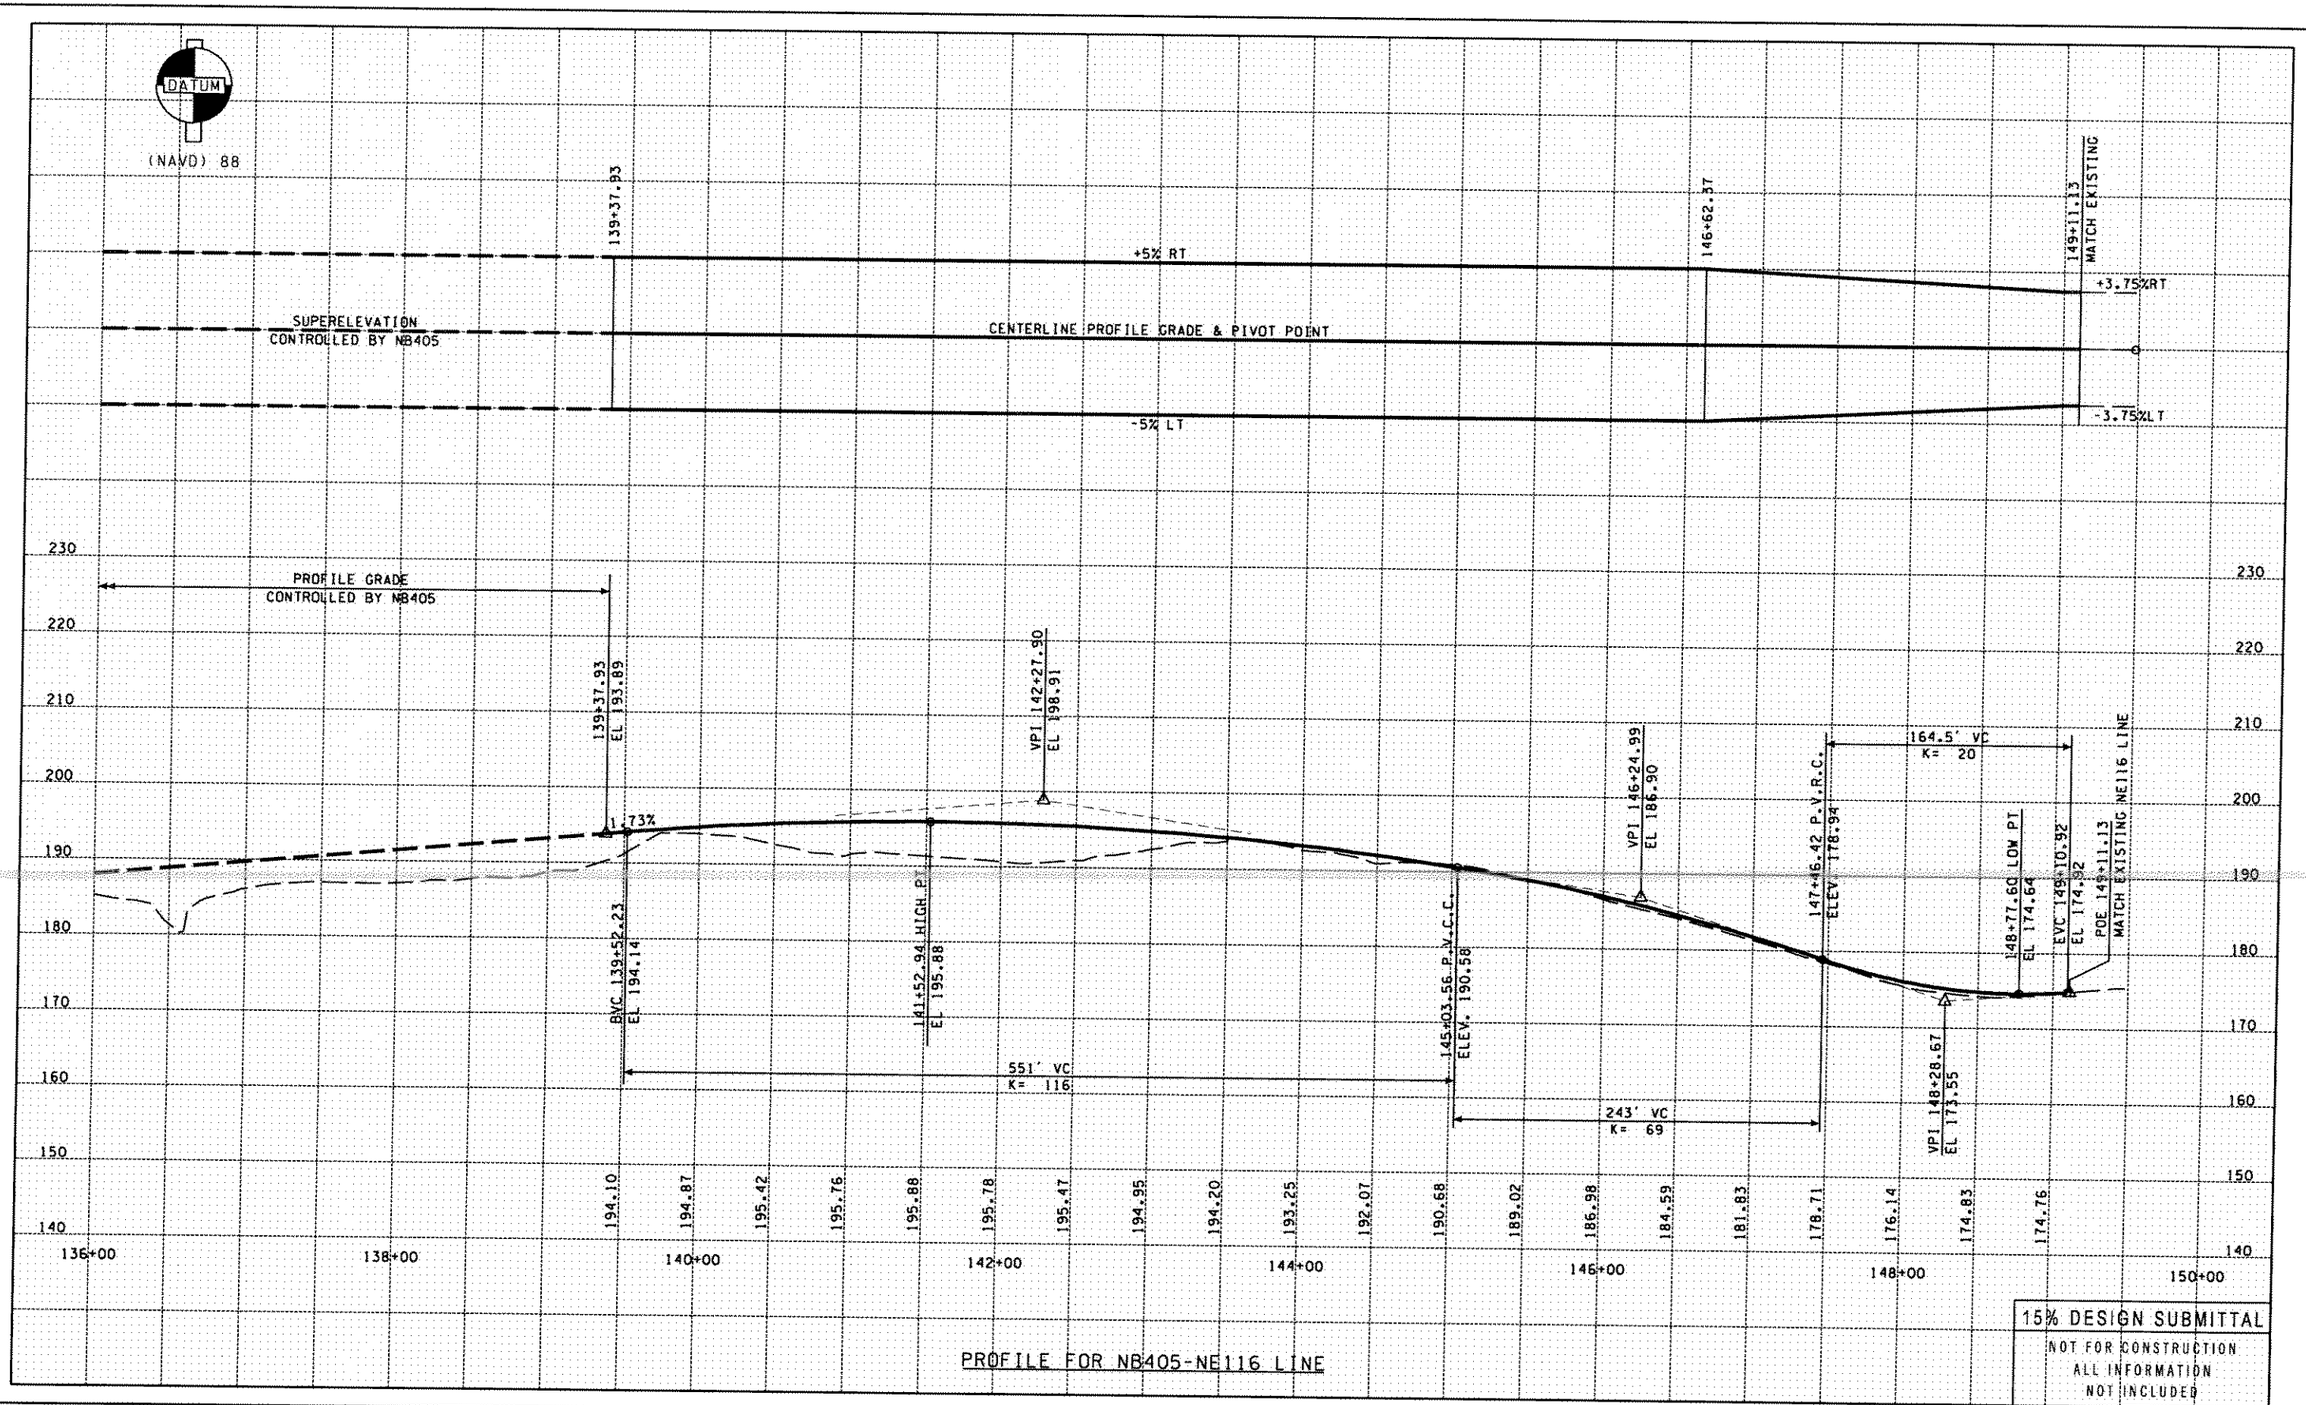


PROFILE FOR NB405-NE116 LINE

| | | | | | | | |
|---|---|---|---|---|---|---|---|
| FILE NAME C:\pwworking\dms02159\3ps158a250c_rp017_stgl.dgn | | | | | | | |
| TIME 2:56:35 PM | | | | REGION NO. 10 | STATE WASH | FED.AID PROJ.NO. | |
| DATE 9/8/2004 | | | | JOB NUMBER | | | |
| PLOTTED BY chriss | | | | | | | |
| DESIGNED BY | | | | CONTRACT NO. | | LOCATION NO. | |
| ENTERED BY | | | | | | | |
| CHECKED BY | | | | | | | |
| PROJ. ENGR. | | | | | | | |
| REGIONAL ADM. | REVISION | DATE | BY | | | | |

P.E. STAMP BOX DATE

P.E. STAMP BOX DATE

INTERSTATE 405 Project Team
Washington State Department of Transportation

**I-405 CONGESTION RELIEF & BUS RAPID TRANSIT PROJECTS**
**KIRKLAND NICKEL STAGE 1**

**PROFILE AND SUPERELEVATION**

RP017

SHEET OF XXX SHEETS

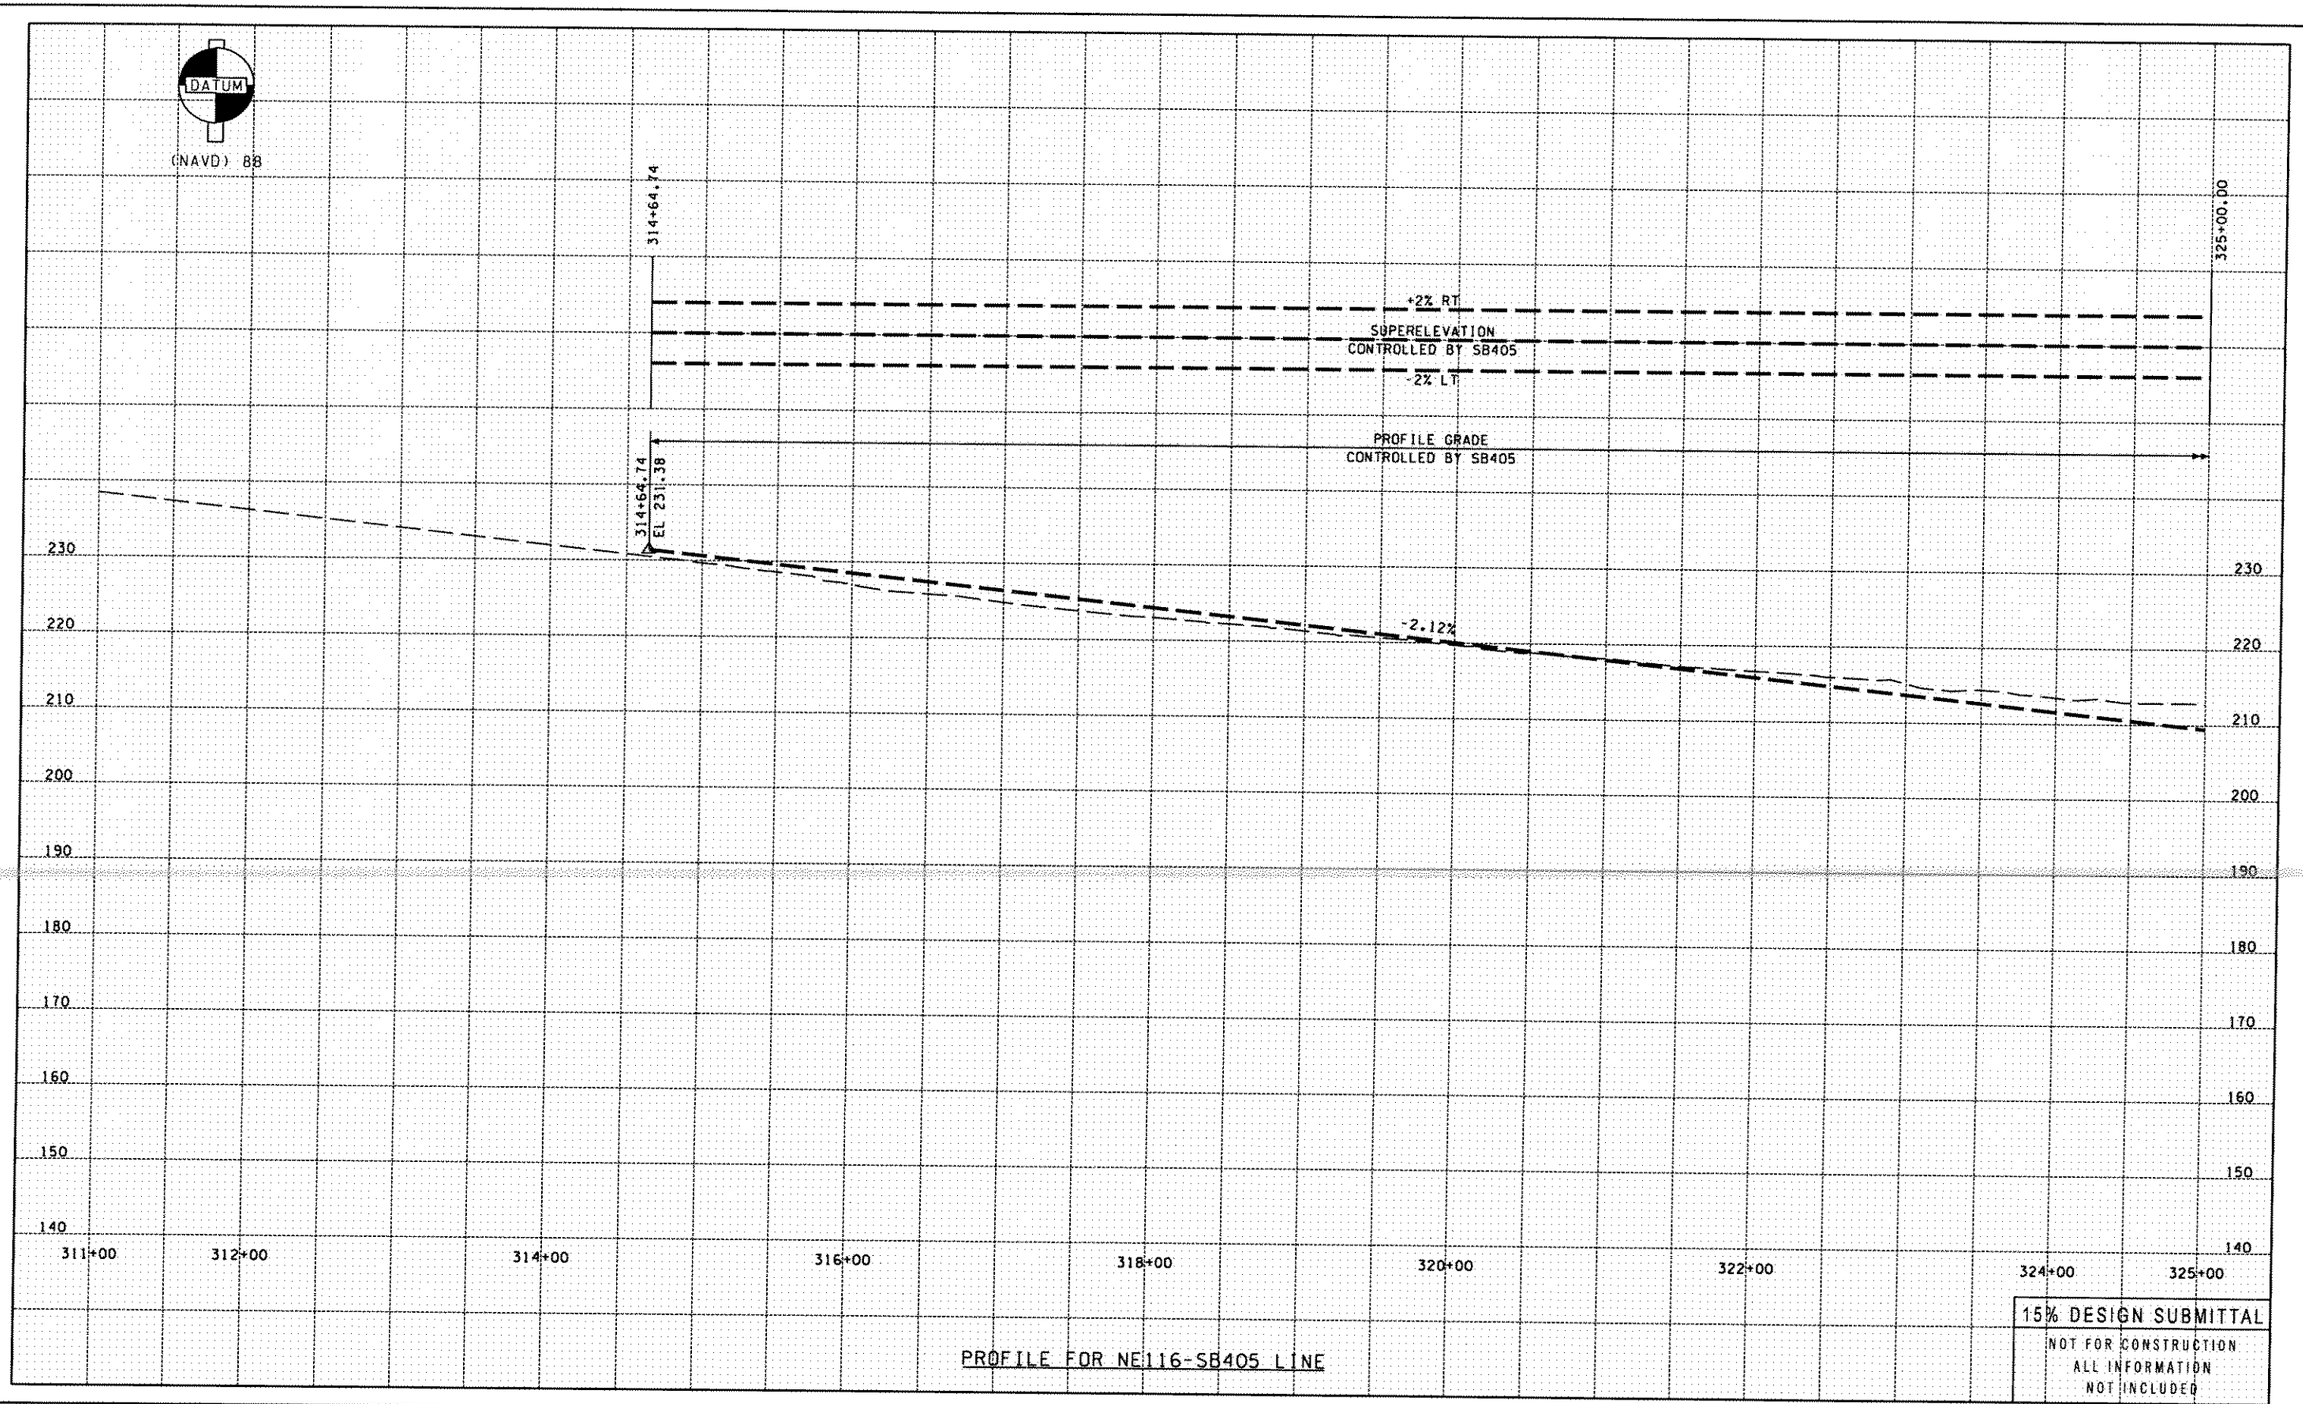


PROFILE FOR NE116-SB405 LINE

FILE NAME C:\pwworking\dms02159\3ps158a250c_rp018_stgl.dgn

| | |
|---|---|
| TIME | 2:56:37 PM |
| DATE | 9/8/2004 |
| PLOTTED BY | chriss |
| DESIGNED BY | C. BARNETT |
| ENTERED BY | C. SAXE |
| CHECKED BY | G. NIEMASZ |
| PROJ. ENGR. | W. TAYLOR |
| REGIONAL ADM. | D. DYE |

| REVISION | DATE | BY |
|---|---|---|
| | | |

| REGION NO. | STATE | FED.AID PROJ.NO. |
|---|---|---|
| 10 | WASH | |
| JOB NUMBER | | |
| CONTRACT NO. | | LOCATION NO. |

P.E. STAMP BOX DATE

P.E. STAMP BOX DATE

INTERSTATE 405 Project Team
Washington State Department of Transportation

I-405 CONGESTION RELIEF &
BUS RAPID TRANSIT PROJECTS
KIRKLAND NICKEL
STAGE 1

PROFILE AND SUPERELEVATION

RP018

SHEET OF XXX SHEETS

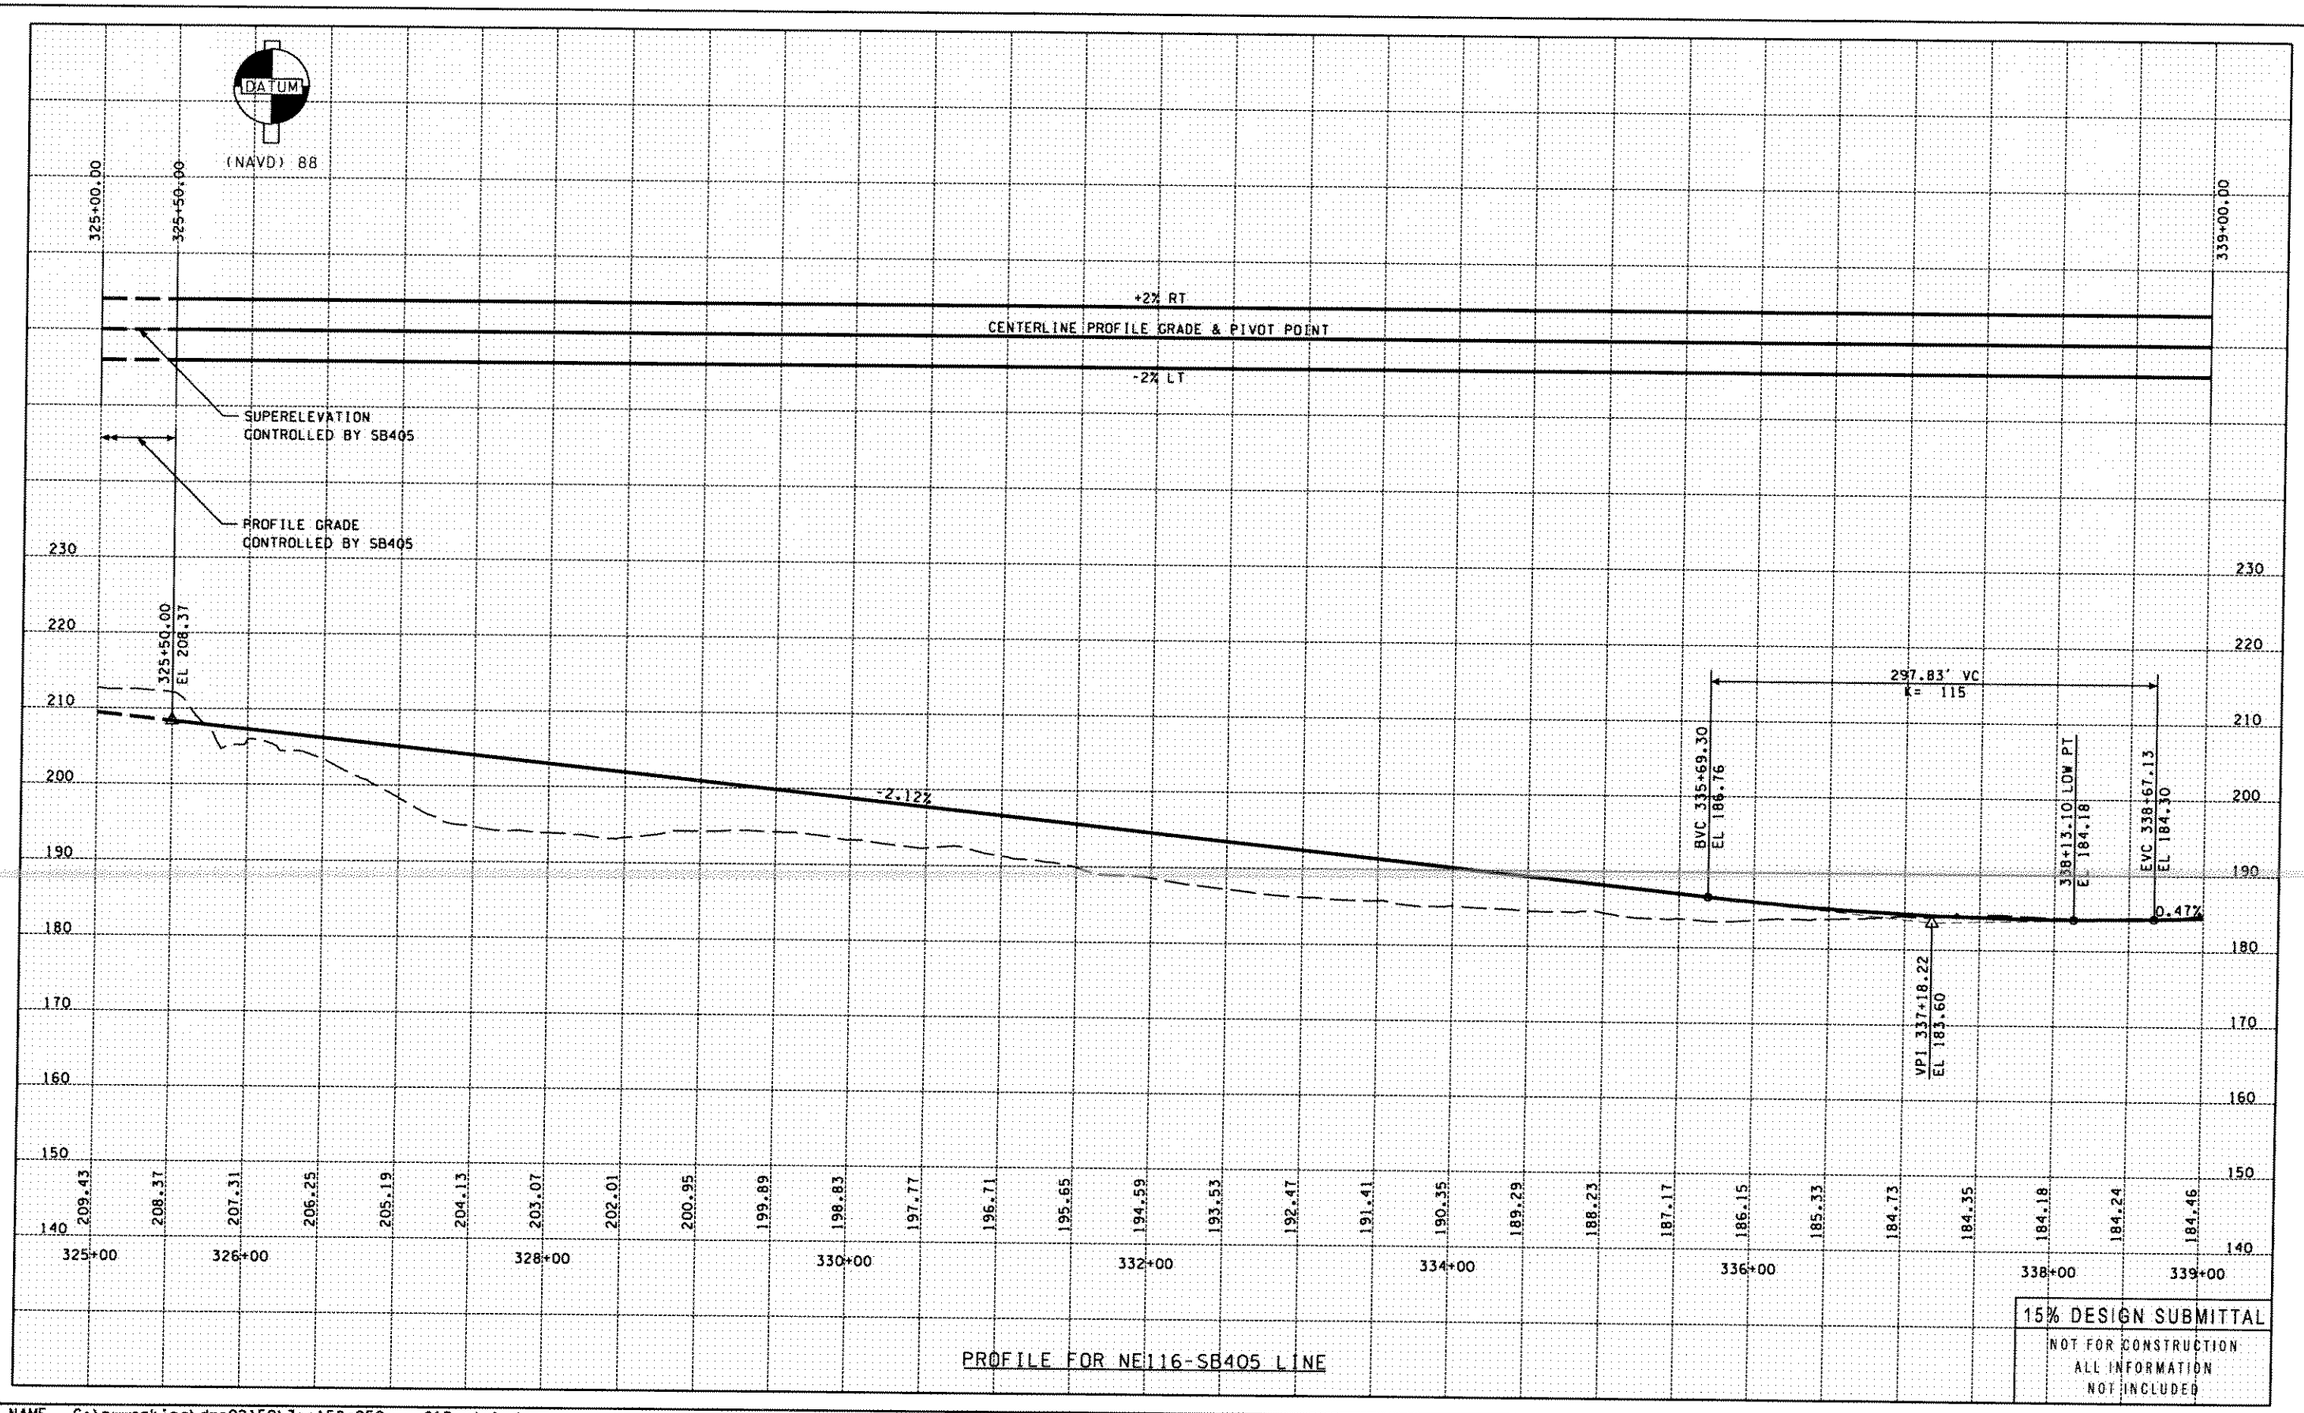


PROFILE FOR NE116-SB405 LINE

| | | | | | |
|---|---|---|---|---|---|
| FILE NAME C:\pwworking\dms02159\3ps158a250c_rp019_stgl.dgn | | | | | |
| TIME 2:56:39 PM | | | | REGION NO. 10 | STATE WASH | FED.AID PROJ.NO. |
| DATE 9/8/2004 | | | | JOB NUMBER | |
| PLOTTED BY chriss | | | | | |
| DESIGNED BY C. BARNETT | | | | CONTRACT NO. | LOCATION NO. |
| ENTERED BY C. SAXE | | | | | |
| CHECKED BY G. NIEMASZ | | | | | |
| PROJ. ENGR. W. TAYLOR | | | | | |
| REGIONAL ADM. D. DYE | REVISION | DATE | BY | | |

P.E. STAMP BOX DATE

P.E. STAMP BOX DATE

INTERSTATE 405 Project Team
Washington State Department of Transportation

I-405 CONGESTION RELIEF &
BUS RAPID TRANSIT PROJECTS
KIRKLAND NICKEL
STAGE 1

PROFILE AND SUPERELEVATION

RP019

SHEET
OF XXX SHEETS

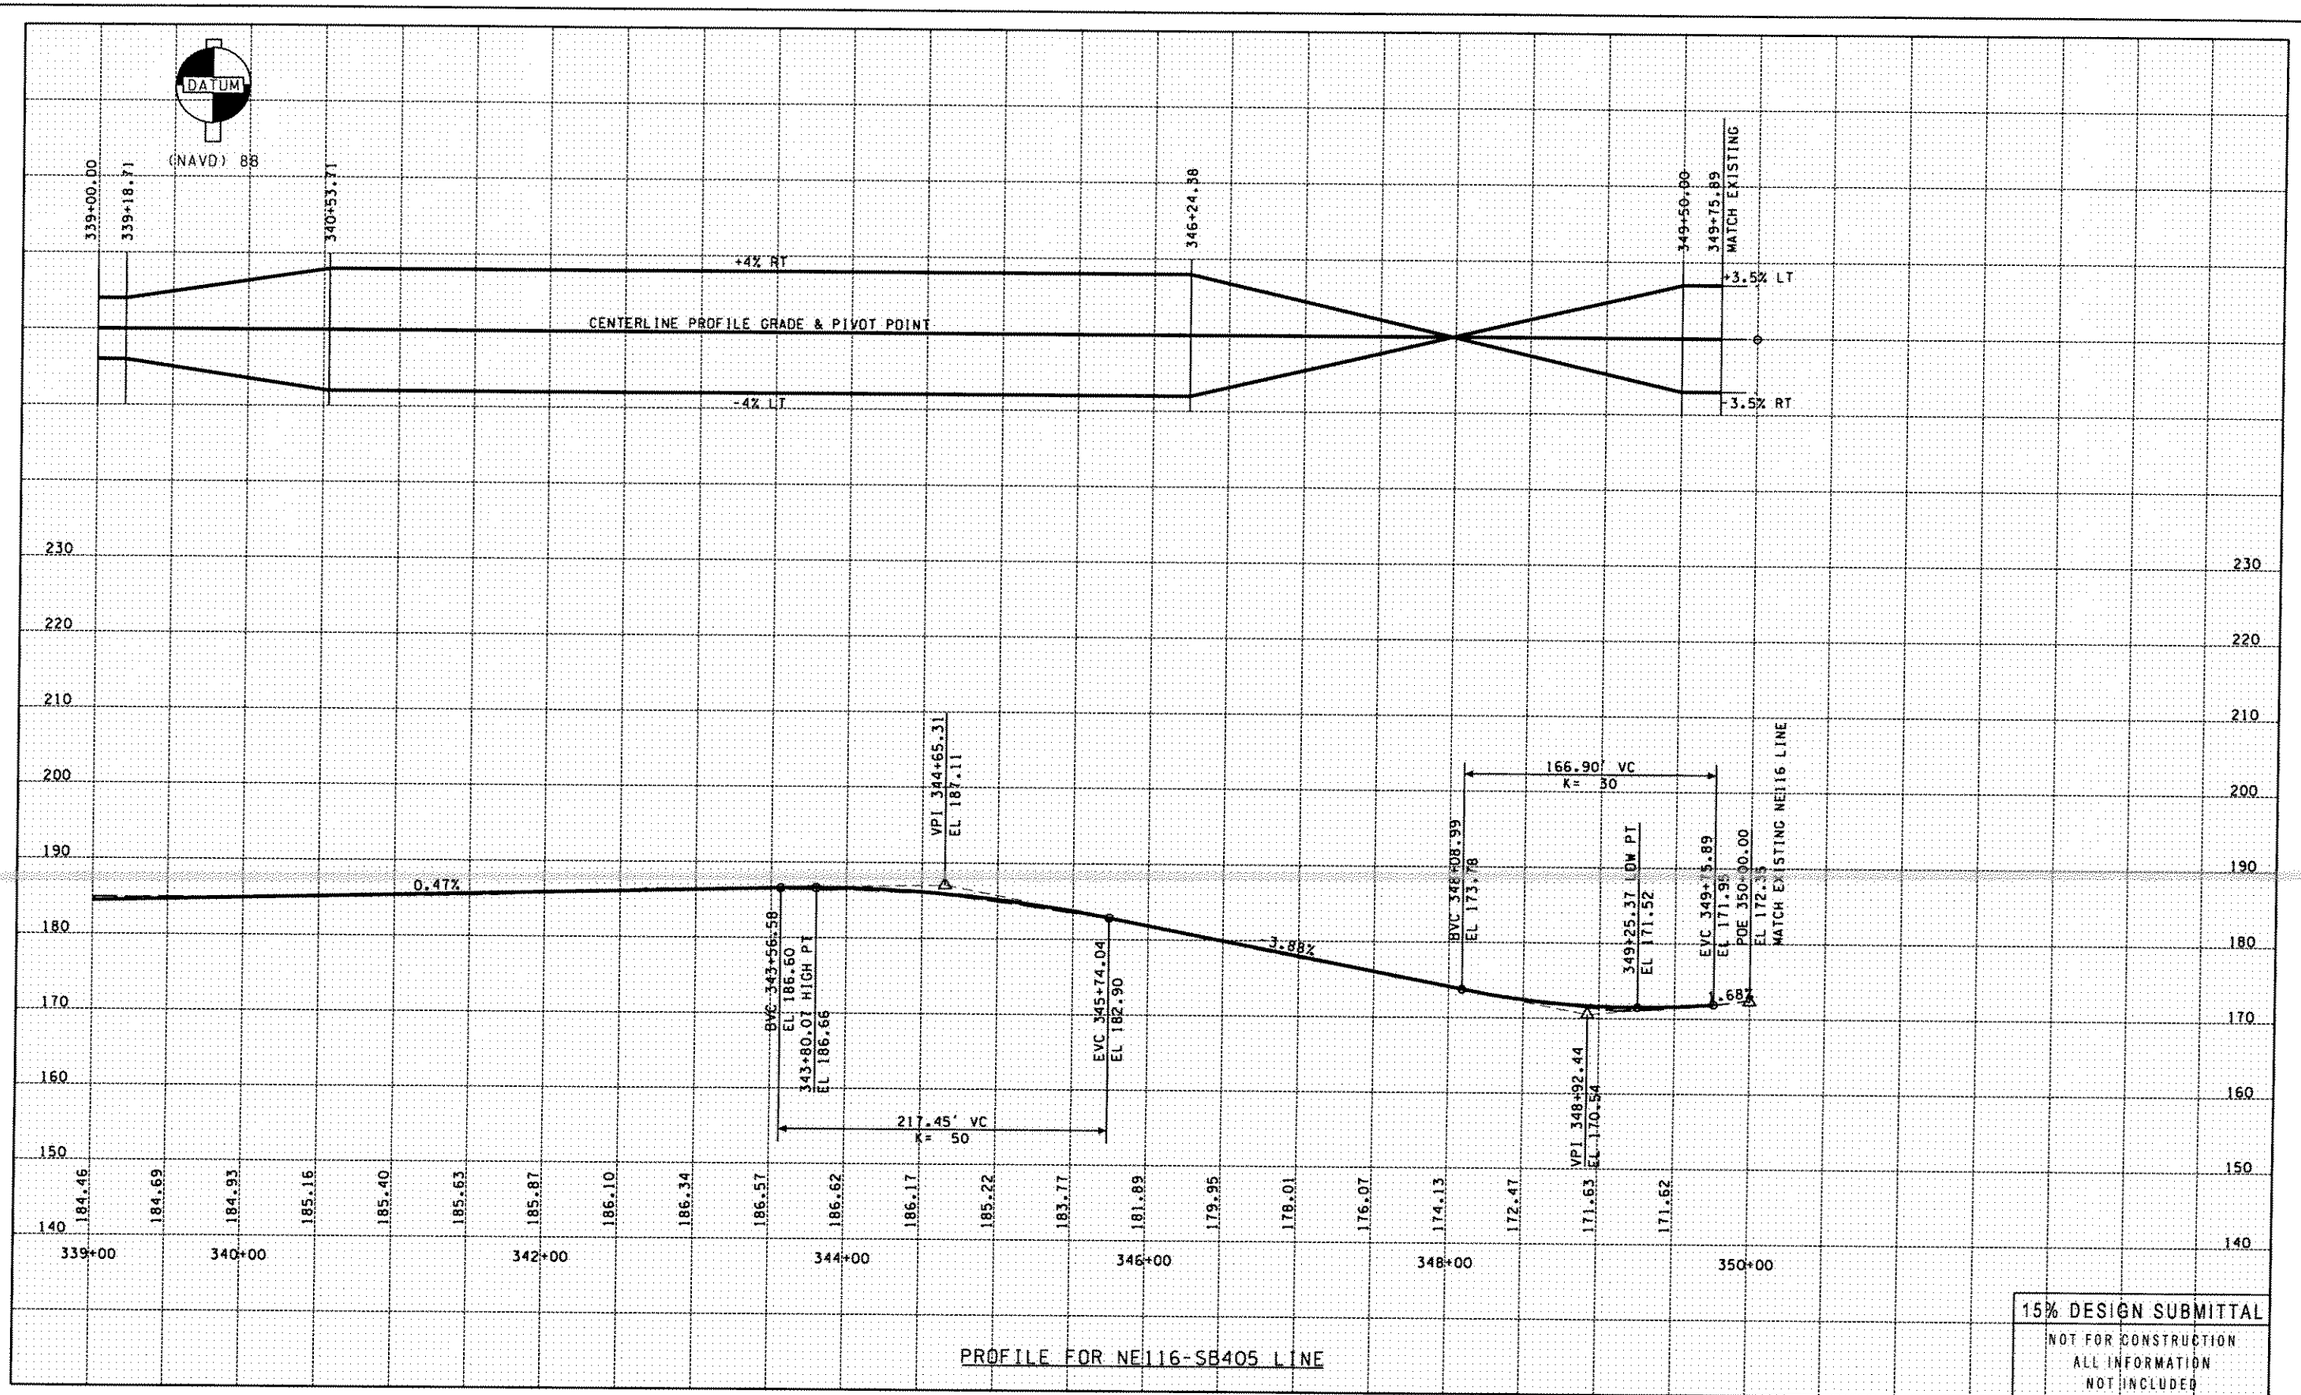


PROFILE FOR NE116-SB405 LINE

| | | | | | |
|---|---|---|---|---|---|
| FILE NAME C:\pwworking\dms02159\3ps158a250c_rp020_stg1.dgn | | | | | |
| TIME 2:56:42 PM | | | | REGION NO. 10 | STATE WASH | FED.AID PROJ.NO. |
| DATE 9/8/2004 | | | | | |
| PLOTTED BY chriss | | | | JOB NUMBER | |
| DESIGNED BY C. BARNETT | | | | | |
| ENTERED BY C. SAXE | | | | | |
| CHECKED BY G. NIEMASZ | | | | CONTRACT NO. | LOCATION NO. |
| PROJ. ENGR. W. TAYLOR | | | | | |
| REGIONAL ADM. D. DYE | REVISION | DATE | BY | | |

P.E. STAMP BOX DATE

P.E. STAMP BOX DATE

INTERSTATE 405 Project Team
Washington State Department of Transportation

**I-405 CONGESTION RELIEF & BUS RAPID TRANSIT PROJECTS**
**KIRKLAND NICKEL STAGE 1**

**PROFILE AND SUPERELEVATION**

RP020

SHEET XXX OF XXX SHEETS

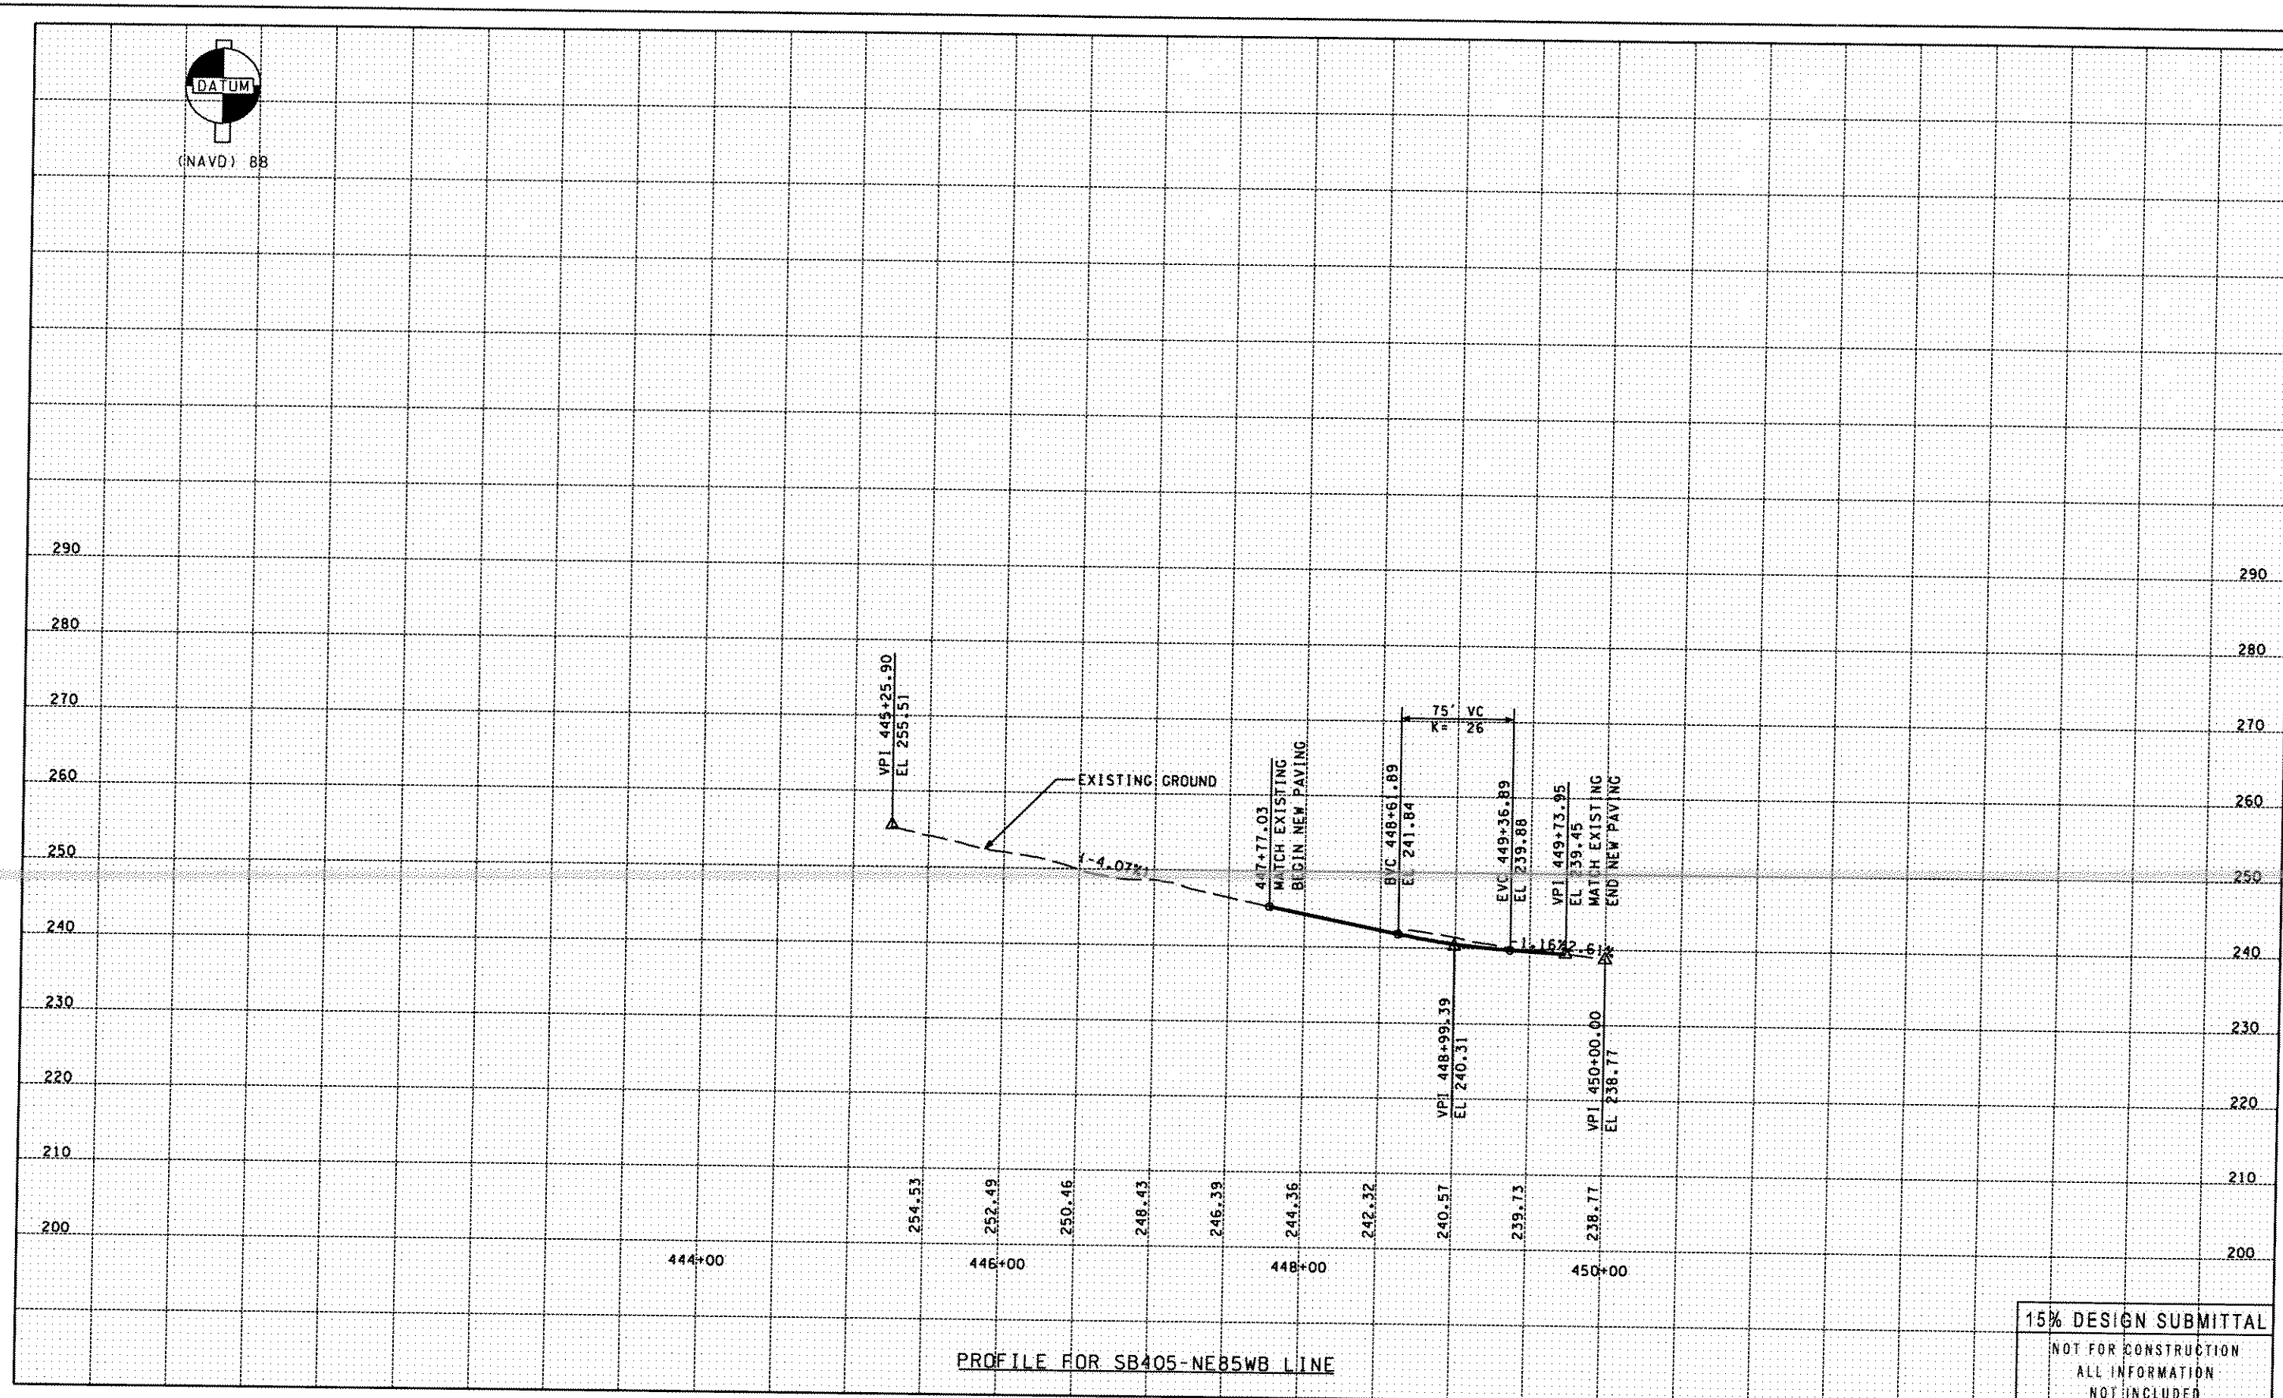


PROFILE FOR SB405-NE85WB LINE

| | | | | | | | |
|---|---|---|---|---|---|---|---|
| FILE NAME C:\pwworking\dms02159\3ps158a250c_rp021_stg1.dgn | | | | | | | |
| TIME 9:13:08 AM | | | | | | | |
| DATE 9/9/2004 | | | | | | | |
| PLOTTED BY chriss | | | | | | | |
| DESIGNED BY C. BARNETT | | | | | | | |
| ENTERED BY C. SAXE | | | | | | | |
| CHECKED BY G. NIEMASZ | | | | | | | |
| PROJ. ENGR. W. TAYLOR | | | | | | | |
| REGIONAL ADM. D. DYE | REVISION | DATE | BY | REGION NO. 10 / STATE WASH / JOB NUMBER / CONTRACT NO. | FED.AID PROJ.NO. / LOCATION NO. | P.E. STAMP BOX DATE | P.E. STAMP BOX DATE |

INTERSTATE 405 Project Team
Washington State Department of Transportation

**I-405 CONGESTION RELIEF & BUS RAPID TRANSIT PROJECTS**
**KIRKLAND NICKEL STAGE 1**

**PROFILE AND SUPERELEVATION**

RP021

SHEET OF XXX SHEETS