CURVE DATA

ENTIRE CURVE				CIRCULAR PORTION			SPIRAL PORTIONS		
P.I. STATION	Δ	TANGENT	BK. TANGENT BRG.	RADIUS	LENGTH	CΔ	a	DE	Ls
LR 411+63.07	37°26'00" LT.	1128.99'	N 47°30'53" E	2888.25'	1586.97'	31°28'54" LT.	0.6612	2°58'32.9"	300.02'

SEC. 29, T. 29 N., R. 5 E., W.M.

CITY OF EVERETT

I-5

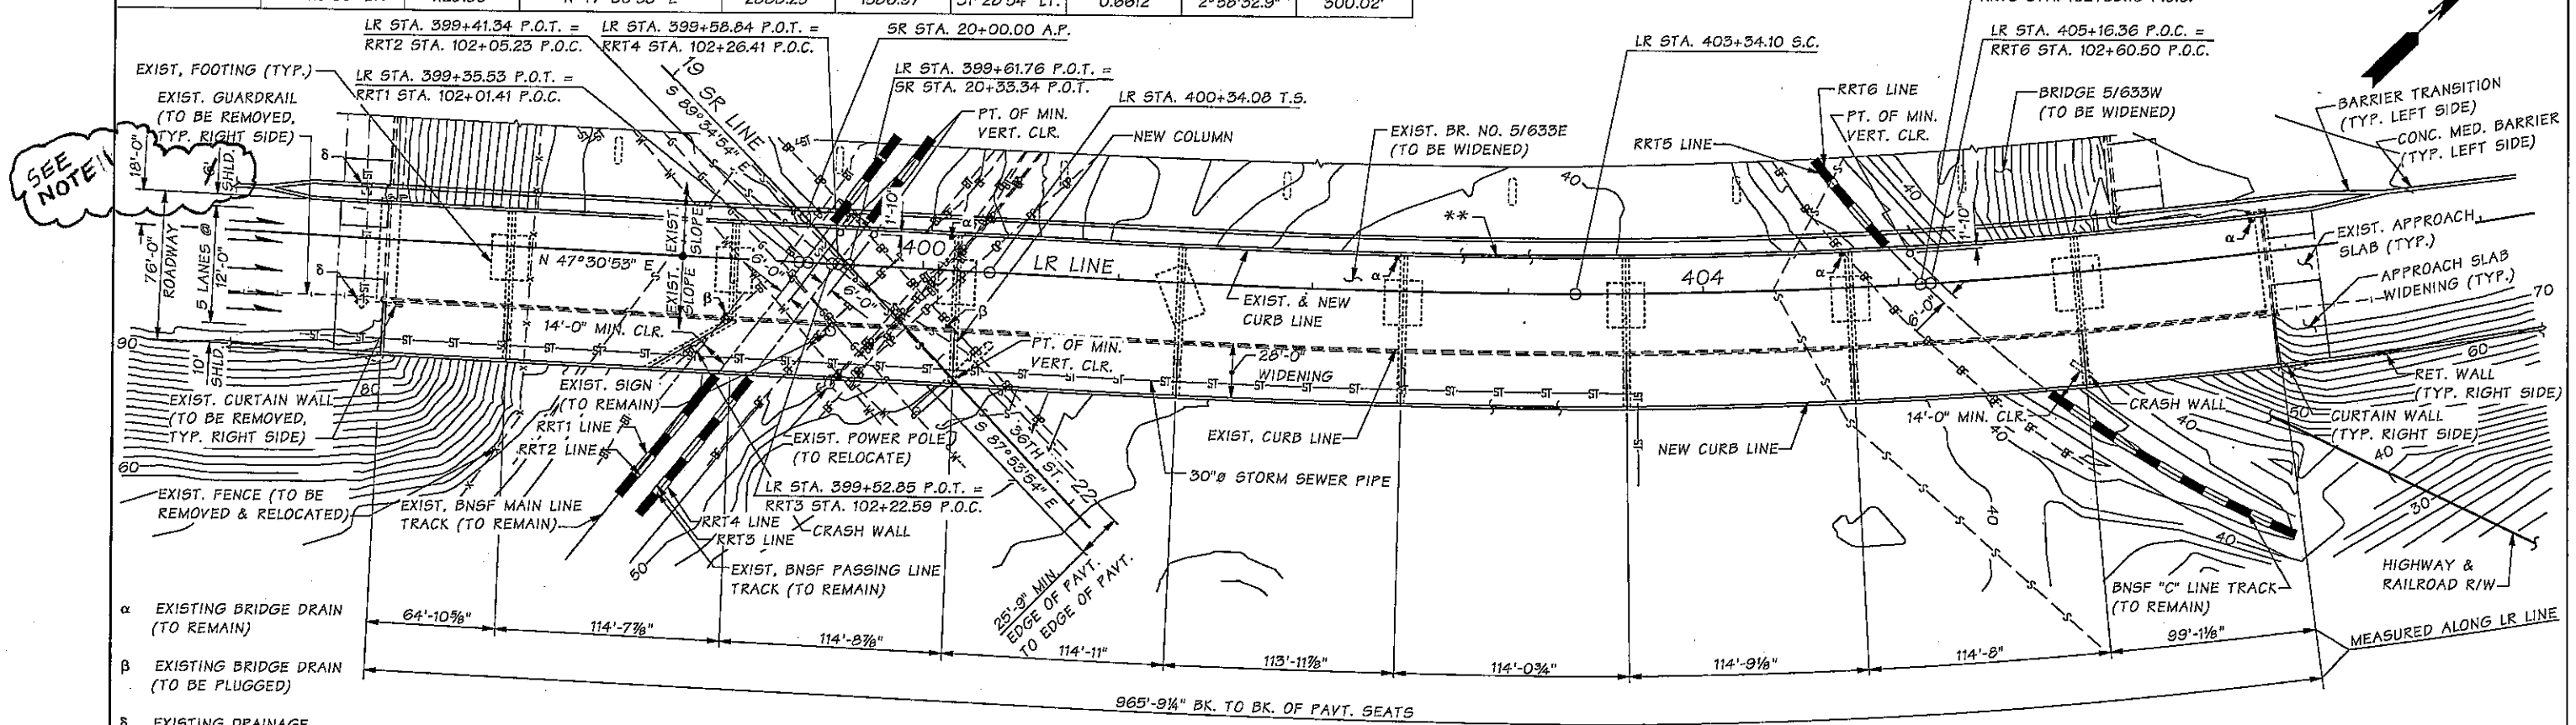

PLAN

BEARINGS OF ALL PIERS TO MATCH EXISTING UNLESS OTHERWISE SHOWN. SEE "EXISTING PIER BEARINGS" TABLE ON BRIDGE SHEET 2 OF 4. BEARING OF PIER 3 ~ N 15°09'43" E

** 2 ~ 2ø CONDUIT PIPES IN TRAFFIC BARRIER FOR FULL LENGTH OF BRIDGE, CURTAIN WALLS & RETAINING WALLS. (TYP.)

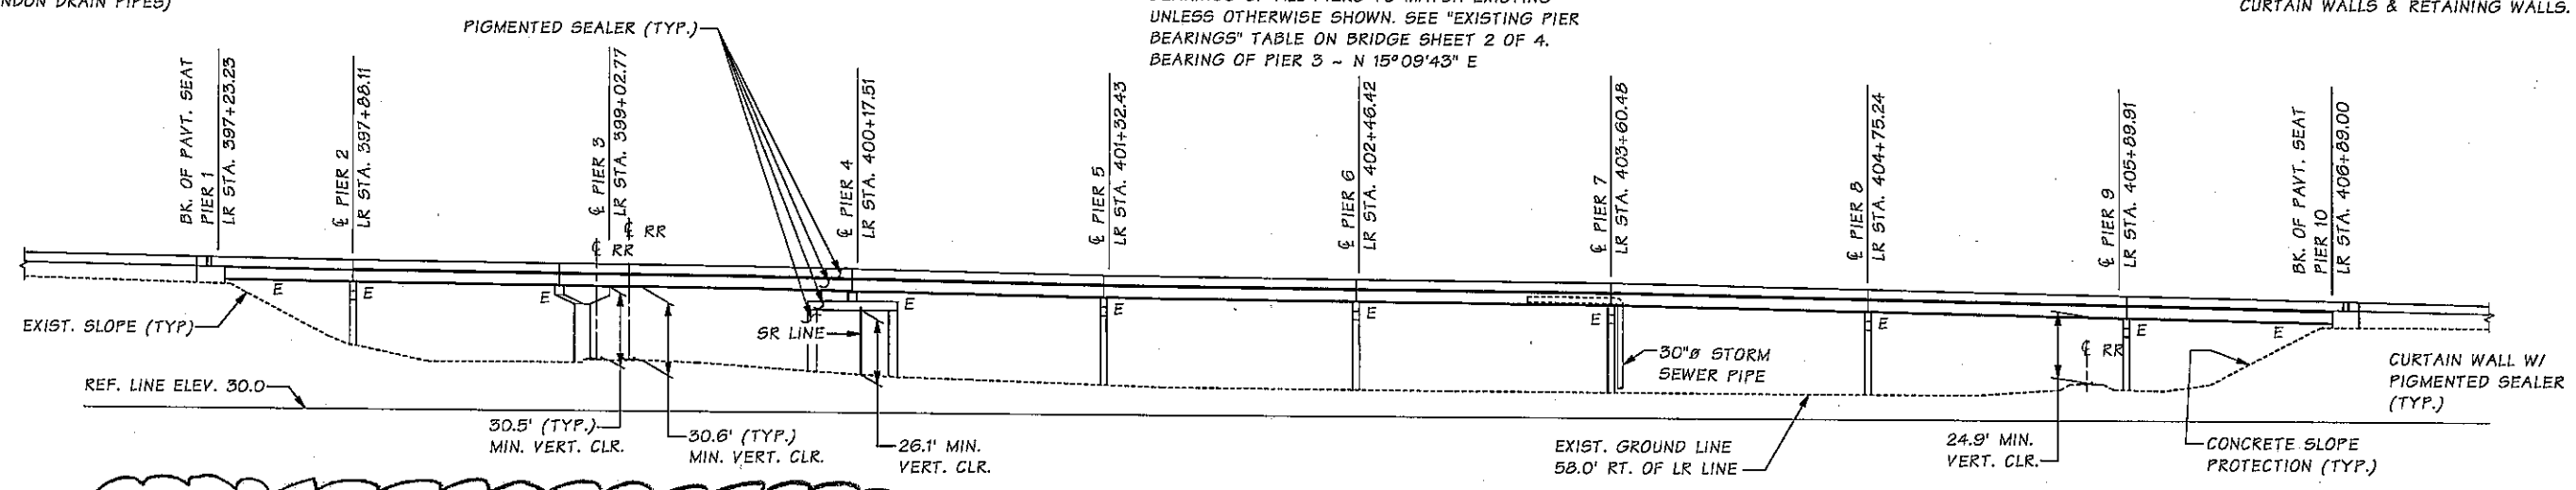

NOTE 1: WSDOT CONCEPTUAL DESIGN OF 5/633E INCORRECTLY INDICATES A 6'-0" INSIDE SHOULDER. DESIGN-BUILDER SHALL CORRECT THIS TO 8'-6" TO COMPLY WITH THE APPROVED DEVIATION IN APPENDIX M3.

ELEVATION

FOR EXISTING BRIDGE DECK ELEVATIONS SEE SURVEYED POINT PROFILE

DATUM

NAVD 1988

P.C. GIRDERS (W58G & WF58G) WIDENING

Bridge Design Engr.	M:\PRELIMINARY PLANS\I-5 EVERETT HOV LANES\BRIDGE 5-633 E\L.MAN			
Supervisor	7/25/05 ADDENDUM #5			
Designed By				
Checked By				
Detailed By VSN/JMA 07/04				
Bridge Projects Engr.				
Prelim. Plan By Hsieh, JC 07/04				
Architect/Specialist	DATE	REVISION	BY	APP'D

Mon Nov 08 10:31:01 2004

REGION NO.	STATE	FED. AID PROJ. NO.	SHEET NO.	TOTAL SHEETS
10	WASH.			
JOB NUMBER				

BRIDGE AND STRUCTURES OFFICE

Washington State Department of Transportation

I-5 EVERETT
SR 526 TO SR 2 HOV LANES

GNRY 36TH ST OC BRIDGE NO. 5/633E WIDENING

BRIDGE SHEET NO. 1 OF SHEETS

BR21