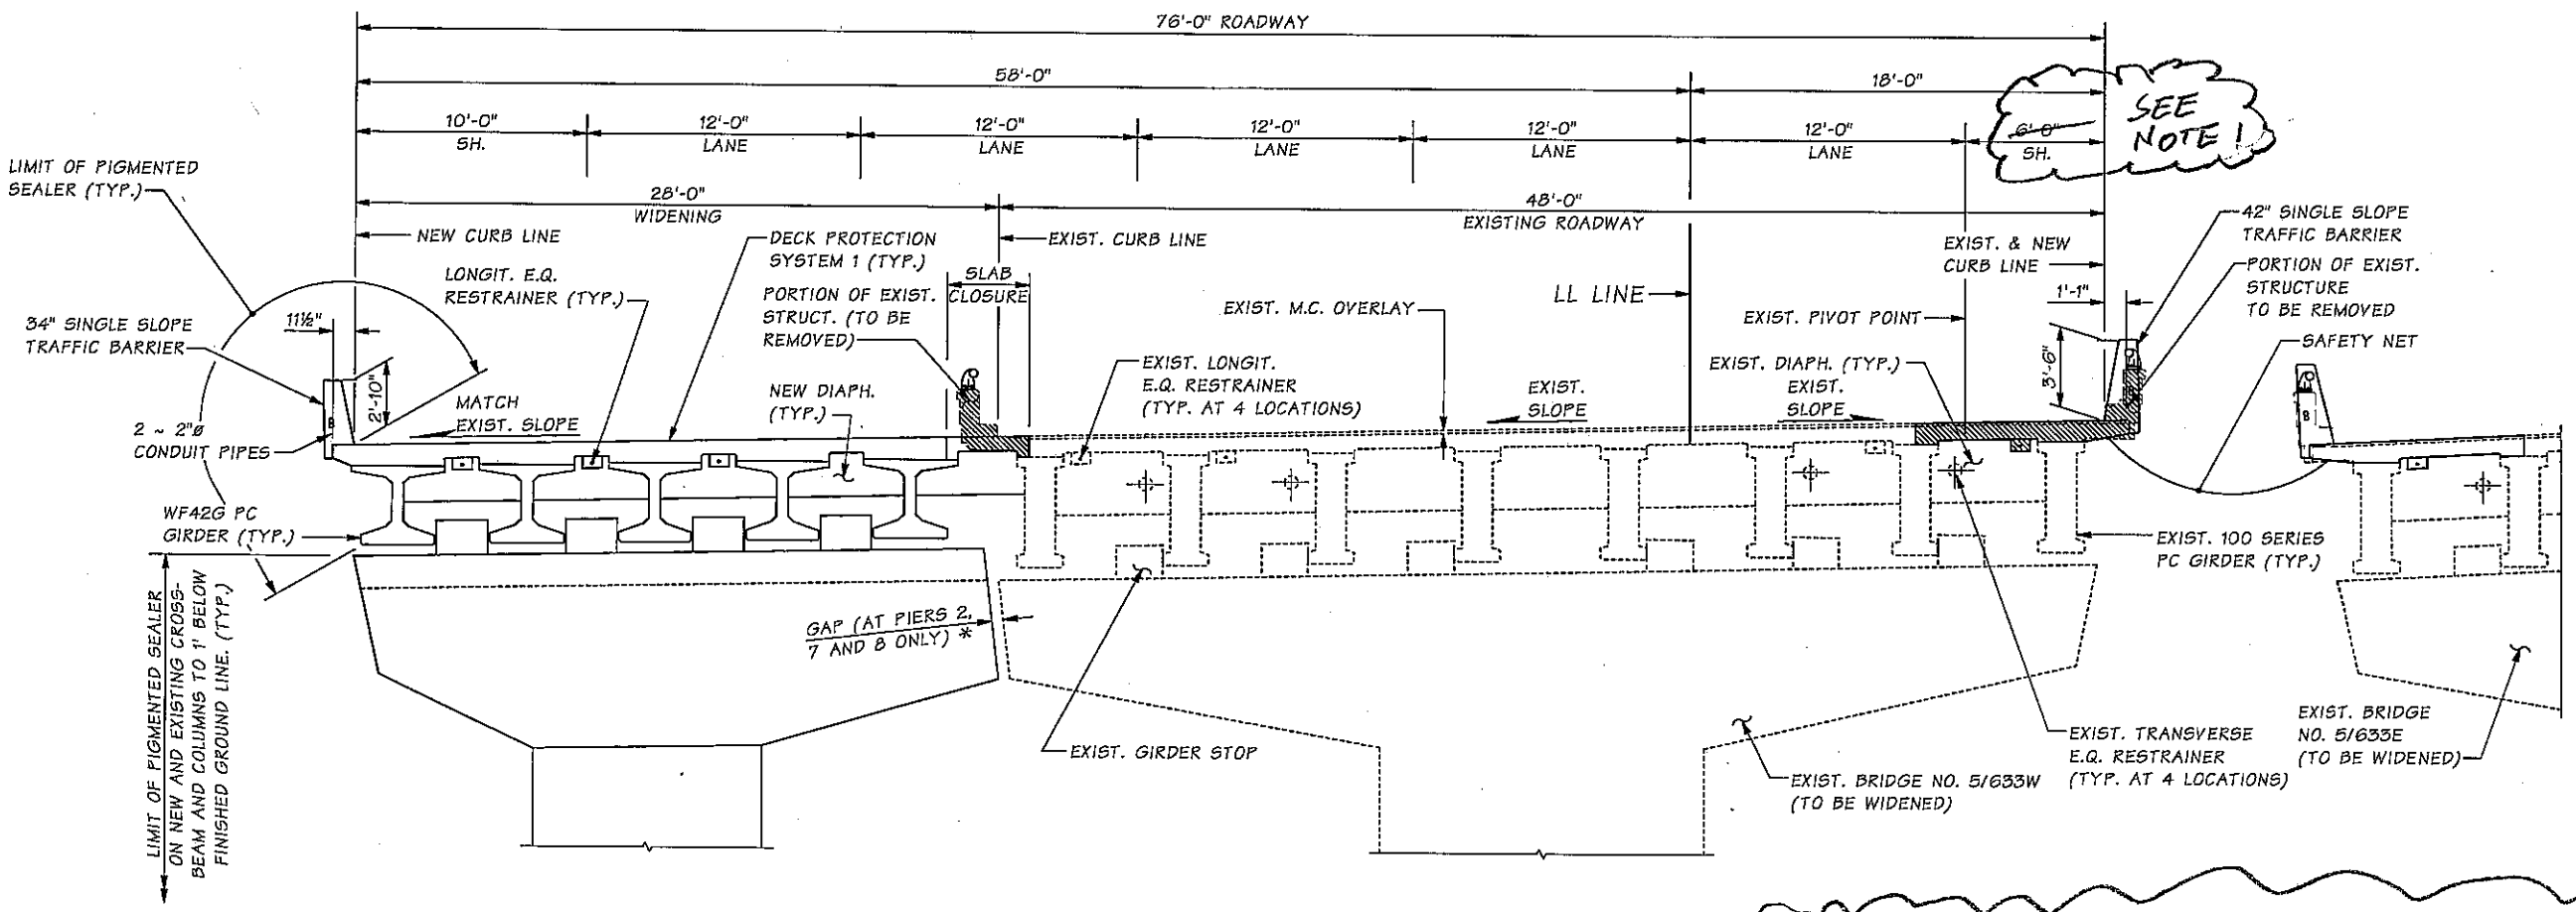

TYPICAL SECTION
NEAR PIER 7

SPAN 8 SIMILAR. USE WF58G PC GIRDERS FOR SPANS 1 - 6 (NOT SHOWN).

* CROSSBEAM @ PIERS 3 TO 6 ARE TO BE CONNECTED FROM EXISTING CROSSBEAMS.

NOTE 1: WSDOT CONCEPTUAL DESIGN OF 5/633W INCORRECTLY INDICATES A 6'-0" INSIDE SHOULDER. DESIGN-BUILDER SHALL CORRECT THIS TO 8'-6" TO COMPLY WITH THE APPROVED DEVIATION IN APPENDIX M3.

Bridge Design Engr.	M:\PRELIMINARY PLANS\I-5 EVERETT HOV LANES\BRIDGE 5-633 W\t.MAN		
Supervisor	11/29/05 ADDENDUM #5		
Designed By			
Checked By			
Detailed By Nguyen, V.S. 08/04			
Bridge Projects Engr.			
Prelim. Plan By Hsieh, JC 08/04			
Architect/Specialist	DATE	REVISION	BY / APP'D

Mon Nov 08 11:36:54 2004

REGION NO.	STATE	FED. AID PROJ. NO.	SHEET NO.	TOTAL SHEETS
10	WASH.			
JOB NUMBER				

BRIDGE AND STRUCTURES OFFICE

Washington State Department of Transportation

I-5 EVERETT
SR 526 TO SR 2 HOV LANES

GNRY 36TH ST OC BRIDGE NO. 5/633W WIDENING

BRIDGE SHEET NO. 3

SHEET OF SHEETS

3R28