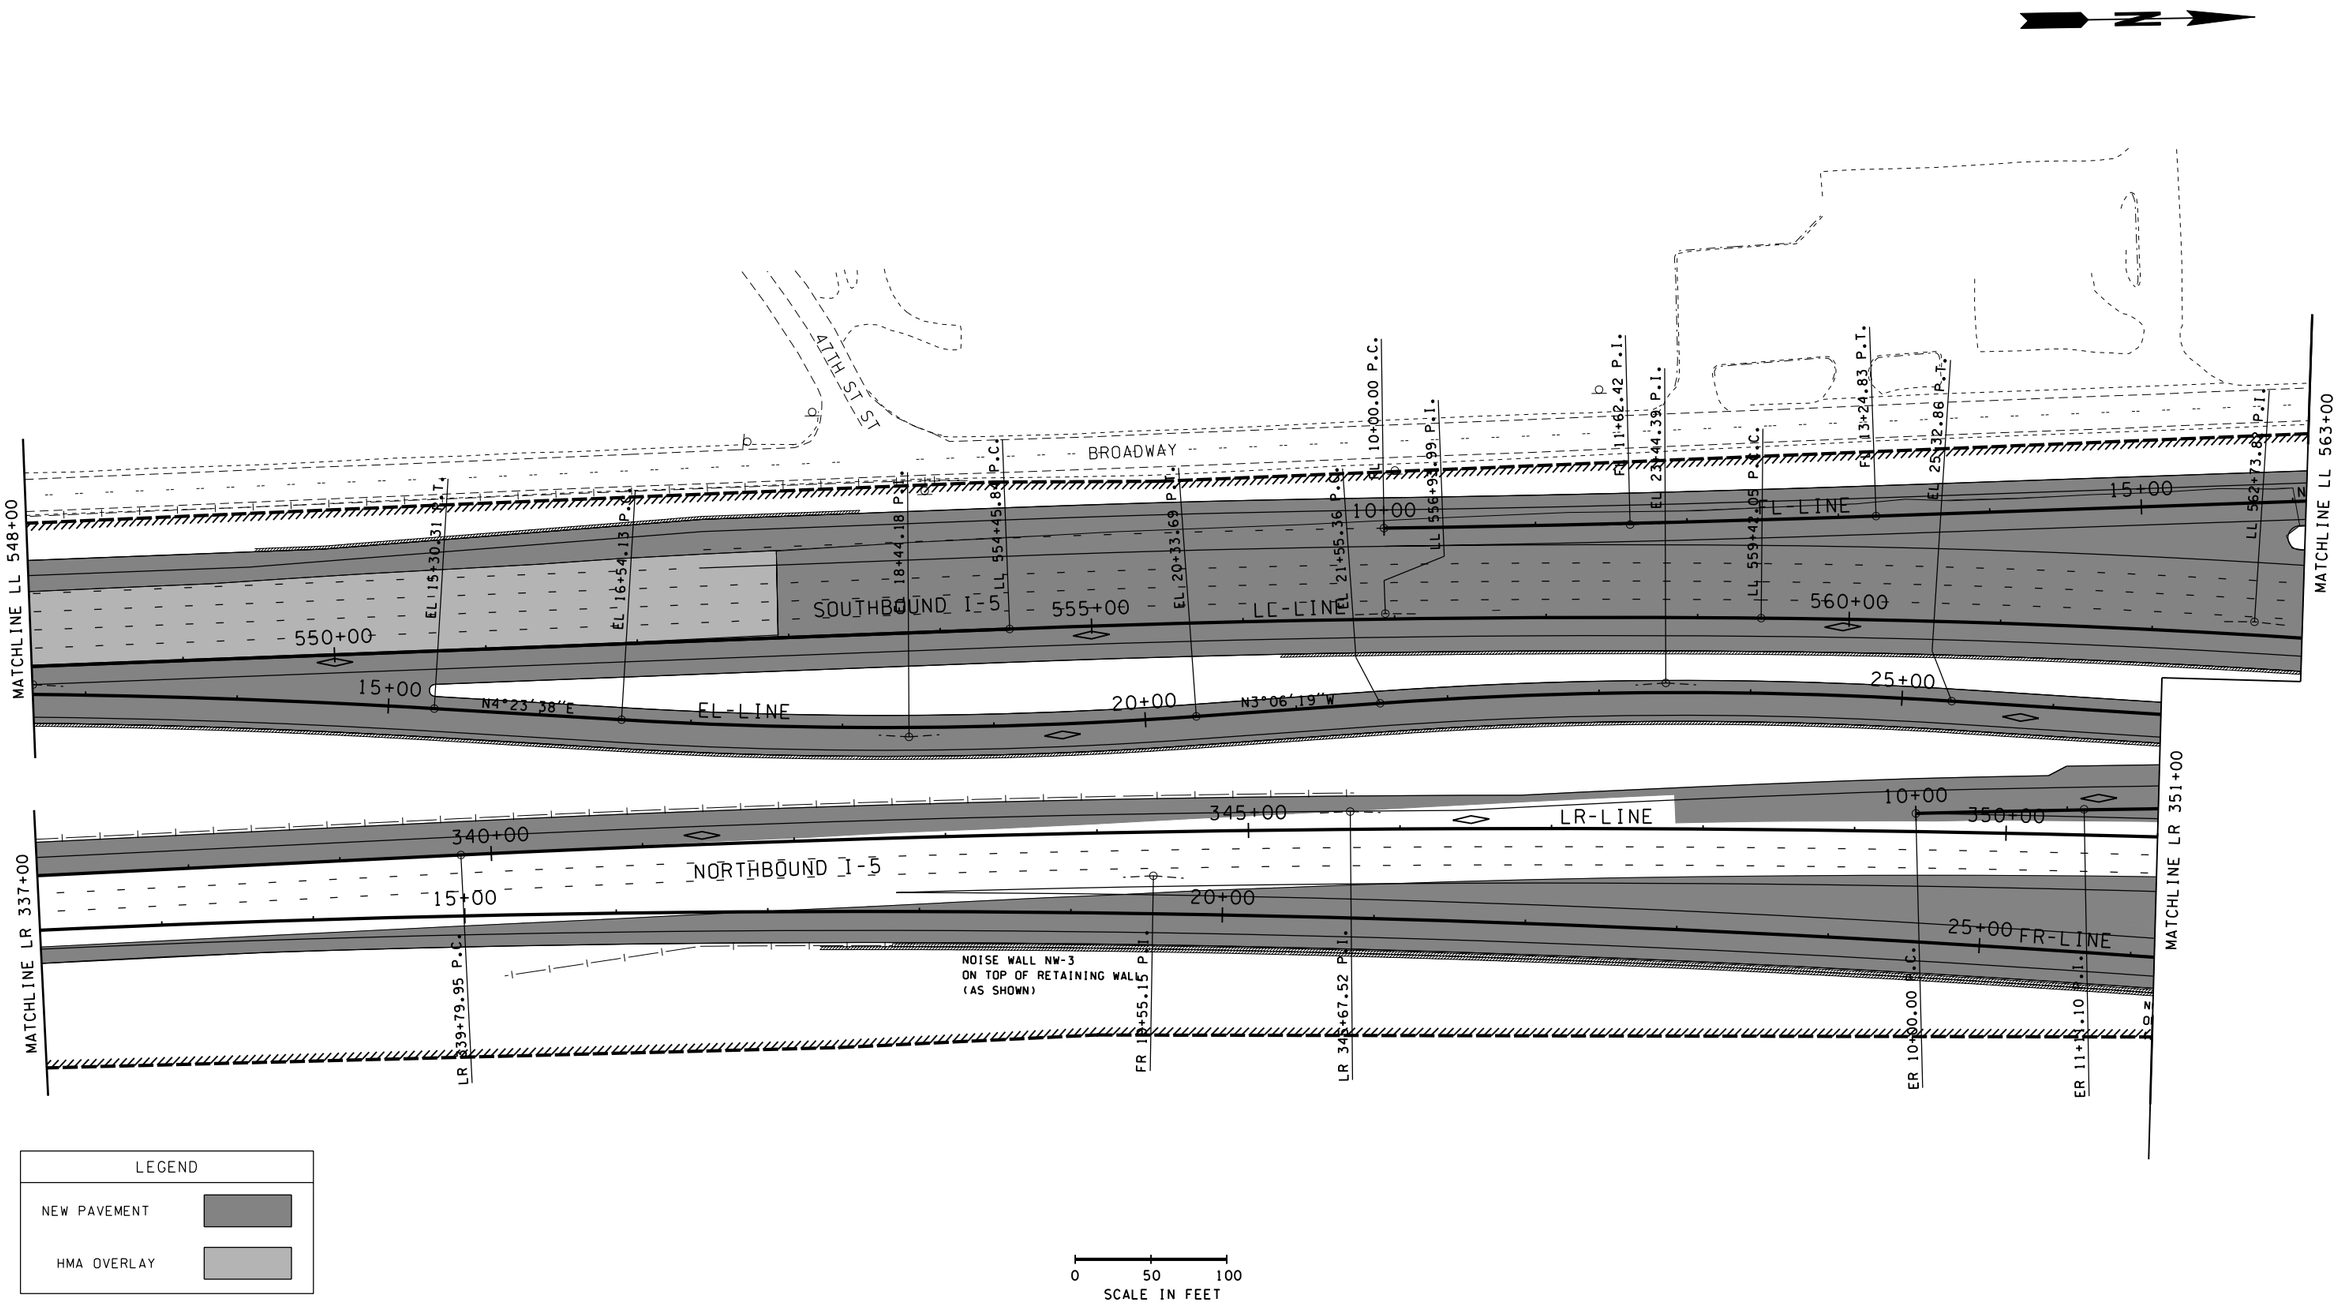

FILE NAME	S:\4100II\DGN\Addendum-5\Appendix M9\Paving and Barrier Plan.dgn						
TIME	10:58:00 AM				REGION NO. 10	STATE WASH	FED.AID PROJ.NO.
DATE	02/25/2005	Addendum #5	02/25/2005		JOB NUMBER 0L3316		
DESIGNED BY	WSDOT				CONTRACT NO.		LOCATION NO.
ENTERED BY	K. CRONENWETT						
CHECKED BY	M. WALLAIA						
PROJ. ENGR.	R. BENITO						
REGIONAL ADM.	L. ENG	REVISION	DATE	BY			

P.E. STAMP BOX DATE

P.E. STAMP BOX DATE

Washington State Department of Transportation

I-5 EVERETT HOV
SR 526 TO SR 2 VICINITY

PAVING AND BARRIER PLAN

PLOT13

P13

SHEET OF SHEETS