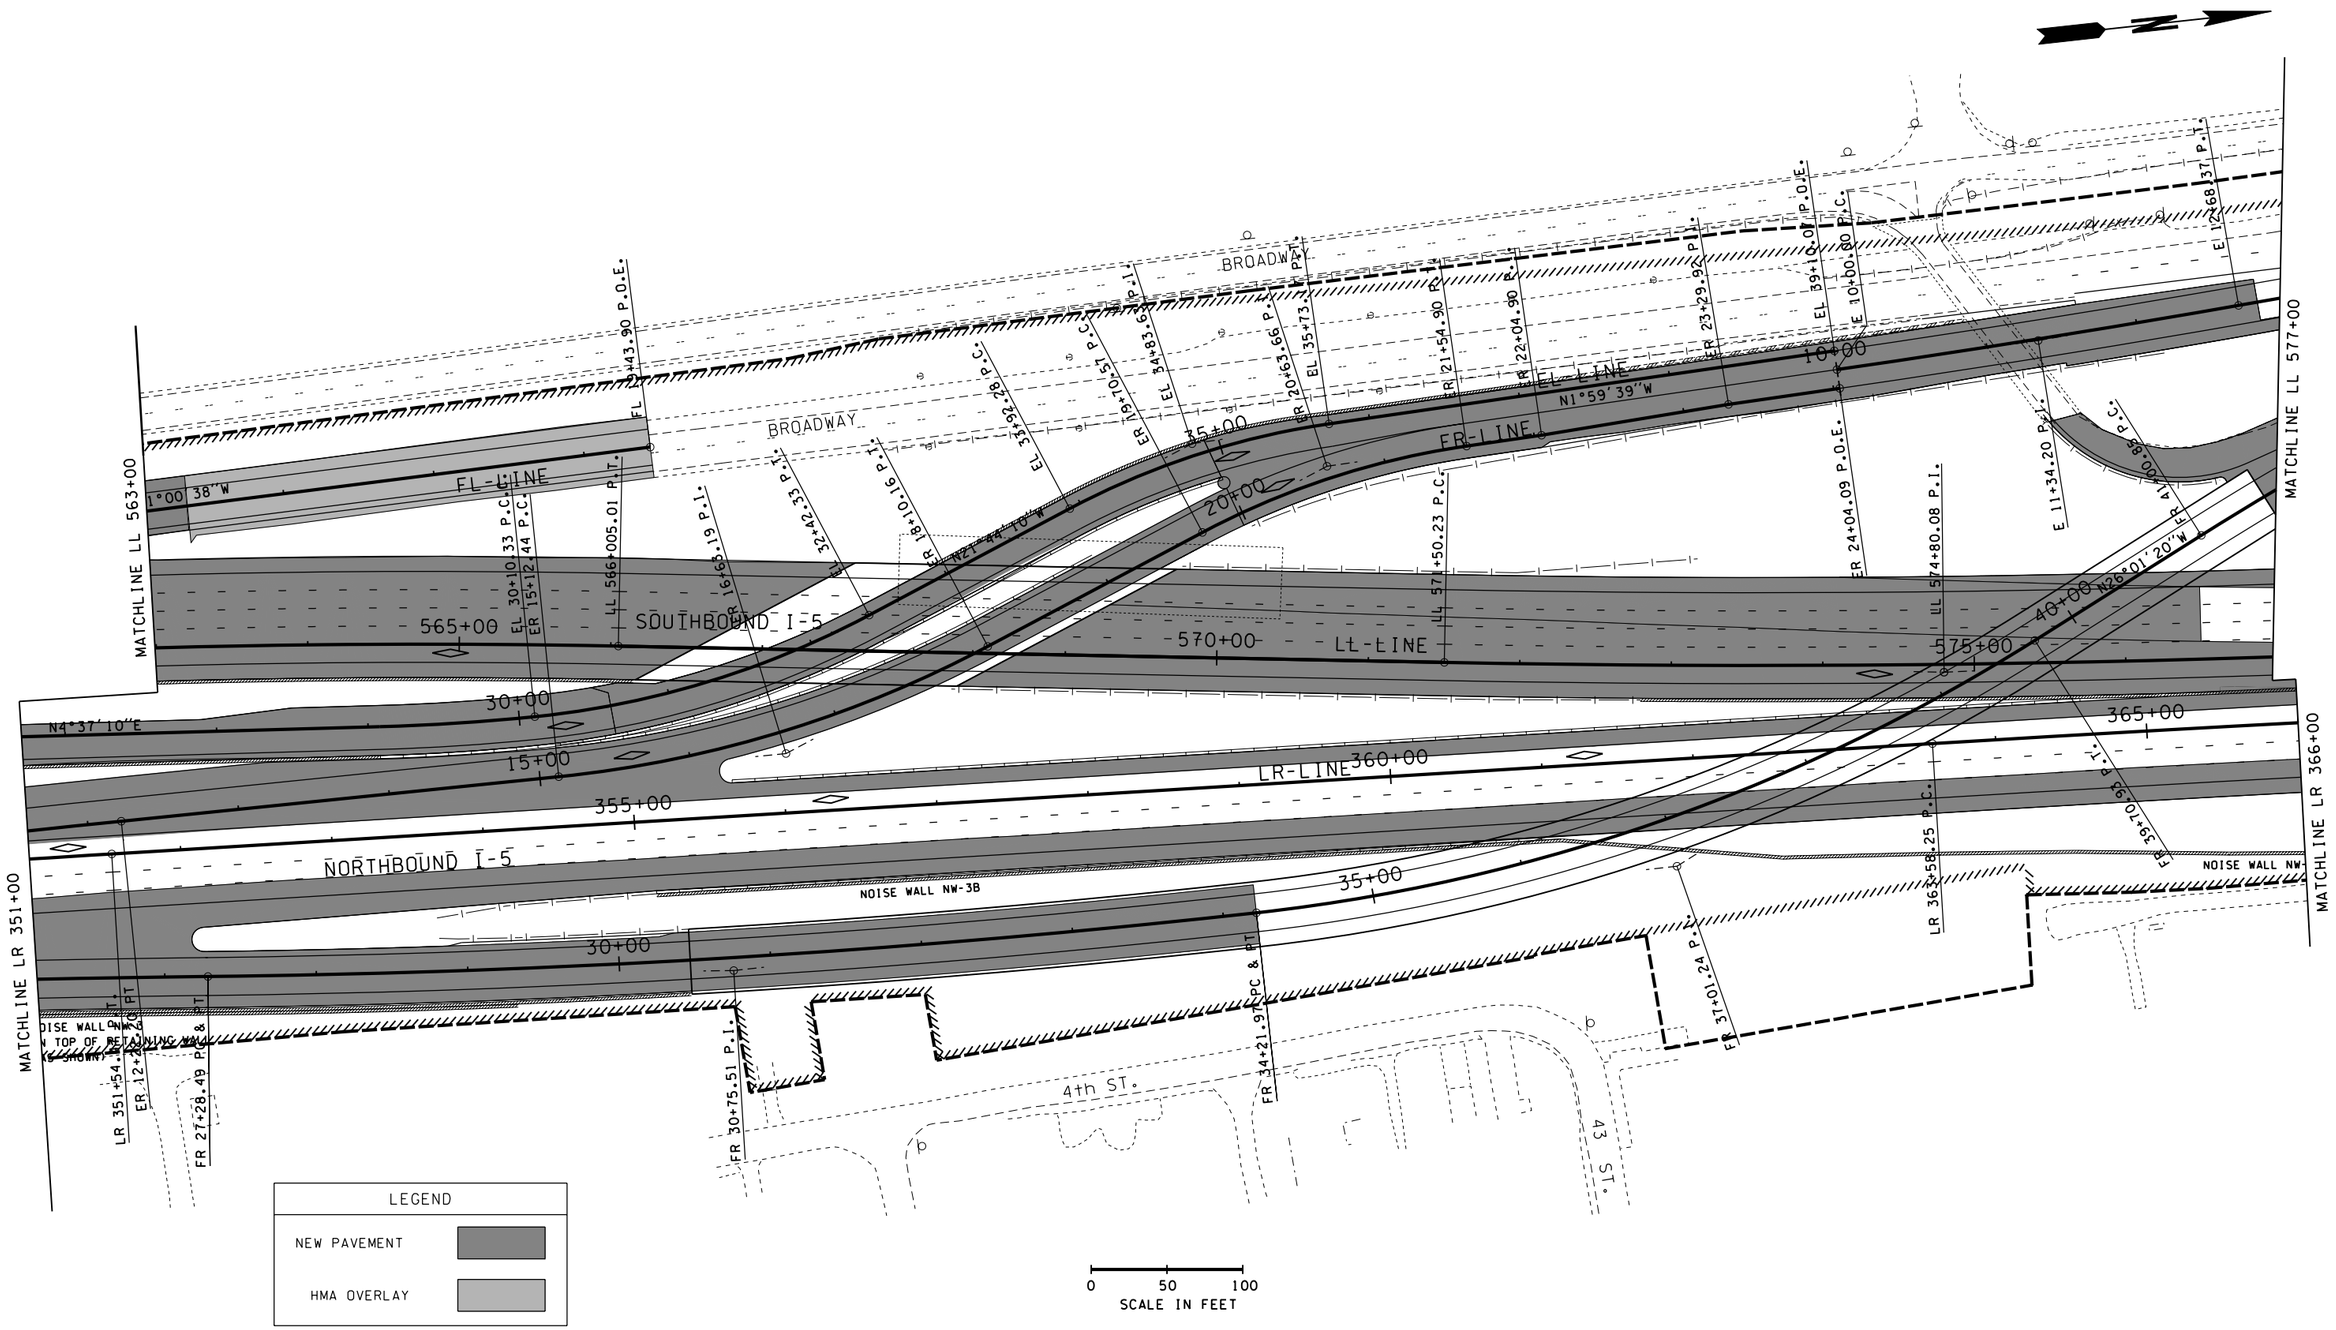

FILE NAME	S:\4100II\DGN\Addendum-5\Appendix M9\Paving and Barrier Plan.dgn								PLOT14
TIME	11:01:23 AM								P14
DATE	02/25/2005	Addendum #5	02/25/2005		REGION NO. 10	STATE WASH	FED.AID PROJ.NO.		
DESIGNED BY	WSDOT				JOB NUMBER 0L3316				SHEET OF SHEETS
ENTERED BY	K. CRONENWETT								
CHECKED BY	M. WALLAIA				CONTRACT NO.	LOCATION NO.			
PROJ. ENGR.	R. BENITO								
REGIONAL ADM.	L. ENG	REVISION	DATE	BY			P.E. STAMP BOX DATE	P.E. STAMP BOX DATE	

Washington State Department of Transportation

I-5 EVERETT HOV
SR 526 TO SR 2 VICINITY

PAVING AND BARRIER PLAN