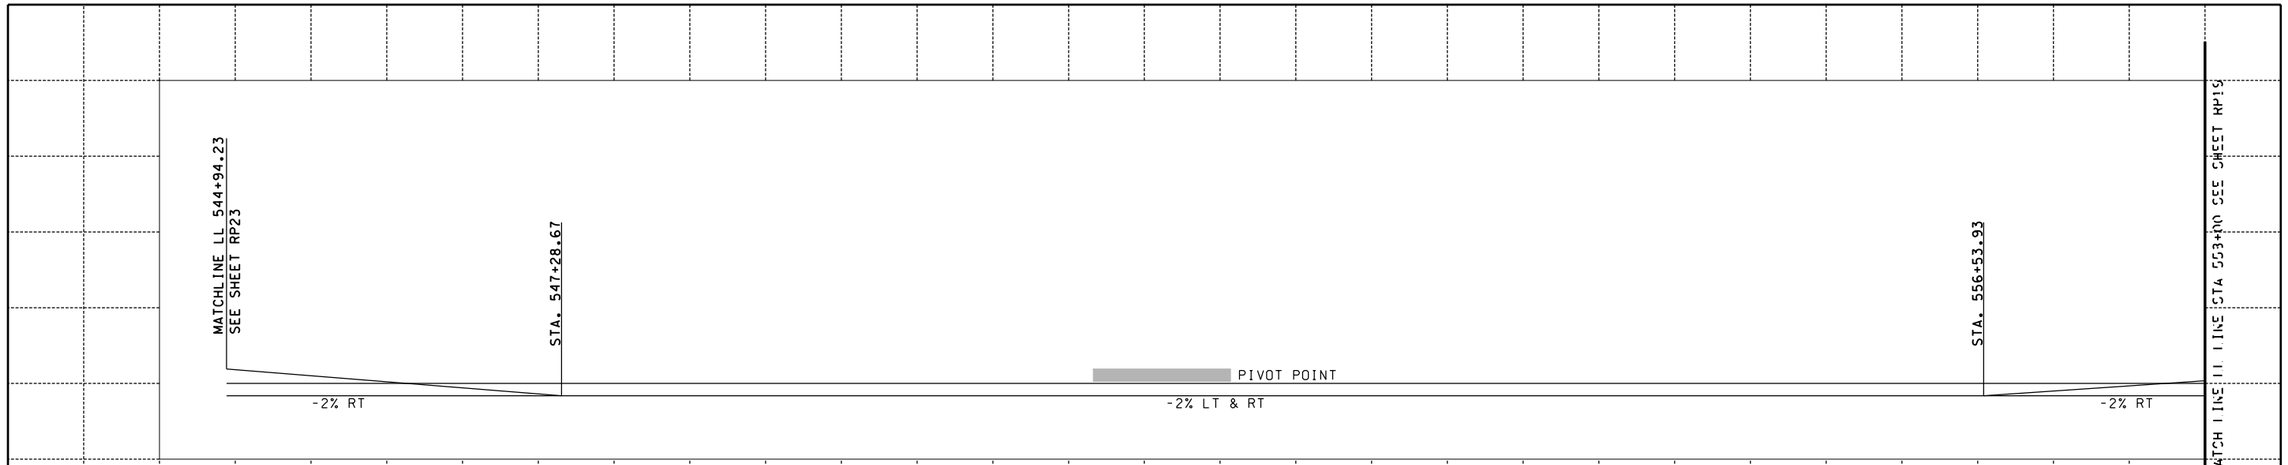

LL LINE SUPER ELEVATION

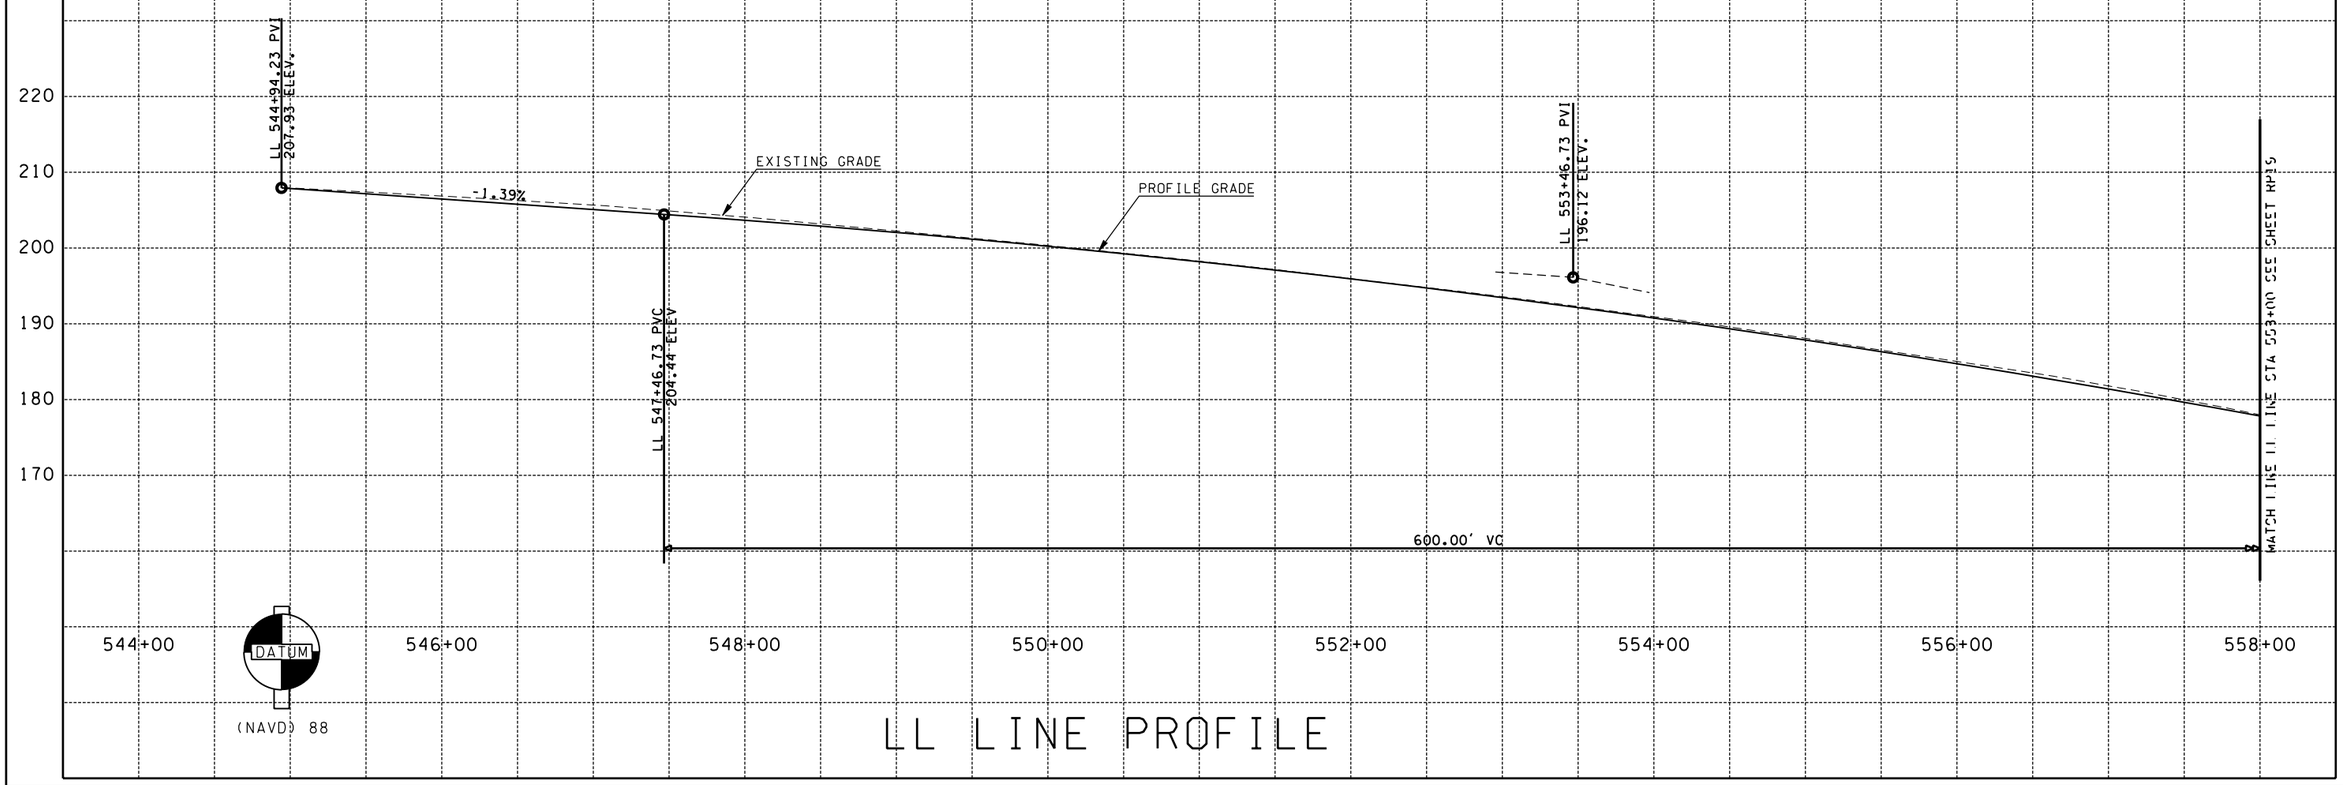

LL LINE PROFILE

FILE NAME	S:\4100ll\DGN\Addendum-5\Appendix M9\Roadway Profile.dgn				REGION NO.	STATE	FED.AID PROJ.NO.	PLOT18
TIME	11:03:16 AM				10	WASH		RP17
DATE	02/25/2005	Addendum #5	02/25/2005		JOB NUMBER			SHEET
PLOTTED BY	pierucc				OL3316			OF
DESIGNED BY	M. QUINTEIRO				CONTRACT NO.		LOCATION NO.	SHEETS
ENTERED BY	K. CRONENWETT							
CHECKED BY	M. WALLAIA							
PROJ. ENGR.	R. BENITO							
REGIONAL ADM.	L. ENG	REVISION	DATE	BY				

DATE

DATE

Washington State Department of Transportation

I-5 EVERETT HOV
SR 526 TO SR 2 VICINITY

ROADWAY PROFILE