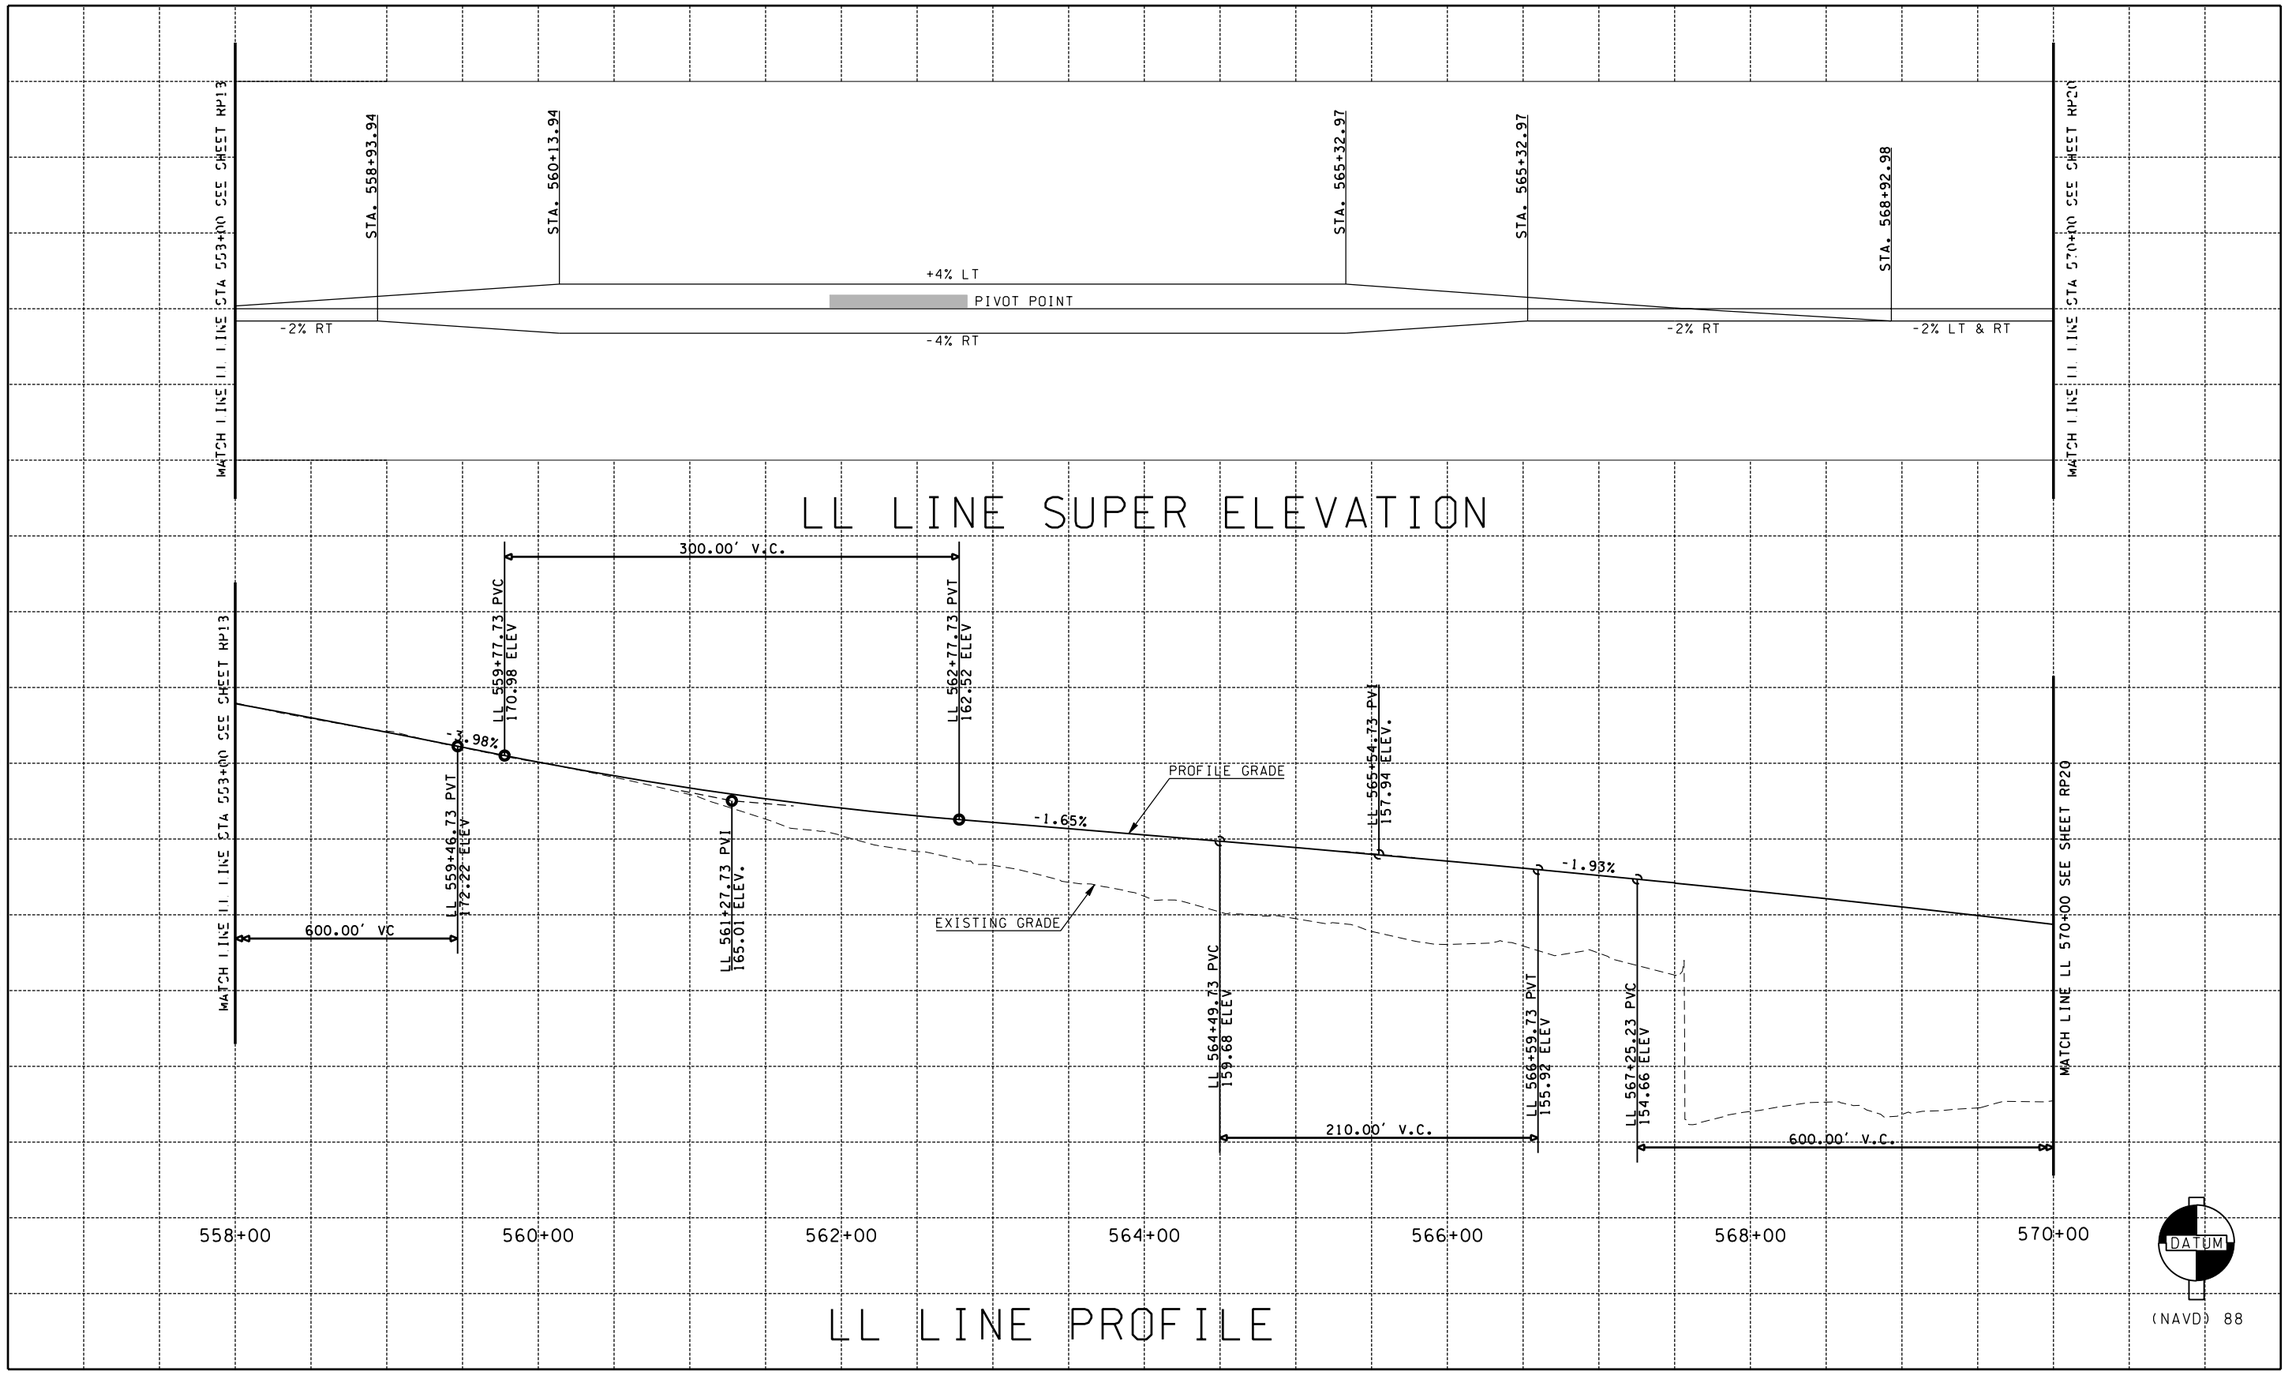

FILE NAME	S:\4100II\DGN\Addendum-5\Appendix M9\Roadway Profile.dgn								PLOT19
TIME	11:04:15 AM				REGION NO. 10	STATE WASH	FED.AID PROJ.NO.	Washington State Department of Transportation	I-5 EVERETT HOV SR 526 TO SR 2 VICINITY	RP18
DATE	02/25/2005	Addendum #5	02/25/2005		JOB NUMBER OL3316					SHEET OF SHEETS
PLOTTED BY	pierucc				CONTRACT NO.	LOCATION NO.	DATE	DATE	ROADWAY PROFILE	
DESIGNED BY	M. QUINTEIRO									
ENTERED BY	K. CRONENWETT									
CHECKED BY	M. WALLAIA									
PROJ. ENGR.	R. BENITO									
REGIONAL ADM.	L. ENG	REVISION	DATE	BY						