LL LINE SUPER ELEVATION

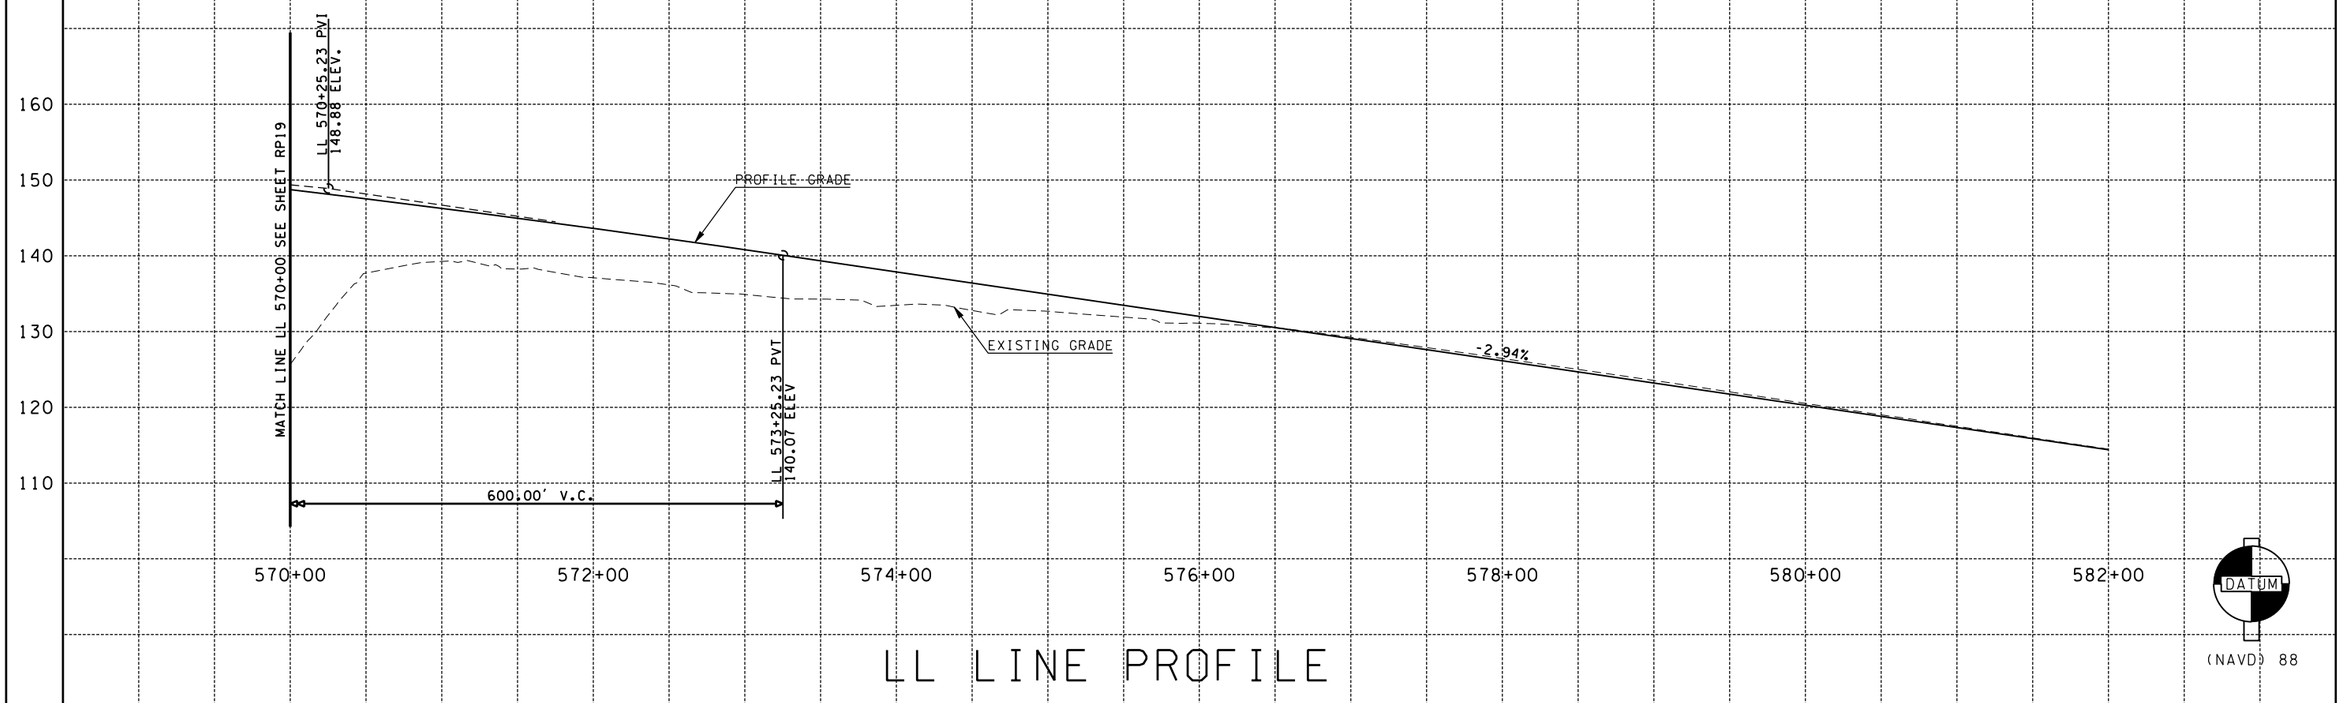

LL LINE PROFILE

FILE NAME	S:\4100II\DGN\Addendum-5\Appendix M9\Roadway Profile.dgn							PLOT20
TIME	11:04:44 AM							RP19
DATE	02/25/2005	Addendum #5	02/25/2005		REGION NO. 10	STATE WASH	FED.AID PROJ.NO.	
PLOTTED BY	pierucc				JOB NUMBER OL3316			SHEET OF SHEETS
DESIGNED BY	M. QUINTEIRO				CONTRACT NO.	LOCATION NO.		
ENTERED BY	K. CRONENWETT							
CHECKED BY	M. WALLAIA							
PROJ. ENGR.	R. BENITO							
REGIONAL ADM.	L. ENG	REVISION	DATE	BY				

DATE DATE

Washington State Department of Transportation

I-5 EVERETT HOV
SR 526 TO SR 2 VICINITY

ROADWAY PROFILE