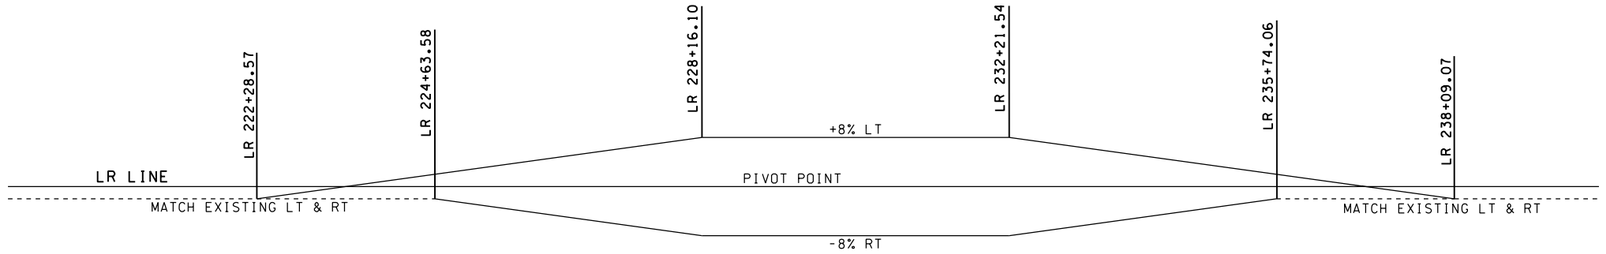

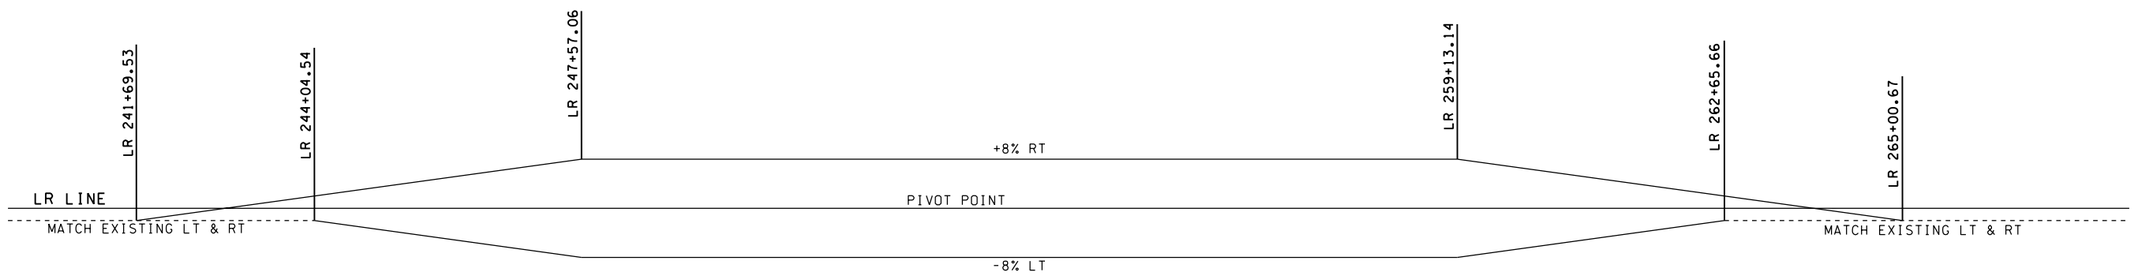

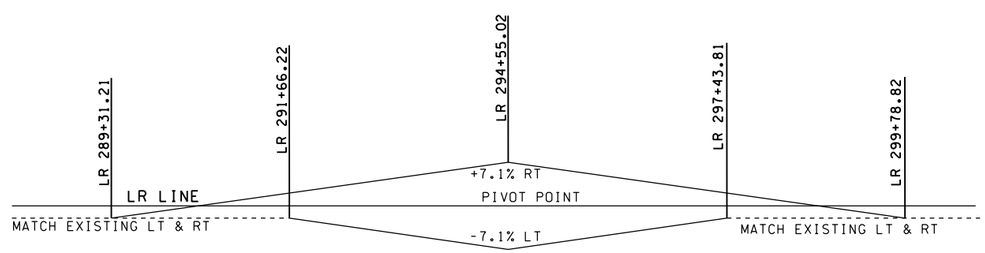

FILE NAME	S:\41001I\DGN\Addendum-5\Appendix M9\Roadway Profile.dgn									PLOT21
TIME	11:05:20 AM				REGION NO. 10	STATE WASH	FED.AID PROJ.NO.			RP20
DATE	02/25/2005	Addendum #5	02/25/2005						I-5 EVERETT HOV SR 526 TO SR 2 VICINITY	
PLOTTED BY	pierucc				JOB NUMBER OL3316			Washington State Department of Transportation		SHEET OF SHEETS
DESIGNED BY	M. QUINTEIRO									
ENTERED BY	K. CRONENWETT				CONTRACT NO.		LOCATION NO.			
CHECKED BY	M. WALLAIA									
PROJ. ENGR.	R. BENITO									
REGIONAL ADM.	L. ENG	REVISION	DATE	BY					ROADWAY PROFILE	

P.E. STAMP BOX DATE

P.E. STAMP BOX DATE