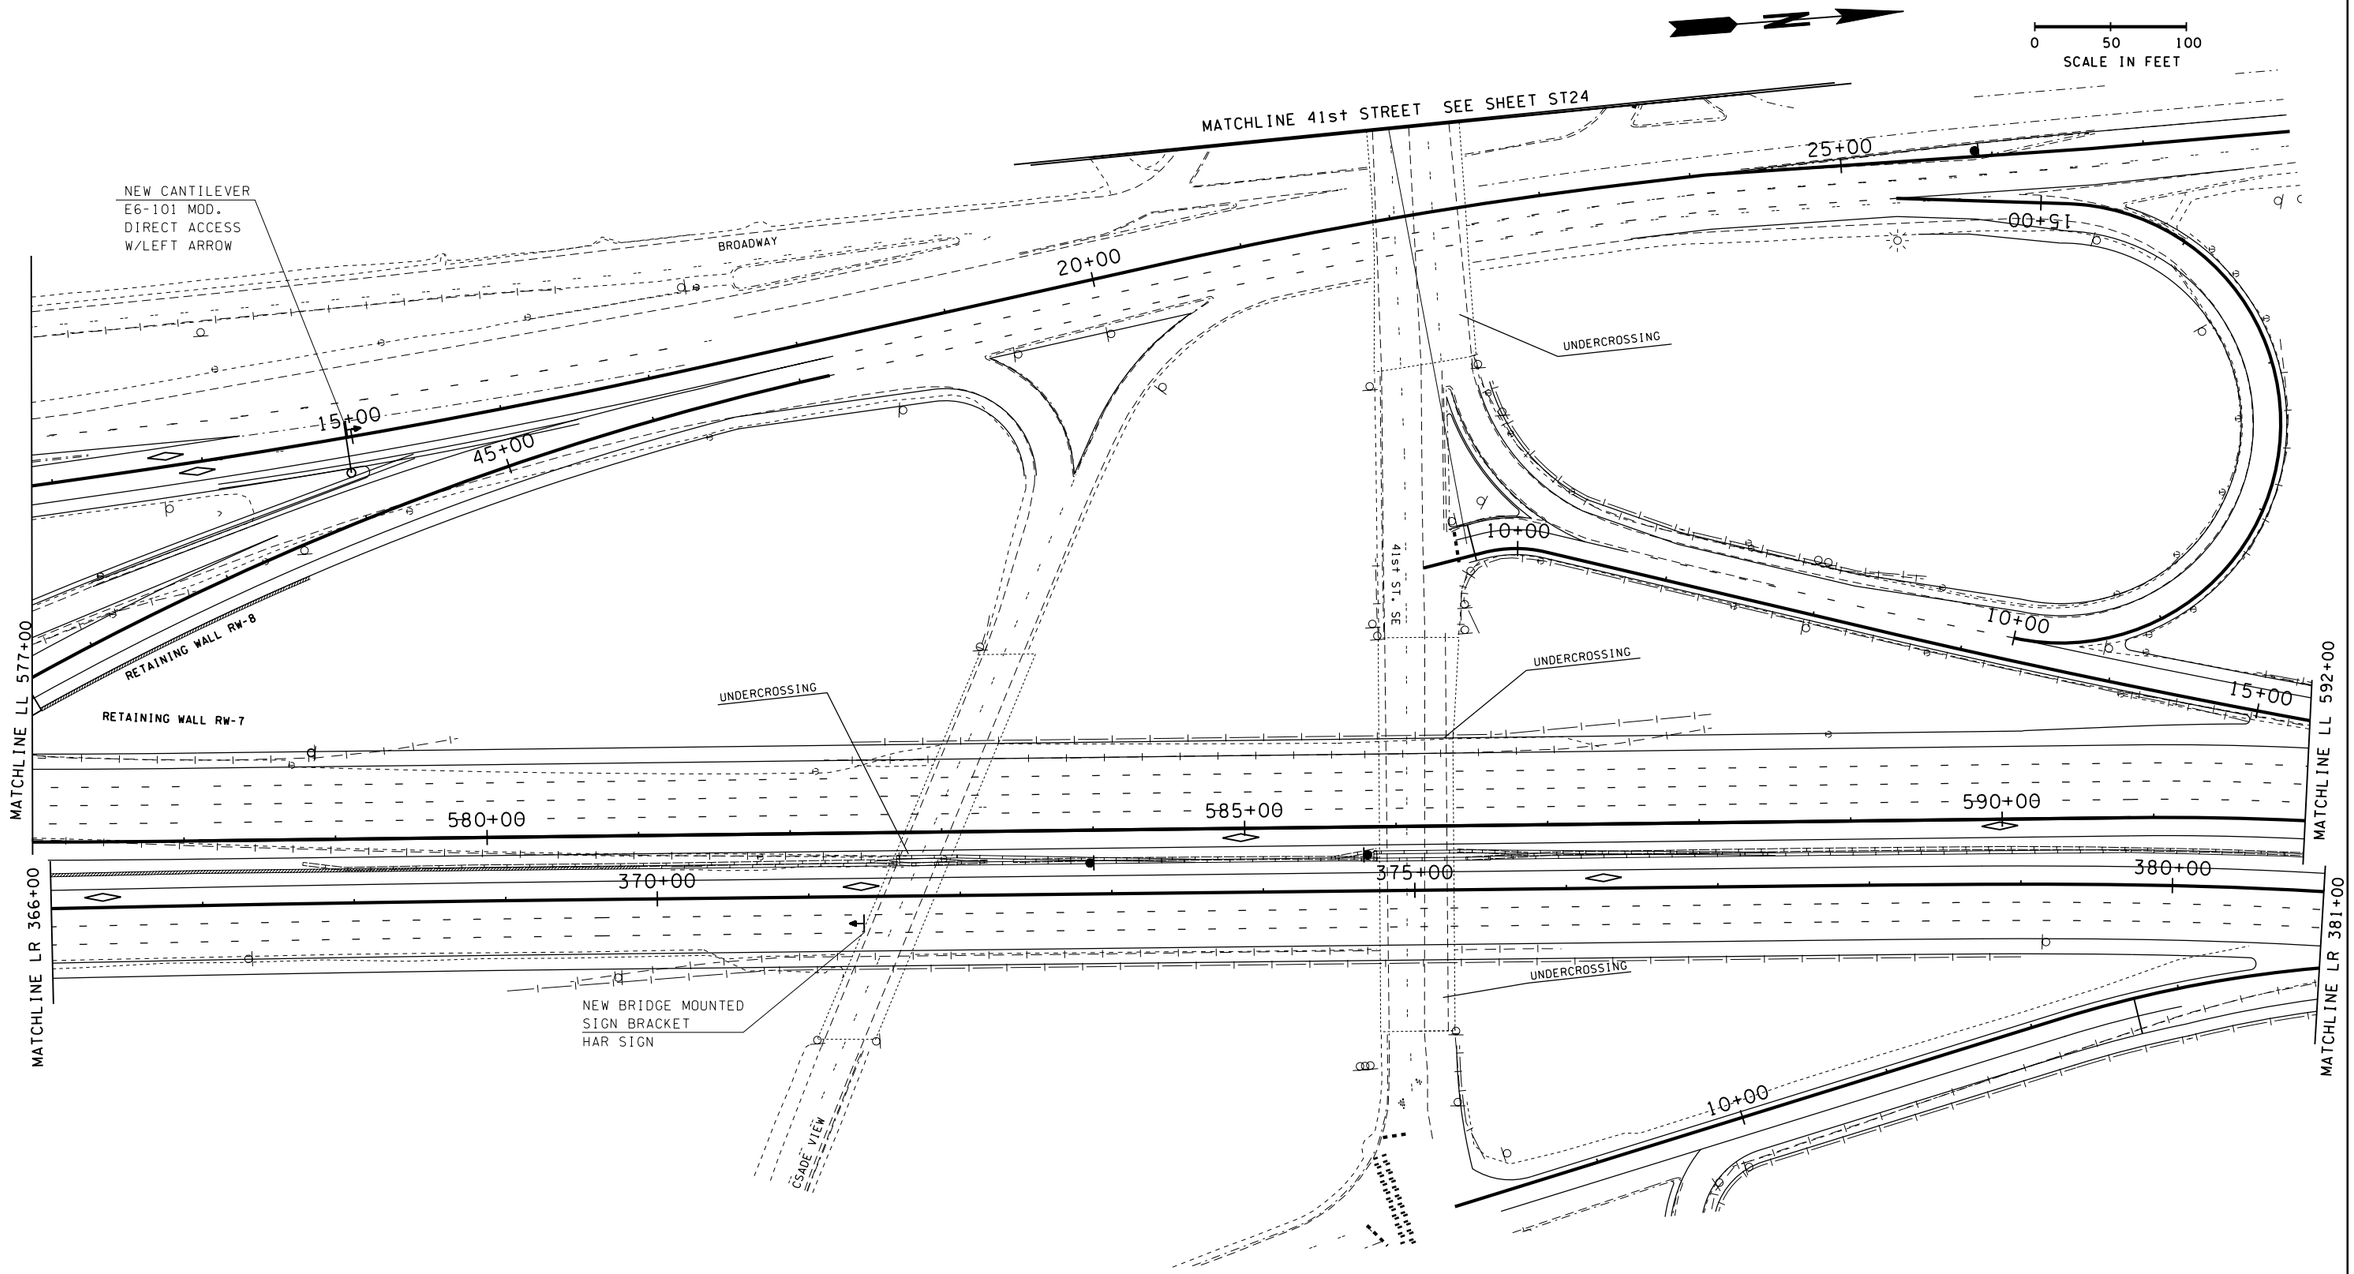

FILE NAME	D:\Appendix M9\Signing TSL Plan.dgn									PLOT15
TIME	04:15:05 PM				REGION NO.	STATE	FED.AID PROJ.NO.			ST15
DATE	02/25/2005	Addendum #5	02/25/2005		10	WASH				
DESIGNED BY	**WSDOT**				JOB NUMBER					SHEET
ENTERED BY	**L. Anglin**				**0L3316**					OF
CHECKED BY	**S. McCall**				CONTRACT NO.		LOCATION NO.			SHEETS
PROJ. ENGR.	**R. Benito**									
REGIONAL ADM.	**L. Eng**	REVISION	DATE	BY						

DATE
P.E. STAMP BOX

DATE
P.E. STAMP BOX

Washington State Department of Transportation

I-5 EVERETT HOV
SR 525 TO SR 2 VICINITY

SIGNING TS&L