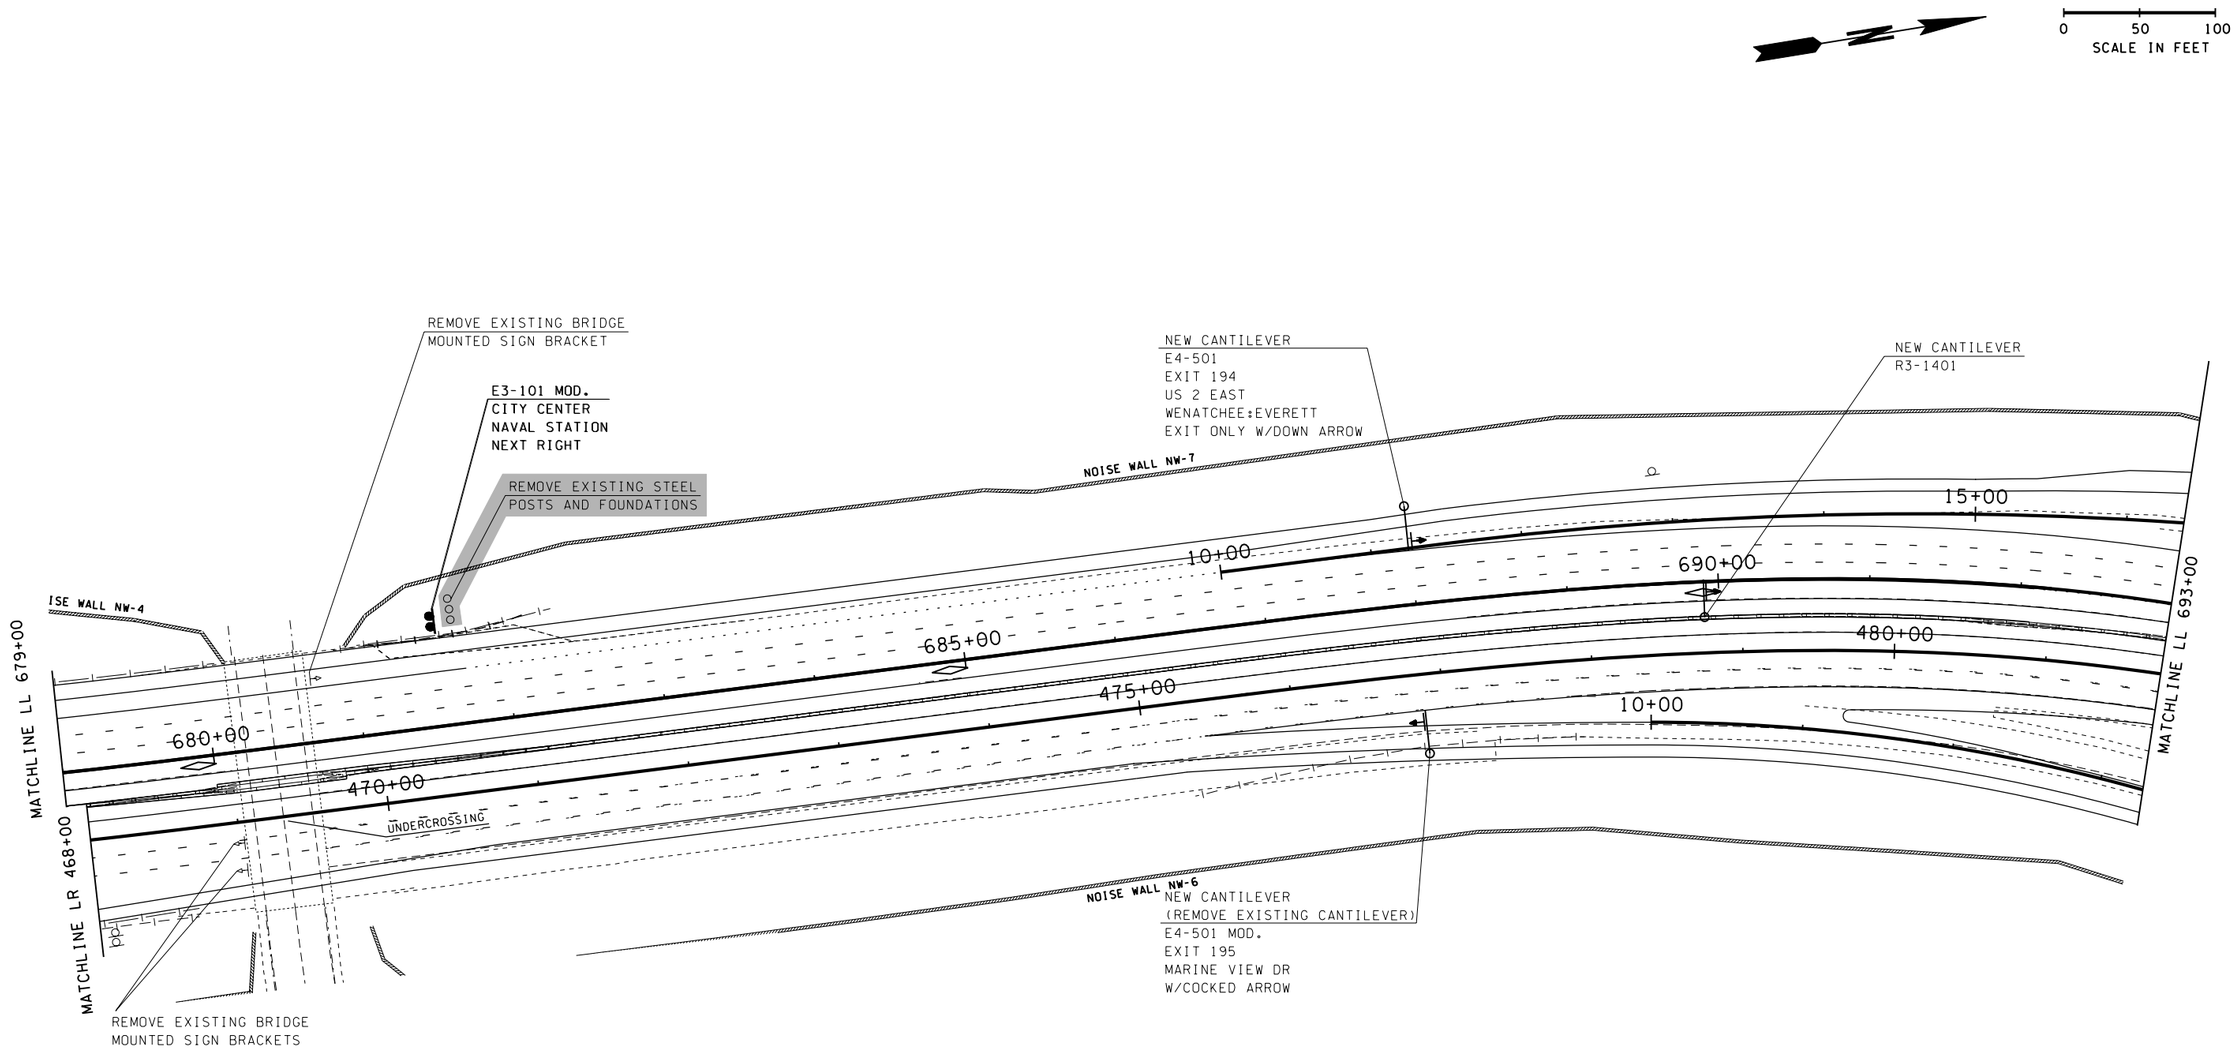

FILE NAME	D:\Appendix M9\Signing TSL Plan.dgn				REGION NO.	STATE	FED.AID PROJ.NO.	P.E. STAMP BOX DATE	P.E. STAMP BOX DATE	Washington State Department of Transportation	I-5 EVERETT HOV SR 525 TO SR 2 VICINITY	PLOT22
TIME	04:15:53 PM				10	WASH						ST22
DATE	02/25/2005	Addendum #5	02/25/2005		JOB NUMBER							SHEET OF SHEETS
DESIGNED BY	WSDOT				0L3316							
ENTERED BY	L. Anglin				CONTRACT NO.		LOCATION NO.					
CHECKED BY	S. McCall											
PROJ. ENGR.	R. Benito											
REGIONAL ADM.	L. Eng	REVISION	DATE	BY							SIGNING TS&L	