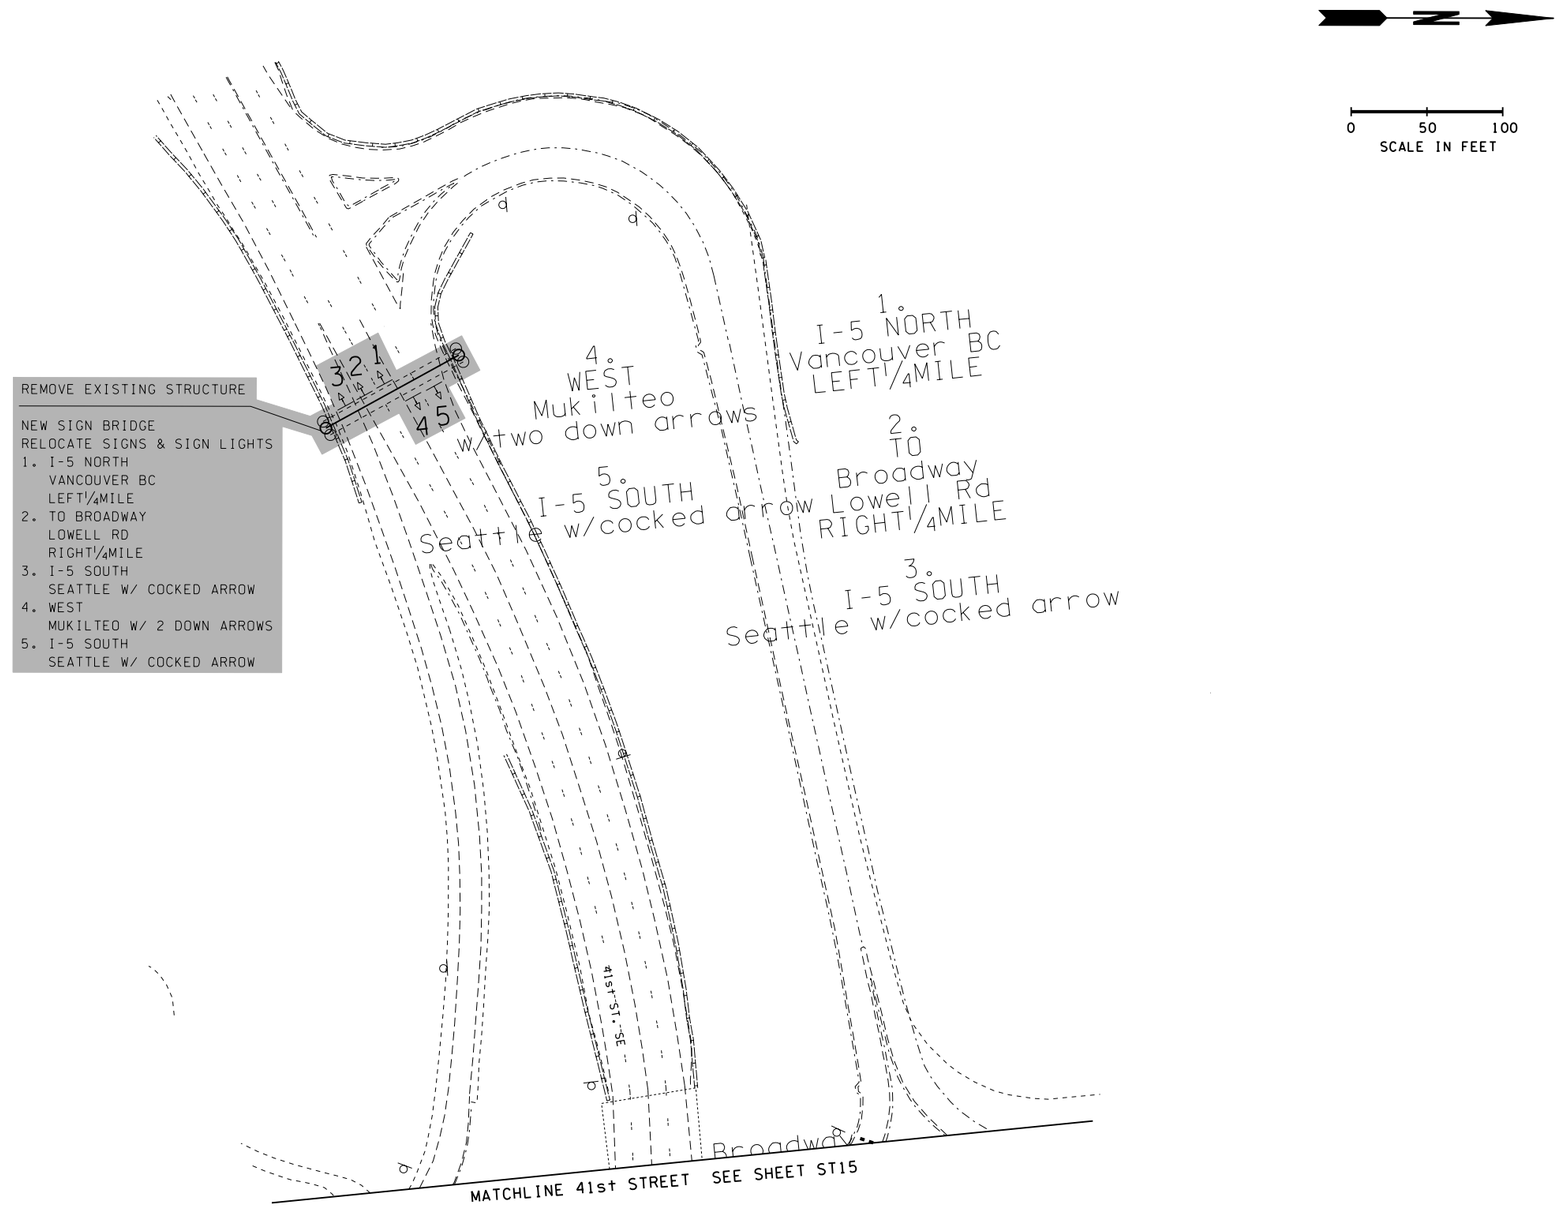

FILE NAME	D:\Appendix M9\Signing TSL Plan.dgn									PLOT24
TIME	04:16:09 PM				REGION NO. 10	STATE WASH	FED.AID PROJ.NO.	P.E. STAMP BOX DATE	P.E. STAMP BOX DATE	Washington State Department of Transportation	I-5 EVERETT HOV SR 525 TO SR 2 VICINITY	ST24
DATE	02/25/2005	Addendum #5	02/25/2005									SHEET OF SHEETS
PLOTTED BY	pierucc				JOB NUMBER 0L3316							
DESIGNED BY	WSDOT											
ENTERED BY	L. Anglin											
CHECKED BY	S. McCall				CONTRACT NO.		LOCATION NO.				SIGNING TS&L	
PROJ. ENGR.	R. Benito											
REGIONAL ADM.	L. Eng	REVISION	DATE	BY								