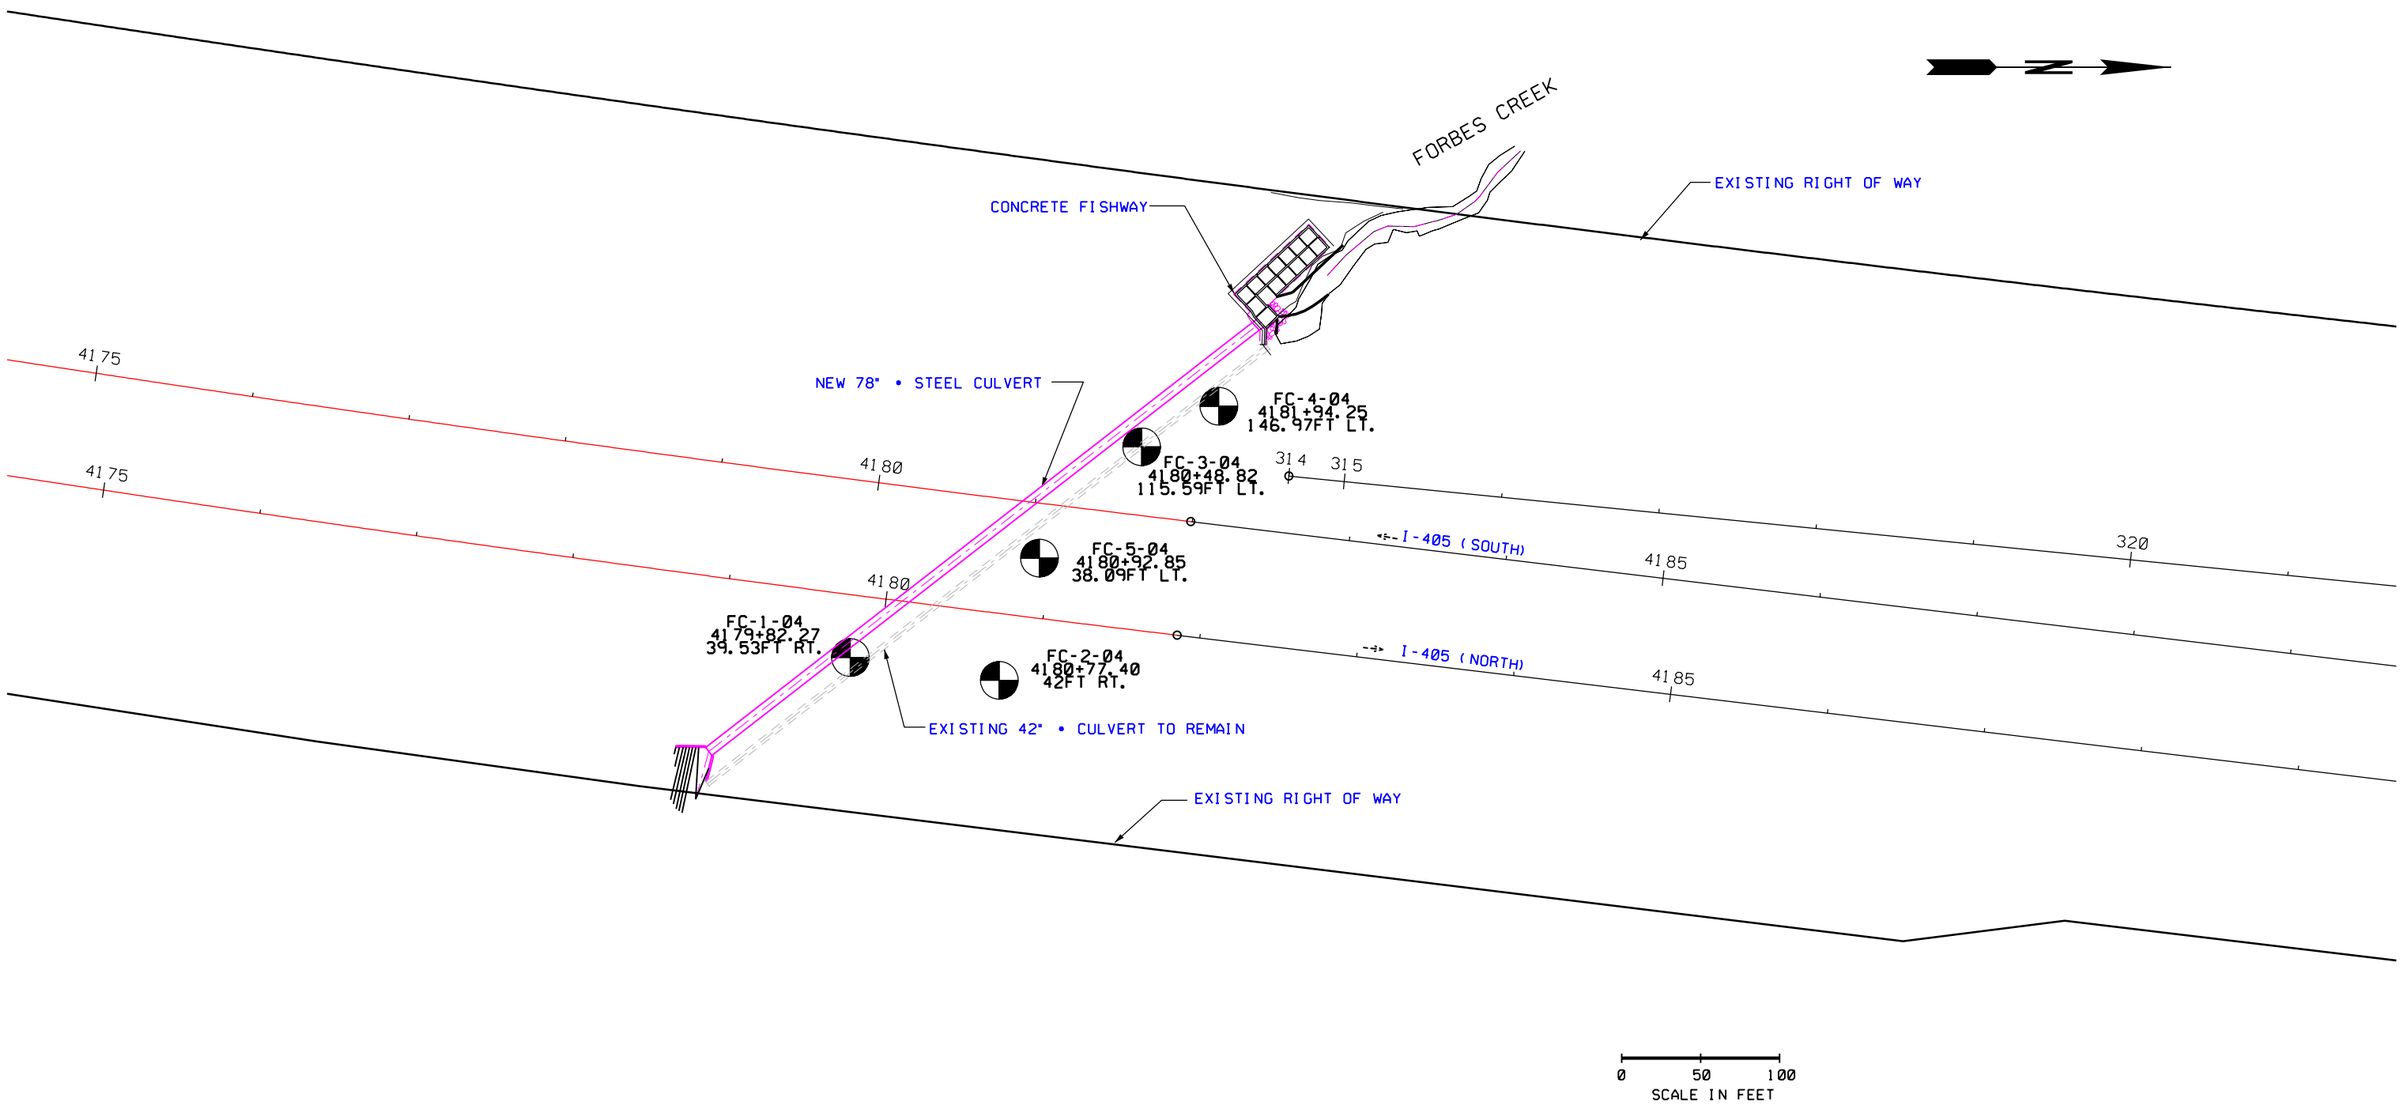

FIGURE 1: SITE PLAN

JOB XL-2068 S.R. 405 C.S. _____

FORBES CREEK FISH PASSAGE

WASHINGTON STATE
TRANSPORTATION COMMISSION
DEPARTMENT OF TRANSPORTATION

MATERIALS BRANCH

T. E. BAKER MATERIALS ENGINEER

DATE 12/2004

SCALE 1=100' VERT. HORIZ.

SHEET ____ OF ____

DRAWN BY WM