SEC.23 T.21N. R.4E. W.M.

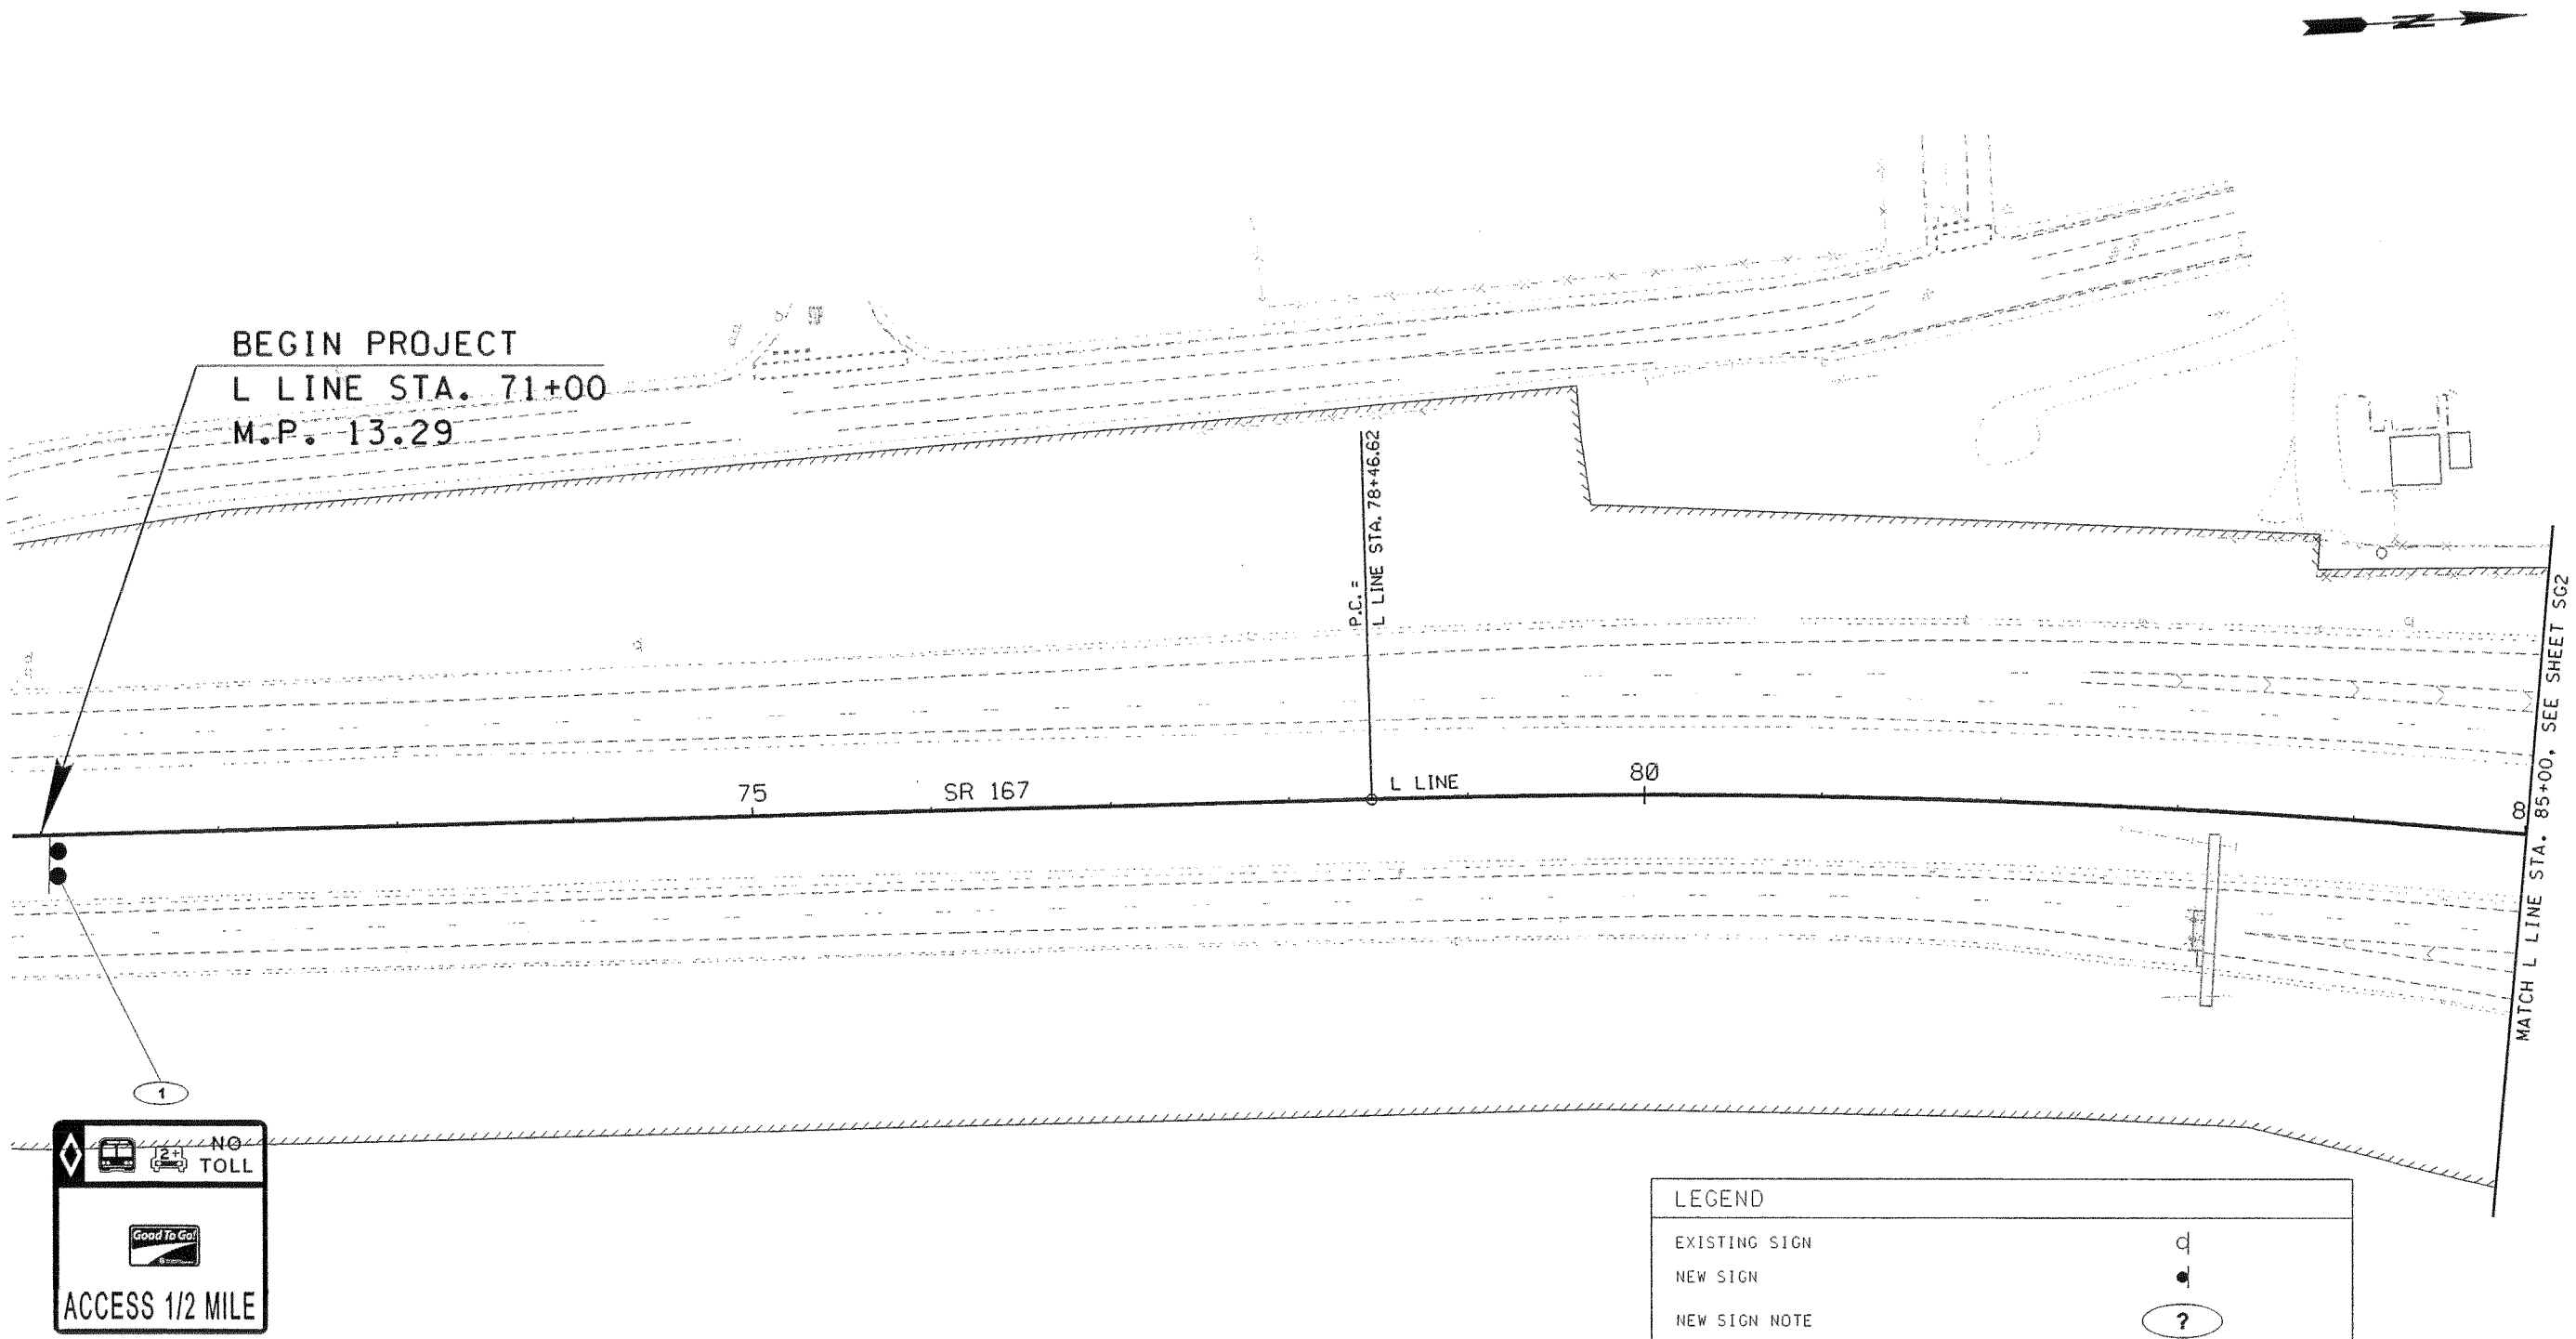

LEGEND

EXISTING SIGN	
NEW SIGN	
NEW SIGN NOTE	?
EXISTING SIGN TO BE REMOVED	R-___
EXISTING SIGN TO REMAIN	EX-001
EXISTING SIGN TO BE RELOCATED	? — EXISTING SIGN LOCATION; NEW SIGN LOCATION

0 50 100
SCALE IN FEET

FILE NAME	J:\Trans_Design\26030 - SR 167 HOT Lanes-Phase II\CAD\Submittal Drawings\26030 Signing_1.dgn
TIME	6:34:14 PM
DATE	7/7/2006
PLOTTED BY	mikes
DESIGNED BY	R. CAMERON
ENTERED BY	K. CRONENWETT
CHECKED BY	M. HOLMES
PROJ. ENGR.	
REGIONAL ADM.	

REVISION | DATE | BY

REGION NO. 10 | STATE WASH | FED.AID PROJ.NO.

JOB NUMBER XL2542

CONTRACT NO. | LOCATION NO.

P.E. STAMP BOX DATE

MARK S. HOLMES STATE OF WASHINGTON 39353 REGISTERED PROFESSIONAL ENGINEER EXPIRES: 2/15/ P.E. STAMP BOX DATE

Perteet Inc.
425-252-7700 | 1-800-615-9900
2707 Colby Avenue, Suite 900
Everett, Washington 98201

SR 167 MP 13.29 TO MP 26.11
SR167
HOT LANES
KING COUNTY JUNE 2006

SIGNING PLAN

Plot 1
SG1
SHEET OF SHEETS

SEC.23 T.21N. R.4E. W.M.

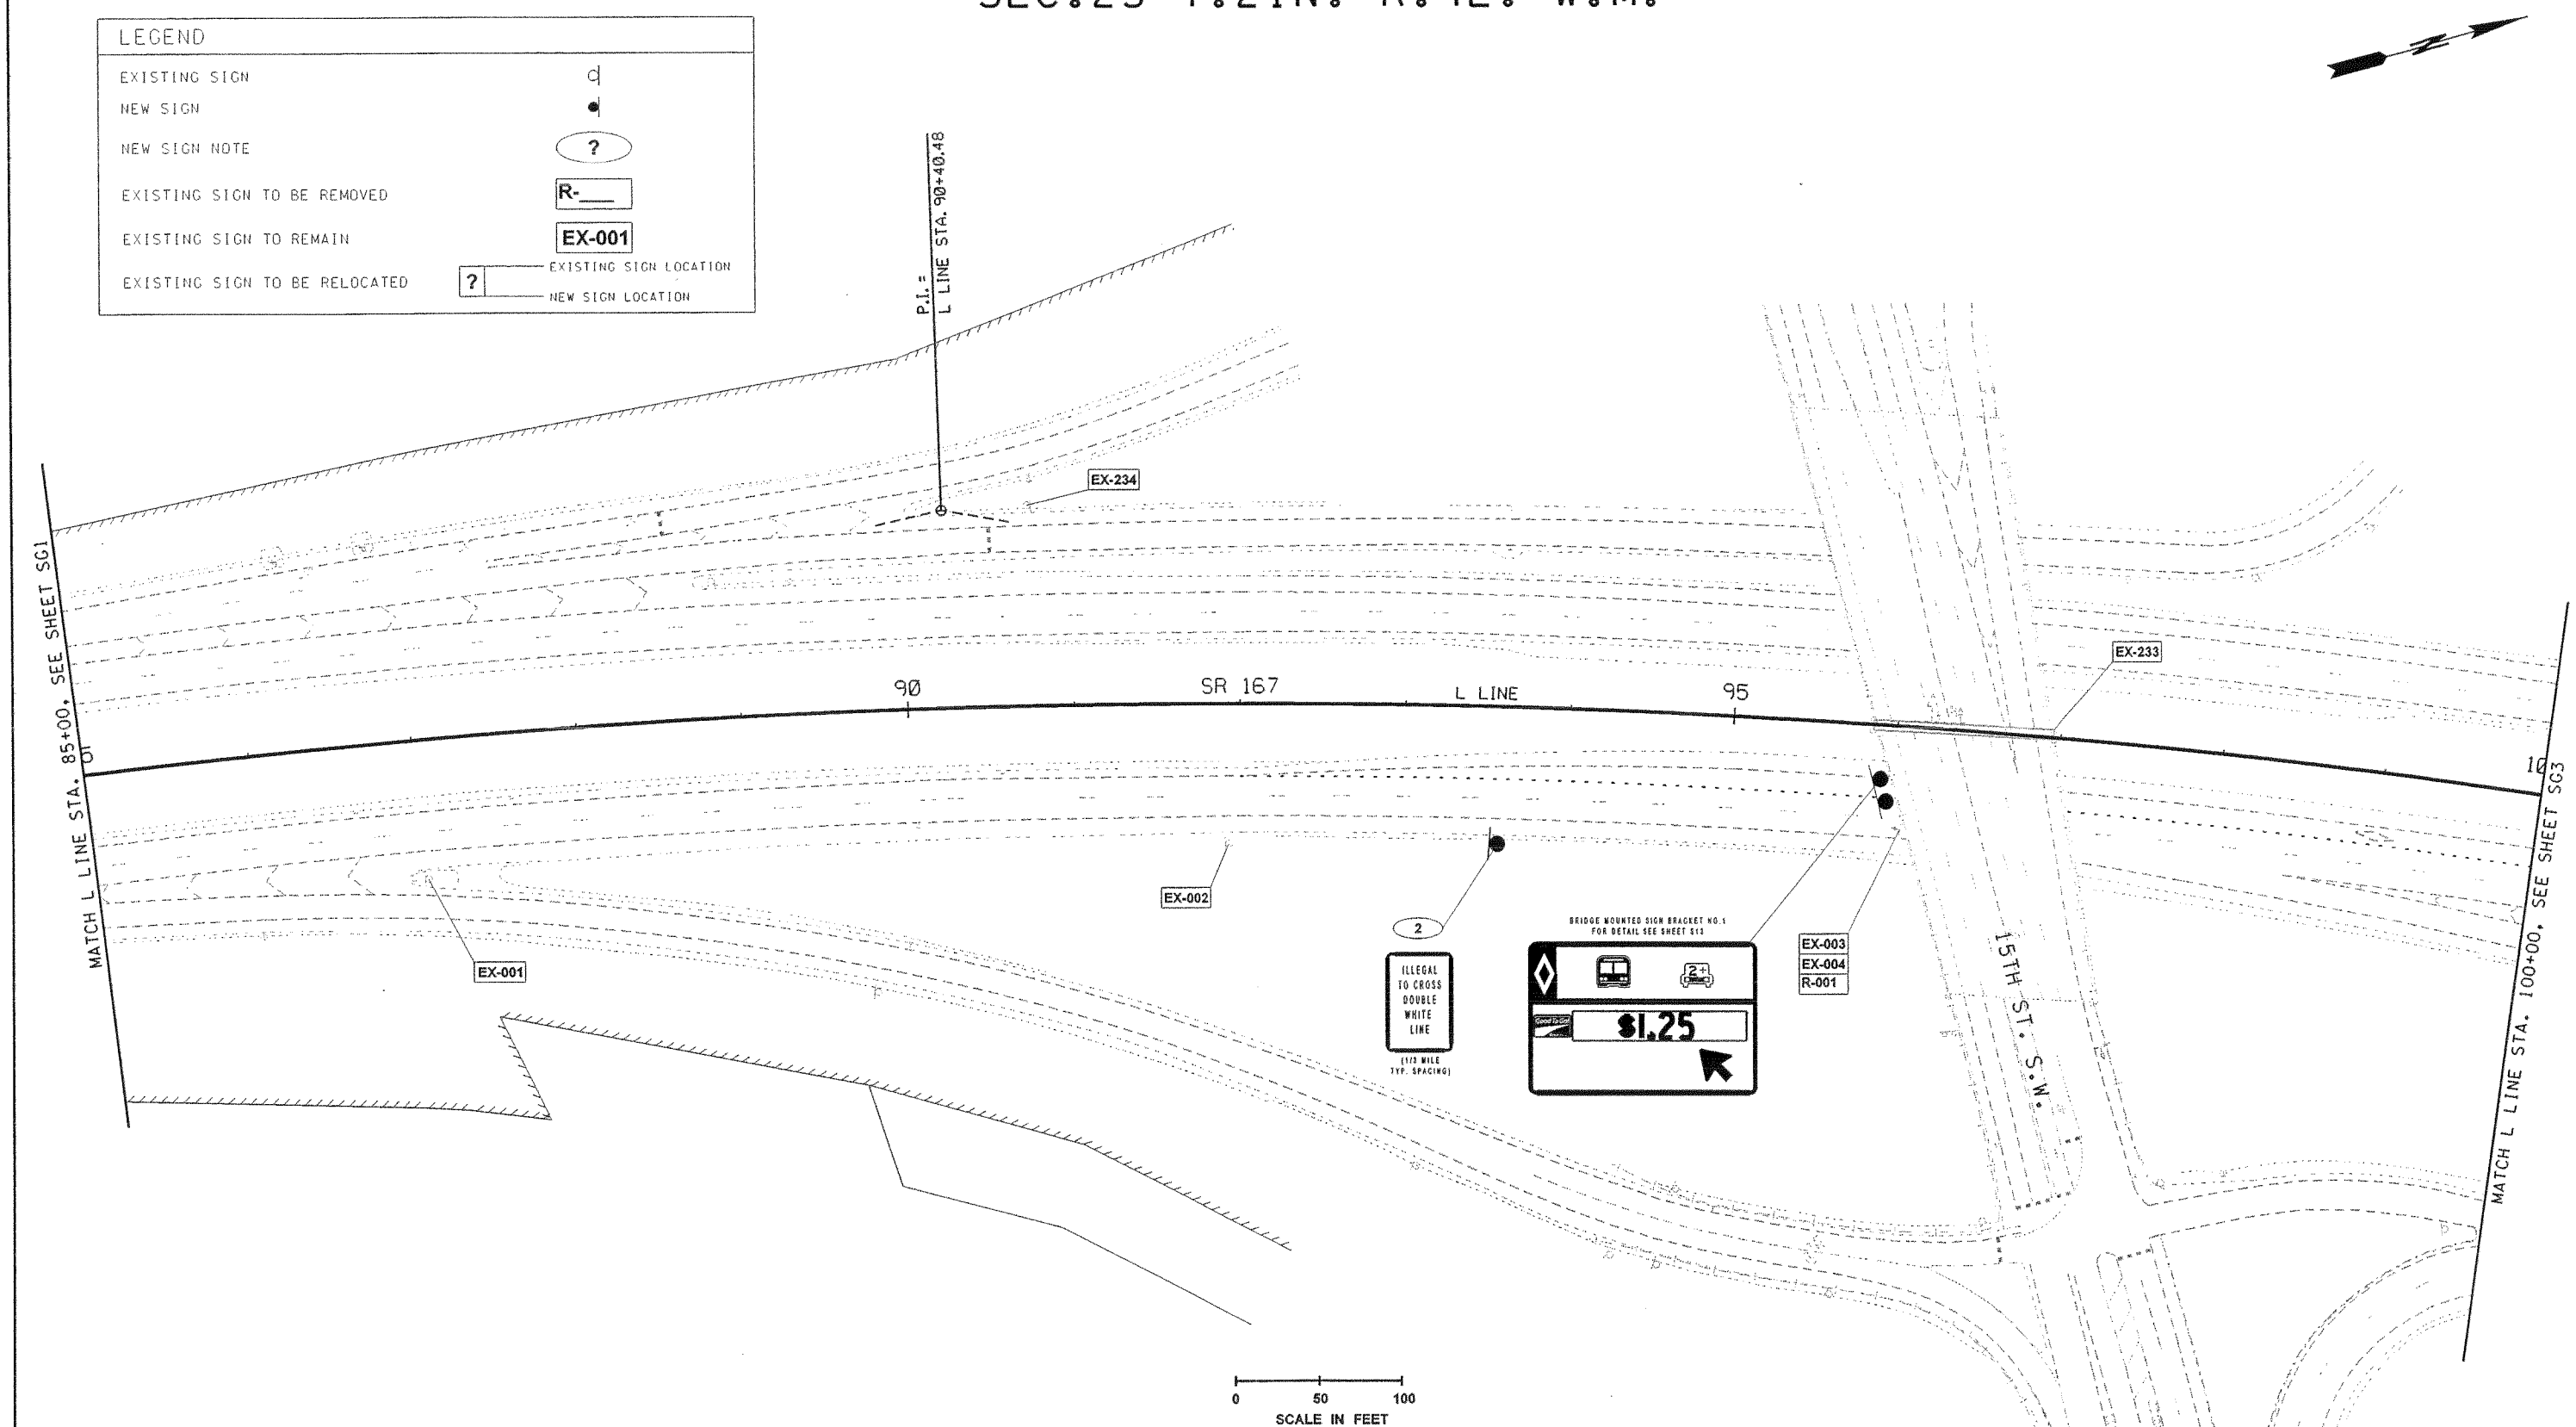

FILE NAME	J:\Trans_Design\26030 - SR 167 HOT Lanes-Phase II\CAD\Submittal Drawings\26030 Signing_1.dgn					
TIME	8:16:21 AM					
DATE	7/10/2006					
PLOTTED BY	brians					
DESIGNED BY	R. CAMERON					
ENTERED BY	K. CRONENWETT					
CHECKED BY	M. HOLMES					
PROJ. ENGR.						
REGIONAL ADM.		REVISION	DATE	BY		

REGION NO.	STATE	FED.AID PROJ.NO.
10	WASH	
JOB NUMBER XL2542		
CONTRACT NO.		LOCATION NO.

P.E. STAMP BOX — DATE

MARK S. HOLMES, STATE OF WASHINGTON, 39353, REGISTERED PROFESSIONAL ENGINEER
EXPIRES 2/13/ — DATE
P.E. STAMP BOX

Perteet Inc.
425-252-7700 | 1-800-615-9900
2707 Colby Avenue, Suite 900
Everett, Washington 98201

SR 167 MP 13.29 TO MP 26.11
SR167
HOT LANES
KING COUNTY JUNE 2006

SIGNING PLAN

Plot 2
SG2
SHEET OF SHEETS

SEC.23 T.21N. R.4E. W.M.

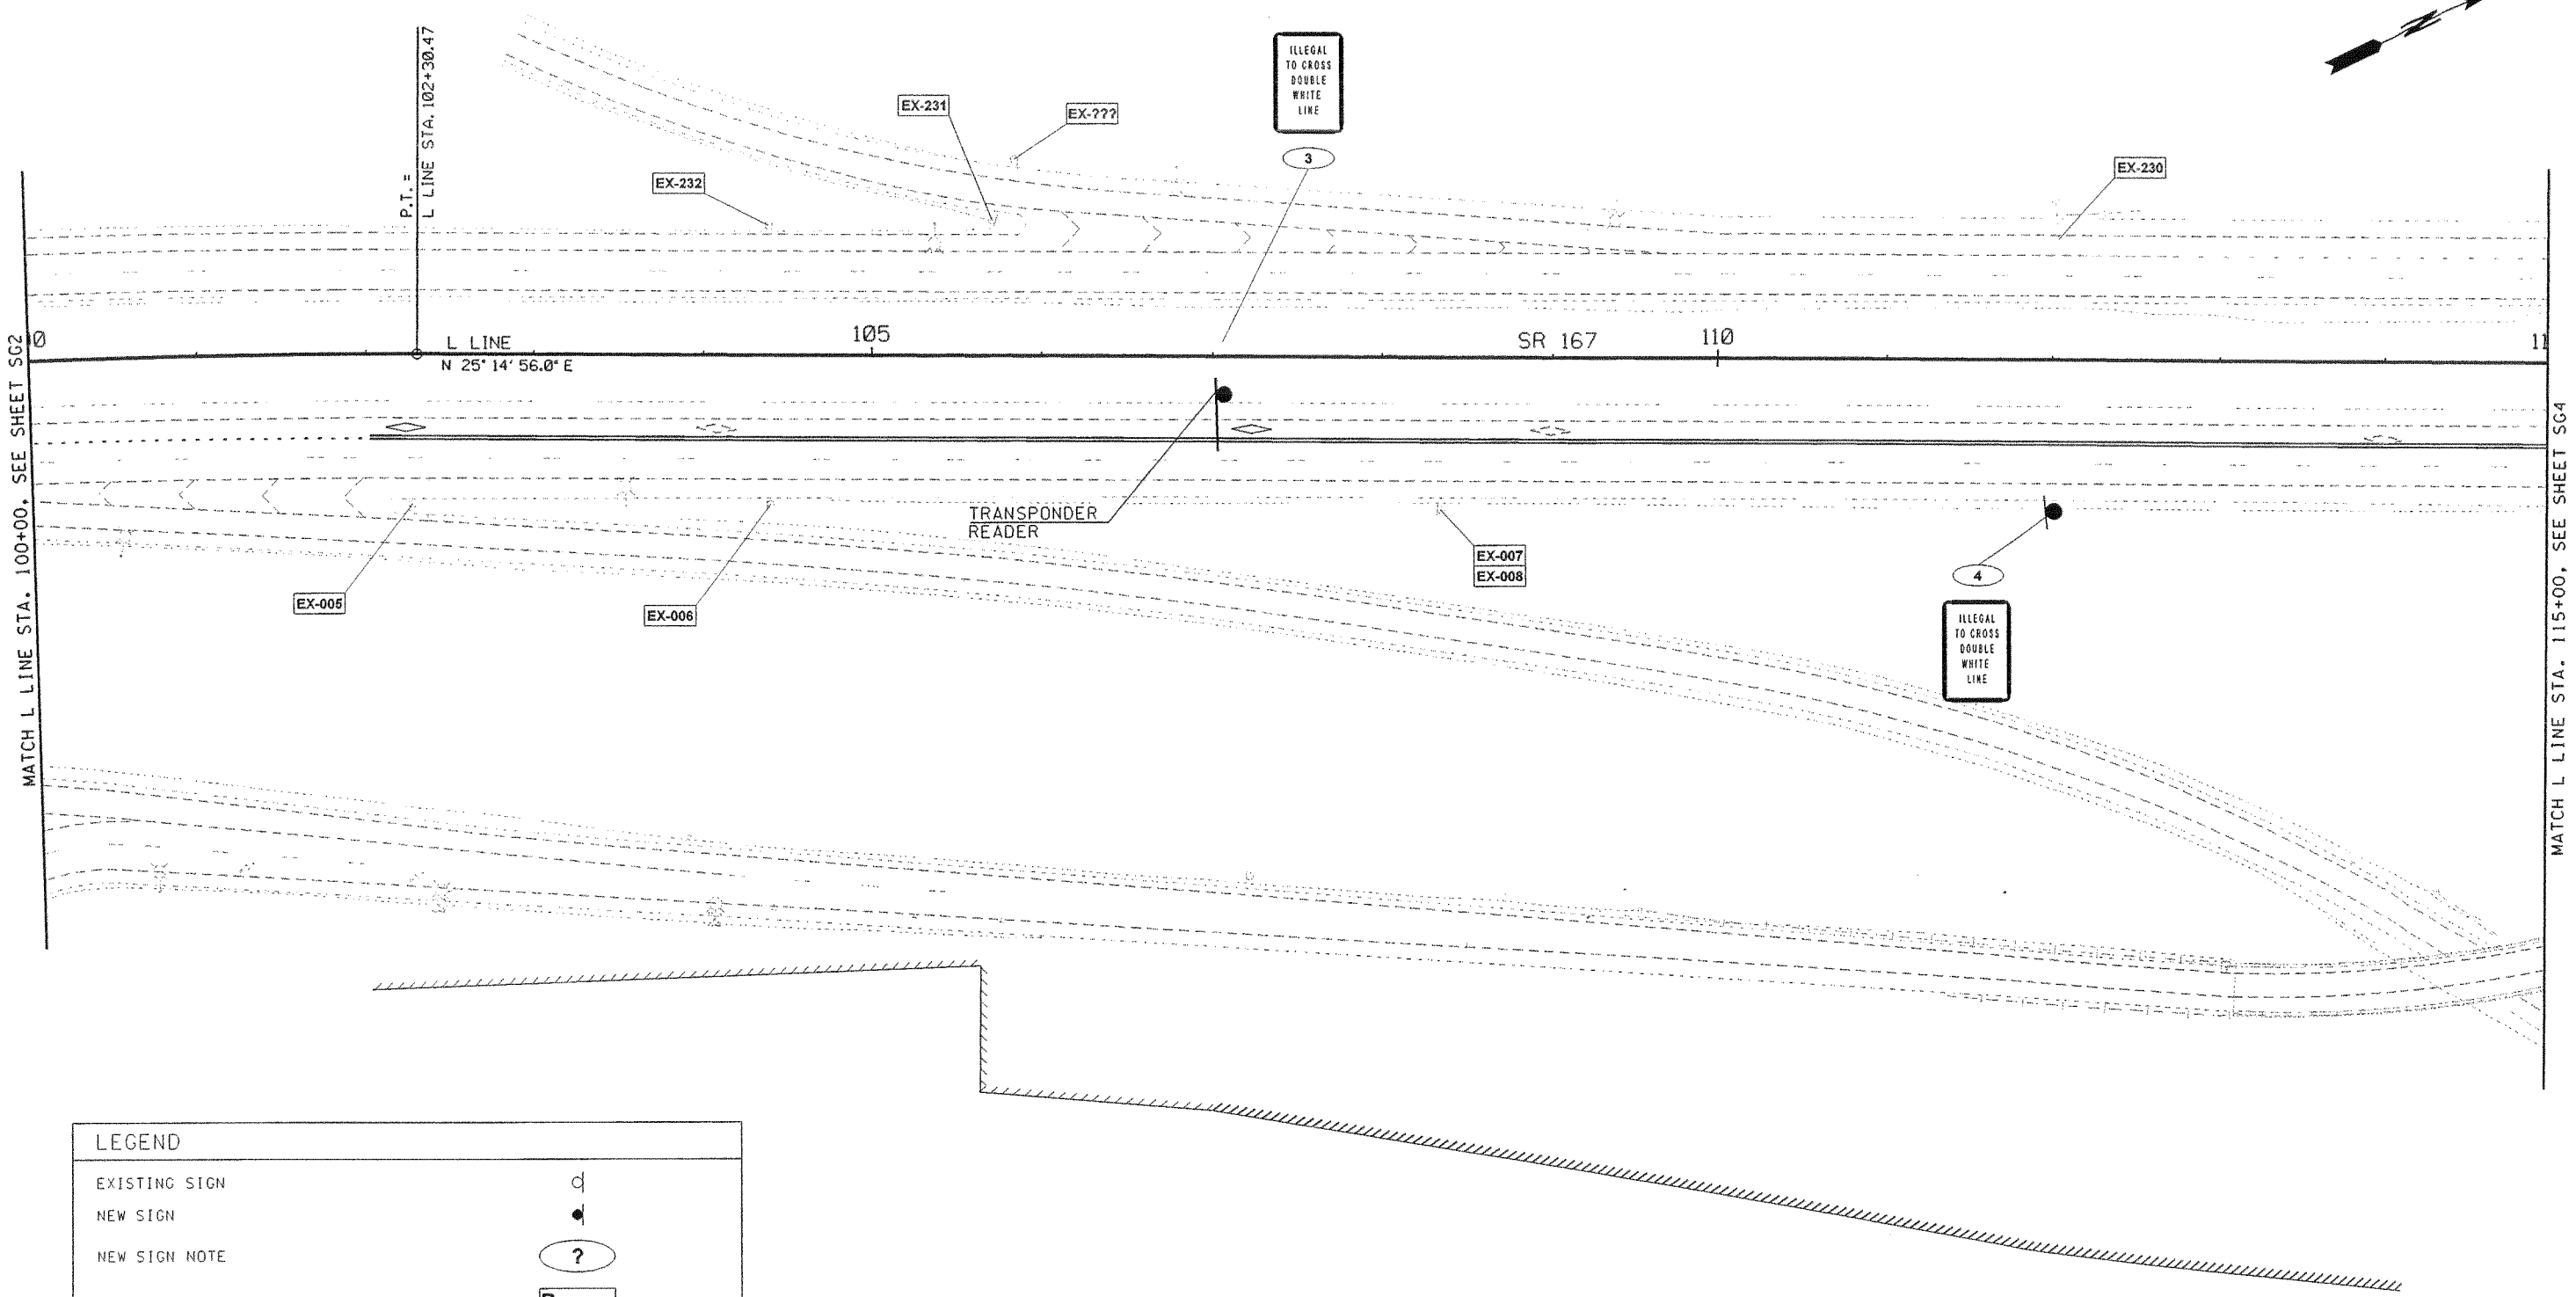

LEGEND

EXISTING SIGN	
NEW SIGN	
NEW SIGN NOTE	?
EXISTING SIGN TO BE REMOVED	R-___
EXISTING SIGN TO REMAIN	EX-001
EXISTING SIGN TO BE RELOCATED	? — EXISTING SIGN LOCATION / NEW SIGN LOCATION

0 50 100
SCALE IN FEET

FILE NAME	J:\Trans_Design\26030 - SR 167 HOT Lanes-Phase II\CAD\Submittal Drawings\26030 Signing_1.dgn
TIME	6:34:19 PM
DATE	7/7/2006
PLOTTED BY	mikes
DESIGNED BY	R. CAMERON
ENTERED BY	K. CRONENWETT
CHECKED BY	M. HOLMES
PROJ. ENGR.	
REGIONAL ADM.	

REVISION	DATE	BY

REGION NO.	STATE	FED.AID PROJ.NO.
10	WASH	
JOB NUMBER XL2542		
CONTRACT NO.		LOCATION NO.

P.E. STAMP BOX DATE

MARK S. HOLMES STATE OF WASHINGTON 39353 REGISTERED PROFESSIONAL ENGINEER
EXPIRES: 2/13/
P.E. STAMP BOX DATE

Perteet Inc.
425-252-7700 | 1-800-615-9900
2707 Colby Avenue, Suite 900
Everett, Washington 98201

SR 167 MP 13.29 TO MP 26.11
SR167
HOT LANES
KING COUNTY JUNE 2006

SIGNING PLAN

Plot 3
SG3
SHEET OF SHEETS

SEC.14 T.21N. R.4E. W.M.

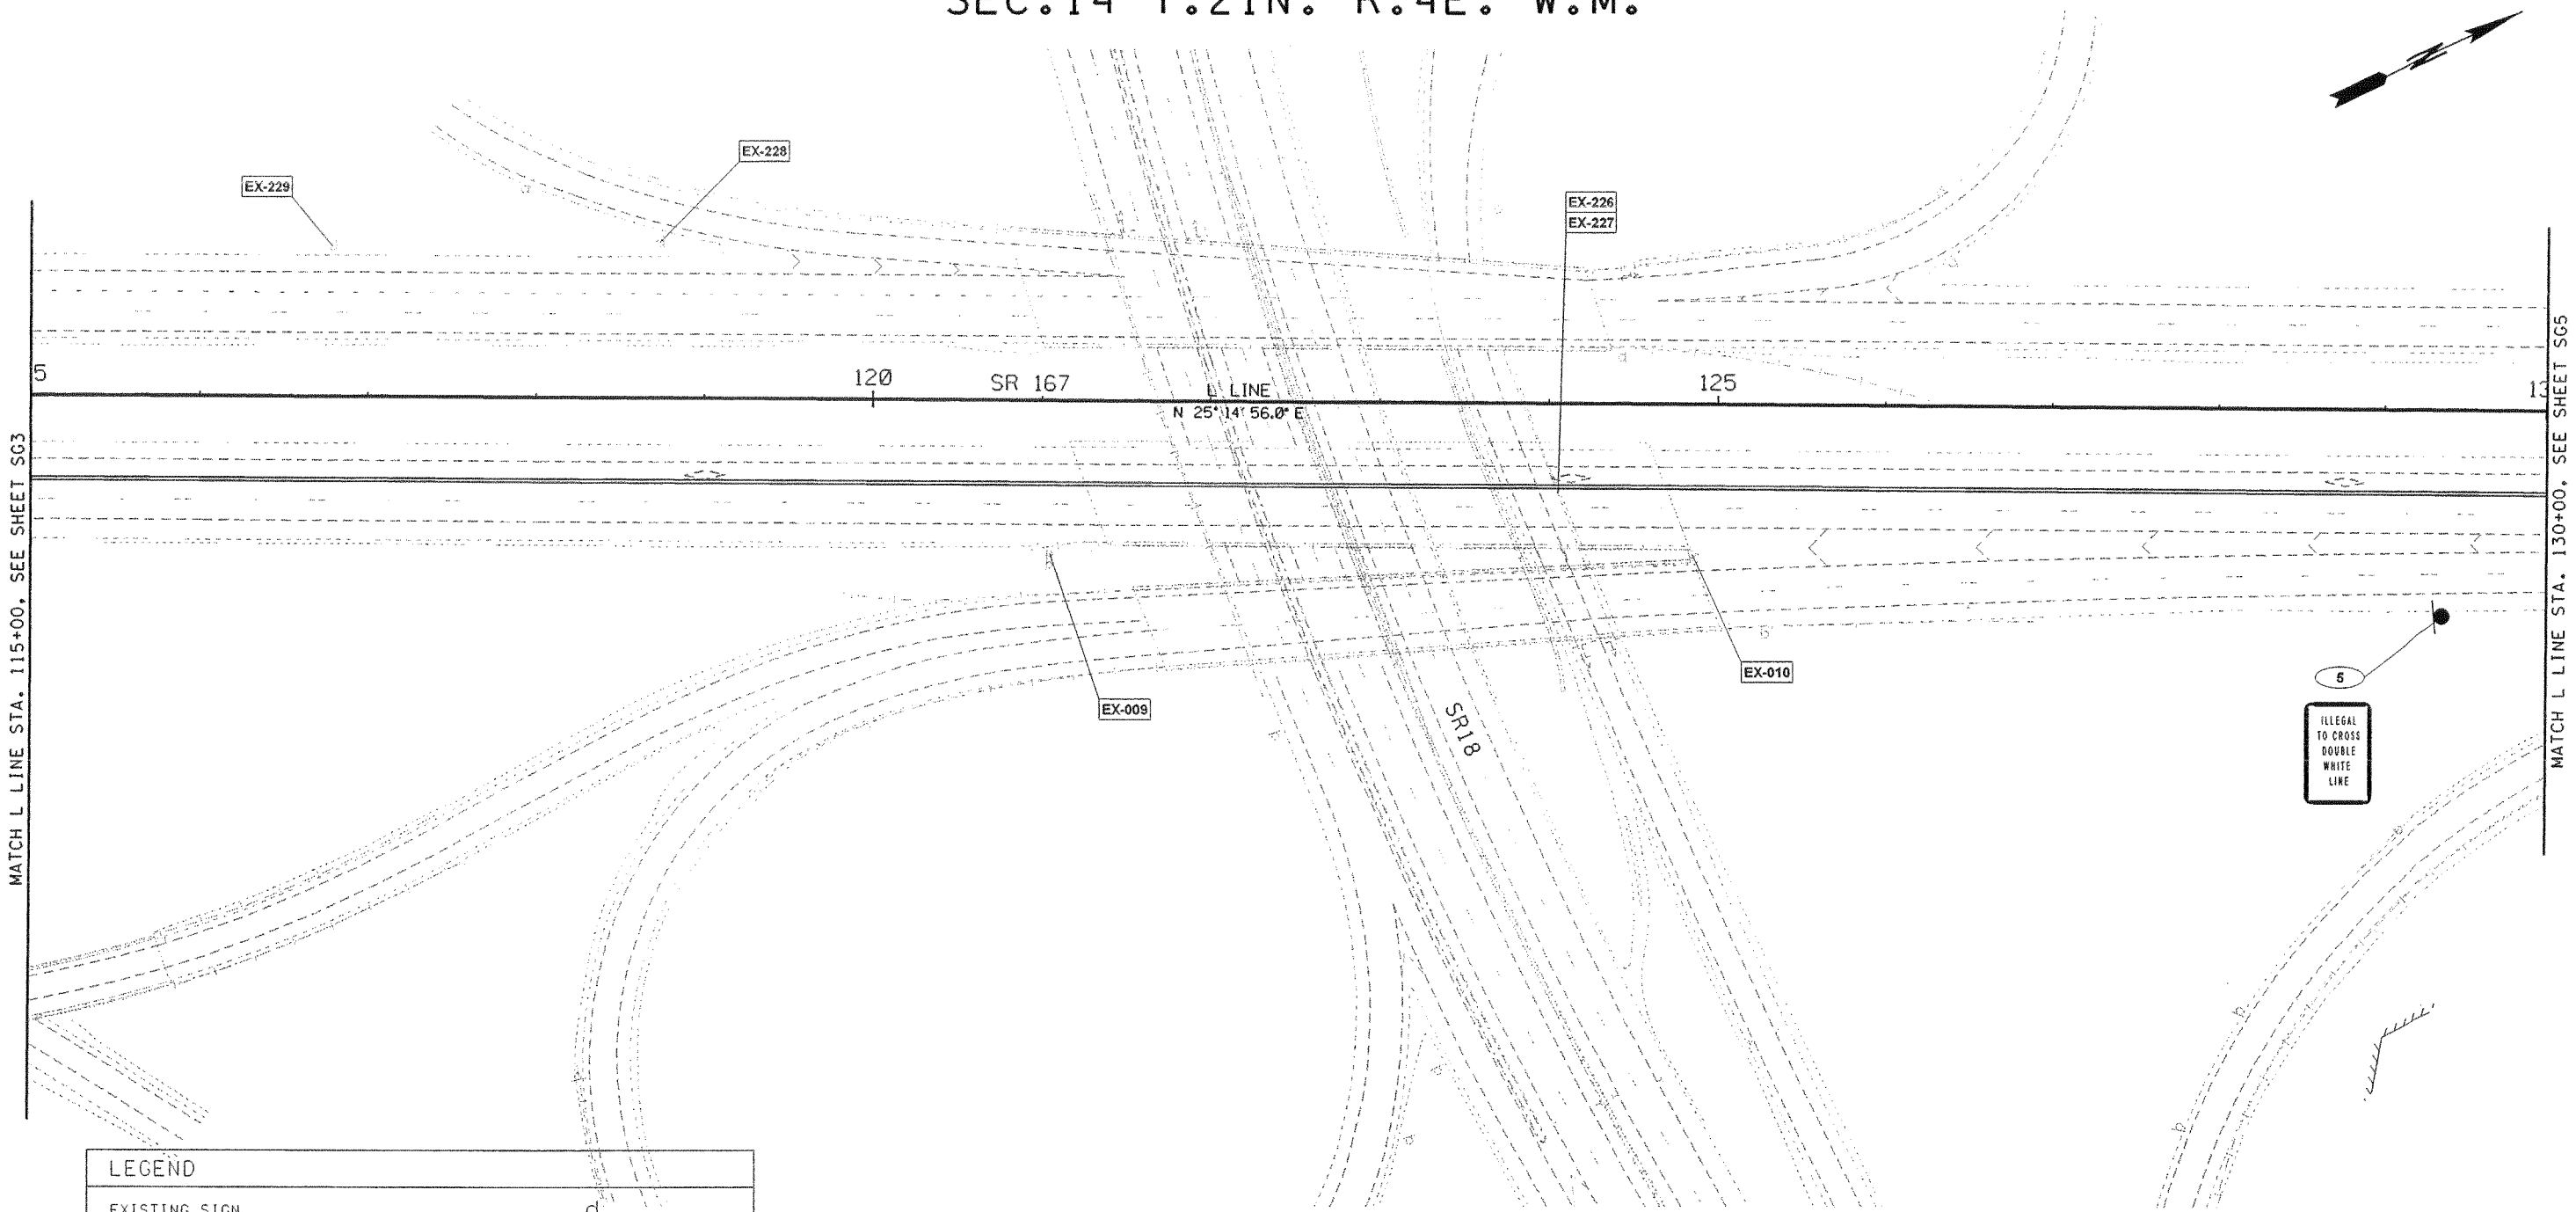

LEGEND

EXISTING SIGN	
NEW SIGN	
NEW SIGN NOTE	?
EXISTING SIGN TO BE REMOVED	R-___
EXISTING SIGN TO REMAIN	EX-001
EXISTING SIGN TO BE RELOCATED	? — EXISTING SIGN LOCATION / NEW SIGN LOCATION

0 50 100
SCALE IN FEET

FILE NAME	J:\Trans_Design\26030 - SR 167 HOT Lanes-Phase II\CAD\Submittal Drawings\26030 Signing_1.dgn
TIME	6:34:22 PM
DATE	7/7/2006
PLOTTED BY	mikes
DESIGNED BY	R. CAMERON
ENTERED BY	K. CRONENWETT
CHECKED BY	M. HOLMES
PROJ. ENGR.	
REGIONAL ADM.	

REVISION | DATE | BY

REGION NO.	STATE	FED.AID PROJ.NO.
10	WASH	
JOB NUMBER XL2542		
CONTRACT NO.		LOCATION NO.

P.E. STAMP BOX — DATE

MARK S. HOLMES, STATE OF WASHINGTON, 39353, REGISTERED PROFESSIONAL ENGINEER
EXPIRES: 2/13/
P.E. STAMP BOX — DATE

Perteet Inc.
425-252-7700 | 1-800-615-9900
2707 Colby Avenue, Suite 900
Everett, Washington 98201

SR 167 MP 13.29 TO MP 26.11
SR167
HOT LANES
KING COUNTY JUNE 2006

SIGNING PLAN

Plot 4
SG4
SHEET OF SHEETS

SEC.14 T.21N. R.4E. W.M.

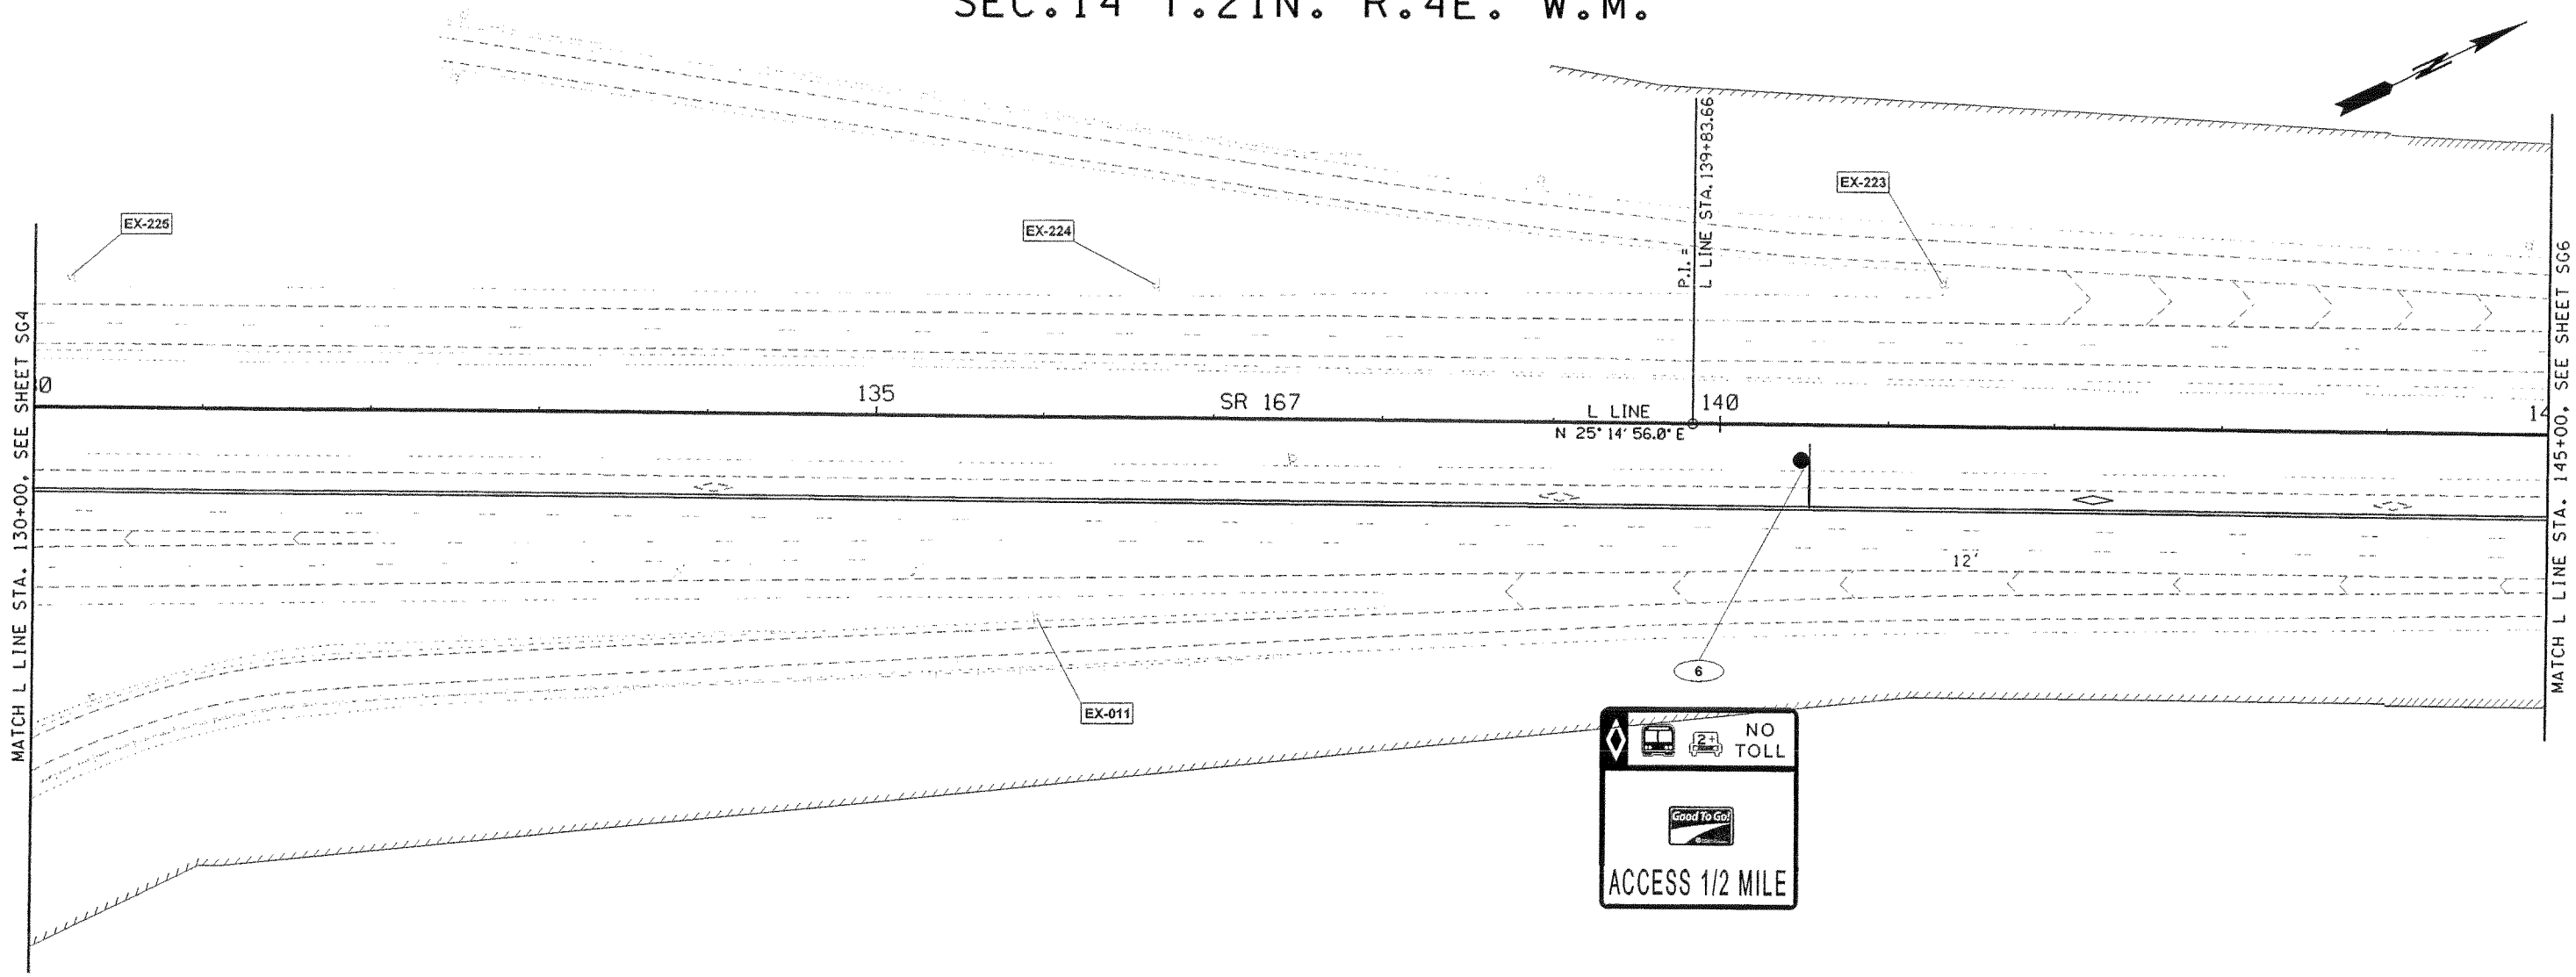

LEGEND

EXISTING SIGN	
NEW SIGN	
NEW SIGN NOTE	?
EXISTING SIGN TO BE REMOVED	R-___
EXISTING SIGN TO REMAIN	EX-001
EXISTING SIGN TO BE RELOCATED	? — EXISTING SIGN LOCATION / NEW SIGN LOCATION

0 50 100
SCALE IN FEET

FILE NAME	J:\Trans_Design\26030 - SR 167 HOT Lanes-Phase II\CAD\Submittal Drawings\26030 Signing_1.dgn
TIME	6:34:24 PM
DATE	7/7/2006
PLOTTED BY	mikes
DESIGNED BY	R. CAMERON
ENTERED BY	K. CRONENWETT
CHECKED BY	M. HOLMES
PROJ. ENGR.	
REGIONAL ADM.	

REVISION | DATE | BY

REGION NO. 10 | STATE WASH | FED.AID PROJ.NO.

JOB NUMBER XL2542

CONTRACT NO. | LOCATION NO.

P.E. STAMP BOX DATE

MARK S. HOLMES, STATE OF WASHINGTON, 39353, REGISTERED PROFESSIONAL ENGINEER
EXPIRES 2/13/
P.E. STAMP BOX DATE

Perteet Inc.
425-252-7700 | 1-800-615-9900
2707 Colby Avenue, Suite 900
Everett, Washington 98201

SR 167 MP 13.29 TO MP 26.11
SR167
HOT LANES
KING COUNTY JUNE 2006

SIGNING PLAN

Plot 5
SG5
SHEET OF SHEETS

SEC.13 T.21N. R.4E. W.M.

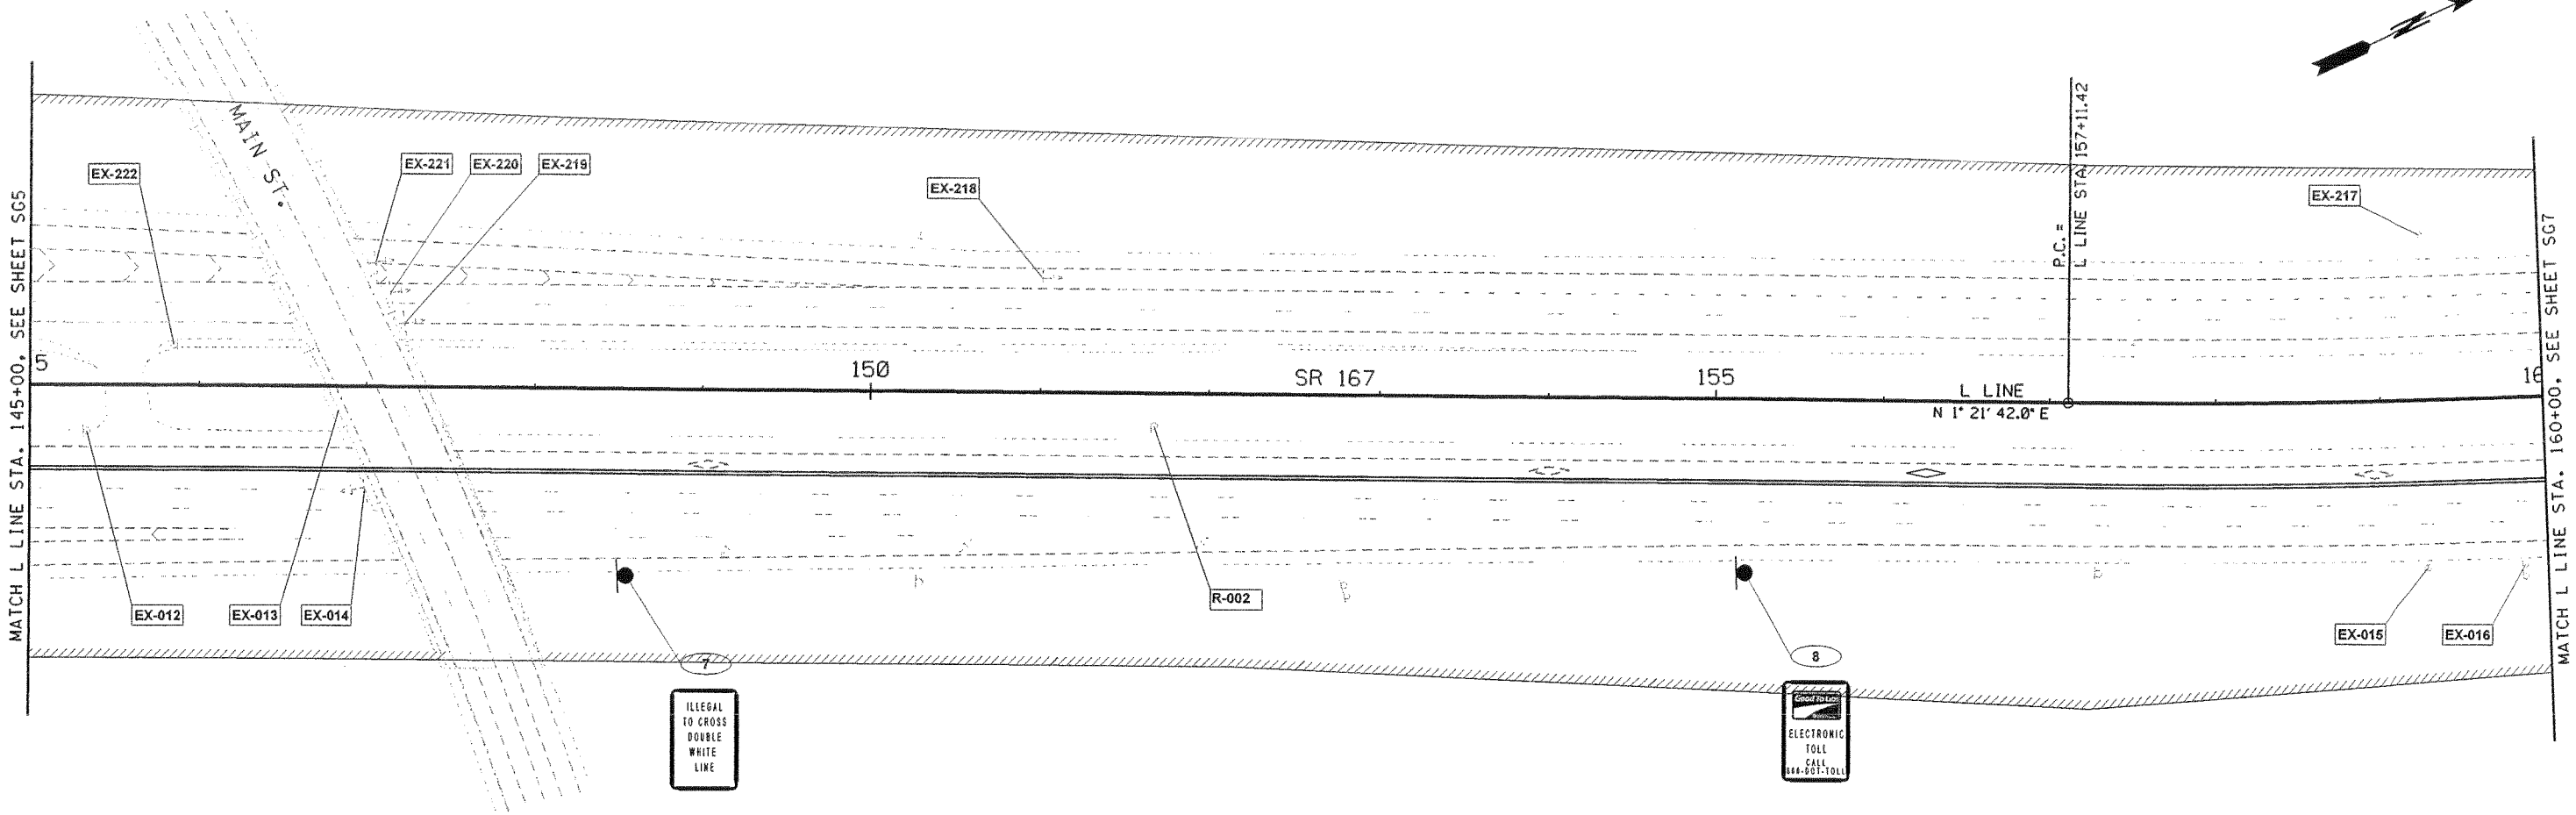

LEGEND

EXISTING SIGN	
NEW SIGN	
NEW SIGN NOTE	?
EXISTING SIGN TO BE REMOVED	R-___
EXISTING SIGN TO REMAIN	EX-001
EXISTING SIGN TO BE RELOCATED	? — EXISTING SIGN LOCATION / NEW SIGN LOCATION

0 50 100
SCALE IN FEET

FILE NAME	J:\Trans_Design\26030 - SR 167 HOT Lanes-Phase II\CAD\Submittal Drawings\26030 Signing_1.dgn
TIME	6:34:26 PM
DATE	7/7/2006
PLOTTED BY	mikes
DESIGNED BY	R. CAMERON
ENTERED BY	K. CRONENWETT
CHECKED BY	M. HOLMES
PROJ. ENGR.	
REGIONAL ADM.	

REVISION | DATE | BY

REGION NO. 10 | STATE WASH | FED.AID PROJ.NO.

JOB NUMBER XL2542

CONTRACT NO. | LOCATION NO.

P.E. STAMP BOX DATE

MARK S. HOLMES — STATE OF WASHINGTON — 39353 — REGISTERED PROFESSIONAL ENGINEER — EXPIRES: 2/13/

P.E. STAMP BOX DATE

Perteet Inc.
425-252-7700 | 1-800-615-9900
2707 Colby Avenue, Suite 900
Everett, Washington 98201

SR 167 MP 13.29 TO MP 26.11
SR167
HOT LANES
KING COUNTY JUNE 2006

SIGNING PLAN

Plot 6
SG6
SHEET OF SHEETS

SEC.13 T.21N. R.4E. W.M.

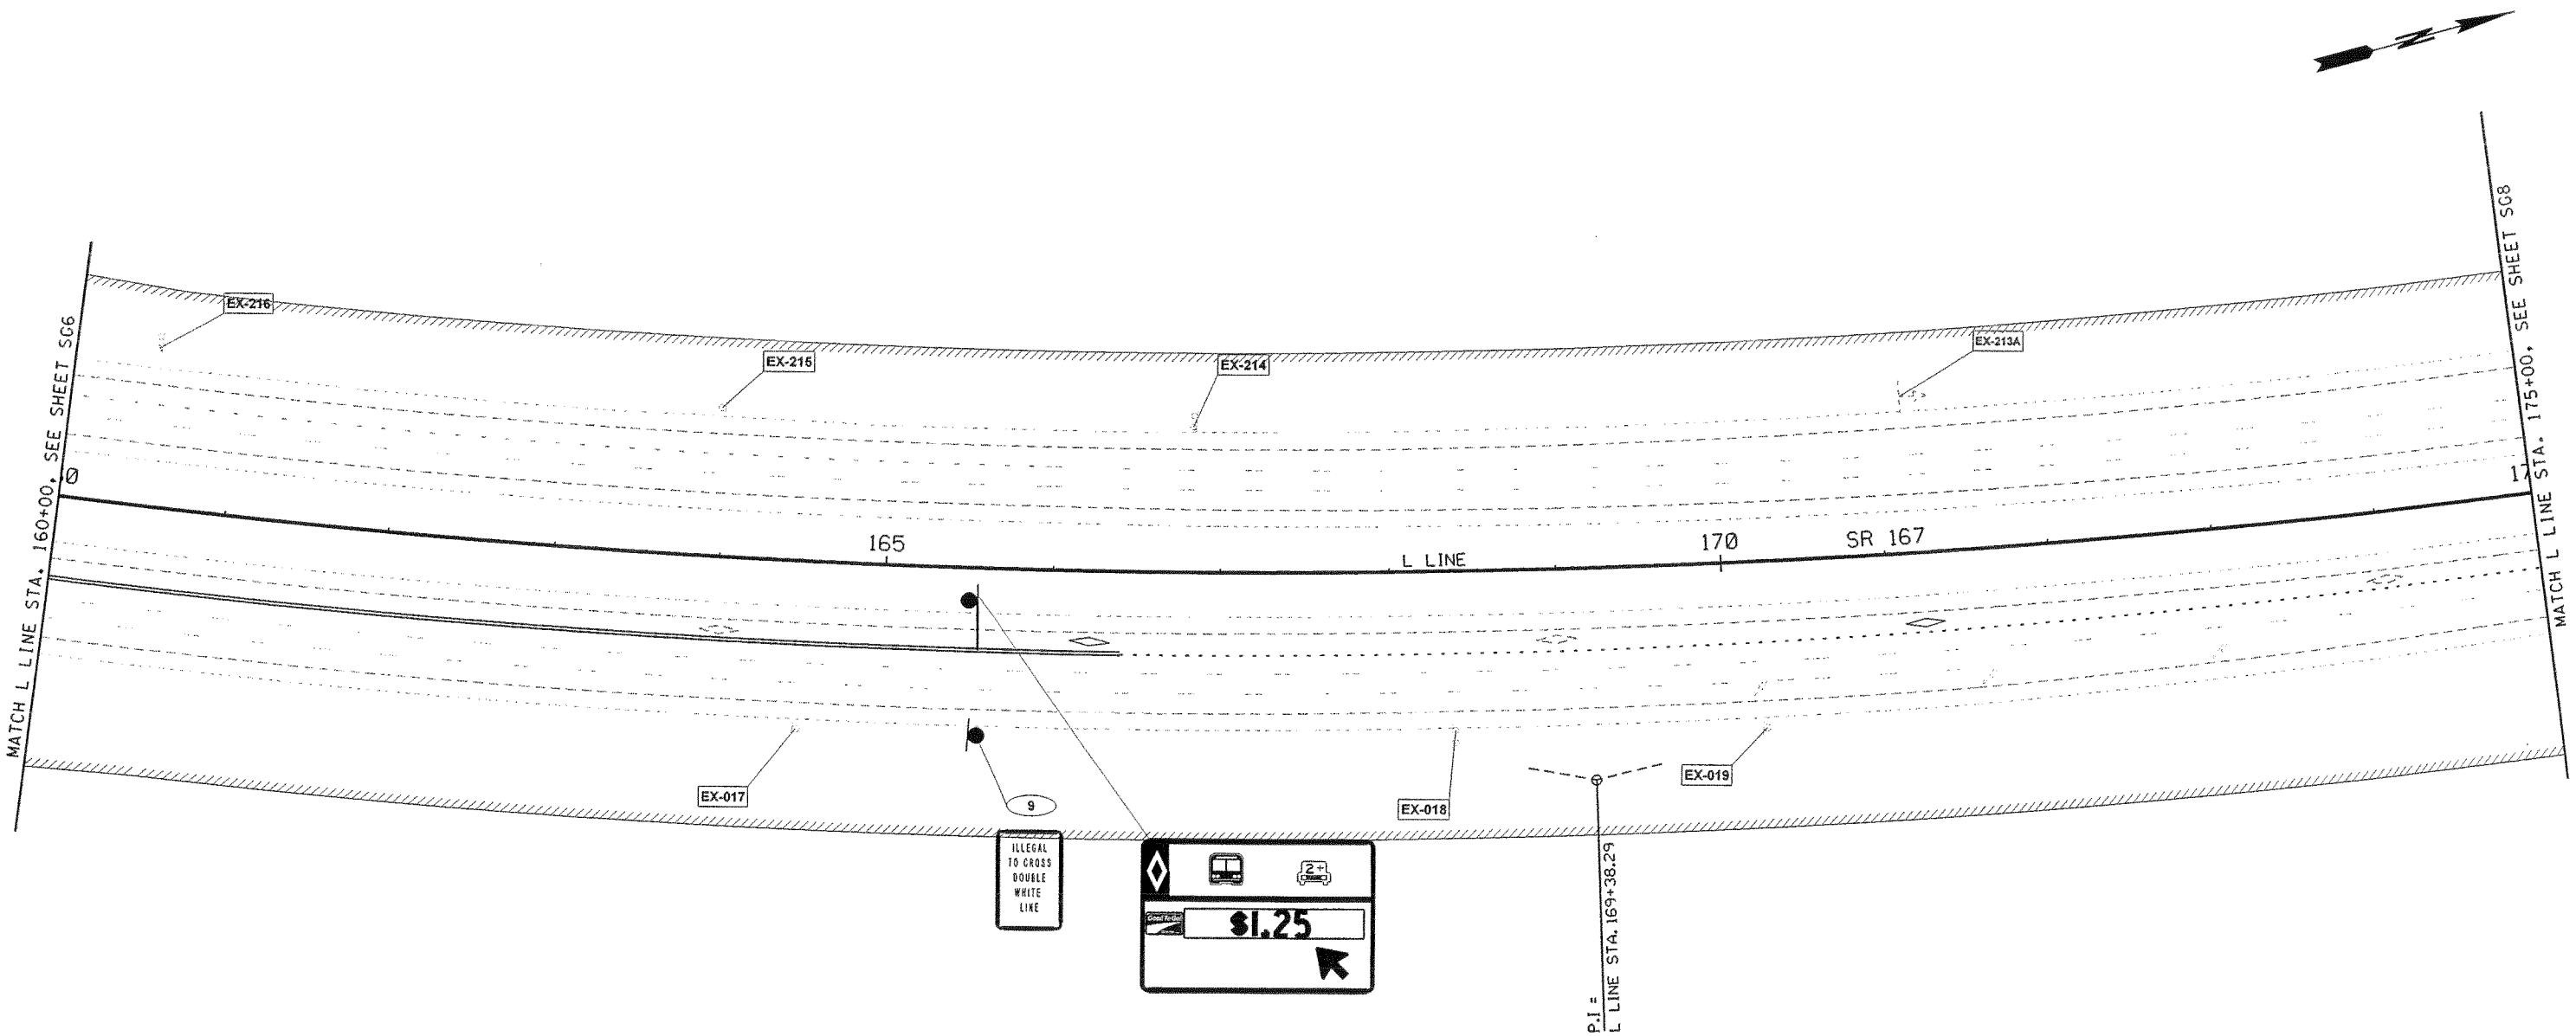

LEGEND

EXISTING SIGN	
NEW SIGN	
NEW SIGN NOTE	?
EXISTING SIGN TO BE REMOVED	R-___
EXISTING SIGN TO REMAIN	EX-001
EXISTING SIGN TO BE RELOCATED	? — EXISTING SIGN LOCATION / NEW SIGN LOCATION

0 50 100
SCALE IN FEET

FILE NAME	J:\Trans_Design\26030 - SR 167 HOT Lanes-Phase II\CAD\Submittal Drawings\26030 Signing_1.dgn
TIME	6:34:29 PM
DATE	7/7/2006
PLOTTED BY	mikes
DESIGNED BY	R. CAMERON
ENTERED BY	K. CRONENWETT
CHECKED BY	M. HOLMES
PROJ. ENGR.	
REGIONAL ADM.	

REVISION | DATE | BY

REGION NO.	STATE	FED.AID PROJ.NO.
10	WASH	
JOB NUMBER XL2542		
CONTRACT NO.		LOCATION NO.

P.E. STAMP BOX — DATE

MARK S. HOLMES, STATE OF WASHINGTON, 39353, REGISTERED PROFESSIONAL ENGINEER
EXPIRES: 2/13/
P.E. STAMP BOX — DATE

Perteet Inc.
425-252-7700 | 1-800-615-9900
2707 Colby Avenue, Suite 900
Everett, Washington 98201

SR 167 MP 13.29 TO MP 26.11
SR167
HOT LANES
KING COUNTY JUNE 2006

SIGNING PLAN

Plot 7
SG7
SHEET OF SHEETS

SEC.12 T.21N. R.4E. W.M.

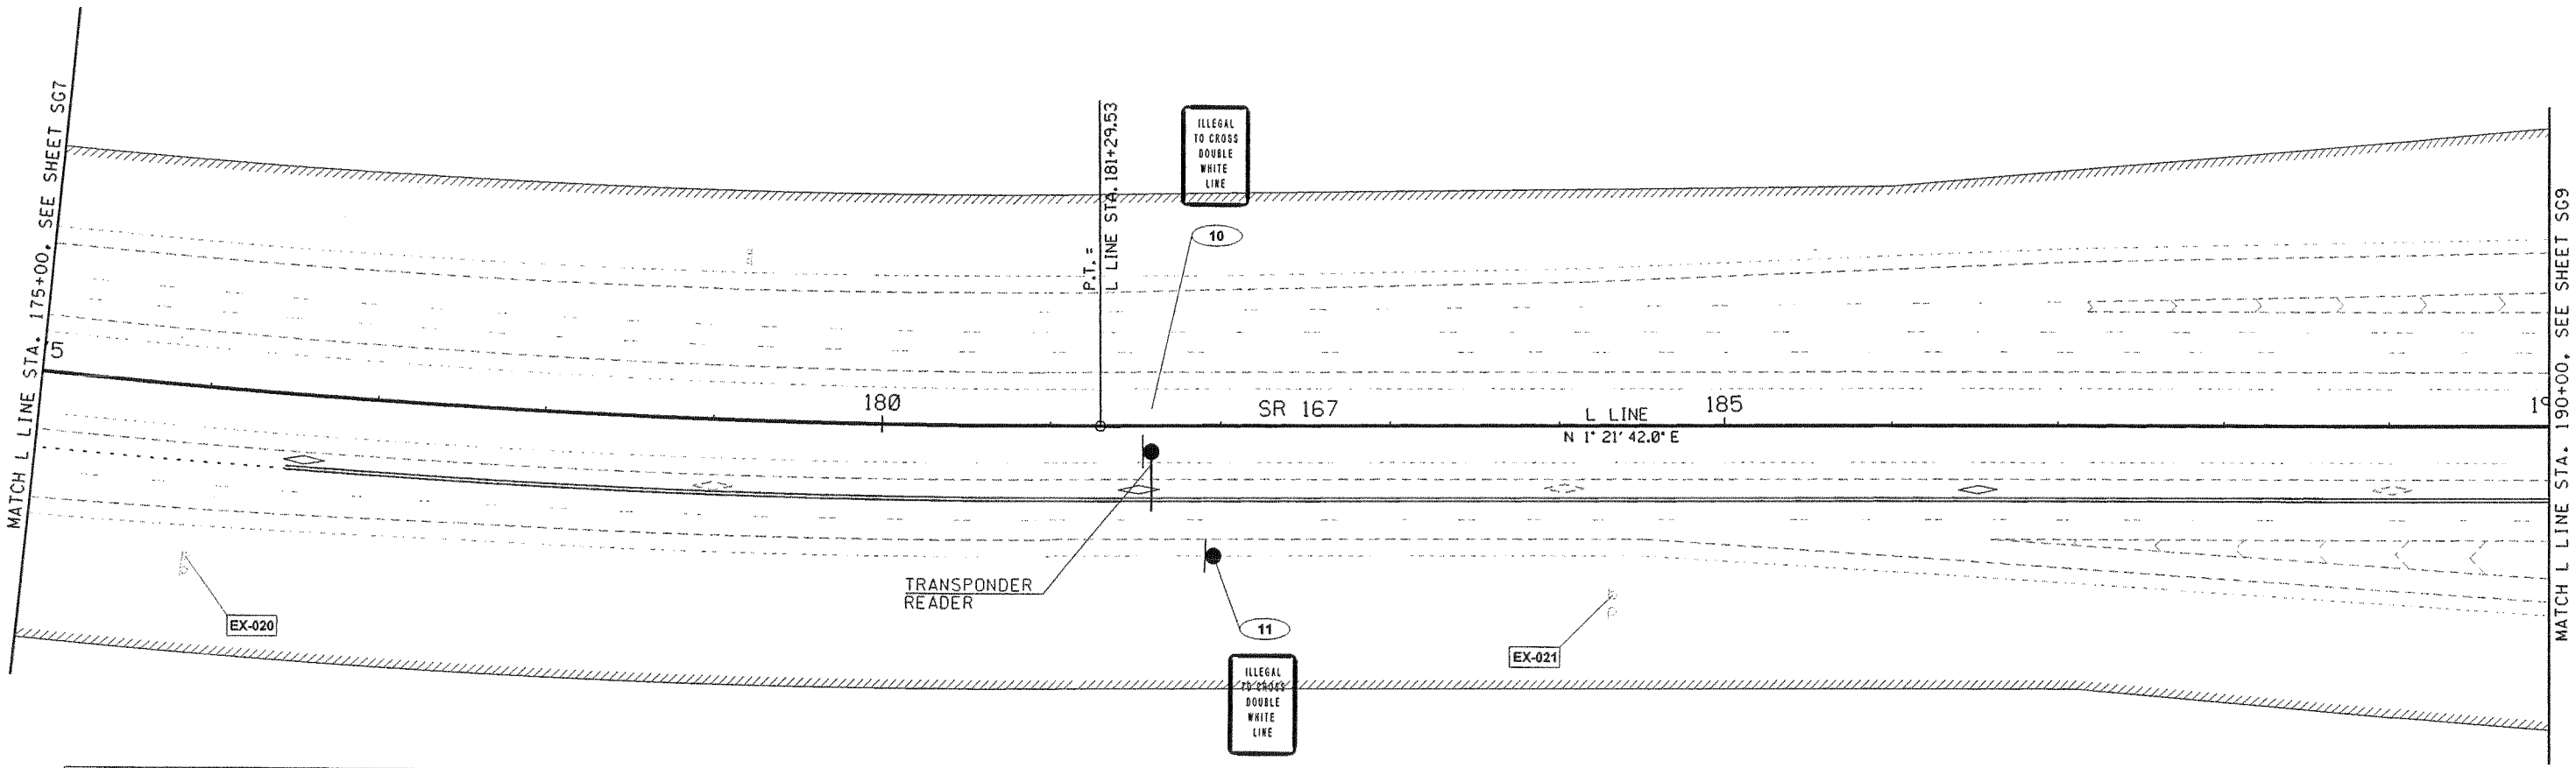

LEGEND

EXISTING SIGN	
NEW SIGN	
NEW SIGN NOTE	?
EXISTING SIGN TO BE REMOVED	R-___
EXISTING SIGN TO REMAIN	EX-001
EXISTING SIGN TO BE RELOCATED	? — EXISTING SIGN LOCATION / NEW SIGN LOCATION

0 50 100
SCALE IN FEET

FILE NAME	J:\Trans_Design\26030 - SR 167 HOT Lanes-Phase II\CAD\Submittal Drawings\26030 Signing_1.dgn
TIME	6:34:31 PM
DATE	7/7/2006
PLOTTED BY	mikes
DESIGNED BY	R. CAMERON
ENTERED BY	K. CRONENWETT
CHECKED BY	M. HOLMES
PROJ. ENGR.	
REGIONAL ADM.	

REVISION | DATE | BY

REGION NO.	STATE	FED.AID PROJ.NO.
10	WASH	
JOB NUMBER XL2542		
CONTRACT NO.		LOCATION NO.

P.E. STAMP BOX DATE

MARK S. HOLMES, STATE OF WASHINGTON, 39353, REGISTERED PROFESSIONAL ENGINEER
EXPIRES: 2/13/
P.E. STAMP BOX DATE

Perteet Inc.
425-252-7700 | 1-800-615-9900
2707 Colby Avenue, Suite 900
Everett, Washington 98201

SR 167 MP 13.29 TO MP 26.11
SR167
HOT LANES
KING COUNTY JUNE 2006

SIGNING PLAN

Plot 8
SG8
SHEET OF SHEETS

SEC.12 T.21N. R.4E. W.M.

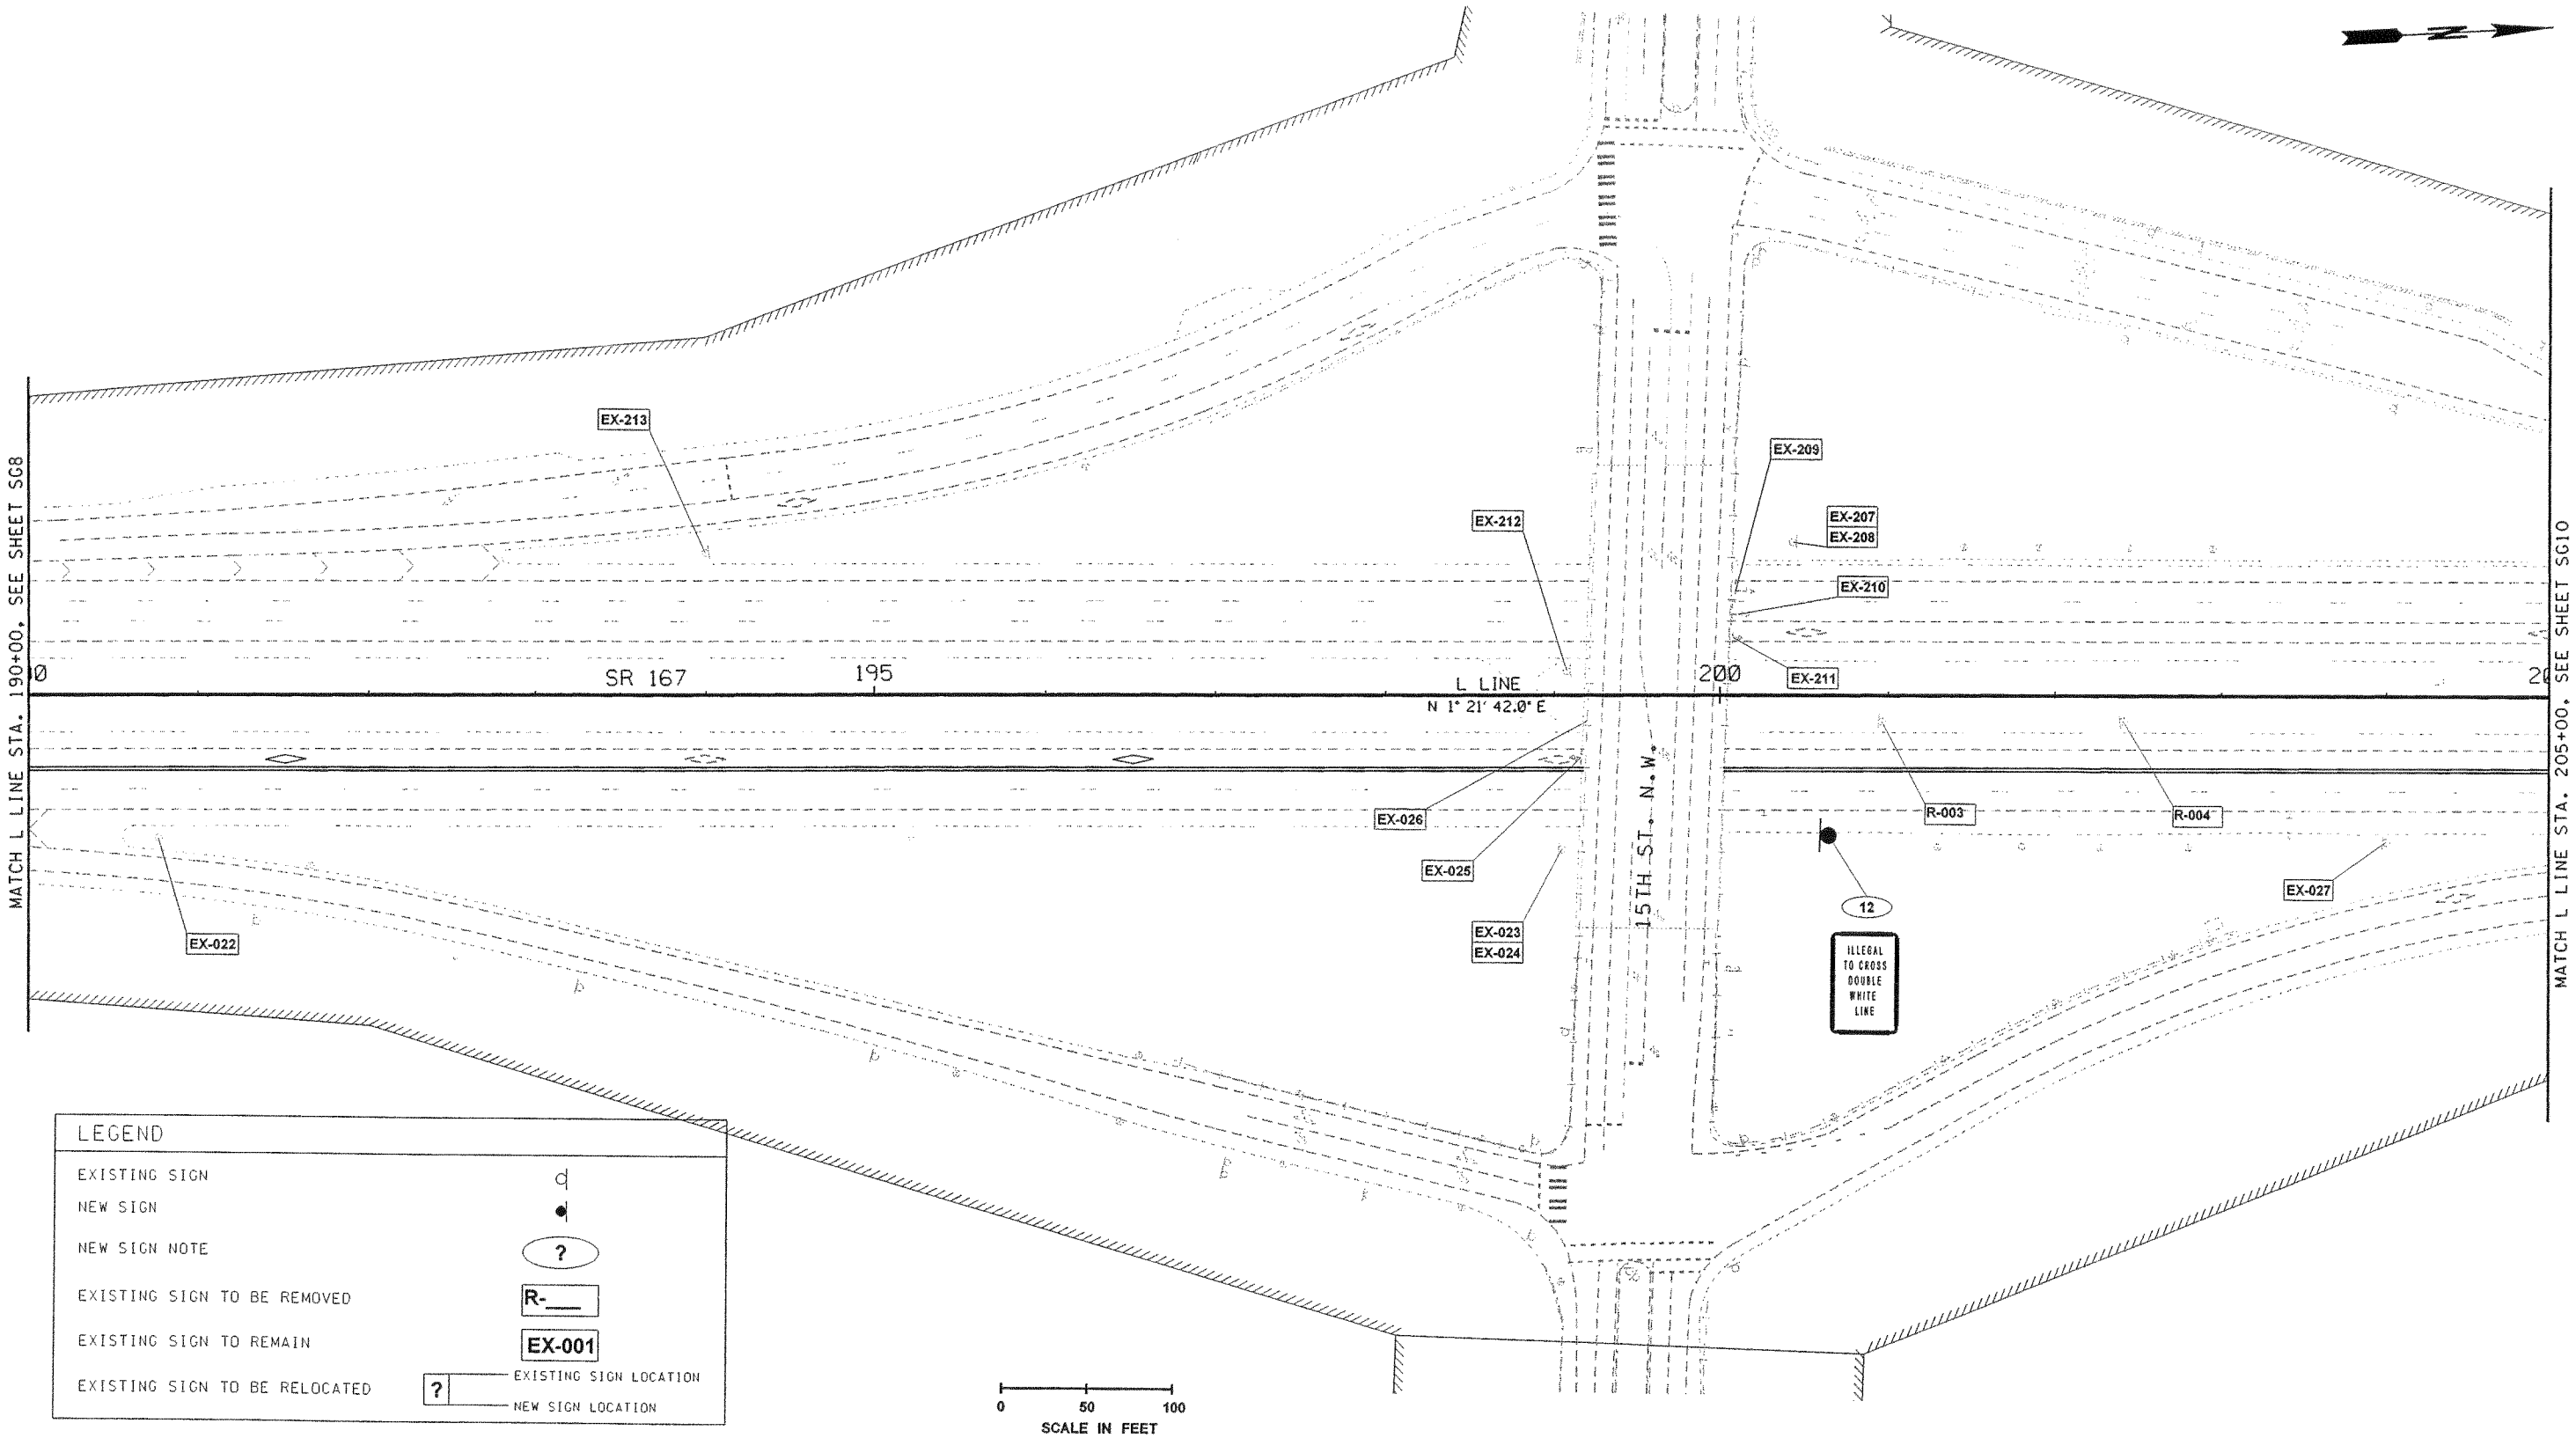

LEGEND

EXISTING SIGN	
NEW SIGN	
NEW SIGN NOTE	?
EXISTING SIGN TO BE REMOVED	R-___
EXISTING SIGN TO REMAIN	EX-001
EXISTING SIGN TO BE RELOCATED	? EXISTING SIGN LOCATION / NEW SIGN LOCATION

FILE NAME	J:\Trans_Design\26030 - SR 167 HOT Lanes-Phase II\CAD\Submittal Drawings\26030 Signing_1.dgn
TIME	6:34:34 PM
DATE	7/7/2006
PLOTTED BY	mikes
DESIGNED BY	R. CAMERON
ENTERED BY	K. CRONENWETT
CHECKED BY	M. HOLMES
PROJ. ENGR.	
REGIONAL ADM.	

REVISION | DATE | BY

REGION NO.	STATE	FED.AID PROJ.NO.
10	WASH	
JOB NUMBER XL2542		
CONTRACT NO.		LOCATION NO.

P.E. STAMP BOX — DATE

MARK S. HOLMES — STATE OF WASHINGTON — 39353 — REGISTERED PROFESSIONAL ENGINEER — EXPIRES: 2/15/ — DATE

P.E. STAMP BOX

Perteet Inc.
425-252-7700 | 1-800-615-9900
2707 Colby Avenue, Suite 900
Everett, Washington 98201

SR 167 MP 13.29 TO MP 26.11
SR167
HOT LANES
KING COUNTY JUNE 2006

SIGNING PLAN

Plot 9
SG9
SHEET OF SHEETS

SEC.12 T.21N. R.4E. W.M.

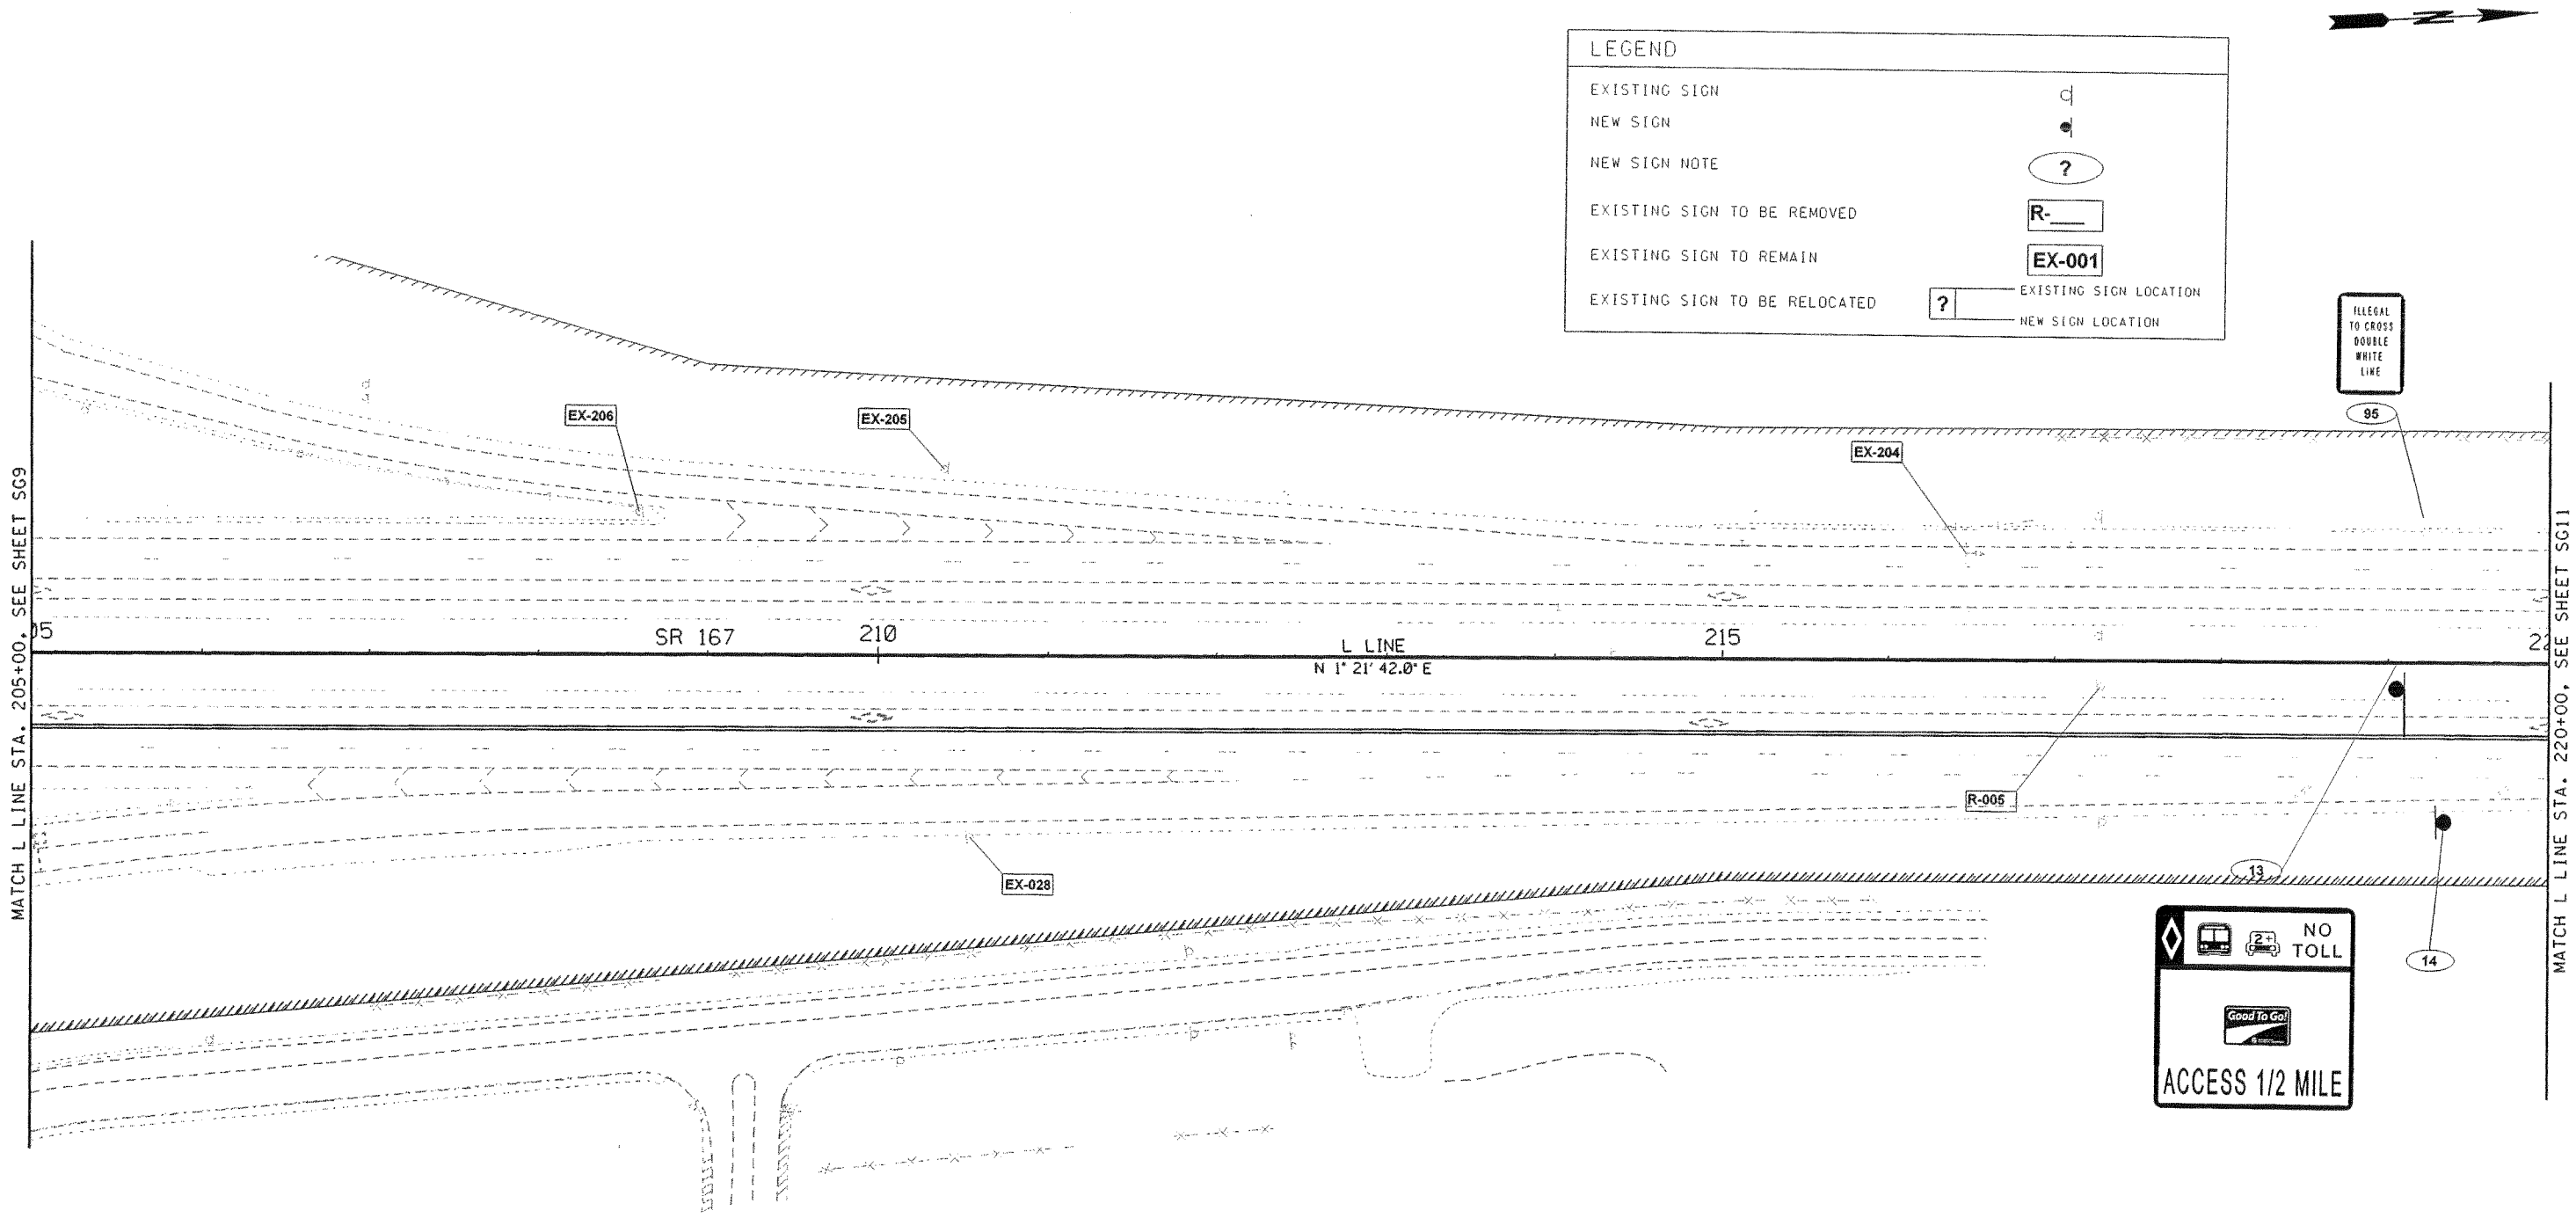

FILE NAME	J:\Trans_Design\26030 - SR 167 HOT Lanes-Phase II\CAD\Submittal Drawings\26030 Signing_1.dgn						
TIME	6:34:36 PM				REGION NO.	STATE	FED.AID PROJ.NO.
DATE	7/7/2006				10	WASH	
PLOTTED BY	mikes				JOB NUMBER		
DESIGNED BY	R. CAMERON				XL2542		
ENTERED BY	K. CRONENWETT				CONTRACT NO.		LOCATION NO.
CHECKED BY	M. HOLMES						
PROJ. ENGR.							
REGIONAL ADM.		REVISION	DATE	BY			

P.E. STAMP BOX — DATE

MARK S. HOLMES — STATE OF WASHINGTON — 39353 — REGISTERED PROFESSIONAL ENGINEER — EXPIRES: 2/13/ — P.E. STAMP BOX — DATE

Perteet Inc.
425-252-7700 | 1-800-615-9900
2707 Colby Avenue, Suite 900
Everett, Washington 98201

SR 167 MP 13.29 TO MP 26.11
SR167
HOT LANES
KING COUNTY JUNE 2006

SIGNING PLAN

Plot 10
SG10
SHEET OF SHEETS

SEC.12 T.21N. R.4E. W.M.

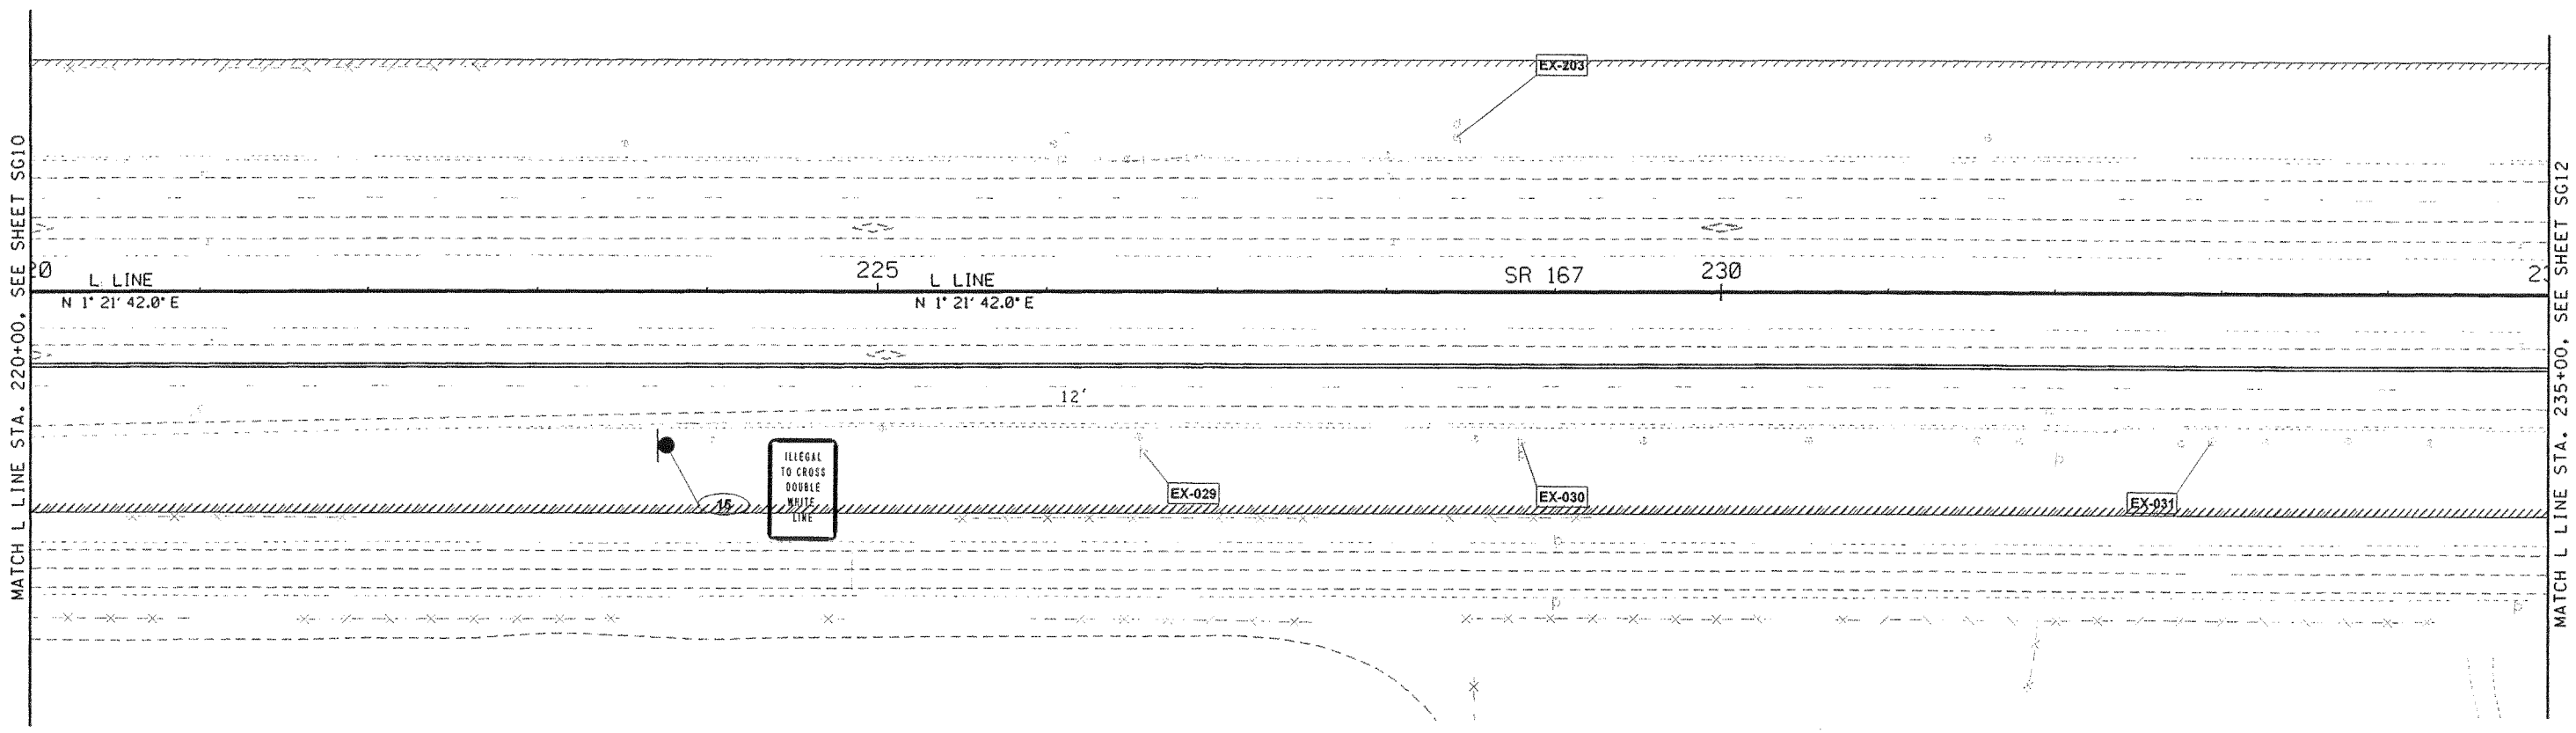

LEGEND

EXISTING SIGN	
NEW SIGN	
NEW SIGN NOTE	?
EXISTING SIGN TO BE REMOVED	R-___
EXISTING SIGN TO REMAIN	EX-001
EXISTING SIGN TO BE RELOCATED	? — EXISTING SIGN LOCATION / NEW SIGN LOCATION

0 50 100
SCALE IN FEET

FILE NAME	J:\Trans_Design\26030 - SR 167 HOT Lanes-Phase II\CAD\Submittal Drawings\26030 Signing_1.dgn
TIME	6:34:39 PM
DATE	7/7/2006
PLOTTED BY	mikes
DESIGNED BY	R. CAMERON
ENTERED BY	K. CRONENWETT
CHECKED BY	M. HOLMES
PROJ. ENGR.	
REGIONAL ADM.	

REVISION	DATE	BY

REGION NO.	STATE	FED.AID PROJ.NO.
10	WASH	
JOB NUMBER XL2542		
CONTRACT NO.		LOCATION NO.

P.E. STAMP BOX — DATE

MARK S. HOLMES, STATE OF WASHINGTON, 39353, REGISTERED PROFESSIONAL ENGINEER
EXPIRES: 2/13/
P.E. STAMP BOX — DATE

Perteet Inc.
425-252-7700 | 1-800-615-9900
2707 Colby Avenue, Suite 900
Everett, Washington 98201

SR 167 MP 13.29 TO MP 26.11
SR167
HOT LANES
KING COUNTY JUNE 2006

SIGNING PLAN

Plot 11
SG11
SHEET OF SHEETS

SEC.12 T.21N. R.4E. W.M.

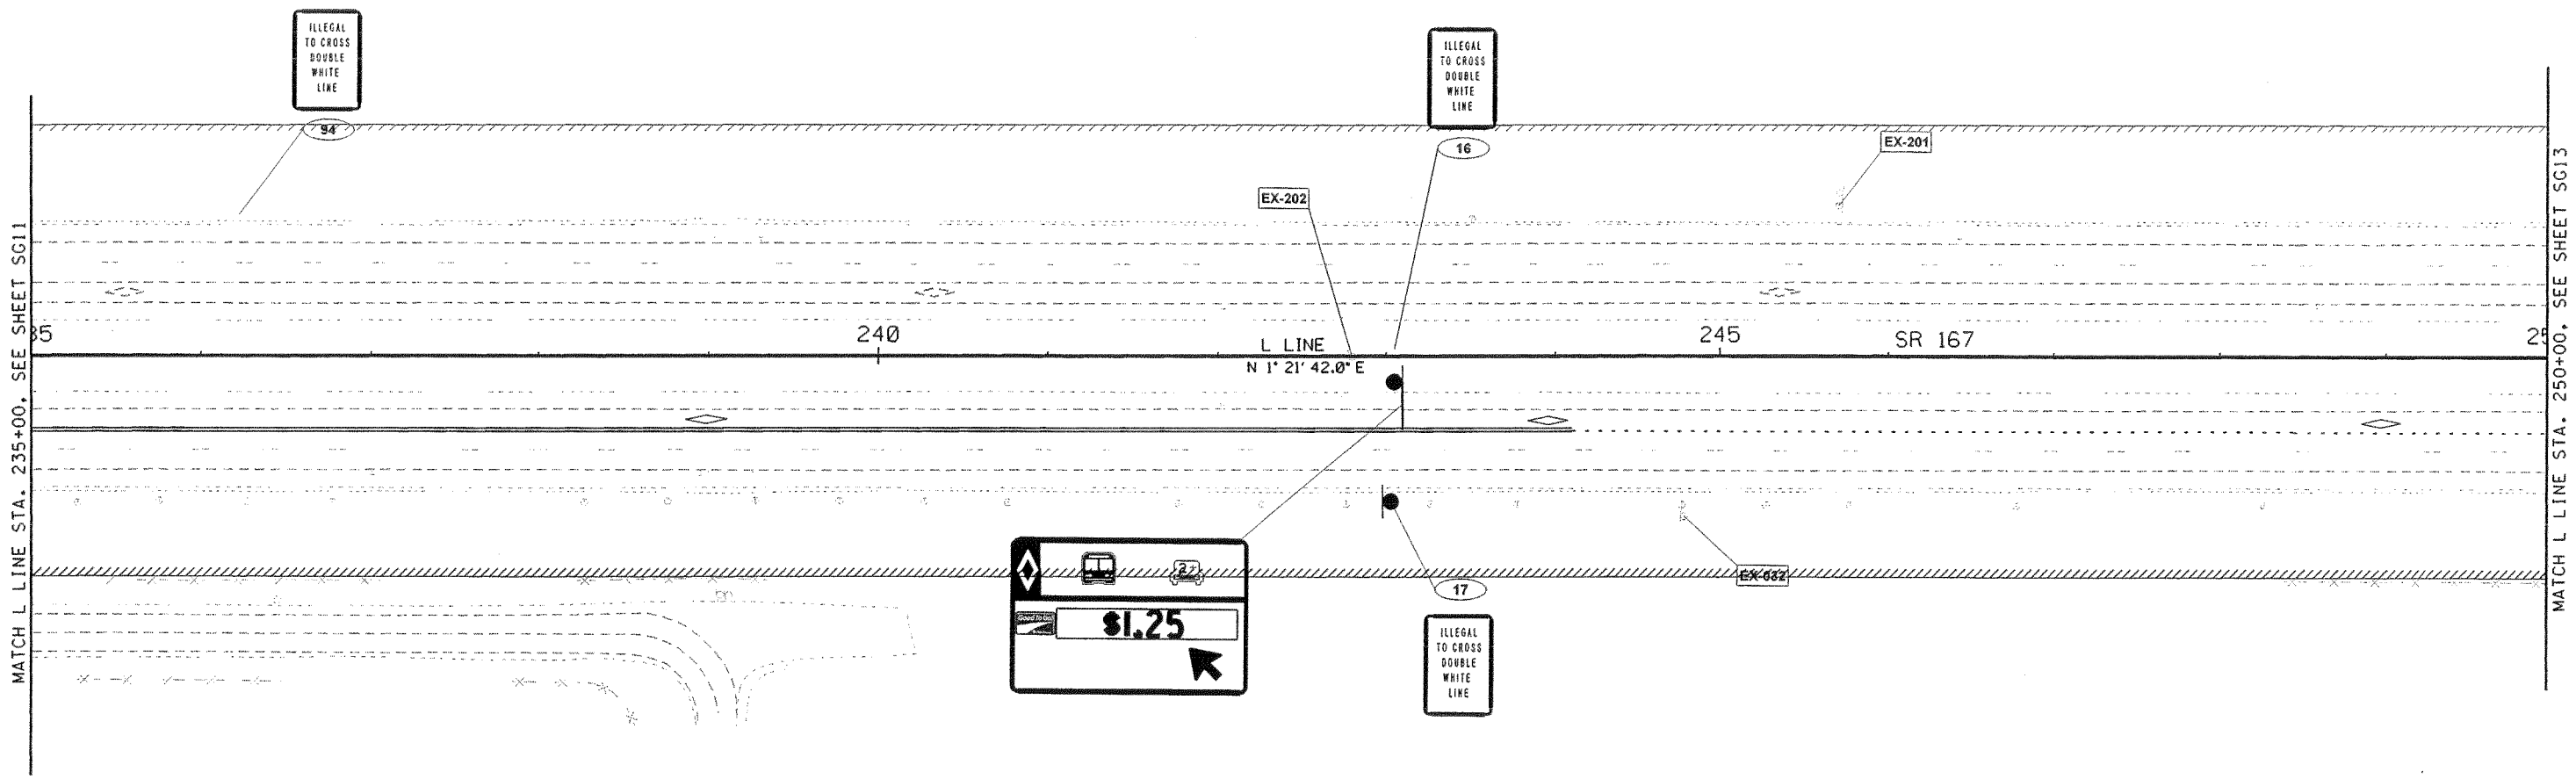

LEGEND

EXISTING SIGN	
NEW SIGN	
NEW SIGN NOTE	?
EXISTING SIGN TO BE REMOVED	R-___
EXISTING SIGN TO REMAIN	EX-001
EXISTING SIGN TO BE RELOCATED	? — EXISTING SIGN LOCATION / NEW SIGN LOCATION

0 50 100
SCALE IN FEET

FILE NAME	J:\Trans_Design\26030 - SR 167 HOT Lanes-Phase II\CAD\Submittal Drawings\26030 Signing_1.dgn
TIME	6:34:41 PM
DATE	7/7/2006
PLOTTED BY	mikes
DESIGNED BY	R. CAMERON
ENTERED BY	K. CRONENWETT
CHECKED BY	M. HOLMES
PROJ. ENGR.	
REGIONAL ADM.	

REVISION | DATE | BY

REGION NO. 10 | STATE WASH | FED.AID PROJ.NO.

JOB NUMBER XL2542

CONTRACT NO. | LOCATION NO.

P.E. STAMP BOX DATE

MARK S. HOLMES STATE OF WASHINGTON 39353 REGISTERED PROFESSIONAL ENGINEER
EXPIRES: 2/13/
P.E. STAMP BOX DATE

Perteet Inc.
425-252-7700 | 1-800-615-9900
2707 Colby Avenue, Suite 900
Everett, Washington 98201

SR 167 MP 13.29 TO MP 26.11
SR167
HOT LANES
KING COUNTY JUNE 2006

SIGNING PLAN

Plot 12
SG12
SHEET OF SHEETS

SEC.1 T.21N. R.4E. W.M.

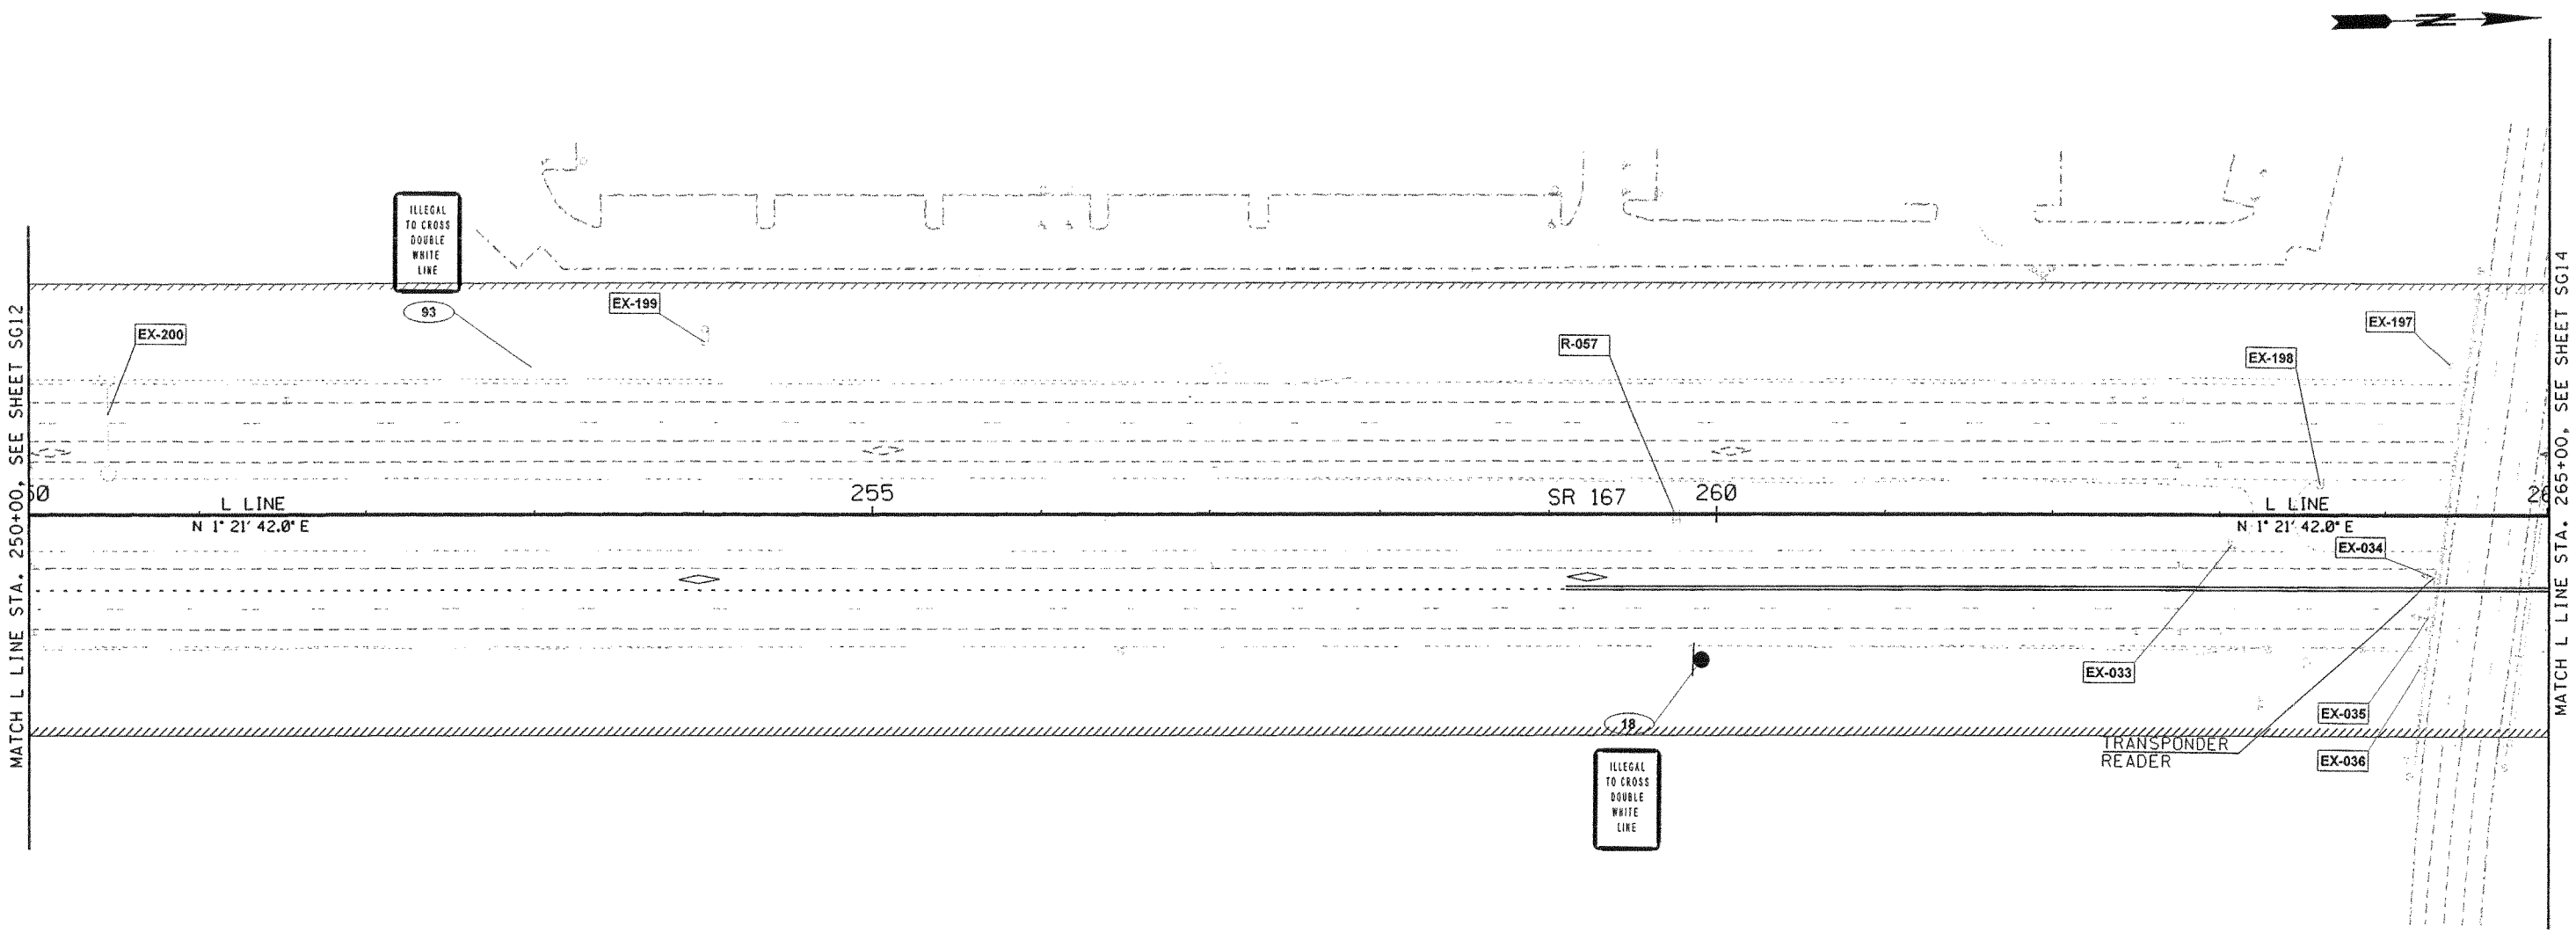

LEGEND

EXISTING SIGN	
NEW SIGN	
NEW SIGN NOTE	?
EXISTING SIGN TO BE REMOVED	R-___
EXISTING SIGN TO REMAIN	EX-001
EXISTING SIGN TO BE RELOCATED	? — EXISTING SIGN LOCATION / NEW SIGN LOCATION

0 50 100
SCALE IN FEET

FILE NAME	J:\Trans_Design\26030 - SR 167 HOT Lanes-Phase II\CAD\Submittal Drawings\26030 Signing_1.dgn
TIME	6:34:44 PM
DATE	7/7/2006
PLOTTED BY	mikes
DESIGNED BY	R. CAMERON
ENTERED BY	K. CRONENWETT
CHECKED BY	M. HOLMES
PROJ. ENGR.	
REGIONAL ADM.	

REVISION	DATE	BY

REGION NO.	STATE	FED.AID PROJ.NO.
10	WASH	
JOB NUMBER XL2542		
CONTRACT NO.		LOCATION NO.

P.E. STAMP BOX DATE

MARK S. HOLMES STATE OF WASHINGTON 39353 REGISTERED PROFESSIONAL ENGINEER
EXPIRES: 2/13/
P.E. STAMP BOX DATE

Perteet Inc.
425-252-7700 | 1-800-615-9900
2707 Colby Avenue, Suite 900
Everett, Washington 98201

SR 167 MP 13.29 TO MP 26.11
SR167
HOT LANES
KING COUNTY JUNE 2006

SIGNING PLAN

Plot 13
SG13
SHEET OF SHEETS

SEC.1 T.21N. R.4E. W.M.

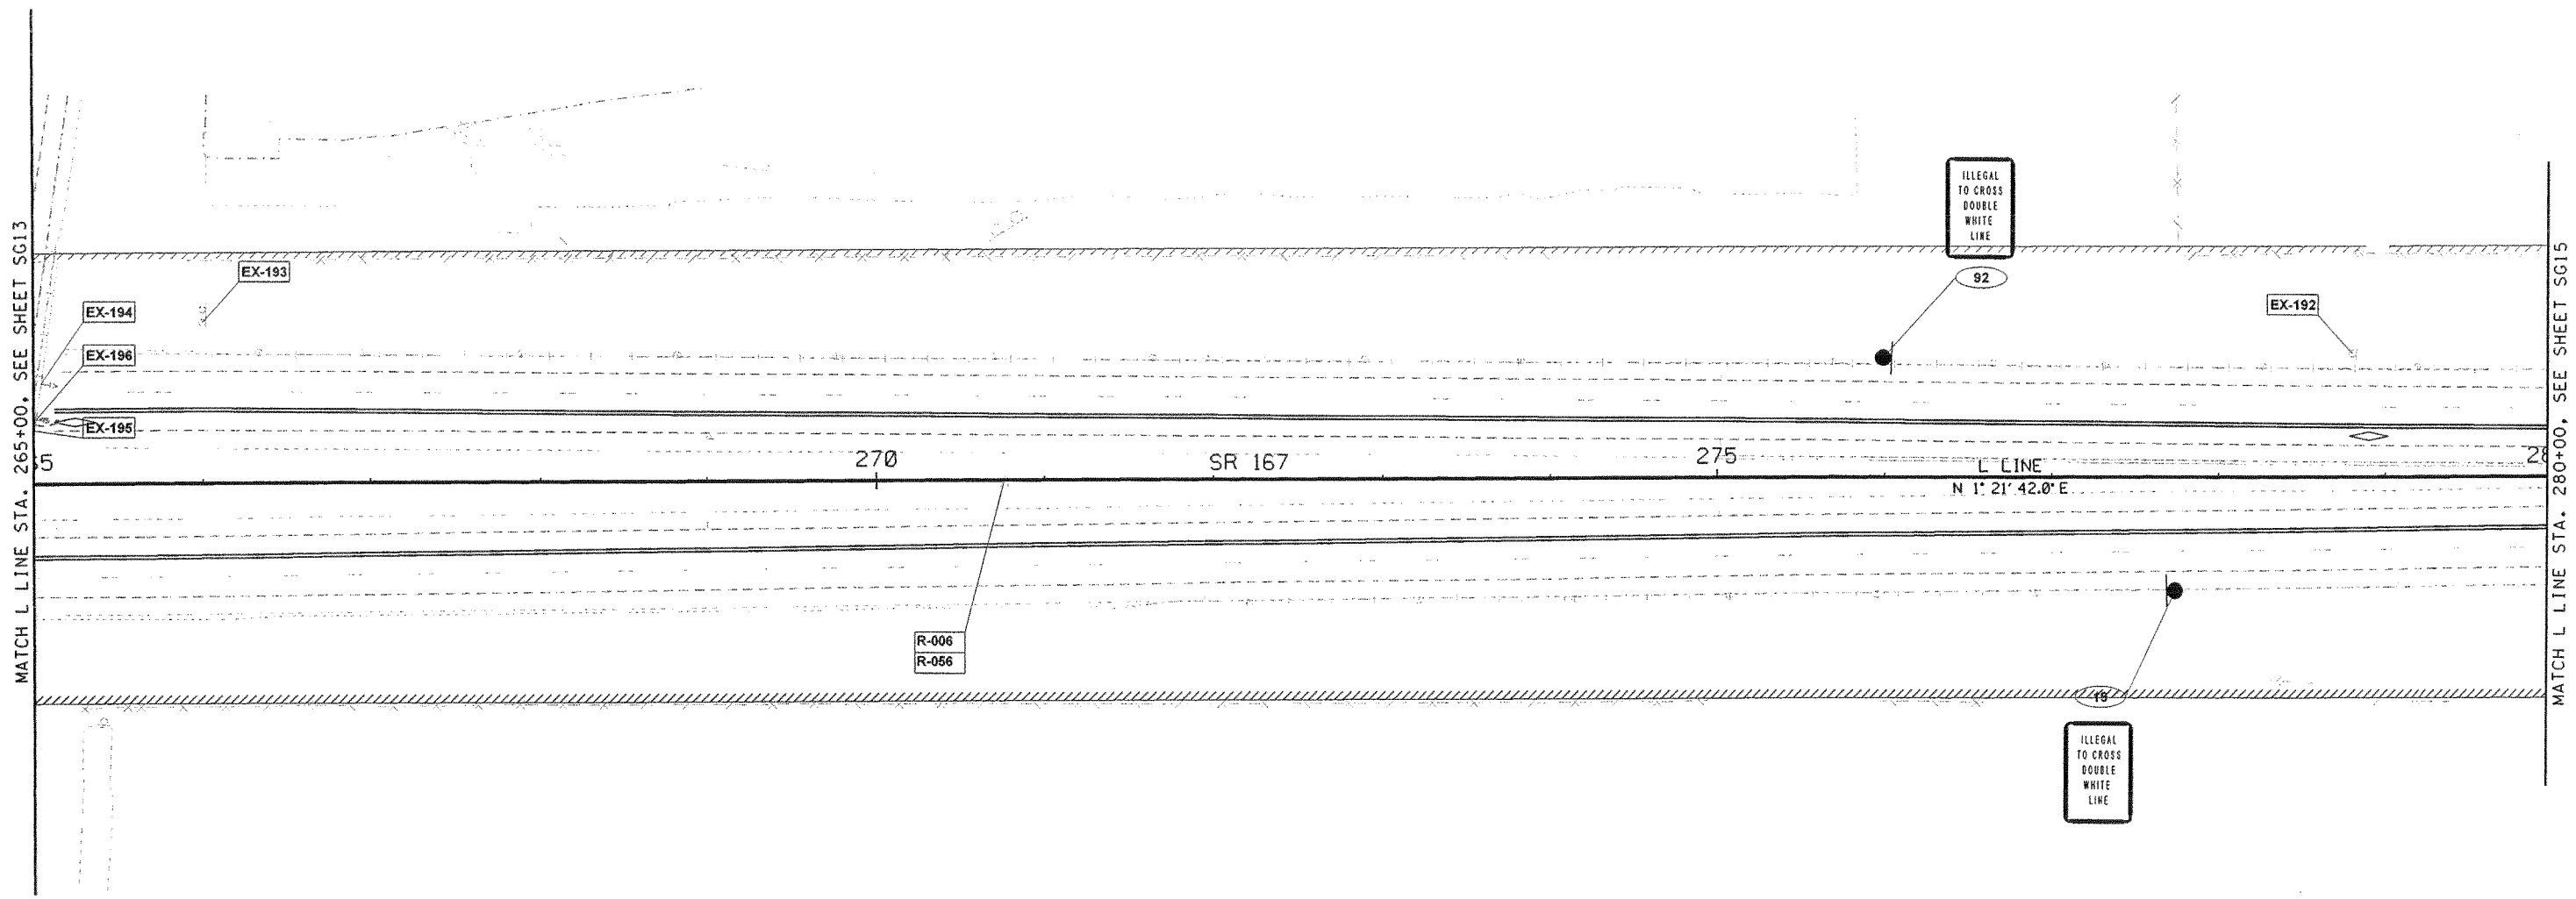

LEGEND

EXISTING SIGN	
NEW SIGN	
NEW SIGN NOTE	?
EXISTING SIGN TO BE REMOVED	R-___
EXISTING SIGN TO REMAIN	EX-001
EXISTING SIGN TO BE RELOCATED	? — EXISTING SIGN LOCATION / NEW SIGN LOCATION

0 50 100
SCALE IN FEET

FILE NAME	J:\Trans_Design\26030 - SR 167 HOT Lanes-Phase II\CAD\Submittal Drawings\26030 Signing_1.dgn
TIME	6:34:46 PM
DATE	7/7/2006
PLOTTED BY	mikes
DESIGNED BY	R. CAMERON
ENTERED BY	K. CRONENWETT
CHECKED BY	M. HOLMES
PROJ. ENGR.	
REGIONAL ADM.	

REVISION | DATE | BY

REGION NO.	STATE	FED.AID PROJ.NO.
10	WASH	
JOB NUMBER XL2542		
CONTRACT NO.		LOCATION NO.

P.E. STAMP BOX — DATE

MARK S. HOLMES — STATE OF WASHINGTON — 39353 — REGISTERED PROFESSIONAL ENGINEER
EXPIRES: 2/13/
P.E. STAMP BOX — DATE

Perteet Inc.
425-252-7700 | 1-800-615-9900
2707 Colby Avenue, Suite 900
Everett, Washington 98201

SR 167 MP 13.29 TO MP 26.11
SR167
HOT LANES
KING COUNTY JUNE 2006

SIGNING PLAN

Plot 14
SG14
SHEET OF SHEETS

SEC.36 T.22N. R.4E. W.M.

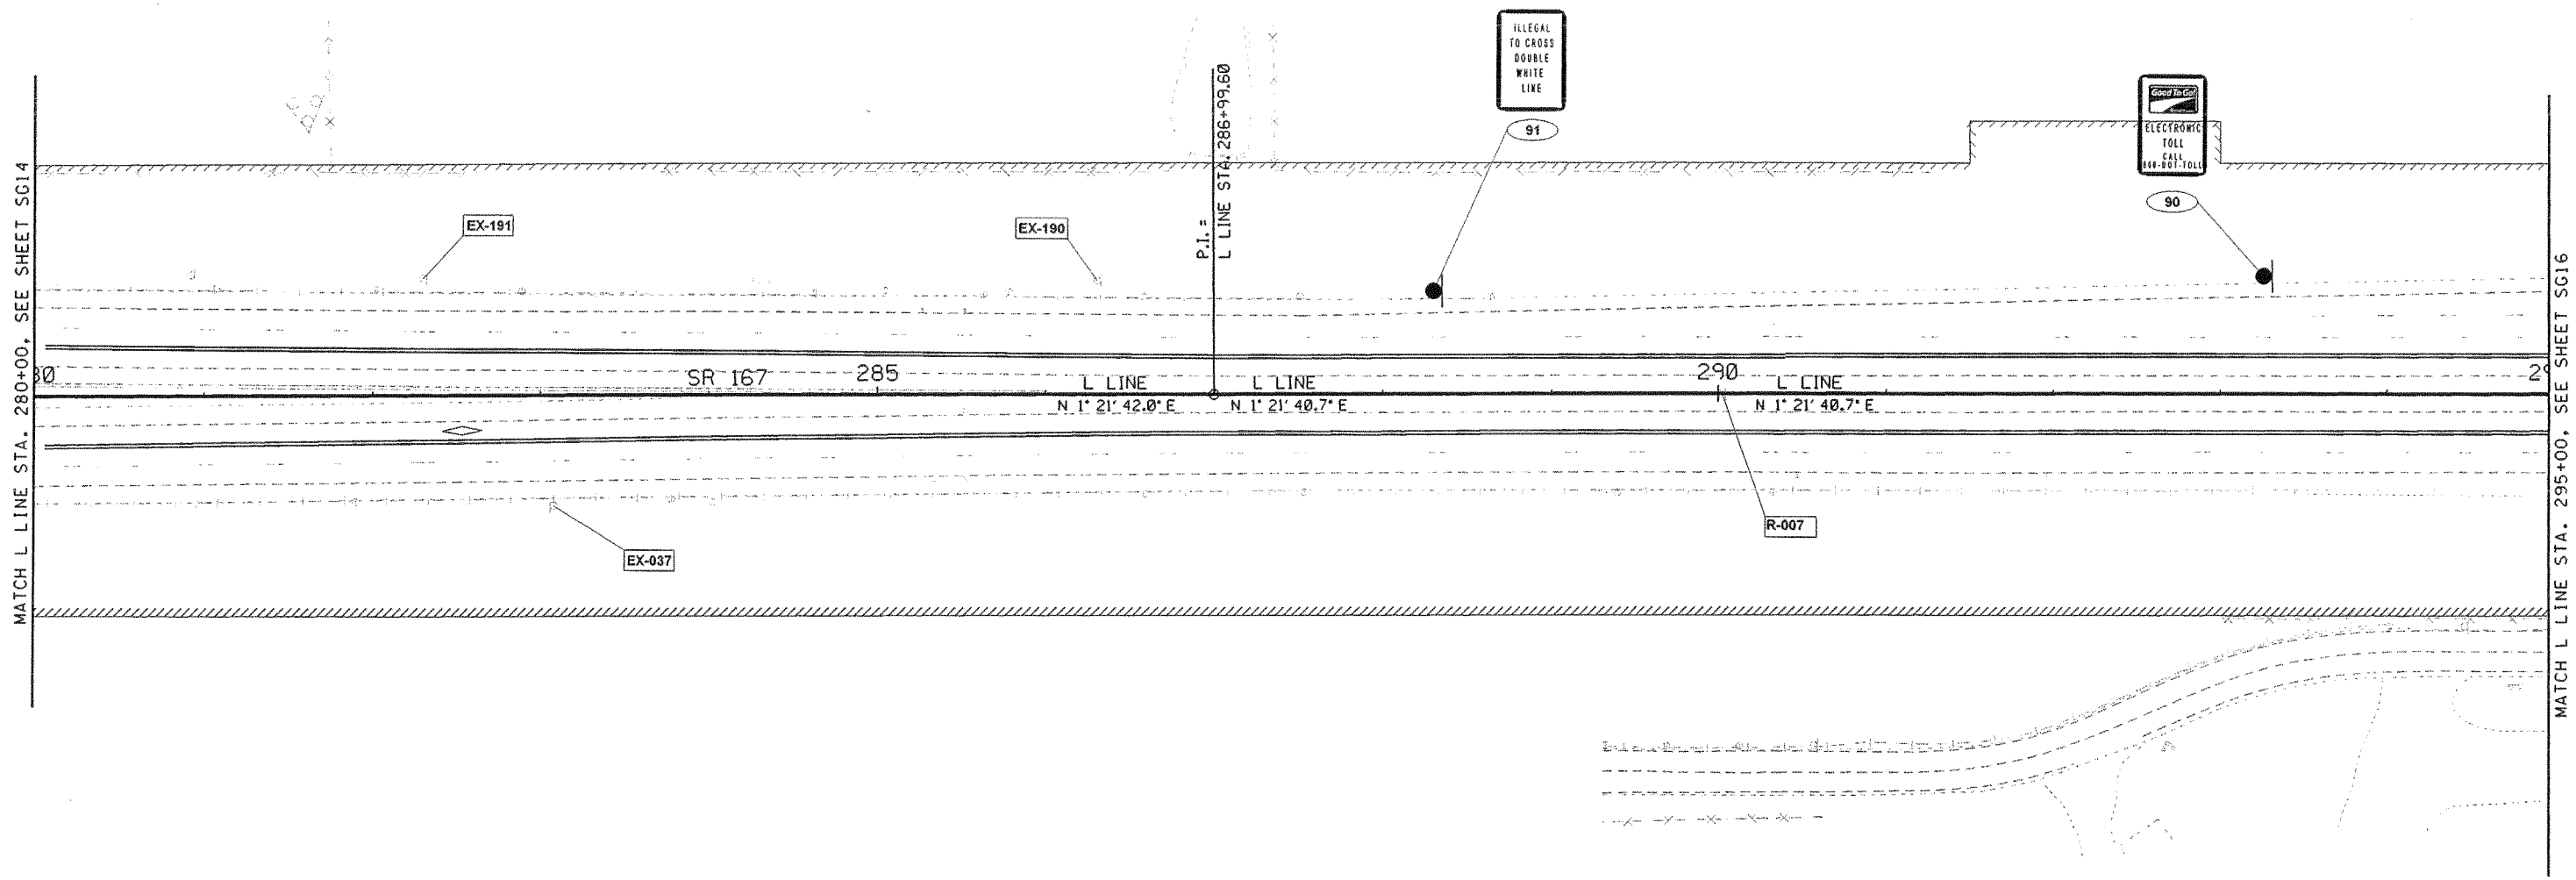

LEGEND

EXISTING SIGN	
NEW SIGN	
NEW SIGN NOTE	?
EXISTING SIGN TO BE REMOVED	R-___
EXISTING SIGN TO REMAIN	EX-001
EXISTING SIGN TO BE RELOCATED	? — EXISTING SIGN LOCATION / NEW SIGN LOCATION

0 50 100
SCALE IN FEET

FILE NAME	J:\Trans_Design\26030 - SR 167 HOT Lanes-Phase II\CAD\Submittal Drawings\26030 Signing_1.dgn
TIME	6:34:49 PM
DATE	7/7/2006
PLOTTED BY	mikes
DESIGNED BY	R. CAMERON
ENTERED BY	K. CRONENWETT
CHECKED BY	M. HOLMES
PROJ. ENGR.	
REGIONAL ADM.	

REVISION	DATE	BY

REGION NO.	STATE	FED.AID PROJ.NO.
10	WASH	
JOB NUMBER XL2542		
CONTRACT NO.		LOCATION NO.

P.E. STAMP BOX DATE

MARK S. HOLMES STATE OF WASHINGTON 39353 REGISTERED PROFESSIONAL ENGINEER
EXPIRES 2/13/ DATE
P.E. STAMP BOX

Perteet Inc.
425-252-7700 | 1-800-615-9900
2707 Colby Avenue, Suite 900
Everett, Washington 98201

SR 167 MP 13.29 TO MP 26.11
SR167
HOT LANES
KING COUNTY JUNE 2006

SIGNING PLAN

Plot 15
SG15
SHEET OF SHEETS

SEC.36 T.22N. R.4E. W.M.

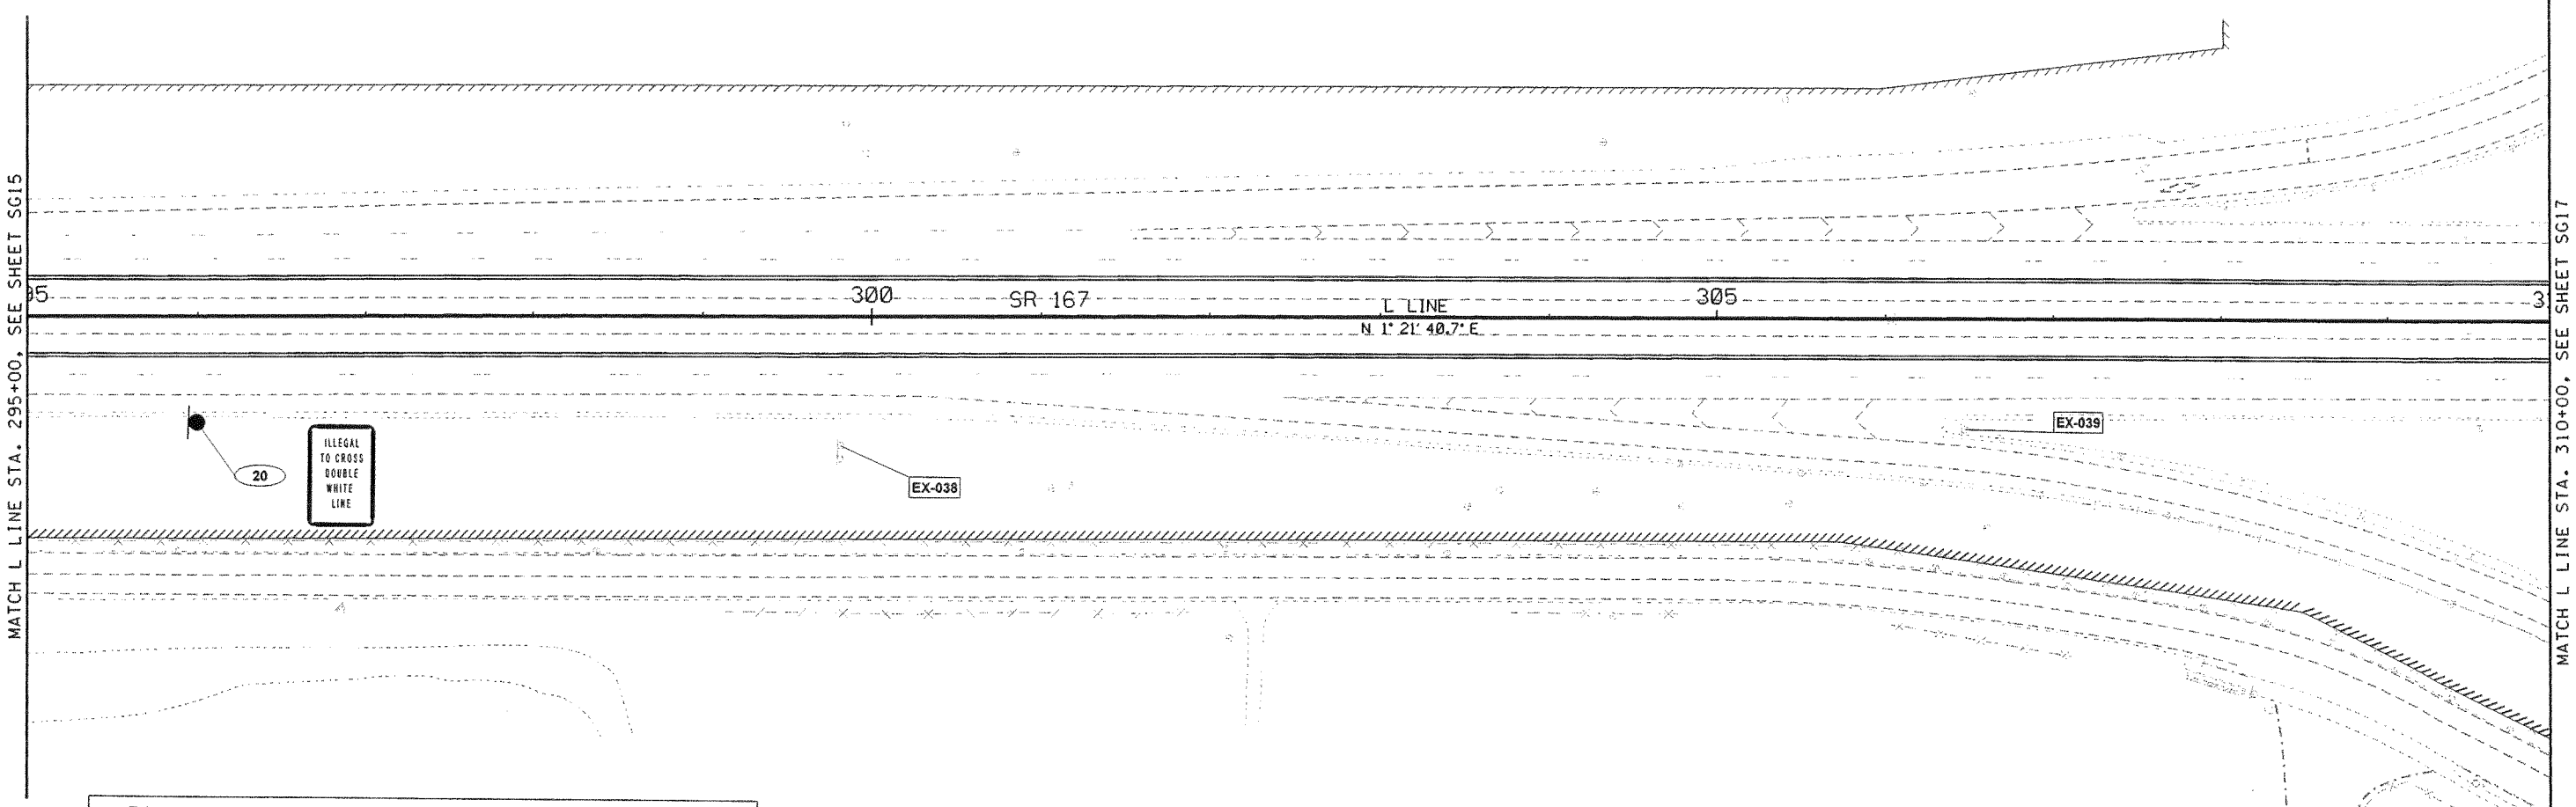

LEGEND

EXISTING SIGN	
NEW SIGN	
NEW SIGN NOTE	?
EXISTING SIGN TO BE REMOVED	R-___
EXISTING SIGN TO REMAIN	EX-001
EXISTING SIGN TO BE RELOCATED	? — EXISTING SIGN LOCATION / NEW SIGN LOCATION

0 50 100
SCALE IN FEET

FILE NAME	J:\Trans_Design\26030 - SR 167 HOT Lanes-Phase II\CAD\Submittal Drawings\26030 Signing_1.dgn
TIME	6:34:51 PM
DATE	7/7/2006
PLOTTED BY	mikes
DESIGNED BY	R. CAMERON
ENTERED BY	K. CRONENWETT
CHECKED BY	M. HOLMES
PROJ. ENGR.	
REGIONAL ADM.	

REVISION	DATE	BY

REGION NO.	STATE	FED.AID PROJ.NO.
10	WASH	
JOB NUMBER XL2542		
CONTRACT NO.		LOCATION NO.

P.E. STAMP BOX DATE

MARK S. HOLMES STATE OF WASHINGTON 39353 REGISTERED PROFESSIONAL ENGINEER
EXPIRES: 2/13/
P.E. STAMP BOX DATE

Perteet Inc.
425-252-7700 | 1-800-615-9900
2707 Colby Avenue, Suite 900
Everett, Washington 98201

SR 167 MP 13.29 TO MP 26.11
SR167
HOT LANES
KING COUNTY JUNE 2006

SIGNING PLAN

Plot 16
SG16
SHEET OF SHEETS

SEC.36 T.22N. R.4E. W.M.

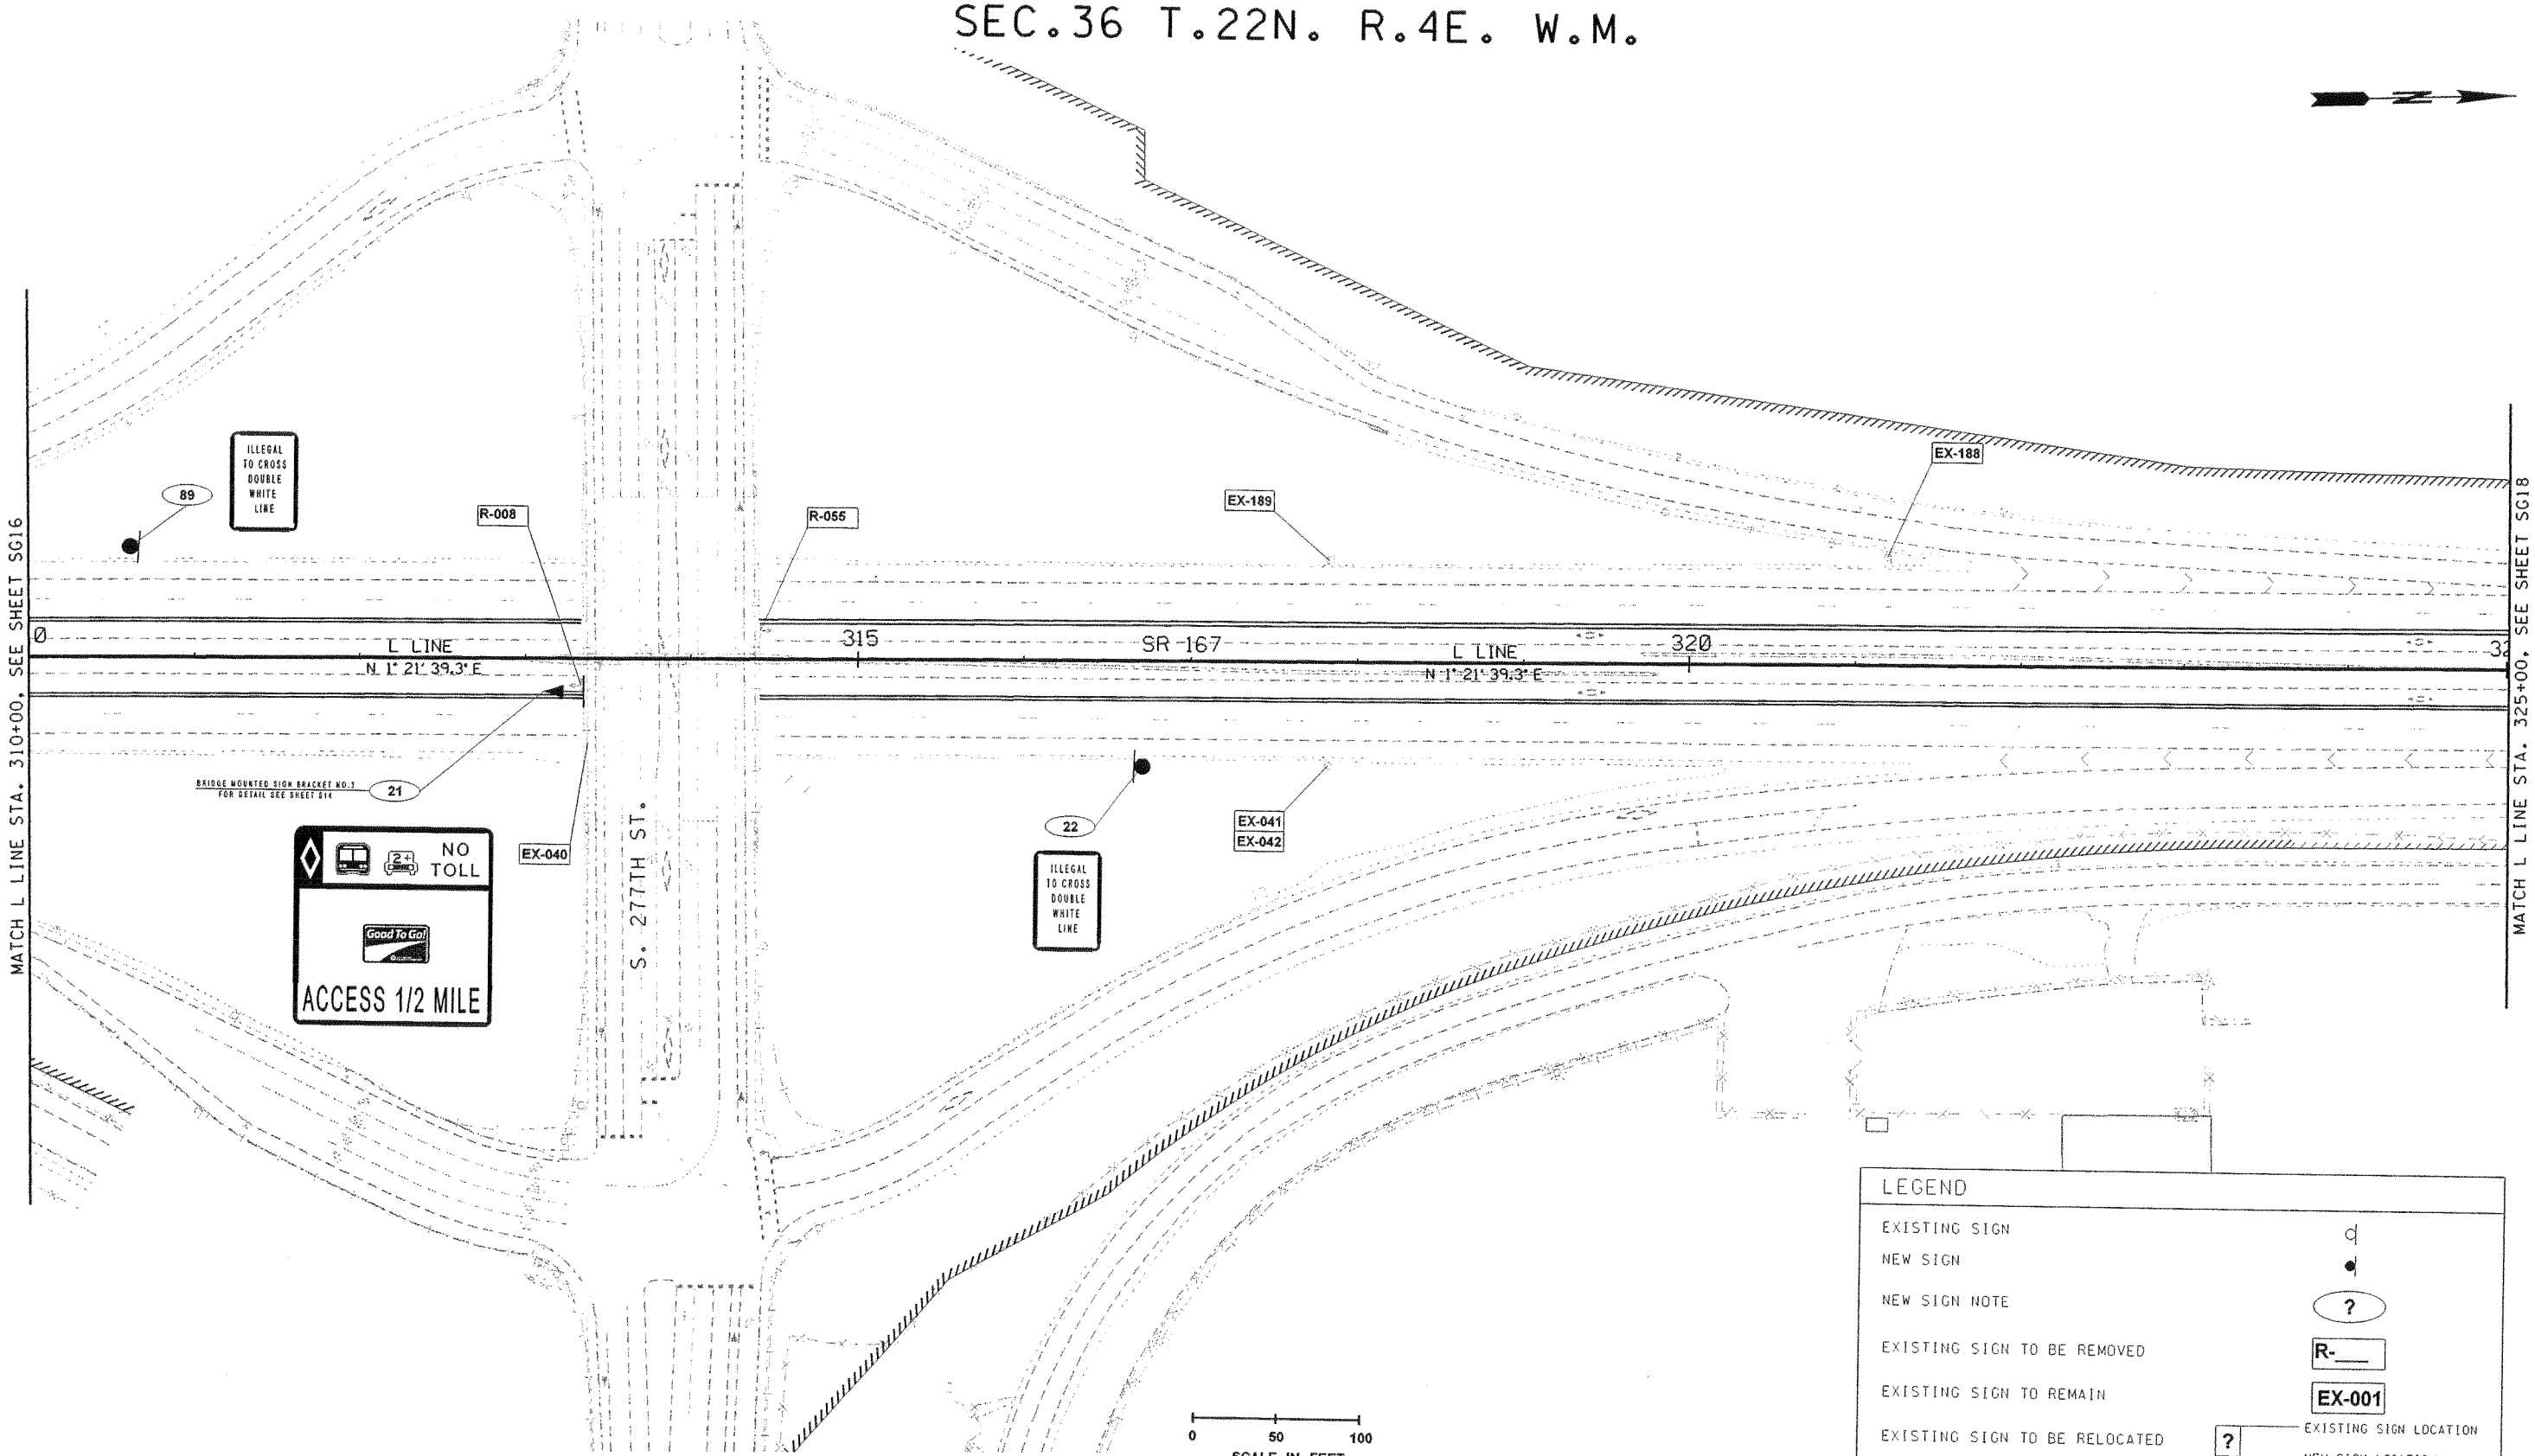

FILE NAME	J:\Trans_Design\26030 - SR 167 HOT Lanes-Phase II\CAD\Submittal Drawings\26030 Signing_1.dgn
TIME	8:16:25 AM
DATE	7/10/2006
PLOTTED BY	brians
DESIGNED BY	R. CAMERON
ENTERED BY	K. CRONENWETT
CHECKED BY	M. HOLMES
PROJ. ENGR.	
REGIONAL ADM.	

REVISION	DATE	BY

REGION NO.	STATE	FED.AID PROJ.NO.
10	WASH	
JOB NUMBER XL2542		
CONTRACT NO.		LOCATION NO.

P.E. STAMP BOX DATE

MARK S. HOLMES STATE OF WASHINGTON 39353 REGISTERED PROFESSIONAL ENGINEER
EXPIRES: 2/13/
P.E. STAMP BOX DATE

Perteet Inc.
425-252-7700 | 1-800-615-9900
2707 Colby Avenue, Suite 900
Everett, Washington 98201

SR 167 MP 13.29 TO MP 26.11
SR167
HOT LANES
KING COUNTY JUNE 2006

SIGNING PLAN

Plot 17
SG17
SHEET OF SHEETS

SEC.36 T.22N. R.4E. W.M.

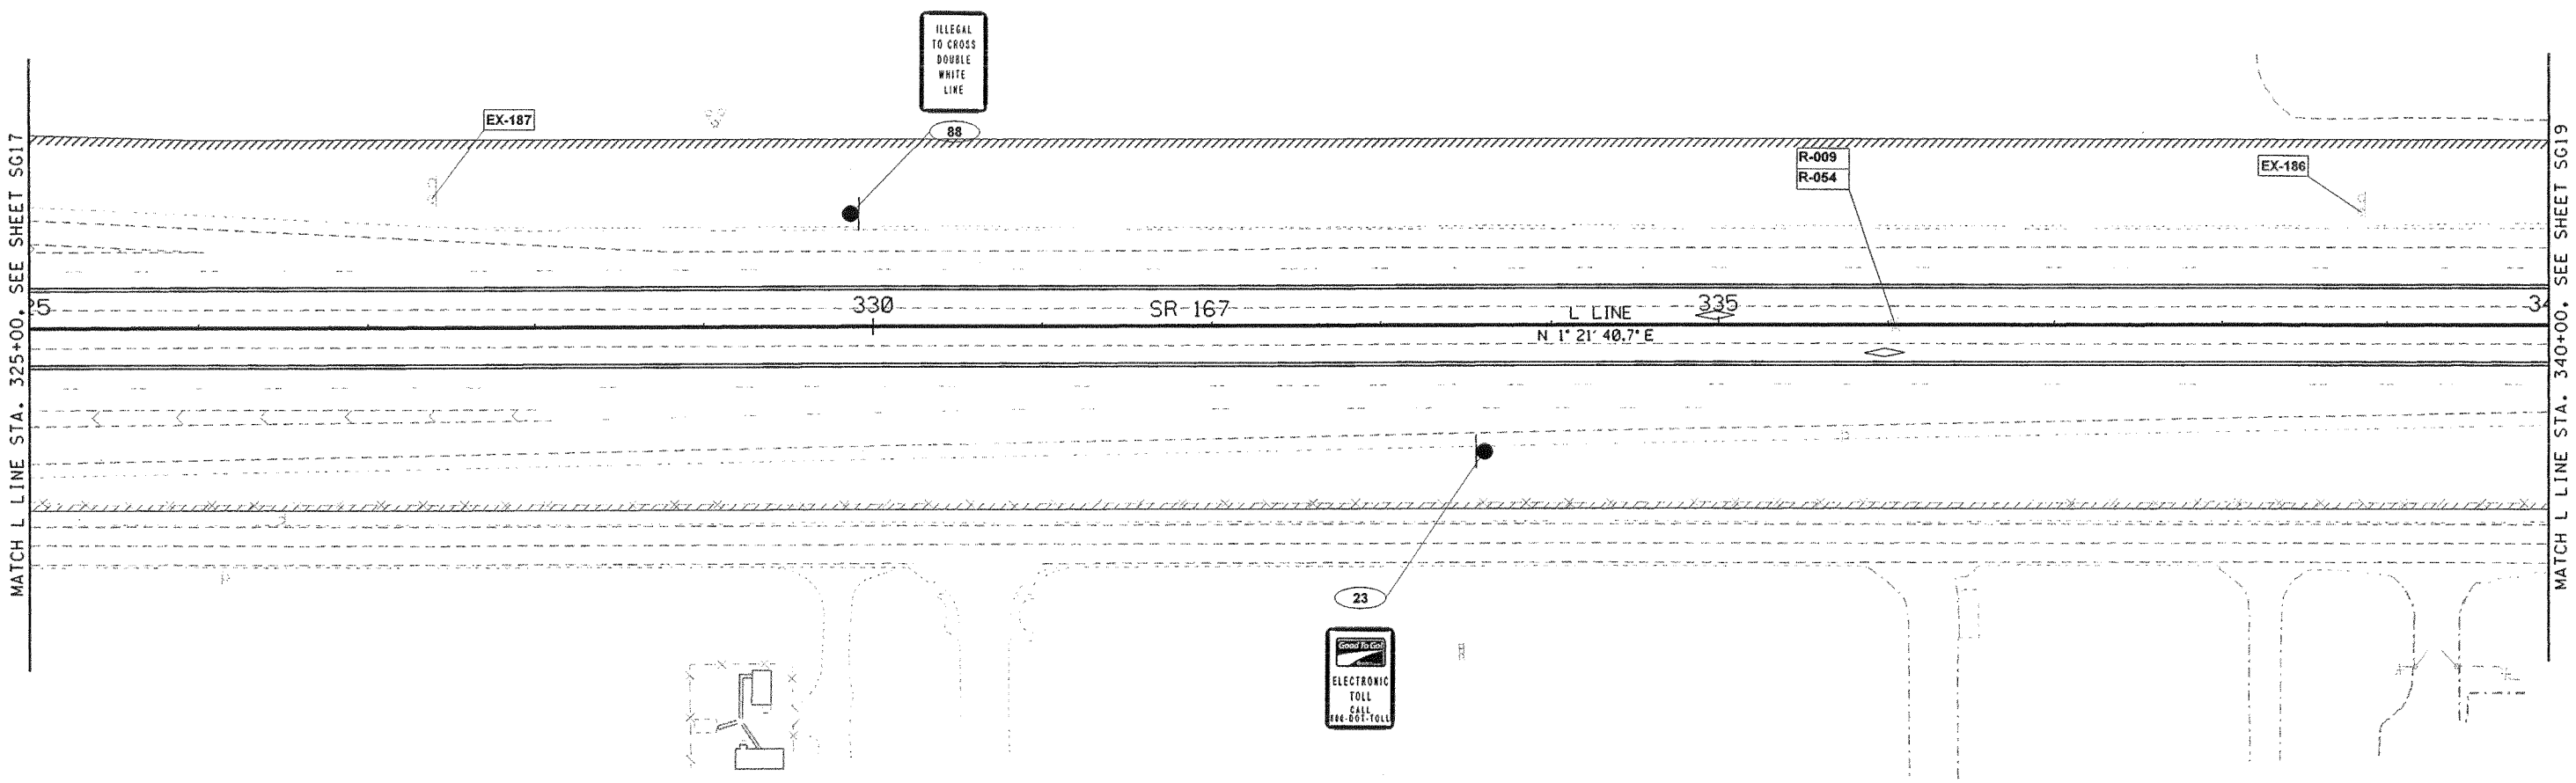

LEGEND

EXISTING SIGN	
NEW SIGN	
NEW SIGN NOTE	?
EXISTING SIGN TO BE REMOVED	R-___
EXISTING SIGN TO REMAIN	EX-001
EXISTING SIGN TO BE RELOCATED	? — EXISTING SIGN LOCATION / NEW SIGN LOCATION

0 50 100
SCALE IN FEET

FILE NAME	J:\Trans_Design\26030 - SR 167 HOT Lanes-Phase II\CAD\Submittal Drawings\26030 Signing_1.dgn
TIME	6:34:56 PM
DATE	7/7/2006
PLOTTED BY	mikes
DESIGNED BY	R. CAMERON
ENTERED BY	K. CRONENWETT
CHECKED BY	M. HOLMES
PROJ. ENGR.	
REGIONAL ADM.	

REVISION	DATE	BY

REGION NO.	STATE	FED.AID PROJ.NO.
10	WASH	
JOB NUMBER XL2542		
CONTRACT NO.		LOCATION NO.

P.E. STAMP BOX DATE

MARK S. HOLMES STATE OF WASHINGTON 39353 REGISTERED PROFESSIONAL ENGINEER
EXPIRES: 2/13/
P.E. STAMP BOX DATE

Perteet Inc.
425-252-7700 | 1-800-615-9900
2707 Colby Avenue, Suite 900
Everett, Washington 98201

SR 167 MP 13.29 TO MP 26.11
SR167
HOT LANES
KING COUNTY JUNE 2006

SIGNING PLAN

Plot 18
SG18
SHEET OF SHEETS

SEC.25 T.22N. R.4E. W.M.

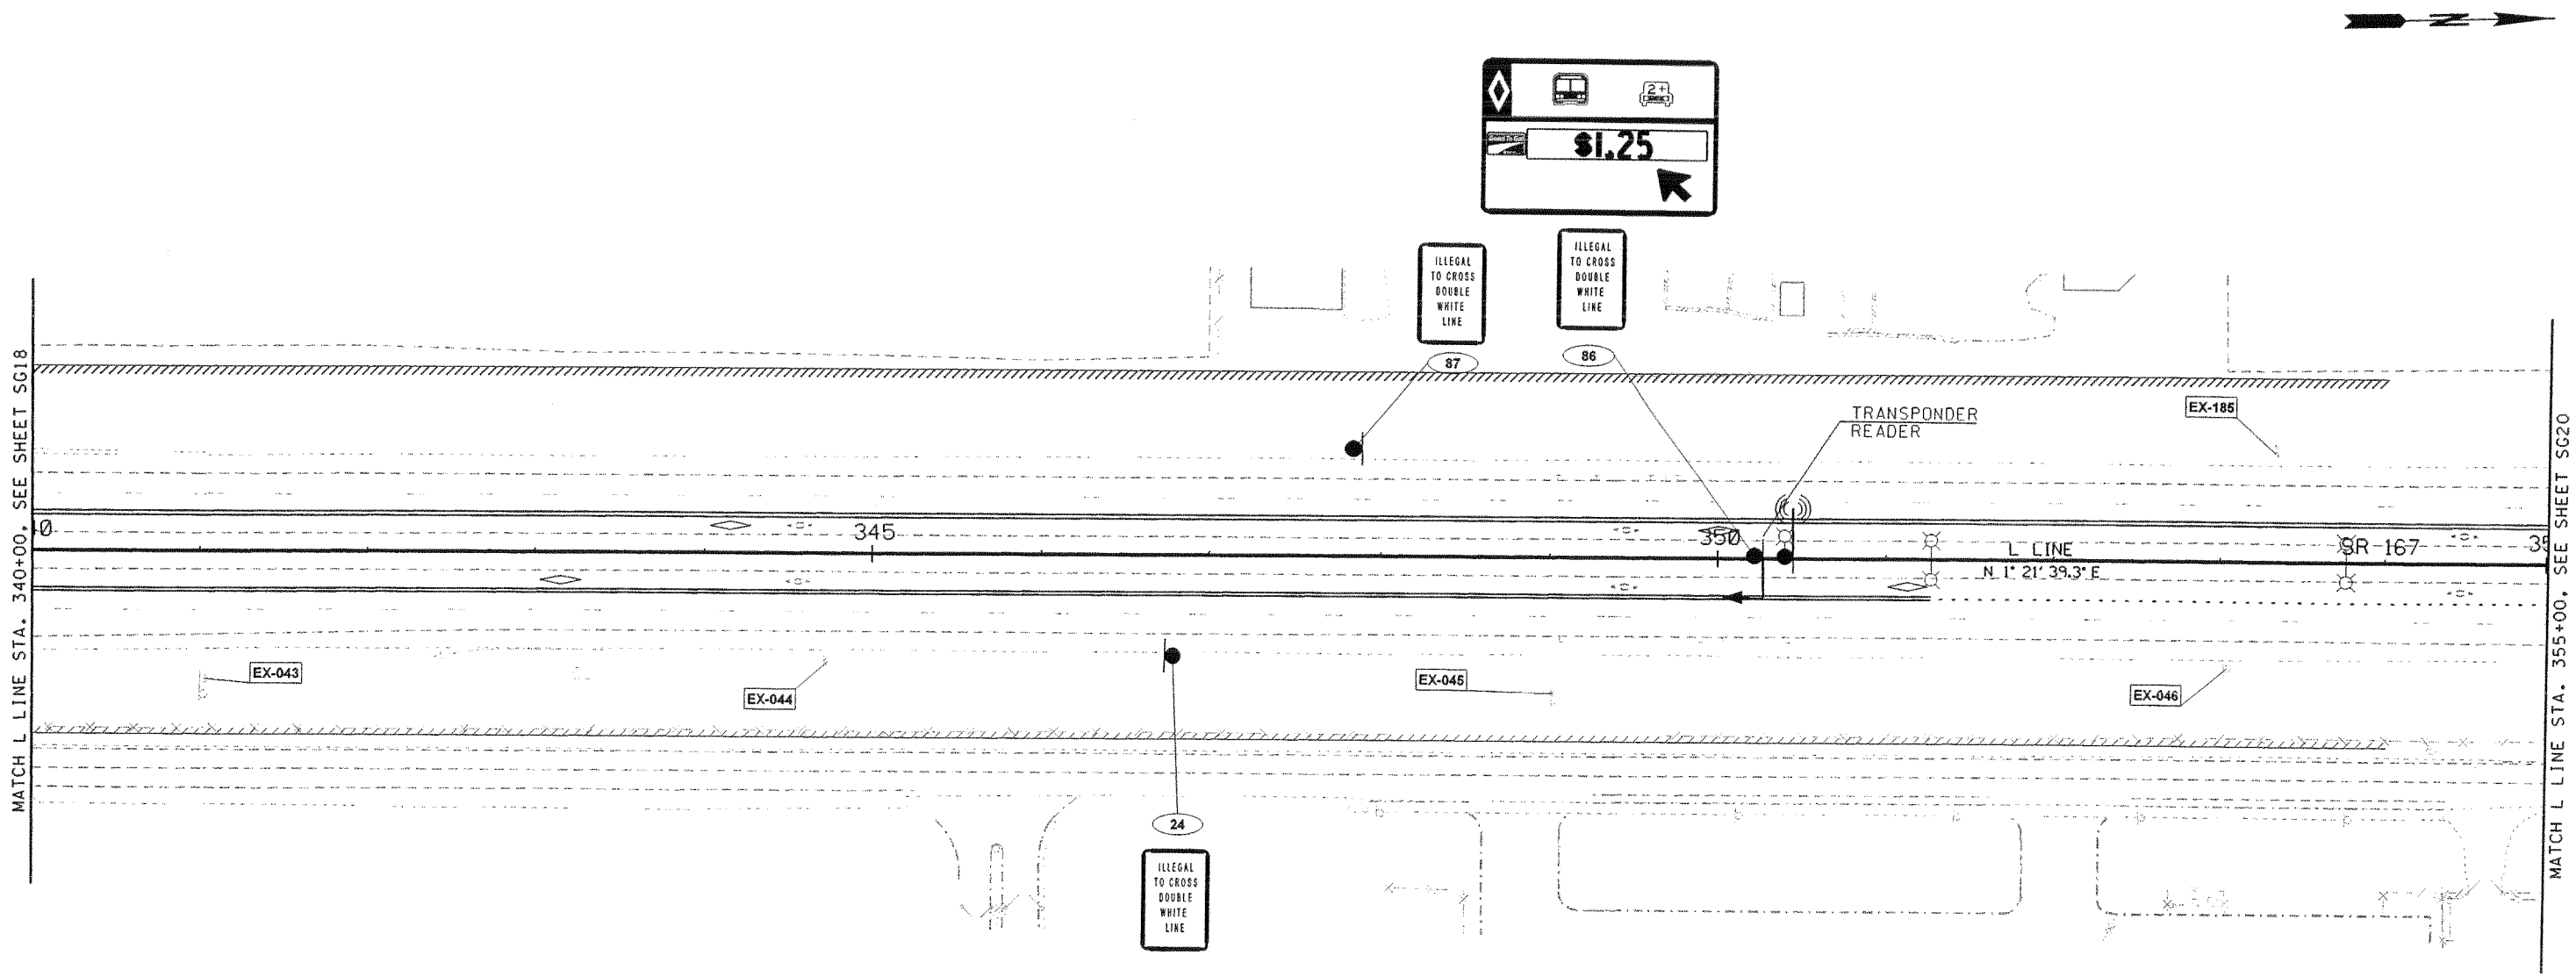

LEGEND

EXISTING SIGN	
NEW SIGN	
NEW SIGN NOTE	?
EXISTING SIGN TO BE REMOVED	R-___
EXISTING SIGN TO REMAIN	EX-001
EXISTING SIGN TO BE RELOCATED	? — EXISTING SIGN LOCATION / NEW SIGN LOCATION

0 50 100
SCALE IN FEET

FILE NAME	J:\Trans_Design\26030 - SR 167 HOT Lanes-Phase II\CAD\Submittal Drawings\26030 Signing_1.dgn
TIME	8:16:27 AM
DATE	7/10/2006
PLOTTED BY	brians
DESIGNED BY	R. CAMERON
ENTERED BY	K. CRONENWETT
CHECKED BY	M. HOLMES
PROJ. ENGR.	
REGIONAL ADM.	

REVISION | DATE | BY

REGION NO. 10 | STATE WASH | FED.AID PROJ.NO.

JOB NUMBER XL2542

CONTRACT NO. | LOCATION NO.

P.E. STAMP BOX DATE

MARK S. HOLMES STATE OF WASHINGTON 39353 REGISTERED PROFESSIONAL ENGINEER
EXPIRES 2/15/
P.E. STAMP BOX DATE

Perteet Inc.
425-252-7700 | 1-800-615-9900
2707 Colby Avenue, Suite 900
Everett, Washington 98201

SR 167 MP 13.29 TO MP 26.11
SR167
HOT LANES
KING COUNTY JUNE 2006

SIGNING PLAN

Plot 19
SG19
SHEET OF SHEETS

SEC.25 T.22N. R.4E. W.M.

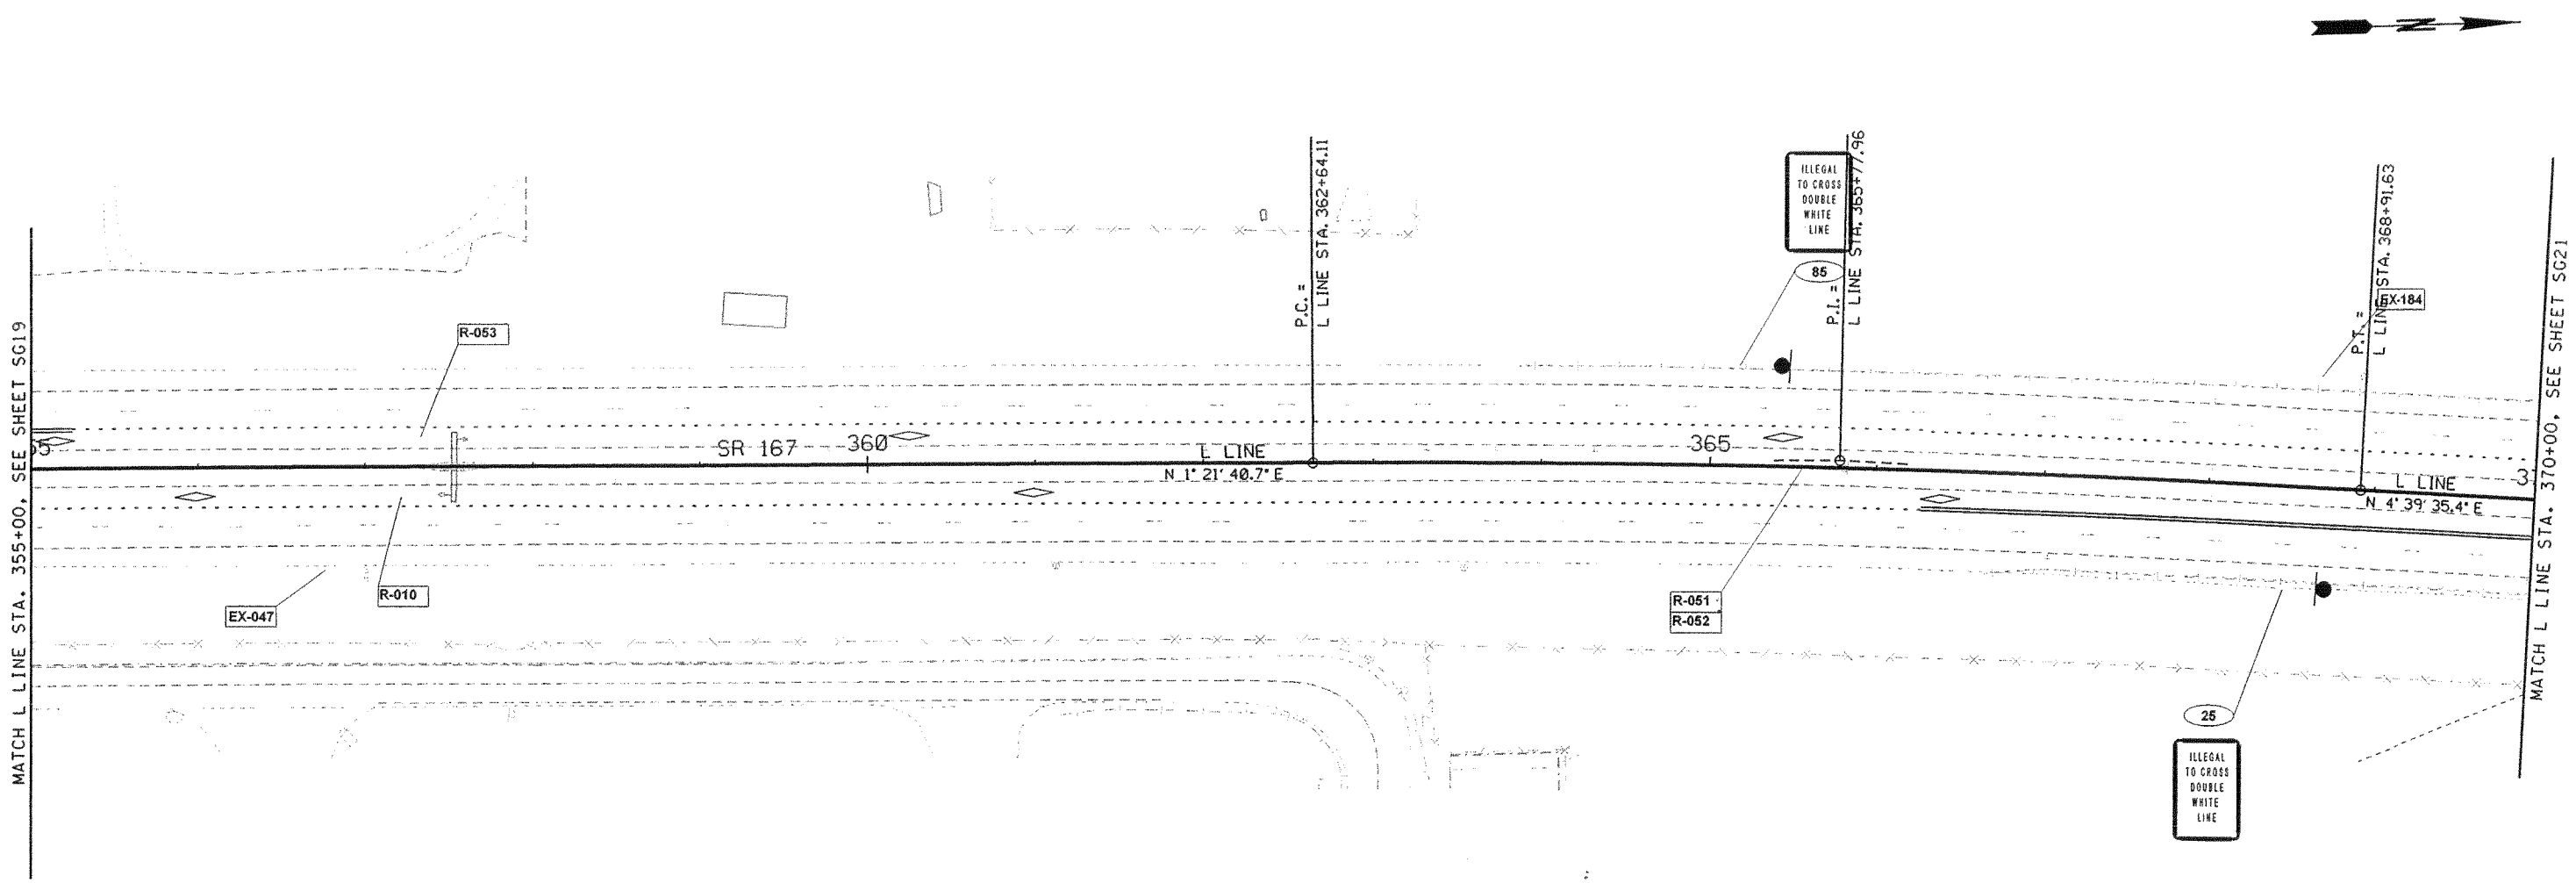

LEGEND

EXISTING SIGN	
NEW SIGN	
NEW SIGN NOTE	?
EXISTING SIGN TO BE REMOVED	R-___
EXISTING SIGN TO REMAIN	EX-001
EXISTING SIGN TO BE RELOCATED	? — EXISTING SIGN LOCATION / NEW SIGN LOCATION

0 50 100
SCALE IN FEET

FILE NAME	J:\Trans_Design\26030 - SR 167 HOT Lanes-Phase II\CAD\Submittal Drawings\26030 Signing_1.dgn					
TIME	6:35:01 PM				REGION NO. 10	STATE WASH	FED.AID PROJ.NO.
DATE	7/7/2006					
PLOTTED BY	mikes				JOB NUMBER XL2542	
DESIGNED BY	R. CAMERON					
ENTERED BY	K. CRONENWETT				CONTRACT NO.	LOCATION NO.
CHECKED BY	M. HOLMES					
PROJ. ENGR.						
REGIONAL ADM.		REVISION	DATE	BY		

P.E. STAMP BOX DATE

MARK S. HOLMES STATE OF WASHINGTON 29353 REGISTERED PROFESSIONAL ENGINEER
EXPIRES 2/13/
P.E. STAMP BOX DATE

Perteet Inc.
425-252-7700 | 1-800-615-9900
2707 Colby Avenue, Suite 900
Everett, Washington 98201

SR 167 MP 13.29 TO MP 26.11
SR167
HOT LANES
KING COUNTY JUNE 2006

SIGNING PLAN

Plot 20
SG20
SHEET OF SHEETS

SEC.25 T.22N. R.4E. W.M.

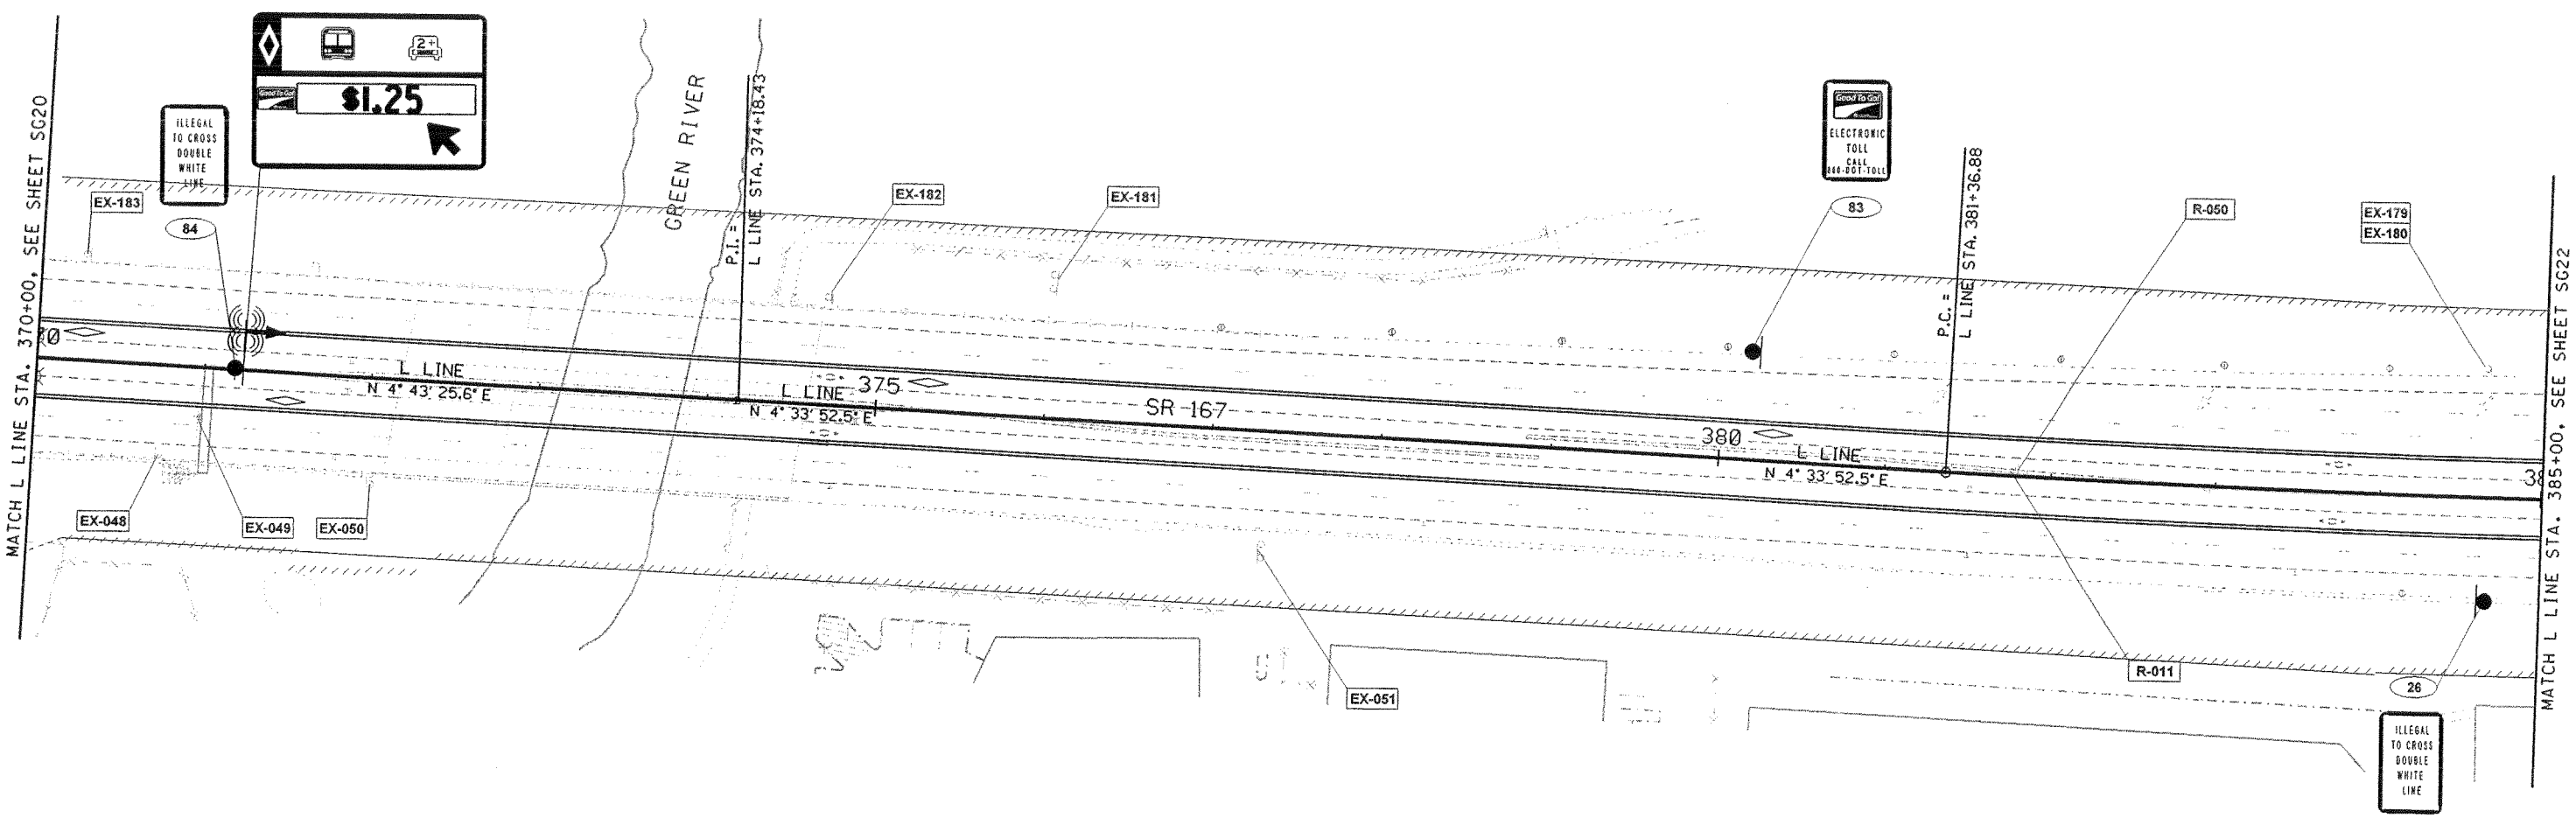

LEGEND

EXISTING SIGN	
NEW SIGN	
NEW SIGN NOTE	?
EXISTING SIGN TO BE REMOVED	R-___
EXISTING SIGN TO REMAIN	EX-001
EXISTING SIGN TO BE RELOCATED	? — EXISTING SIGN LOCATION / NEW SIGN LOCATION

0 50 100
SCALE IN FEET

FILE NAME	J:\Trans_Design\26030 - SR 167 HOT Lanes-Phase II\CAD\Submittal Drawings\26030 Signing_1.dgn
TIME	8:45:38 AM
DATE	7/10/2006
PLOTTED BY	brians
DESIGNED BY	R. CAMERON
ENTERED BY	K. CRONENWETT
CHECKED BY	M. HOLMES
PROJ. ENGR.	
REGIONAL ADM.	

REVISION | DATE | BY

REGION NO.	STATE	FED.AID PROJ.NO.
10	WASH	
JOB NUMBER XL2542		
CONTRACT NO.		LOCATION NO.

P.E. STAMP BOX DATE

MARK S. HOLMES STATE OF WASHINGTON 39353 REGISTERED PROFESSIONAL ENGINEER
EXPIRES: 2/13/
P.E. STAMP BOX DATE

Perteet Inc.
425-252-7700 | 1-800-615-9900
2707 Colby Avenue, Suite 900
Everett, Washington 98201

SR 167 MP 13.29 TO MP 26.11
SR167
HOT LANES
KING COUNTY JUNE 2006

SIGNING PLAN

Plot 21
SG21
SHEET OF SHEETS

SEC.25 T.22N. R.4E. W.M.

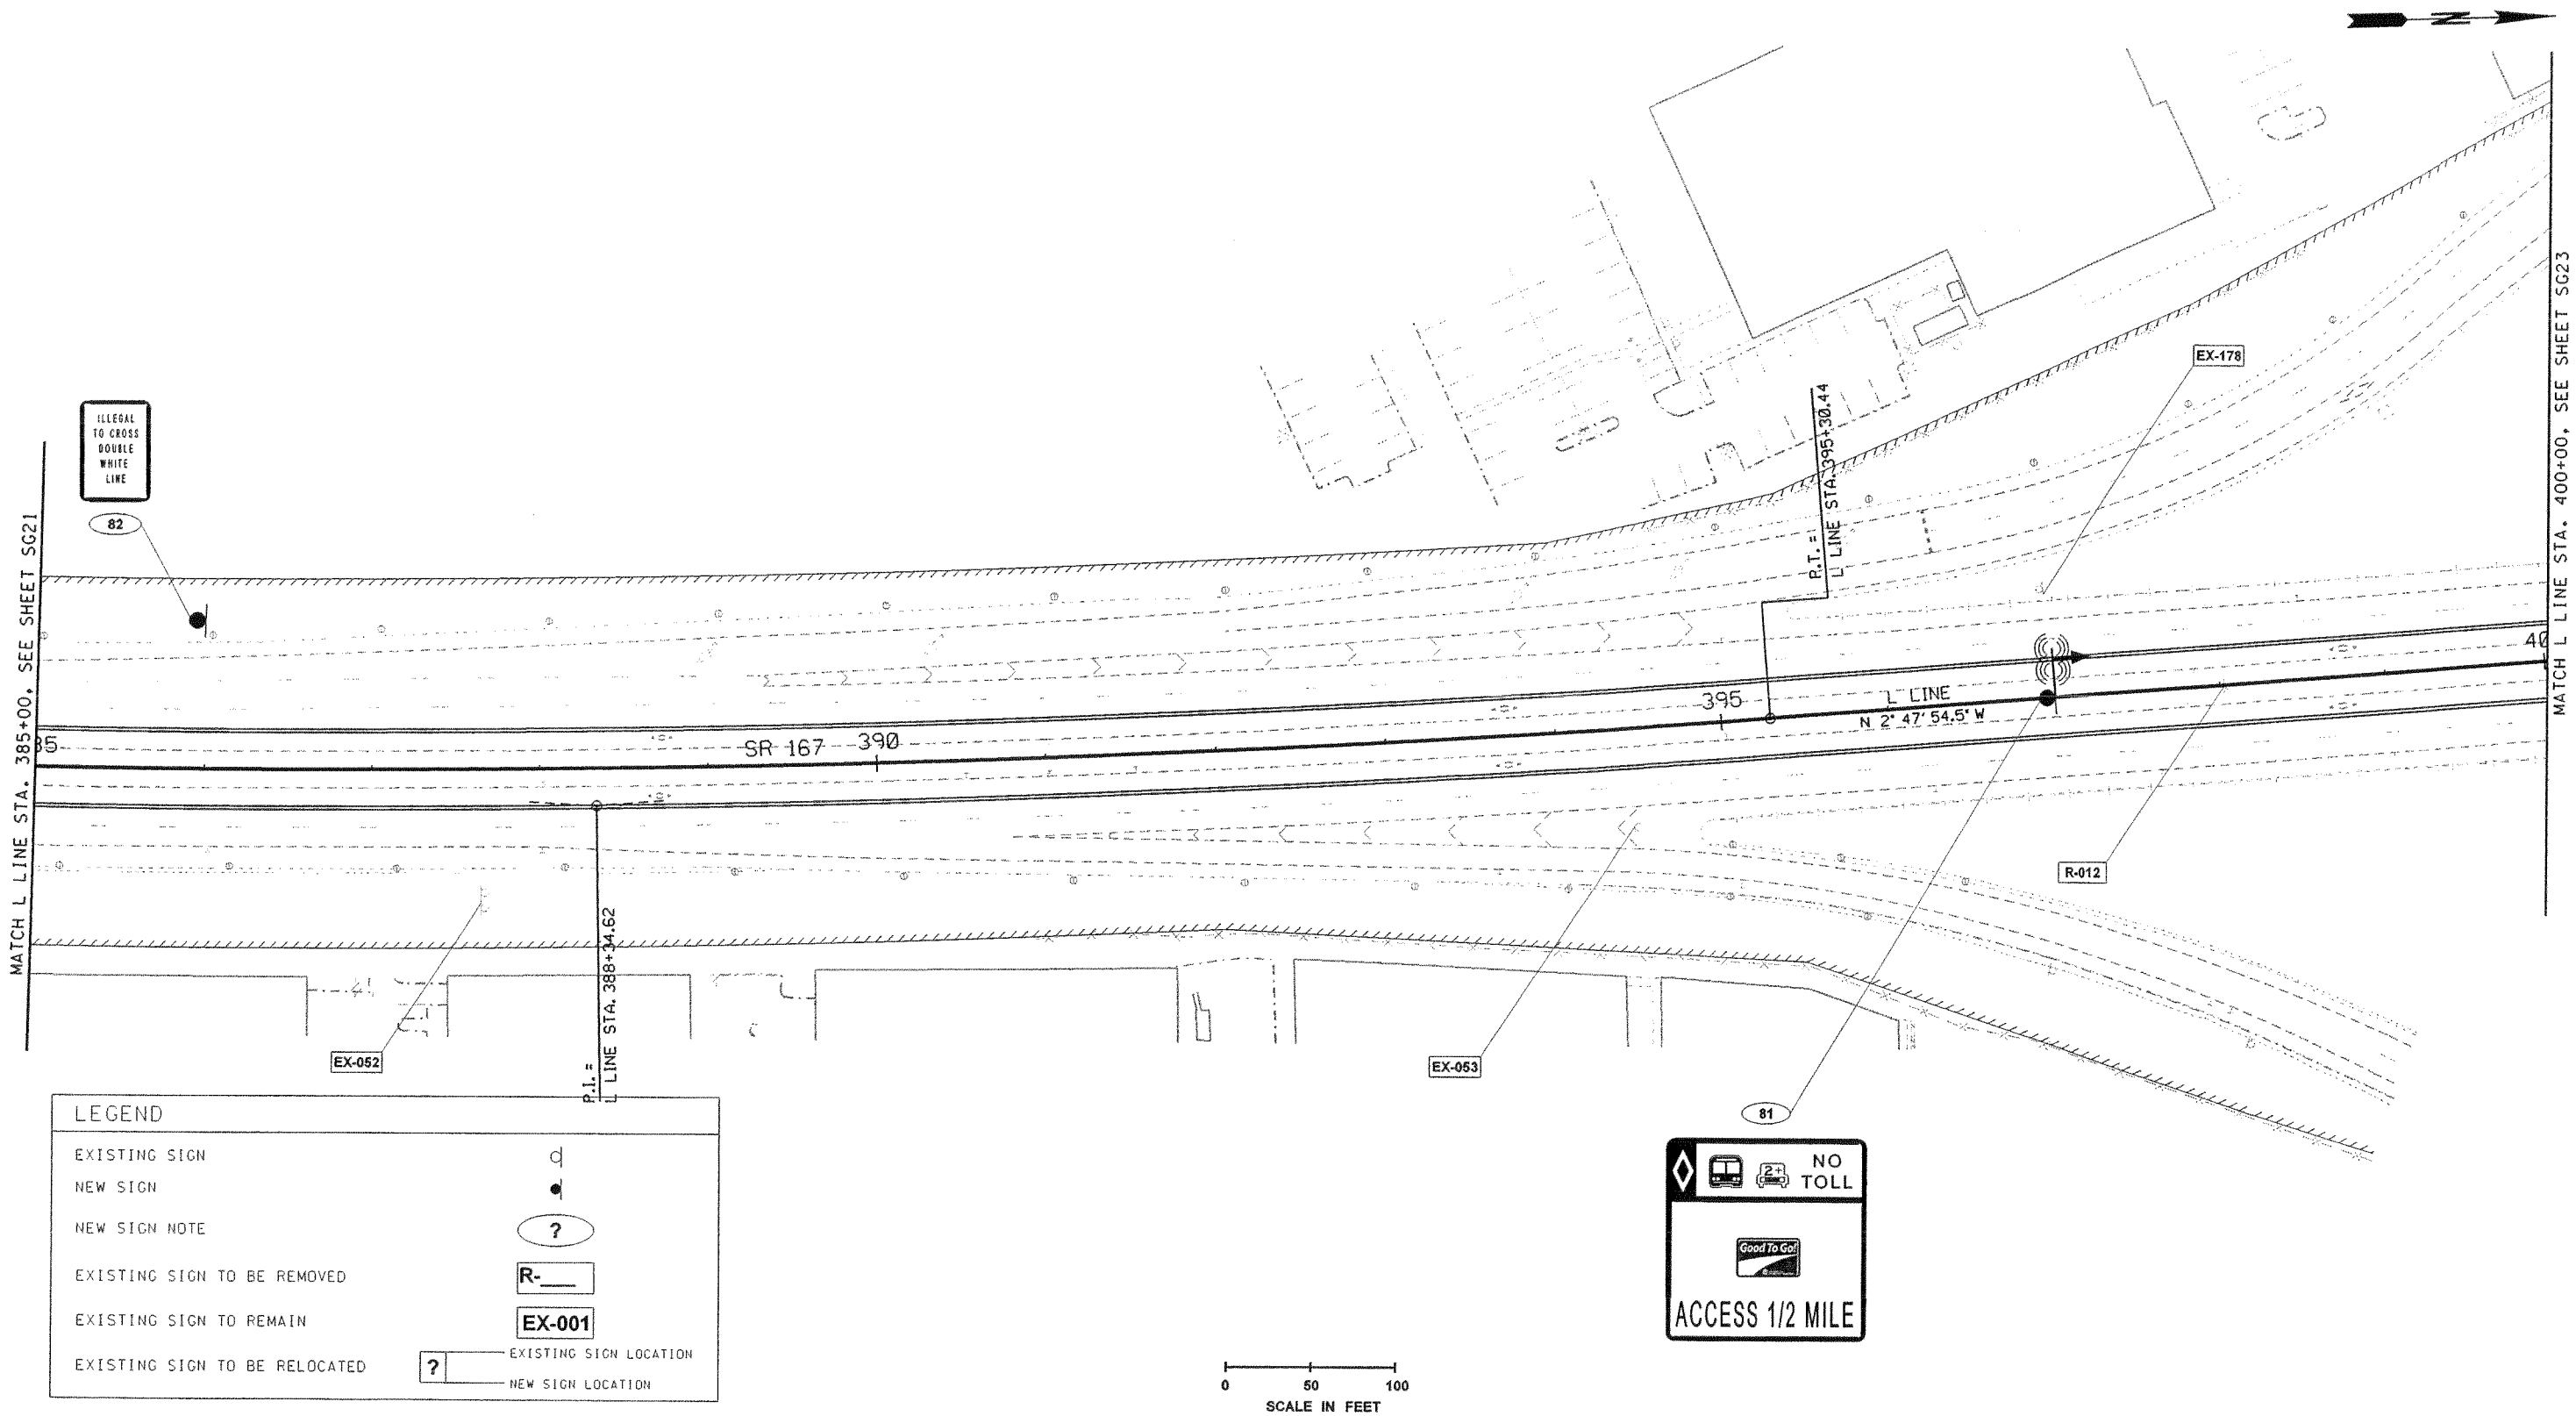

LEGEND

EXISTING SIGN	
NEW SIGN	
NEW SIGN NOTE	?
EXISTING SIGN TO BE REMOVED	R-___
EXISTING SIGN TO REMAIN	EX-001
EXISTING SIGN TO BE RELOCATED	? — EXISTING SIGN LOCATION / NEW SIGN LOCATION

FILE NAME	J:\Trans_Design\26030 - SR 167 HOT Lanes-Phase II\CAD\Submittal Drawings\26030_Signing_1.dgn
TIME	8:45:40 AM
DATE	7/10/2006
PLOTTED BY	brians
DESIGNED BY	R. CAMERON
ENTERED BY	K. CRONENWETT
CHECKED BY	M. HOLMES
PROJ. ENGR.	
REGIONAL ADM.	

REVISION | DATE | BY

REGION NO.	STATE	FED.AID PROJ.NO.
10	WASH	
JOB NUMBER		
XL2542		
CONTRACT NO.		LOCATION NO.

P.E. STAMP BOX — DATE

MARK S. HOLMES — STATE OF WASHINGTON — 39353 — REGISTERED PROFESSIONAL ENGINEER — EXPIRES: 2/13/ — P.E. STAMP BOX — DATE

Perteet Inc.
425-252-7700 | 1-800-615-9900
2707 Colby Avenue, Suite 900
Everett, Washington 98201

SR 167 MP 13.29 TO MP 26.11
SR167
HOT LANES
KING COUNTY JUNE 2006

SIGNING PLAN

Plot 22
SG22
SHEET OF SHEETS

SEC.24 T.22N. R.4E. W.M.

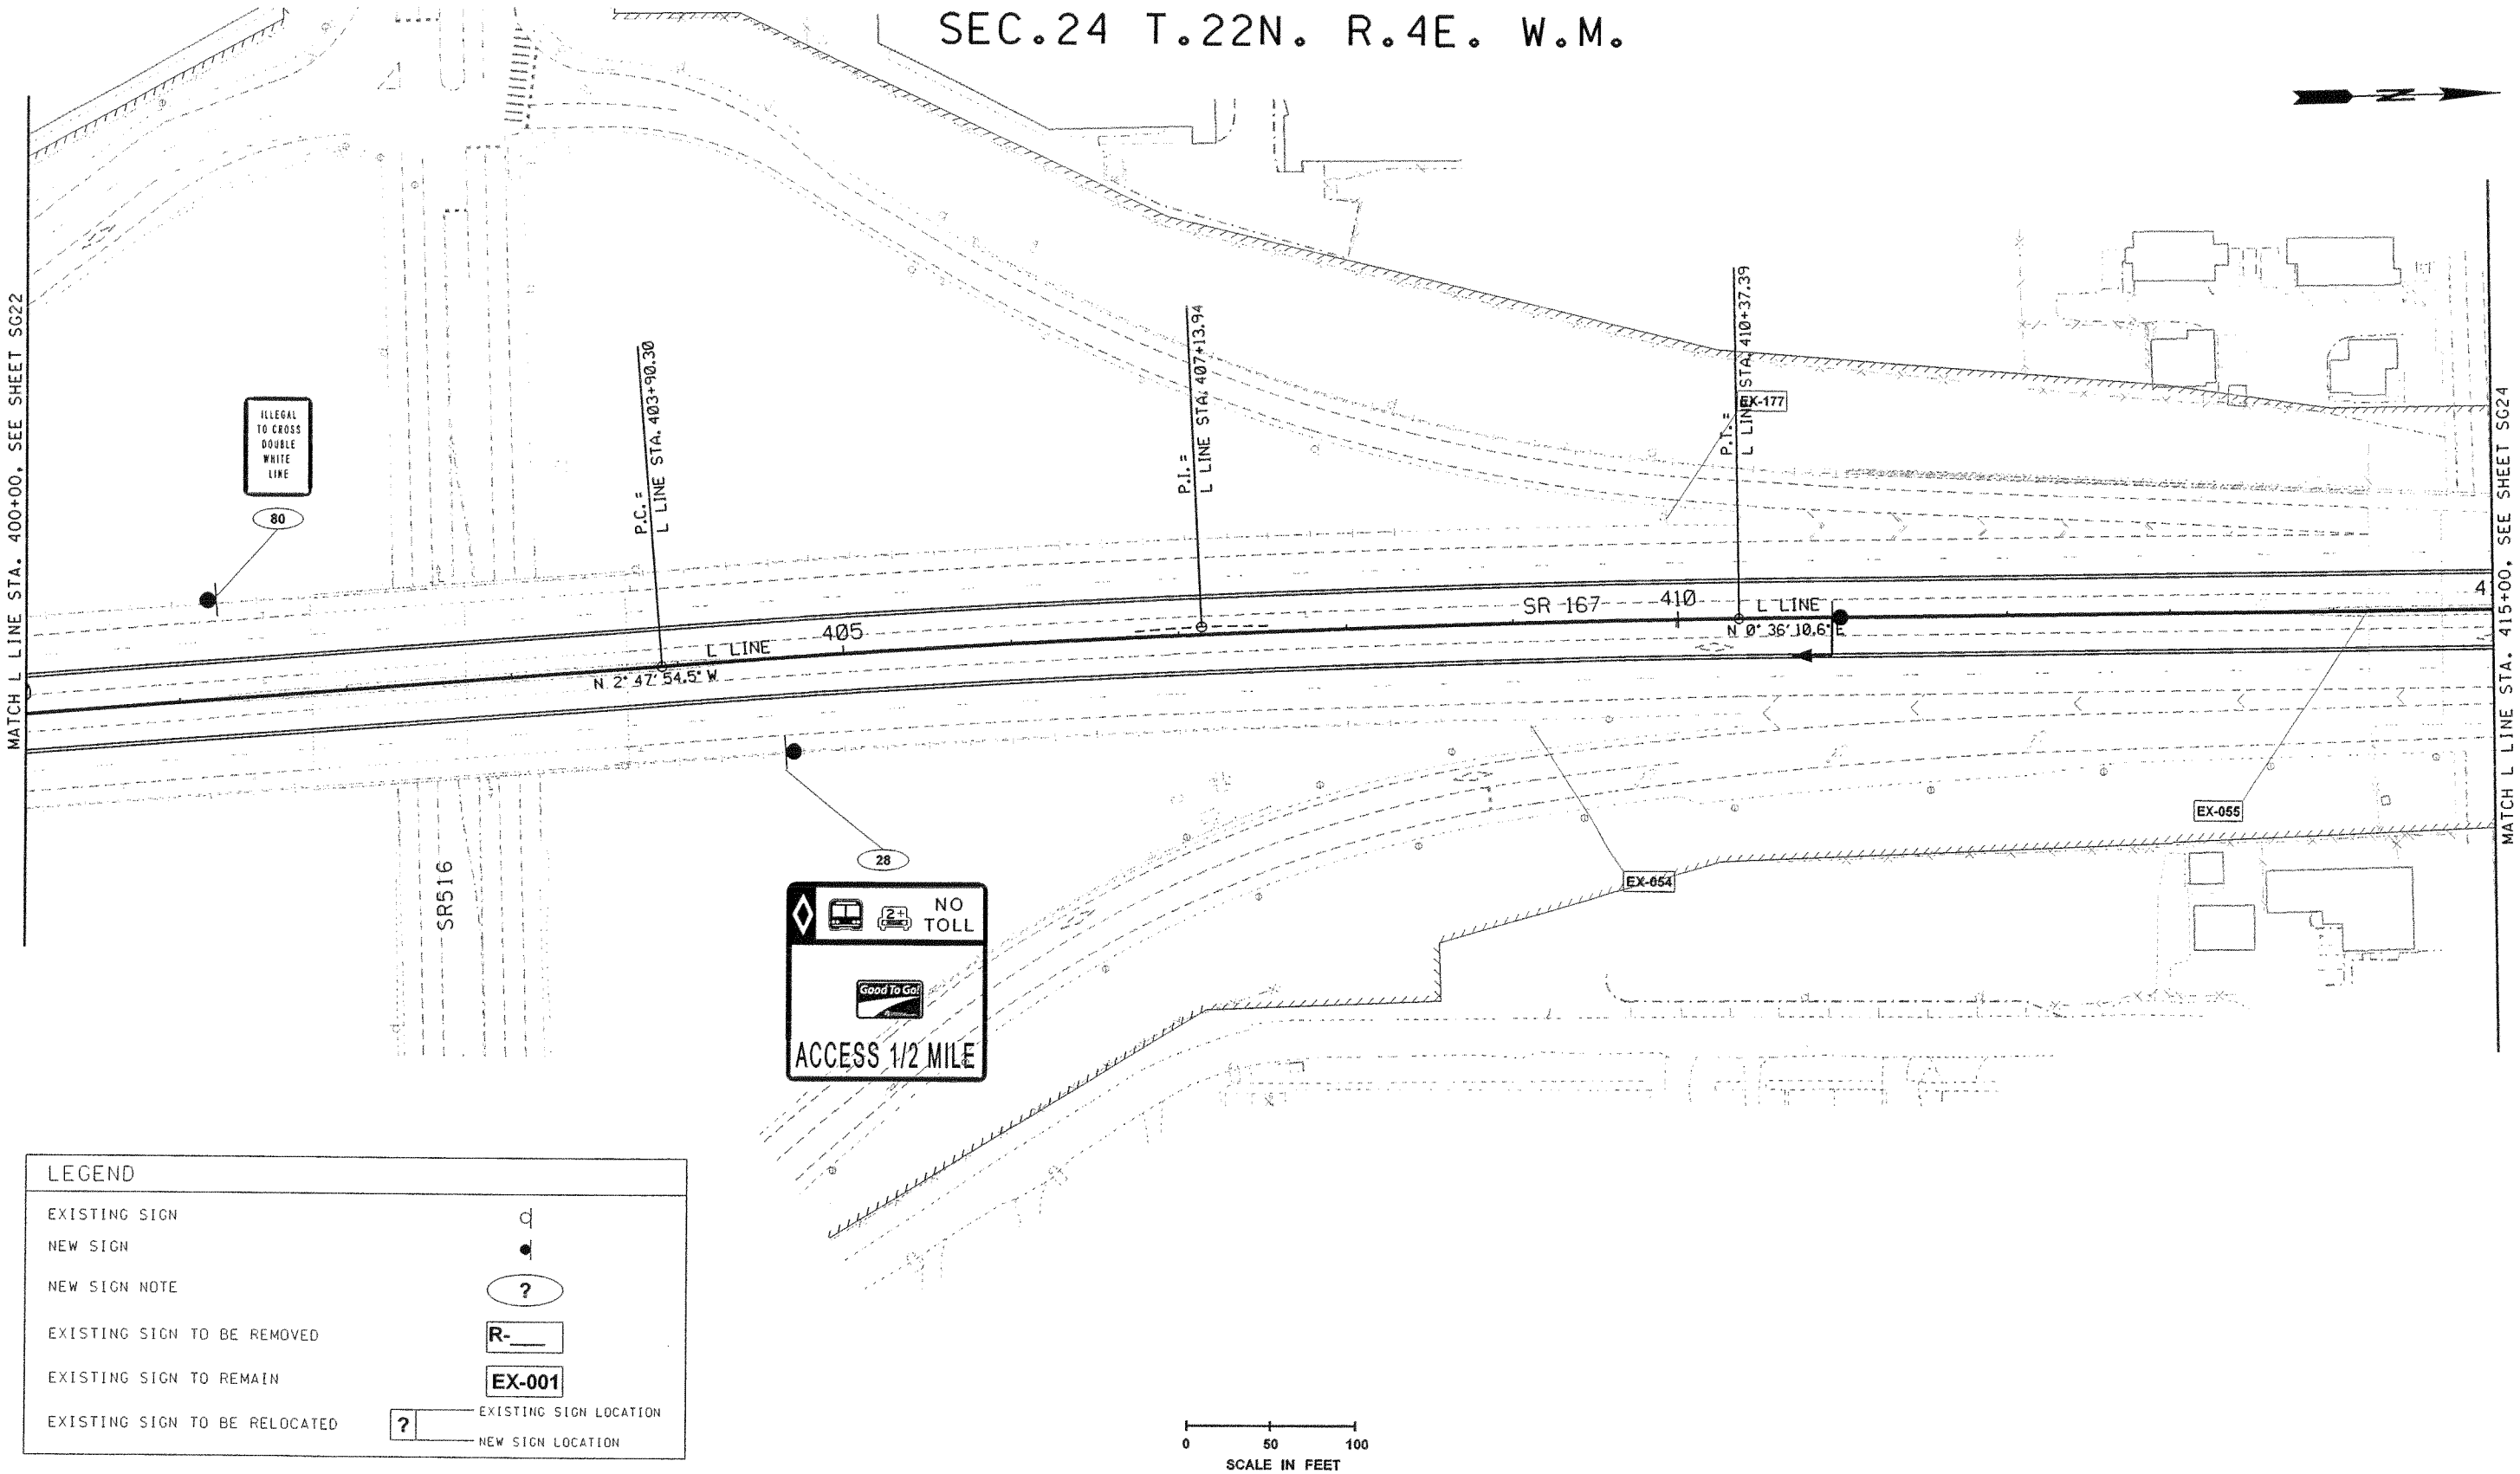

LEGEND

EXISTING SIGN	
NEW SIGN	
NEW SIGN NOTE	?
EXISTING SIGN TO BE REMOVED	R-___
EXISTING SIGN TO REMAIN	EX-001
EXISTING SIGN TO BE RELOCATED	? EXISTING SIGN LOCATION / NEW SIGN LOCATION

FILE NAME	J:\Trans_Design\26030 - SR 167 HOT Lanes-Phase II\CAD\Submittal Drawings\26030 Signing_1.dgn
TIME	6:35:10 PM
DATE	7/7/2006
PLOTTED BY	mikes
DESIGNED BY	R. CAMERON
ENTERED BY	K. CRONENWETT
CHECKED BY	M. HOLMES
PROJ. ENGR.	
REGIONAL ADM.	

REVISION	DATE	BY

REGION NO.	STATE	FED.AID PROJ.NO.
10	WASH	
JOB NUMBER XL2542		
CONTRACT NO.		LOCATION NO.

P.E. STAMP BOX — DATE

MARK S. HOLMES, STATE OF WASHINGTON, 39353, REGISTERED PROFESSIONAL ENGINEER
EXPIRES: 2/13/
P.E. STAMP BOX — DATE

Perteet Inc.
425-252-7700 | 1-800-615-9900
2707 Colby Avenue, Suite 900
Everett, Washington 98201

SR 167 MP 13.29 TO MP 26.11
SR167
HOT LANES
KING COUNTY JUNE 2006

SIGNING PLAN

Plot 23
SG23
SHEET OF SHEETS

SEC.24 T.22N. R.4E. W.M.

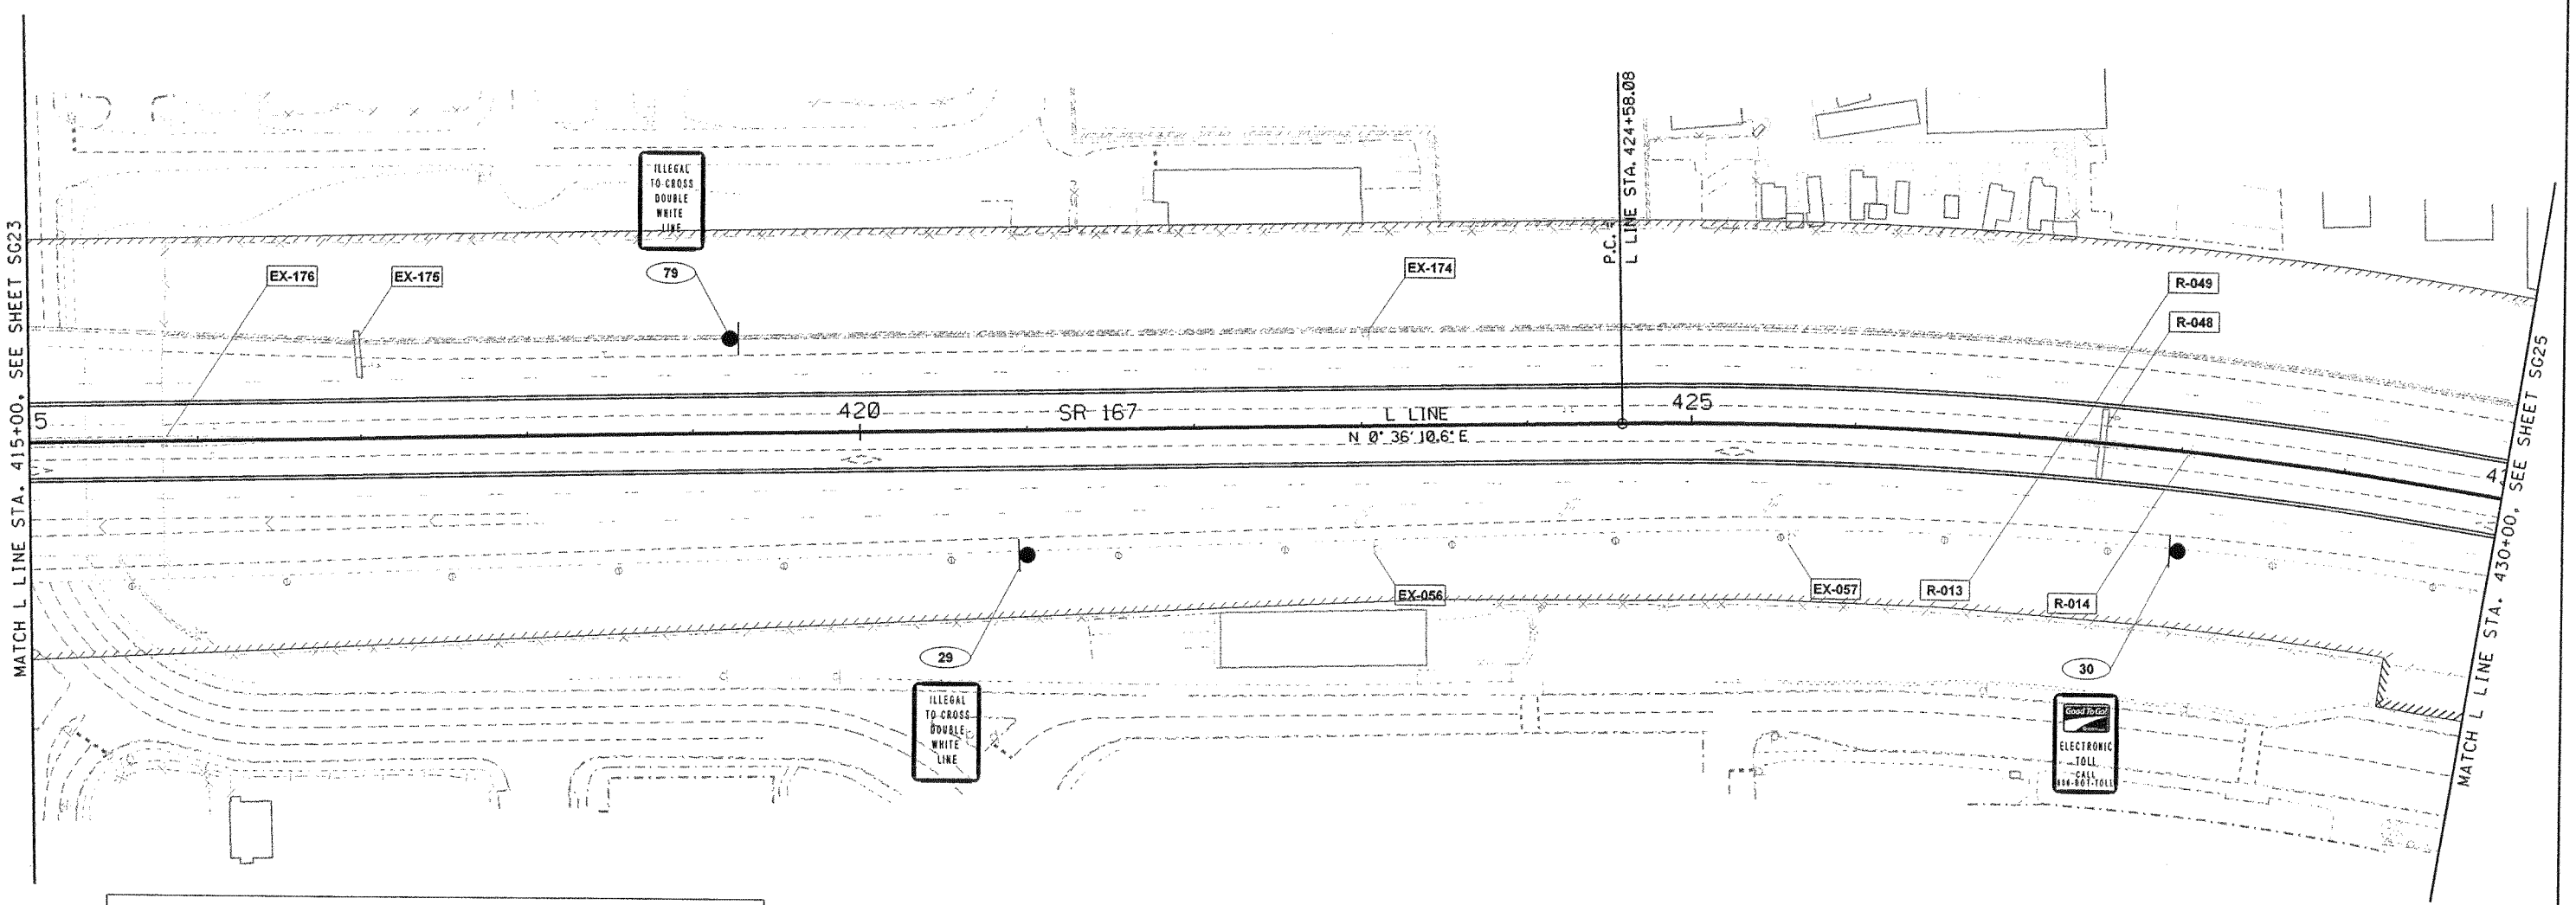

LEGEND

EXISTING SIGN	
NEW SIGN	
NEW SIGN NOTE	?
EXISTING SIGN TO BE REMOVED	R-___
EXISTING SIGN TO REMAIN	EX-001
EXISTING SIGN TO BE RELOCATED	? — EXISTING SIGN LOCATION / NEW SIGN LOCATION

0 50 100
SCALE IN FEET

FILE NAME	J:\Trans_Design\26030 - SR 167 HOT Lanes-Phase II\CAD\Submittal Drawings\26030_Signing_1.dgn
TIME	6:35:13 PM
DATE	7/7/2006
PLOTTED BY	mikes
DESIGNED BY	R. CAMERON
ENTERED BY	K. CRONENWETT
CHECKED BY	M. HOLMES
PROJ. ENGR.	
REGIONAL ADM.	

REVISION	DATE	BY

REGION NO.	STATE	FED.AID PROJ.NO.
10	WASH	
JOB NUMBER XL2542		
CONTRACT NO.		LOCATION NO.

P.E. STAMP BOX DATE

MARK S. HOLMES STATE OF WASHINGTON 39353 REGISTERED PROFESSIONAL ENGINEER
EXPIRES: 2/13/
P.E. STAMP BOX DATE

Perteet Inc.
425-252-7700 | 1-800-615-9900
2707 Colby Avenue, Suite 900
Everett, Washington 98201

SR 167 MP 13.29 TO MP 26.11
SR167
HOT LANES
KING COUNTY JUNE 2006

SIGNING PLAN

Plot 24
SG24
SHEET OF SHEETS

SEC.24 T.22N. R.4E. W.M.

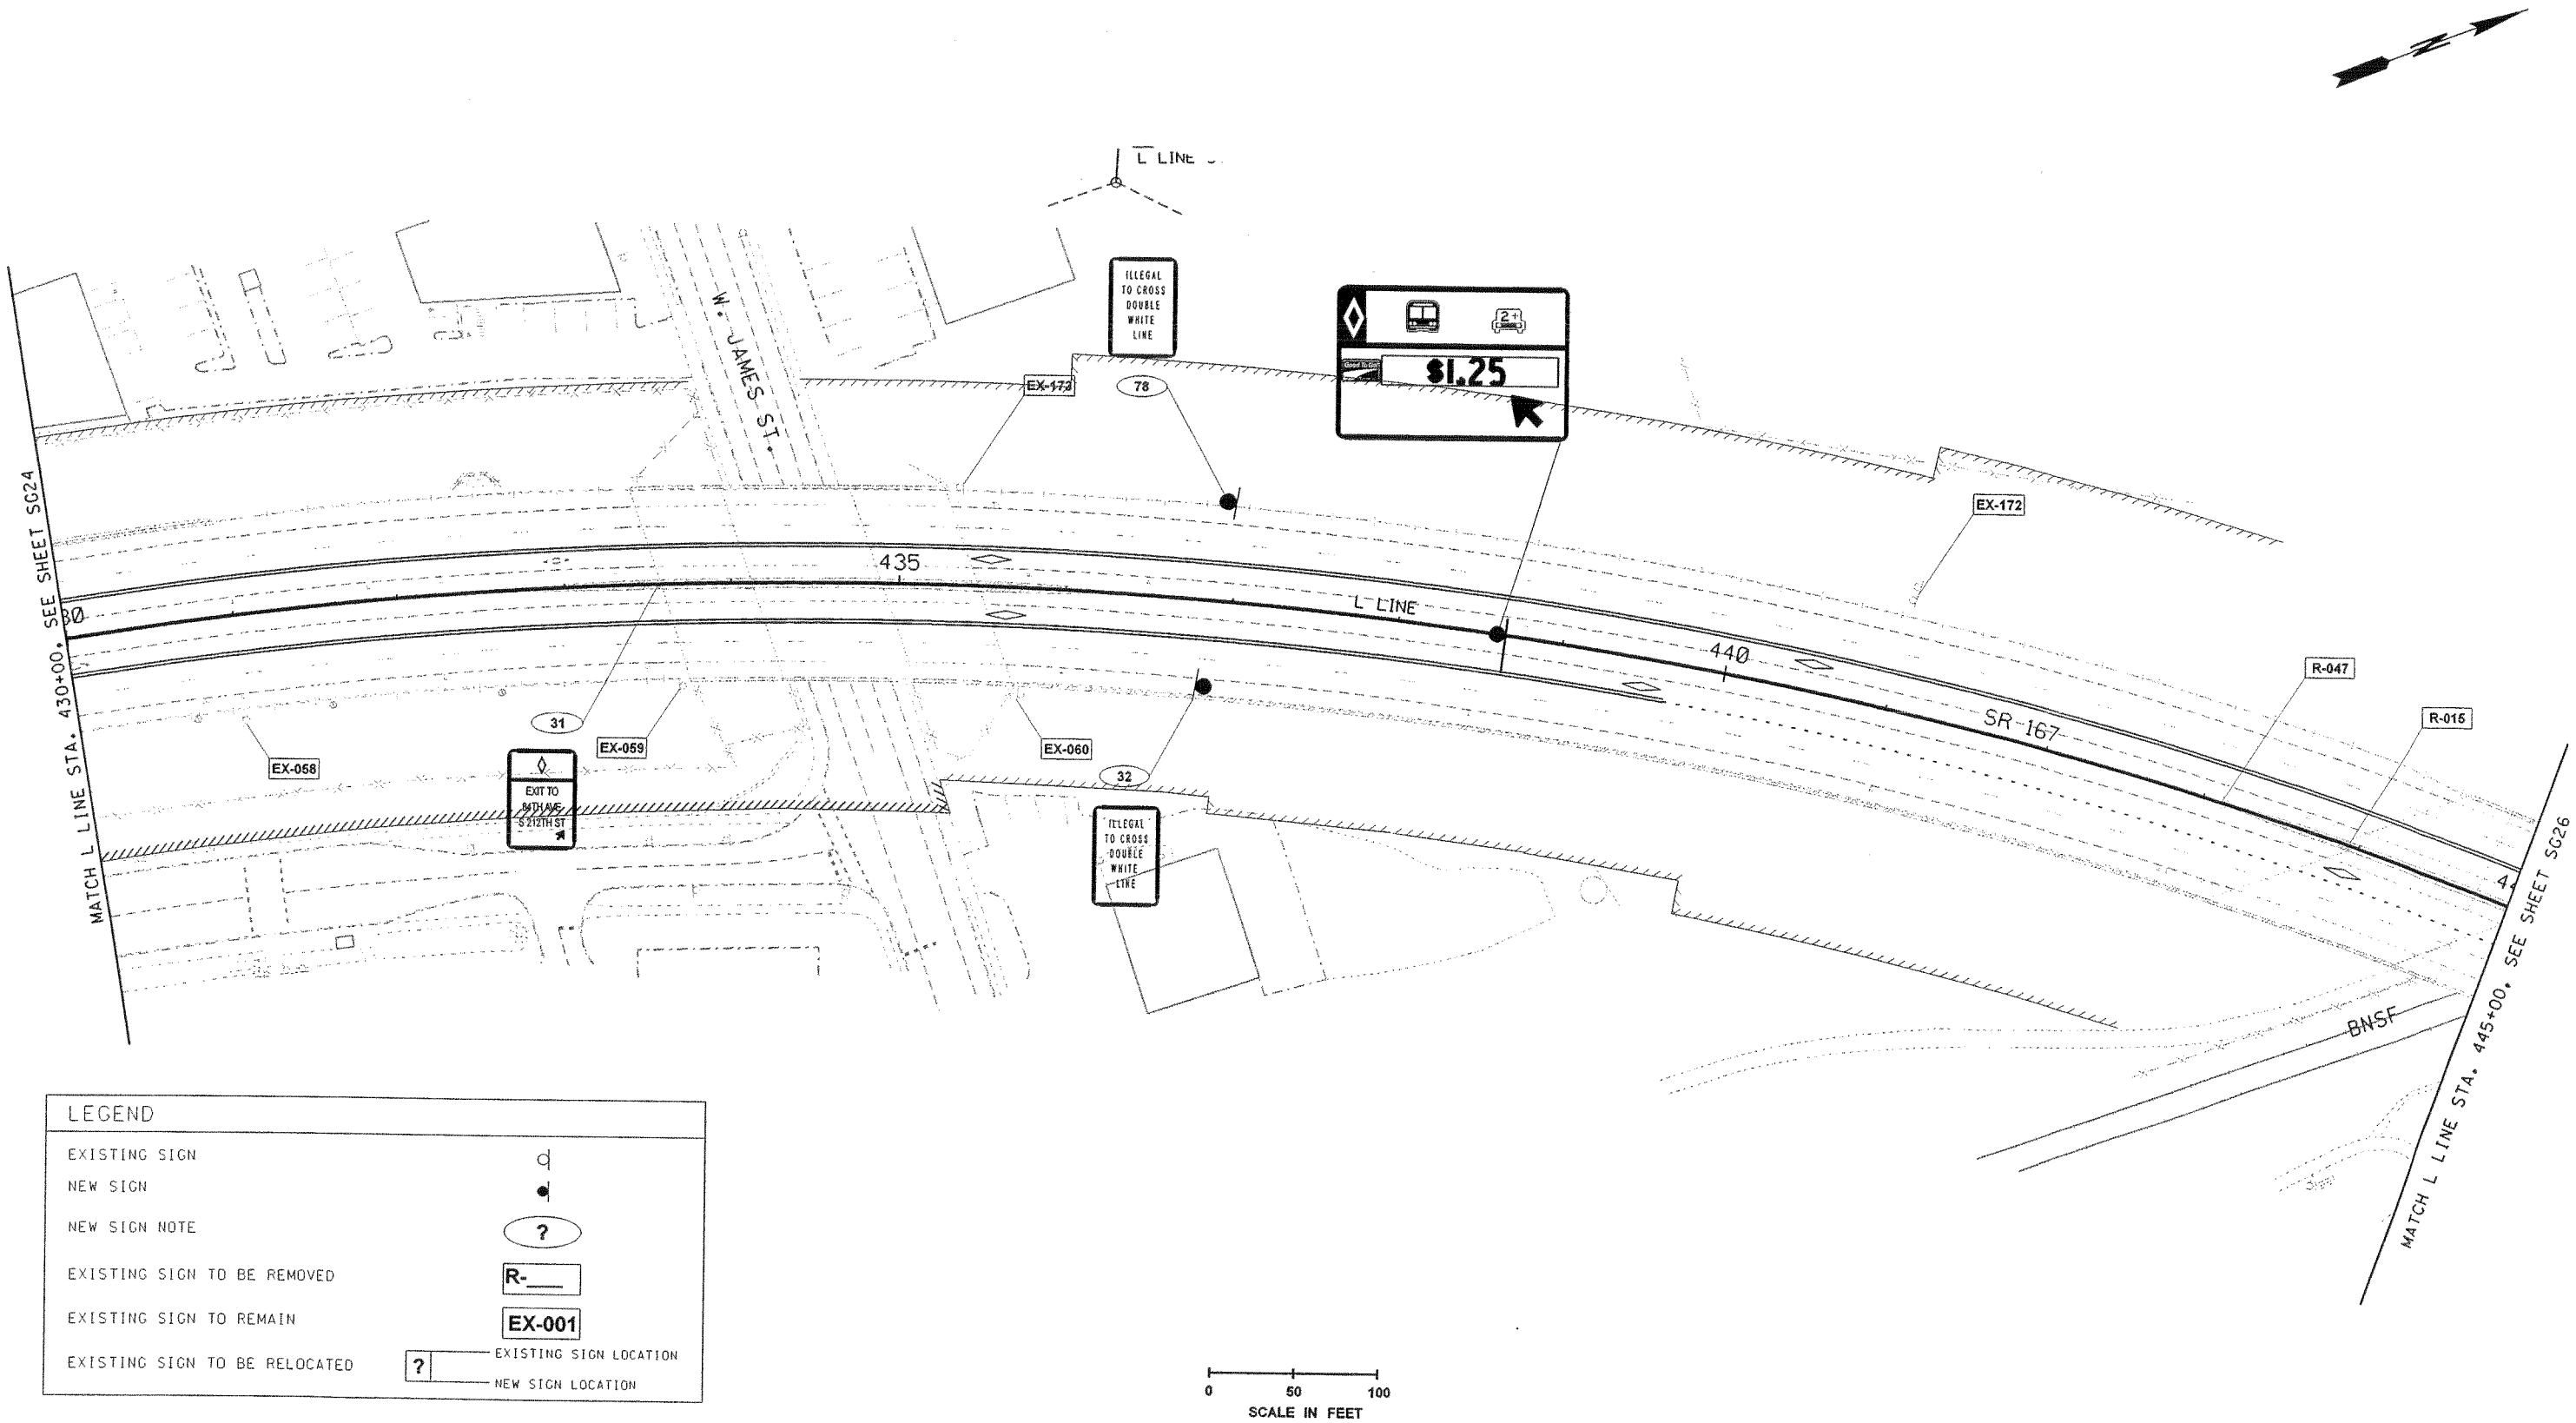

LEGEND

EXISTING SIGN	
NEW SIGN	
NEW SIGN NOTE	?
EXISTING SIGN TO BE REMOVED	R-___
EXISTING SIGN TO REMAIN	EX-001
EXISTING SIGN TO BE RELOCATED	? — EXISTING SIGN LOCATION / NEW SIGN LOCATION

FILE NAME	J:\Trans_Design\26030 - SR 167 HOT Lanes-Phase II\CAD\Submittal Drawings\26030 Signing_1.dgn
TIME	6:35:15 PM
DATE	7/7/2006
PLOTTED BY	mikes
DESIGNED BY	R. CAMERON
ENTERED BY	K. CRONENWETT
CHECKED BY	M. HOLMES
PROJ. ENGR.	
REGIONAL ADM.	

REVISION	DATE	BY

REGION NO.	STATE	FED.AID PROJ.NO.
10	WASH	
JOB NUMBER XL2542		
CONTRACT NO.		LOCATION NO.

P.E. STAMP BOX — DATE

MARK S. HOLMES, STATE OF WASHINGTON, 39353, REGISTERED PROFESSIONAL ENGINEER
EXPIRES: 2/13/ — DATE
P.E. STAMP BOX

Perteet Inc.
425-252-7700 | 1-800-615-9900
2707 Colby Avenue, Suite 900
Everett, Washington 98201

SR 167 MP 13.29 TO MP 26.11
SR167
HOT LANES
KING COUNTY JUNE 2006

SIGNING PLAN

Plot 25
SG25
SHEET OF SHEETS

SEC.14 T.22N. R.4E. W.M.

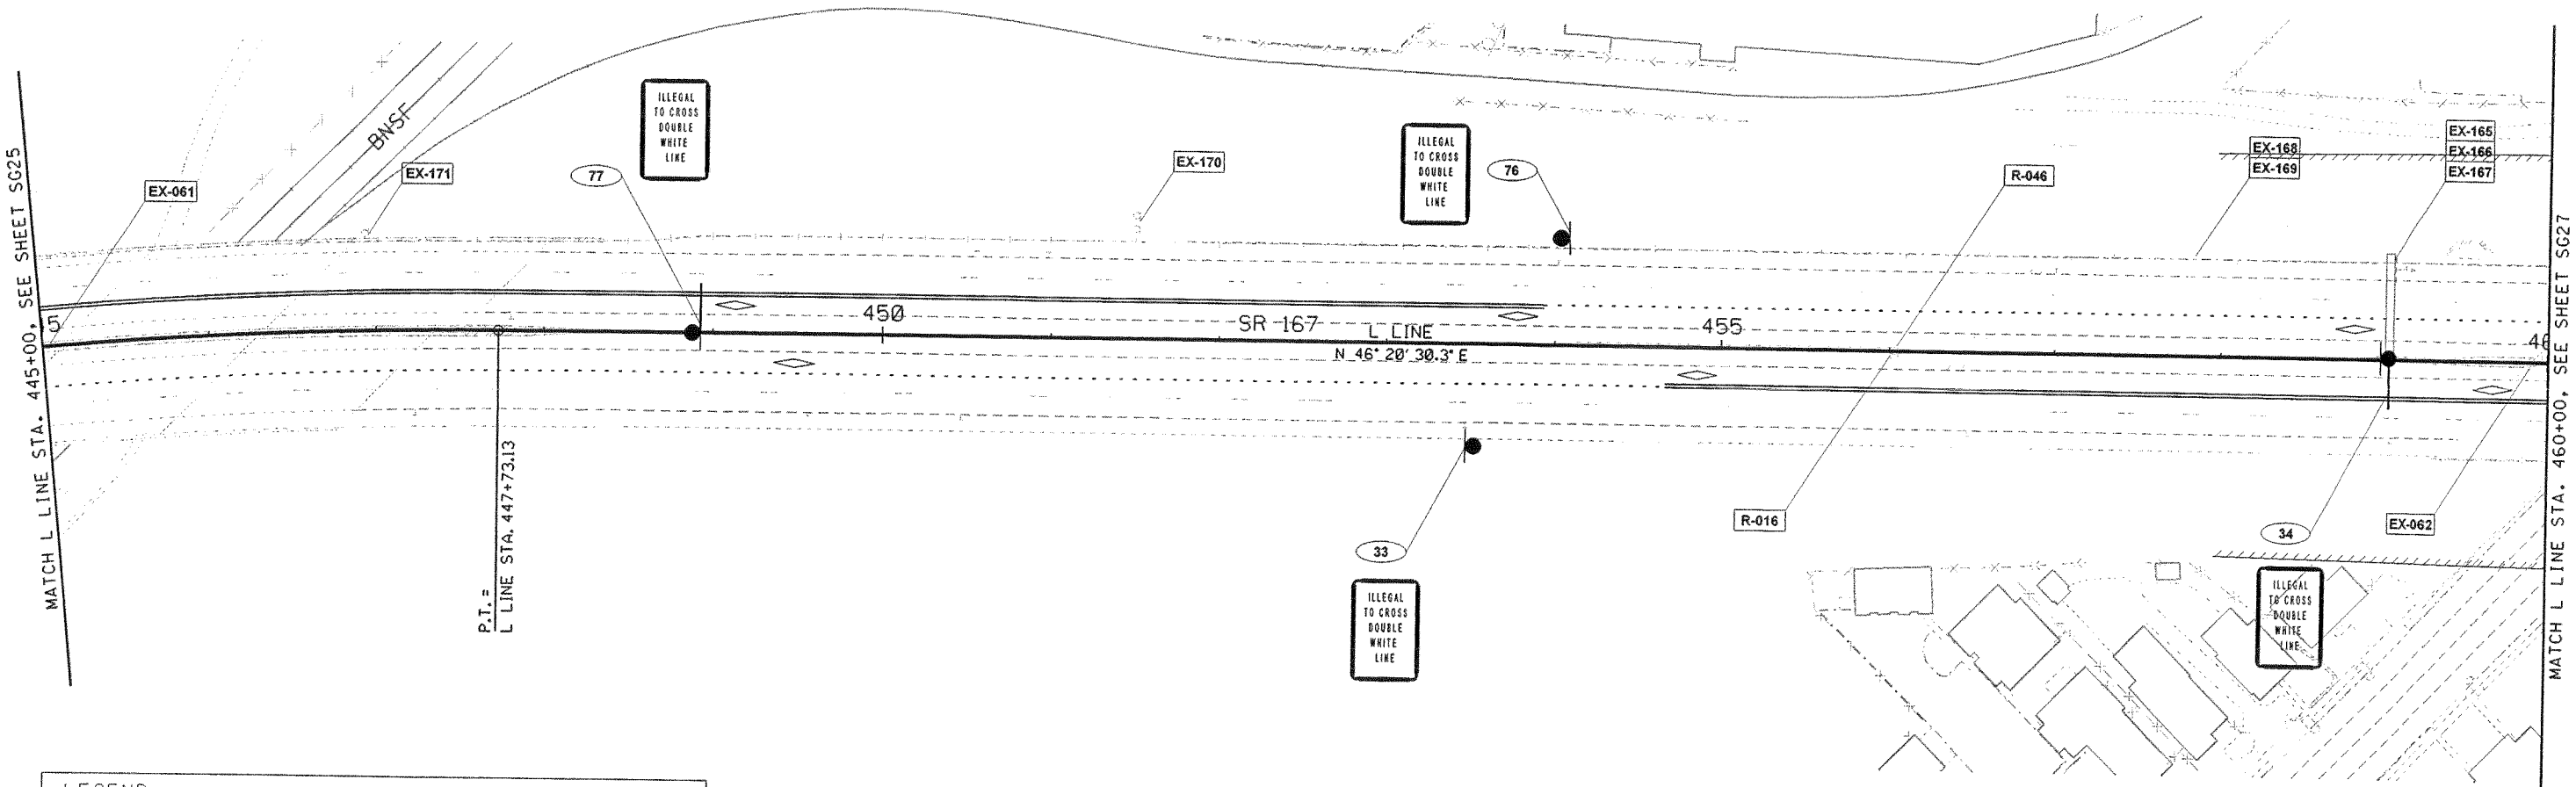

LEGEND

EXISTING SIGN	
NEW SIGN	
NEW SIGN NOTE	?
EXISTING SIGN TO BE REMOVED	R-___
EXISTING SIGN TO REMAIN	EX-001
EXISTING SIGN TO BE RELOCATED	? — EXISTING SIGN LOCATION / NEW SIGN LOCATION

0 50 100
SCALE IN FEET

FILE NAME	J:\Trans_Design\26030 - SR 167 HOT Lanes-Phase II\CAD\Submittal Drawings\26030 Signing_1.dgn
TIME	6:35:18 PM
DATE	7/7/2006
PLOTTED BY	mikes
DESIGNED BY	R. CAMERON
ENTERED BY	K. CRONENWETT
CHECKED BY	M. HOLMES
PROJ. ENGR.	
REGIONAL ADM.	

REVISION | DATE | BY

REGION NO.	STATE	FED.AID PROJ.NO.
10	WASH	
JOB NUMBER XL2542		
CONTRACT NO.		LOCATION NO.

P.E. STAMP BOX DATE

MARK S. HOLMES STATE OF WASHINGTON 39353 REGISTERED PROFESSIONAL ENGINEER
EXPIRES: 2/13/
P.E. STAMP BOX DATE

Perteet Inc.
425-252-7700 | 1-800-615-9900
2707 Colby Avenue, Suite 900
Everett, Washington 98201

SR 167 MP 13.29 TO MP 26.11
SR167
HOT LANES
KING COUNTY JUNE 2006

SIGNING PLAN

Plot 26
SG26
SHEET OF SHEETS

SEC.14 T.22N. R.4E. W.M.

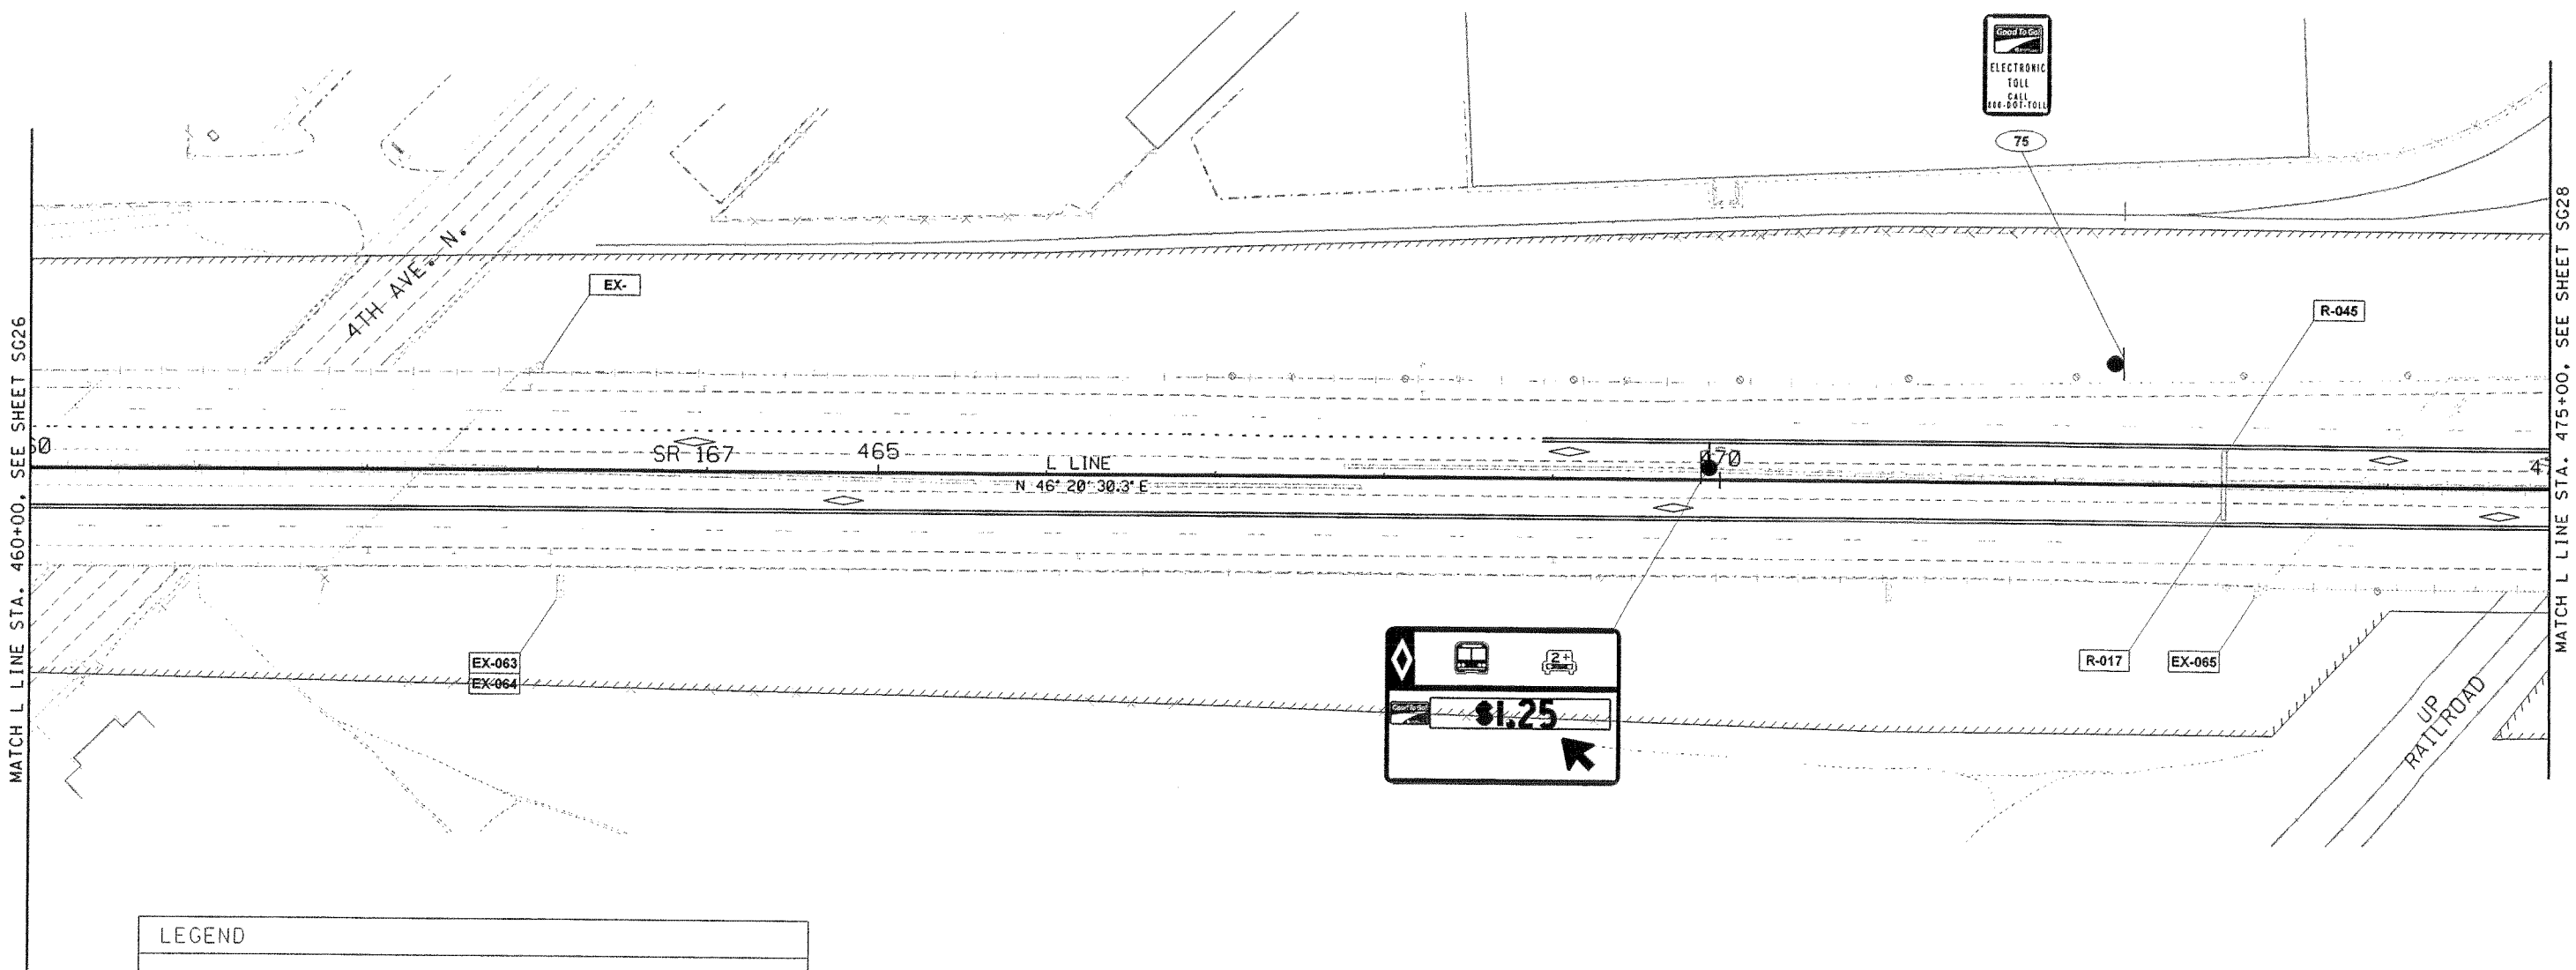

LEGEND

EXISTING SIGN	
NEW SIGN	
NEW SIGN NOTE	?
EXISTING SIGN TO BE REMOVED	R-___
EXISTING SIGN TO REMAIN	EX-001
EXISTING SIGN TO BE RELOCATED	? — EXISTING SIGN LOCATION / NEW SIGN LOCATION

0 50 100
SCALE IN FEET

FILE NAME	J:\Trans_Design\26030 - SR 167 HOT Lanes-Phase II\CAD\Submittal Drawings\26030_Signing_1.dgn
TIME	6:35:21 PM
DATE	7/7/2006
PLOTTED BY	mikes
DESIGNED BY	R. CAMERON
ENTERED BY	K. CRONENWETT
CHECKED BY	M. HOLMES
PROJ. ENGR.	
REGIONAL ADM.	

REVISION | DATE | BY

REGION NO.	STATE	FED.AID PROJ.NO.
10	WASH	
JOB NUMBER XL2542		
CONTRACT NO.		LOCATION NO.

P.E. STAMP BOX DATE

MARK S. HOLMES STATE OF WASHINGTON 39353 REGISTERED PROFESSIONAL ENGINEER
EXPIRES: 2/13/
P.E. STAMP BOX DATE

Perteet Inc.
425-252-7700 | 1-800-615-9900
2707 Colby Avenue, Suite 900
Everett, Washington 98201

SR 167 MP 13.29 TO MP 26.11
SR167
HOT LANES
KING COUNTY JUNE 2006

SIGNING PLAN

Plot 27
SG27
SHEET OF SHEETS

SEC.14 T.22N. R.4E. W.M.

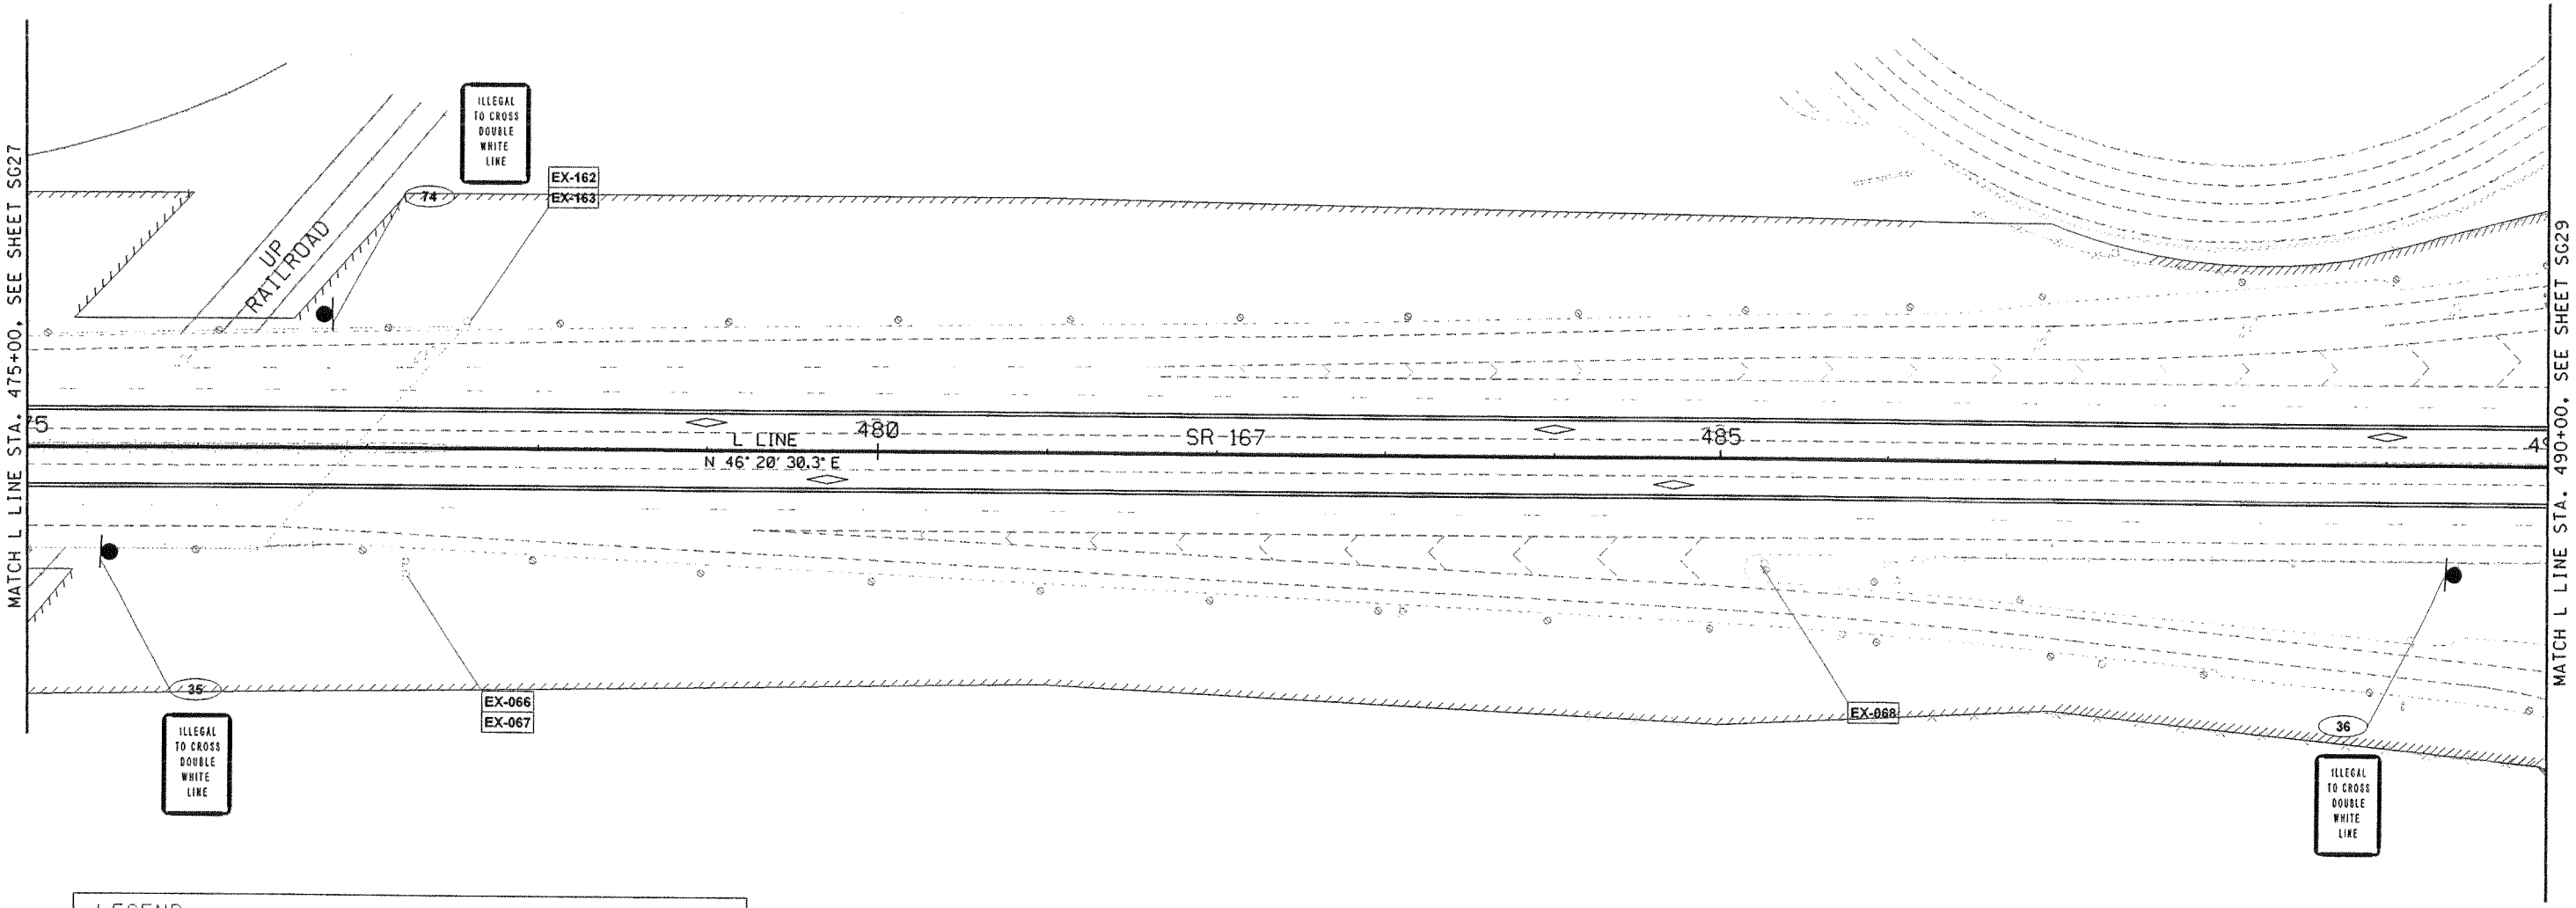

LEGEND

EXISTING SIGN	
NEW SIGN	
NEW SIGN NOTE	?
EXISTING SIGN TO BE REMOVED	R-___
EXISTING SIGN TO REMAIN	EX-001
EXISTING SIGN TO BE RELOCATED	? — EXISTING SIGN LOCATION / NEW SIGN LOCATION

0 50 100
SCALE IN FEET

FILE NAME	J:\Trans_Design\26030 - SR 167 HOT Lanes-Phase II\CAD\Submittal Drawings\26030_Signing_1.dgn
TIME	6:35:23 PM
DATE	7/7/2006
PLOTTED BY	mikes
DESIGNED BY	R. CAMERON
ENTERED BY	K. CRONENWETT
CHECKED BY	M. HOLMES
PROJ. ENGR.	
REGIONAL ADM.	

REVISION | DATE | BY

REGION NO. 10 | STATE WASH | FED.AID PROJ.NO.

JOB NUMBER XL2542

CONTRACT NO. | LOCATION NO.

P.E. STAMP BOX DATE

MARK S. HOLMES STATE OF WASHINGTON 39353 REGISTERED PROFESSIONAL ENGINEER
EXPIRES: 2/13/
P.E. STAMP BOX DATE

Perteet Inc.
425-252-7700 | 1-800-615-9900
2707 Colby Avenue, Suite 900
Everett, Washington 98201

SR 167 MP 13.29 TO MP 26.11
SR167
HOT LANES
KING COUNTY JUNE 2006

SIGNING PLAN

Plot 28
SG28
SHEET OF SHEETS

SEC.14 T.22N. R.4E. W.M.

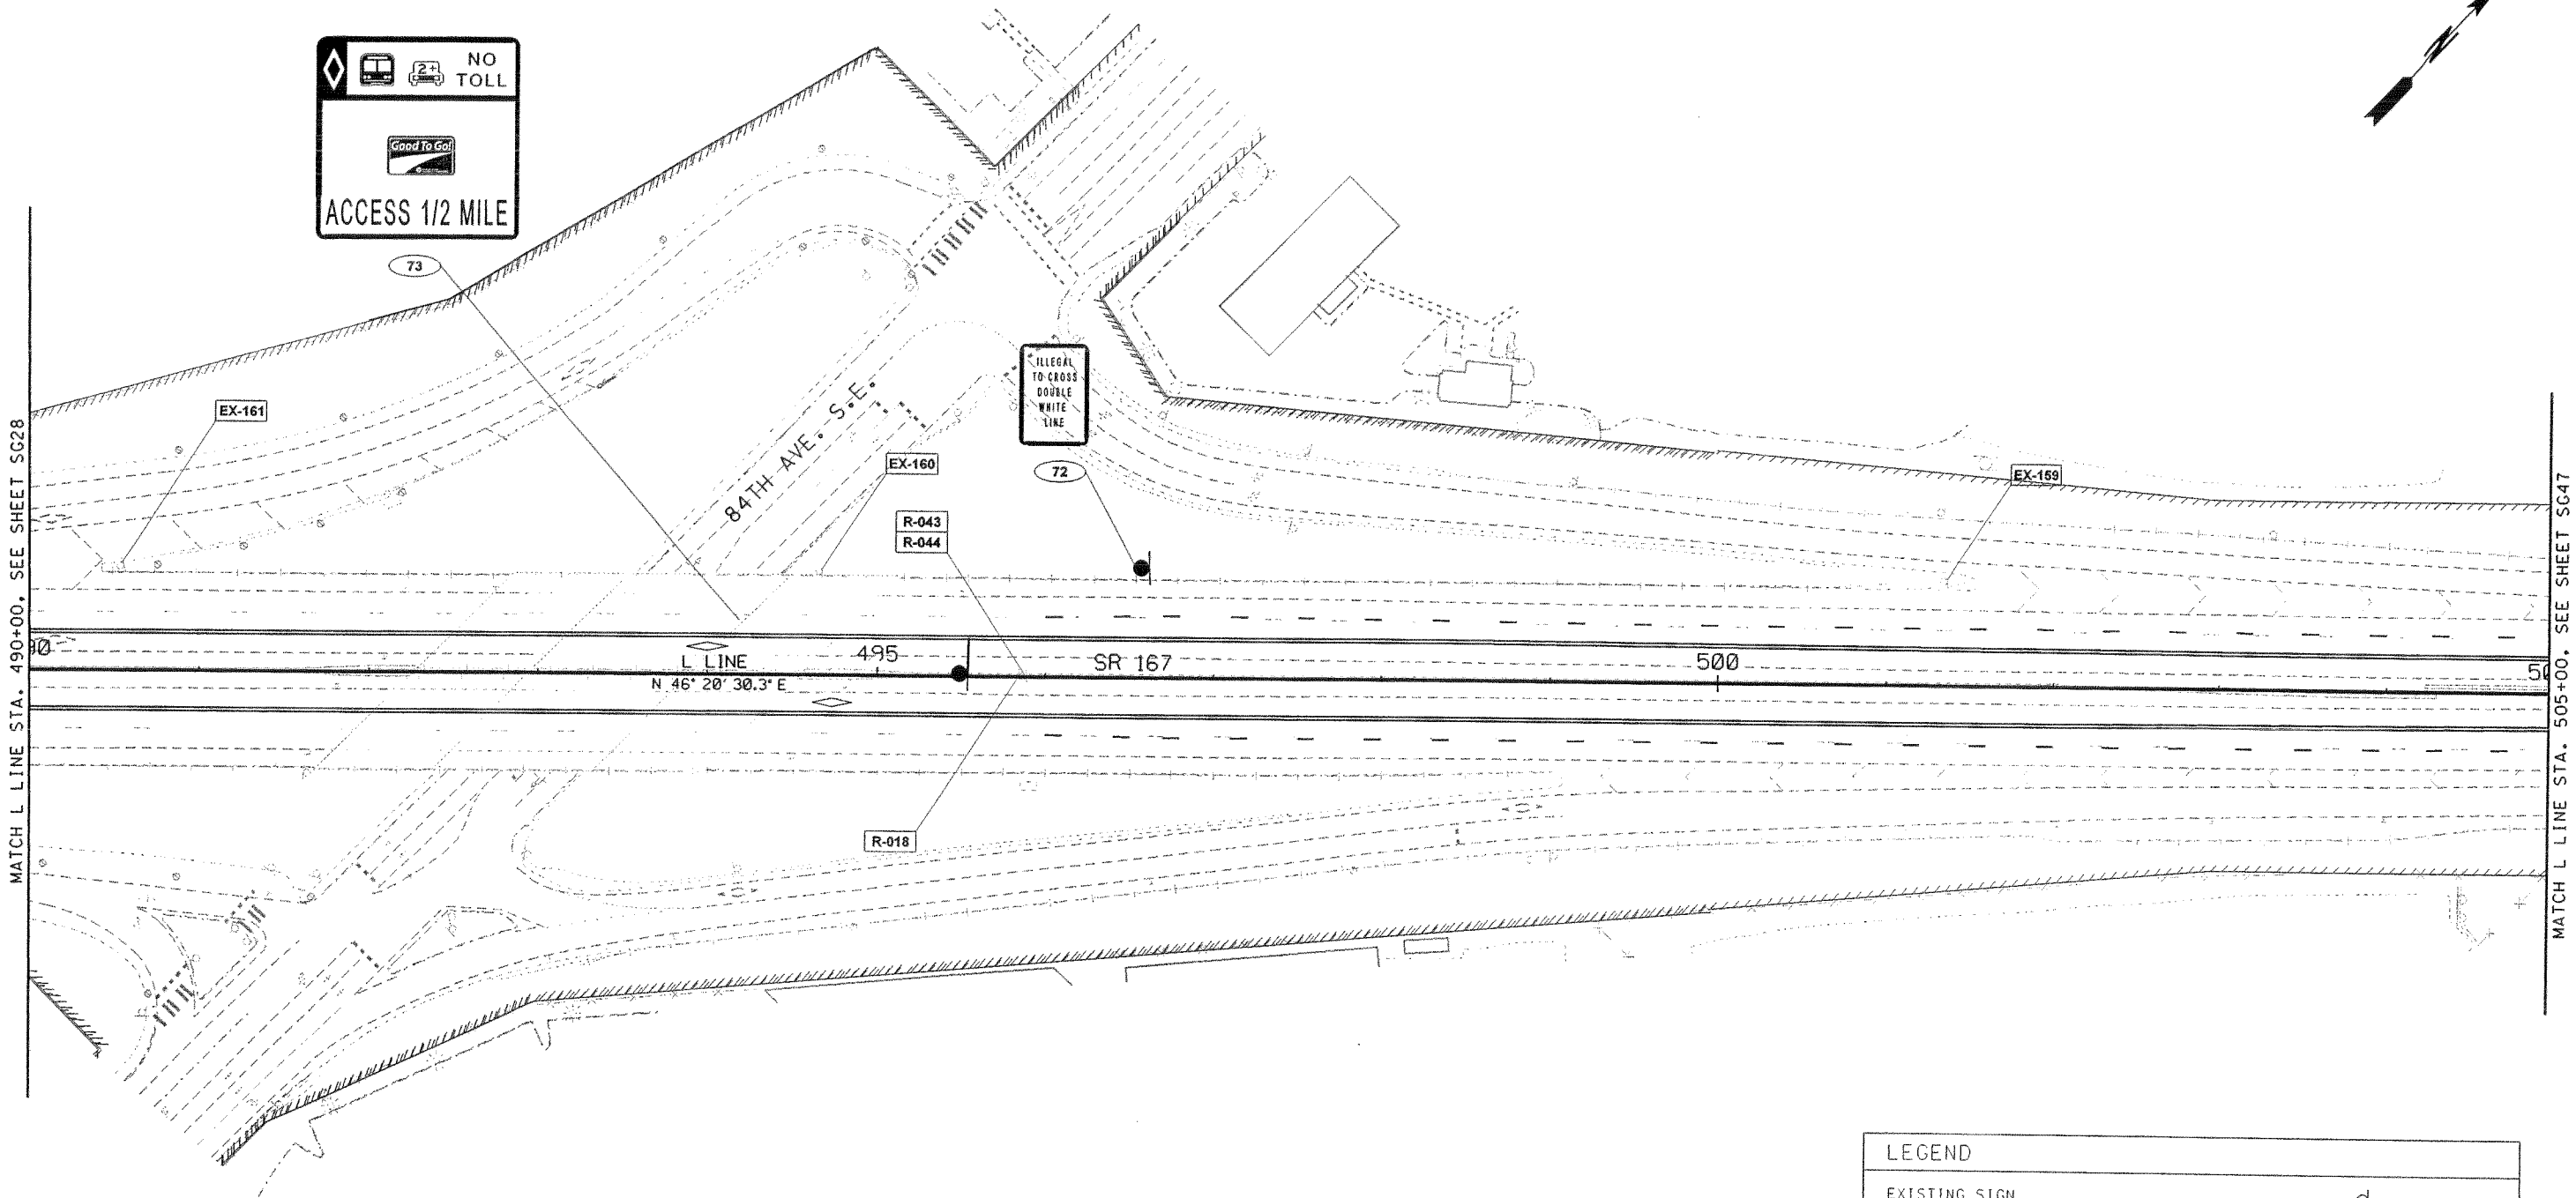

LEGEND

EXISTING SIGN	
NEW SIGN	
NEW SIGN NOTE	?
EXISTING SIGN TO BE REMOVED	R-___
EXISTING SIGN TO REMAIN	EX-001
EXISTING SIGN TO BE RELOCATED	? — EXISTING SIGN LOCATION; NEW SIGN LOCATION

0 50 100
SCALE IN FEET

FILE NAME	J:\Trans_Design\26030 - SR 167 HOT Lanes-Phase II\CAD\Submittal Drawings\26030 Signing_1.dgn
TIME	6:35:26 PM
DATE	7/7/2006
PLOTTED BY	mikes
DESIGNED BY	R. CAMERON
ENTERED BY	K. CRONENWETT
CHECKED BY	M. HOLMES
PROJ. ENGR.	
REGIONAL ADM.	

REVISION | DATE | BY

REGION NO.	STATE	FED.AID PROJ.NO.
10	WASH	
JOB NUMBER XL2542		
CONTRACT NO.		LOCATION NO.

P.E. STAMP BOX DATE

MARK S. HOLMES — STATE OF WASHINGTON — 39353 — REGISTERED PROFESSIONAL ENGINEER — EXPIRES: 2/13/

P.E. STAMP BOX DATE

Perteet Inc.
425-252-7700 | 1-800-615-9900
2707 Colby Avenue, Suite 900
Everett, Washington 98201

SR 167 MP 13.29 TO MP 26.11
SR167
HOT LANES
KING COUNTY JUNE 2006

SIGNING PLAN

Plot 29
SG29
SHEET OF SHEETS

SEC.7 T.22N. R.5E. W.M.

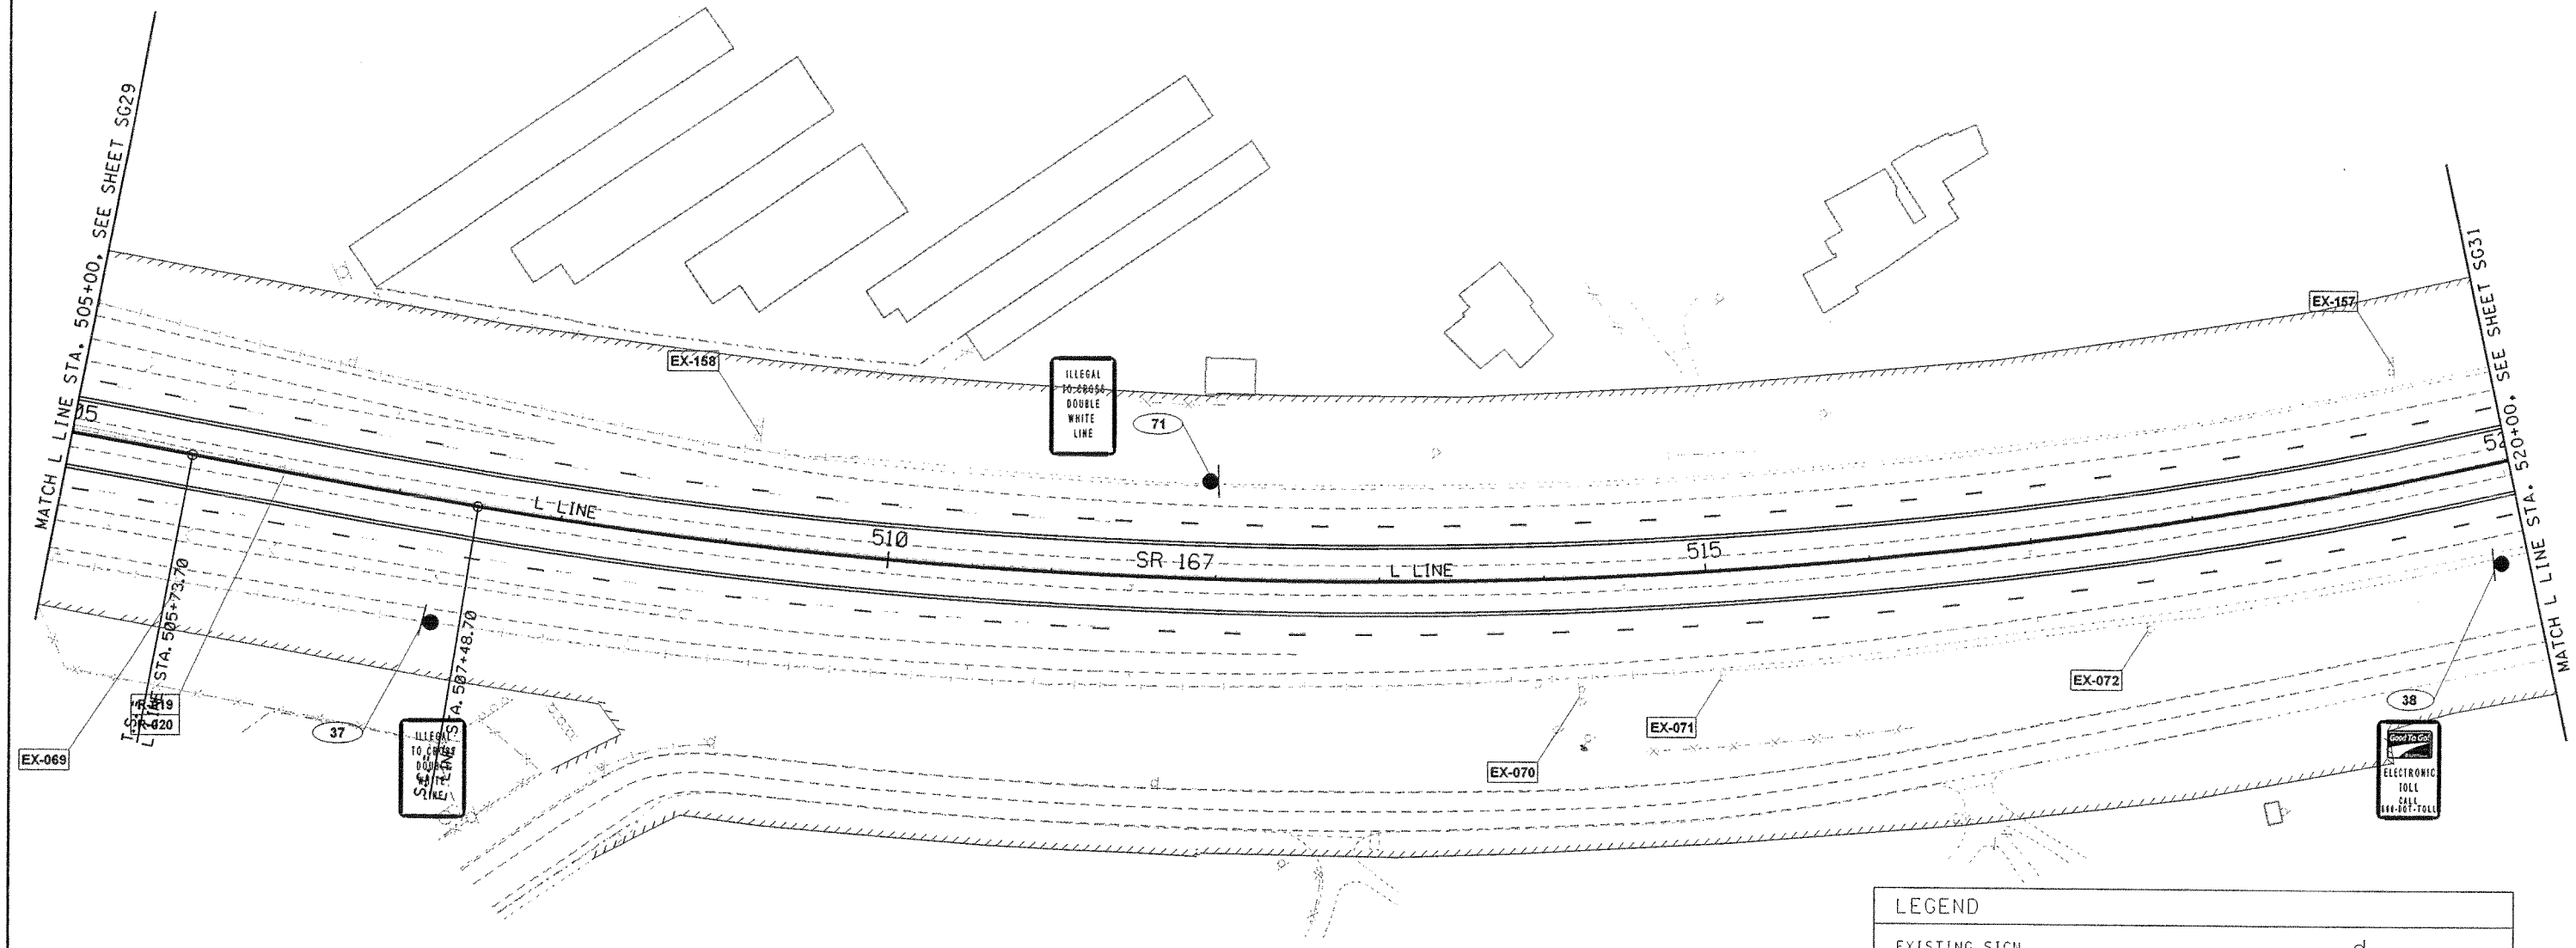

LEGEND

EXISTING SIGN	
NEW SIGN	
NEW SIGN NOTE	?
EXISTING SIGN TO BE REMOVED	R-___
EXISTING SIGN TO REMAIN	EX-001
EXISTING SIGN TO BE RELOCATED	? — EXISTING SIGN LOCATION / NEW SIGN LOCATION

0 50 100
SCALE IN FEET

FILE NAME	J:\Trans_Design\26030 - SR 167 HOT Lanes-Phase II\CAD\Submittal Drawings\26030 Signing_1.dgn					
TIME	6:35:29 PM					
DATE	7/7/2006					
PLOTTED BY	mikes					
DESIGNED BY	R. CAMERON					
ENTERED BY	K. CRONENWETT					
CHECKED BY	M. HOLMES					
PROJ. ENGR.						
REGIONAL ADM.		REVISION	DATE	BY		

REGION NO.	STATE	FED.AID PROJ.NO.
10	WASH	
JOB NUMBER XL2542		
CONTRACT NO.		LOCATION NO.

P.E. STAMP BOX DATE

MARK S. HOLMES STATE OF WASHINGTON 38353 REGISTERED PROFESSIONAL ENGINEER
EXPIRES 2/13/
P.E. STAMP BOX DATE

Perteet Inc.
425-252-7700 | 1-800-615-9900
2707 Colby Avenue, Suite 900
Everett, Washington 98201

SR 167 MP 13.29 TO MP 26.11
SR167
HOT LANES
KING COUNTY JUNE 2006

SIGNING PLAN

Plot 30
SG30
SHEET OF SHEETS

SEC.7 T.22N. R.5E. W.M.

LEGEND	
EXISTING SIGN	
NEW SIGN	
NEW SIGN NOTE	?
EXISTING SIGN TO BE REMOVED	R-___
EXISTING SIGN TO REMAIN	EX-001
EXISTING SIGN TO BE RELOCATED	? EXISTING SIGN LOCATION / NEW SIGN LOCATION

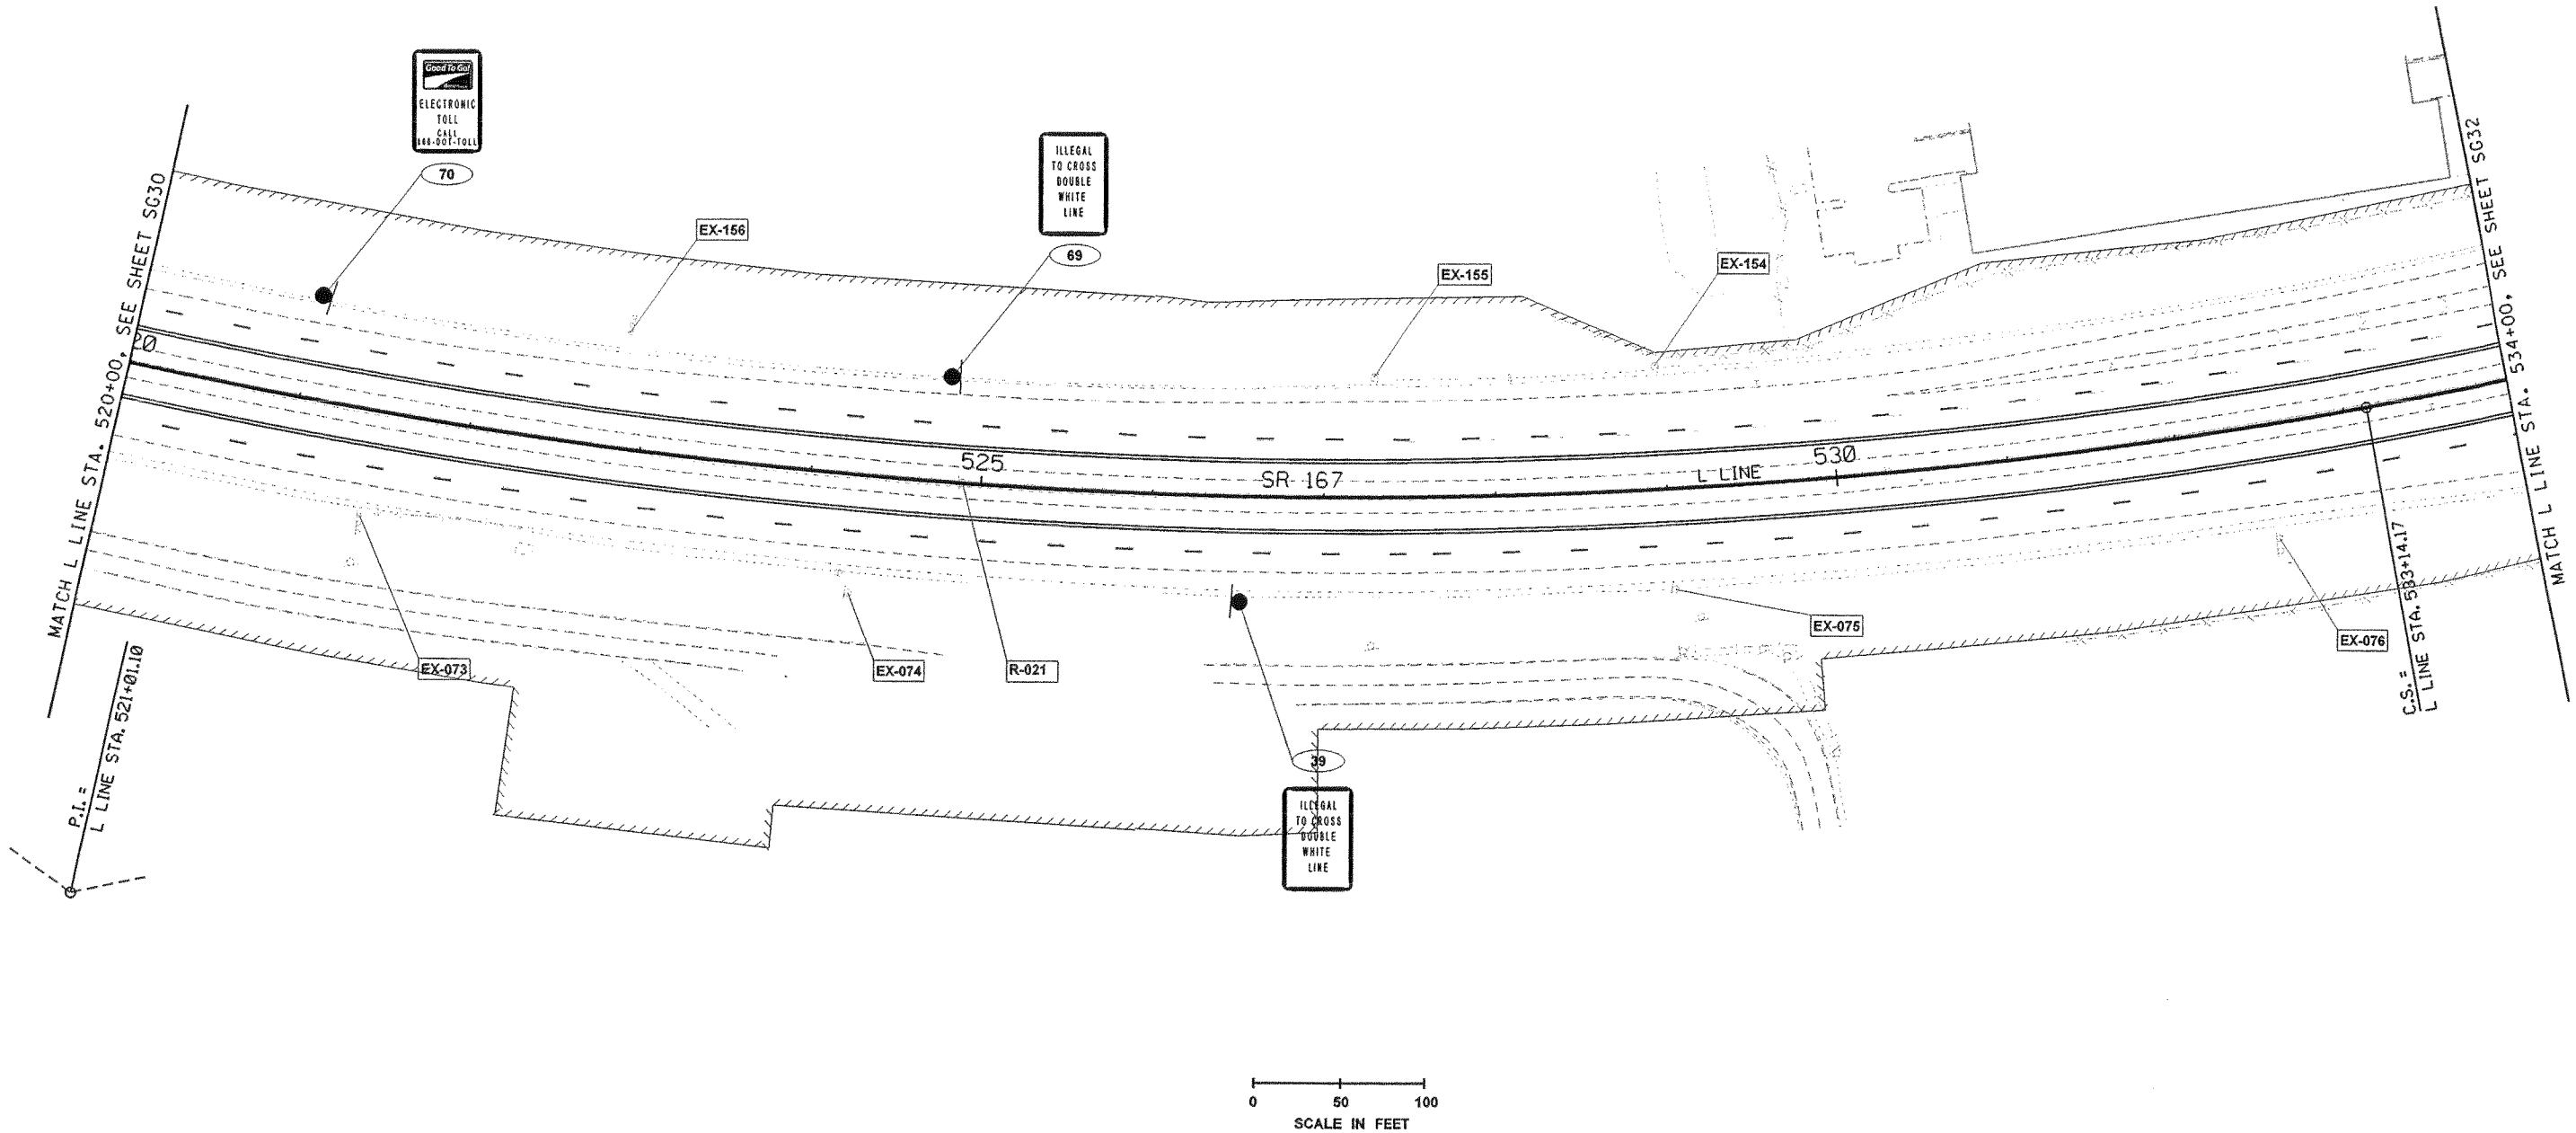

FILE NAME	J:\Trans_Design\26030 - SR 167 HOT Lanes-Phase II\CAD\Submittal Drawings\26030 Signing_2.dgn					
TIME	6:37:55 PM					
DATE	7/7/2006					
PLOTTED BY	mikes					
DESIGNED BY	R. CAMERON					
ENTERED BY	K. CRONENWETT					
CHECKED BY	M. HOLMES					
PROJ. ENGR.						
REGIONAL ADM.		REVISION	DATE	BY		

REGION NO.	STATE	FED.AID PROJ.NO.
10	WASH	
JOB NUMBER XL2542		
CONTRACT NO.		LOCATION NO.

P.E. STAMP BOX DATE

MARK S. HOLMES STATE OF WASHINGTON 39353 REGISTERED PROFESSIONAL ENGINEER
EXPIRES: 2/13/
P.E. STAMP BOX DATE

Perteet Inc.
425-252-7700 | 1-800-615-9900
2707 Colby Avenue, Suite 900
Everett, Washington 98201

SR 167 MP 13.29 TO MP 26.11
SR167
HOT LANES
KING COUNTY JUNE 2006

SIGNING PLAN

Plot 1
SG31
SHEET OF SHEETS

SEC.7 T.22N. R.5E. W.M.

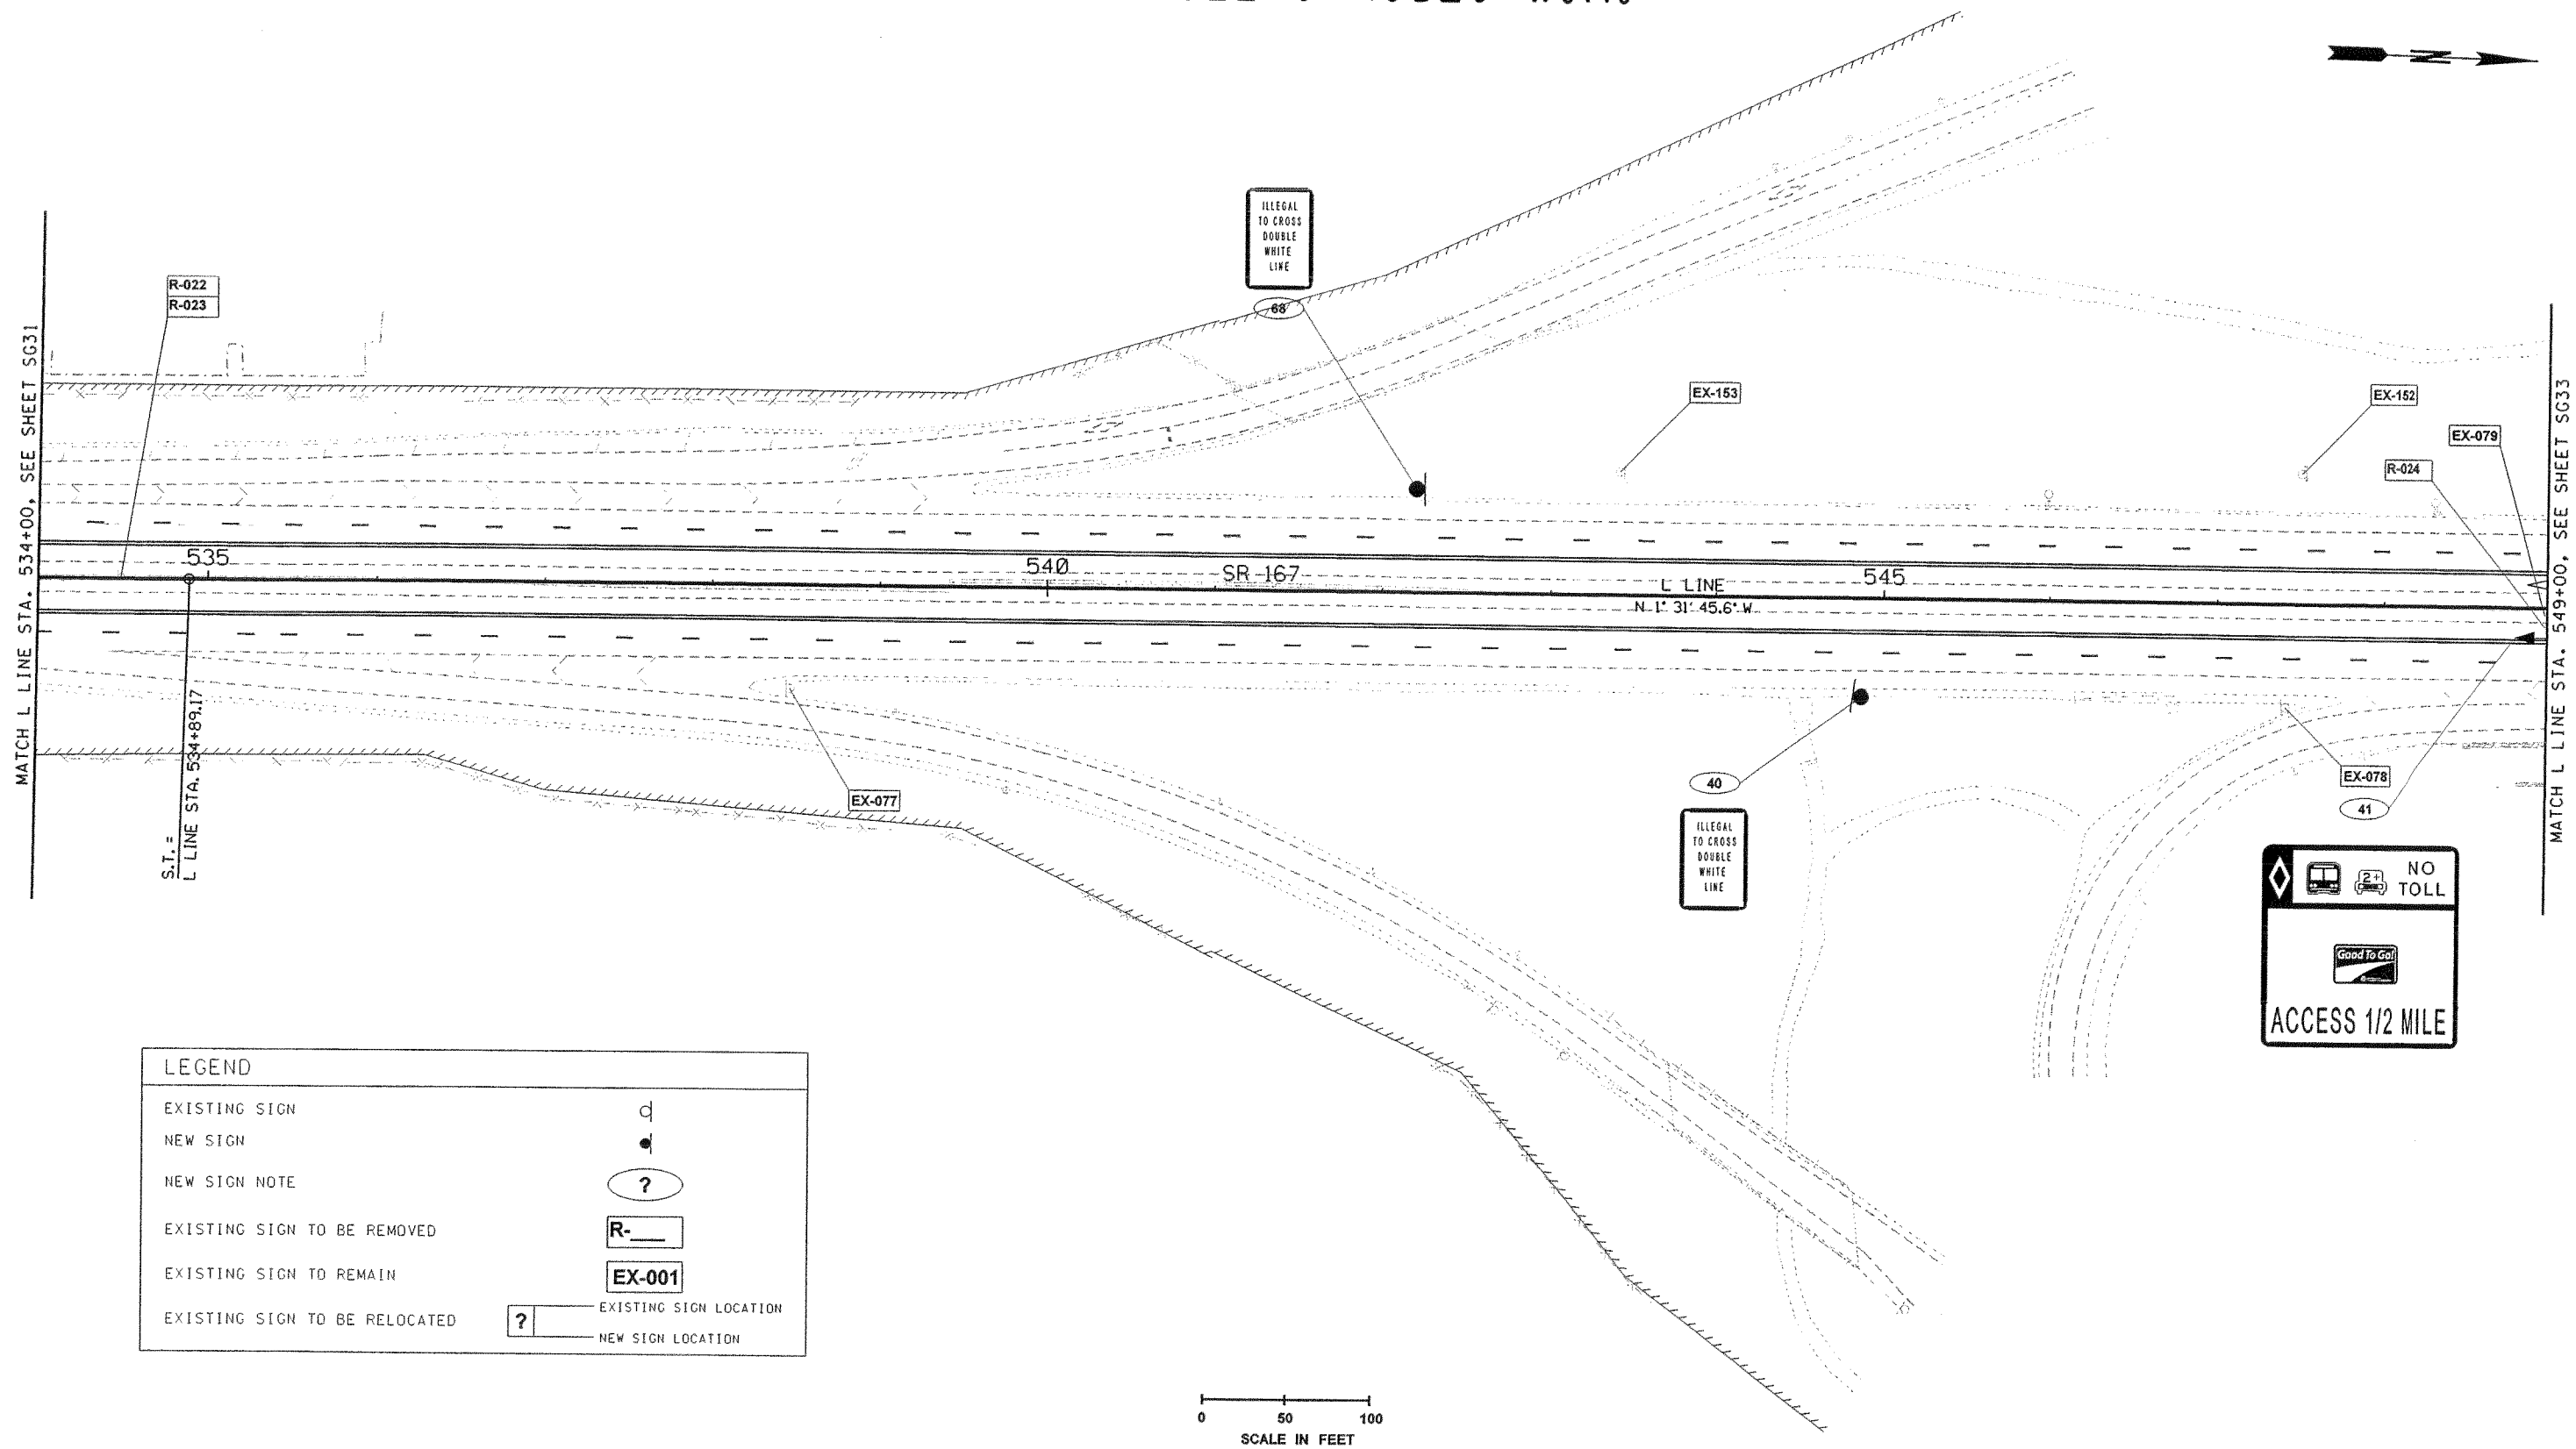

LEGEND

EXISTING SIGN	
NEW SIGN	
NEW SIGN NOTE	?
EXISTING SIGN TO BE REMOVED	R-___
EXISTING SIGN TO REMAIN	EX-001
EXISTING SIGN TO BE RELOCATED	? — EXISTING SIGN LOCATION / NEW SIGN LOCATION

FILE NAME	J:\Trans_Design\26030 - SR 167 HOT Lanes-Phase II\CAD\Submittal Drawings\26030 Signing_2.dgn
TIME	6:37:57 PM
DATE	7/7/2006
PLOTTED BY	mikes
DESIGNED BY	R. CAMERON
ENTERED BY	K. CRONENWETT
CHECKED BY	M. HOLMES
PROJ. ENGR.	
REGIONAL ADM.	

REVISION | DATE | BY

REGION NO.	STATE	FED.AID PROJ.NO.
10	WASH	
JOB NUMBER XL2542		
CONTRACT NO.		LOCATION NO.

P.E. STAMP BOX — DATE

MARK S. HOLMES — STATE OF WASHINGTON — 39353 — REGISTERED PROFESSIONAL ENGINEER — EXPIRES: 2/13/ — P.E. STAMP BOX — DATE

Perteet Inc.
425-252-7700 | 1-800-615-9900
2707 Colby Avenue, Suite 900
Everett, Washington 98201

SR 167 MP 13.29 TO MP 26.11
SR167
HOT LANES
KING COUNTY JUNE 2006

SIGNING PLAN

Plot 2
SG32
SHEET OF SHEETS

SEC.6 T.22N. R.5E. W.M.

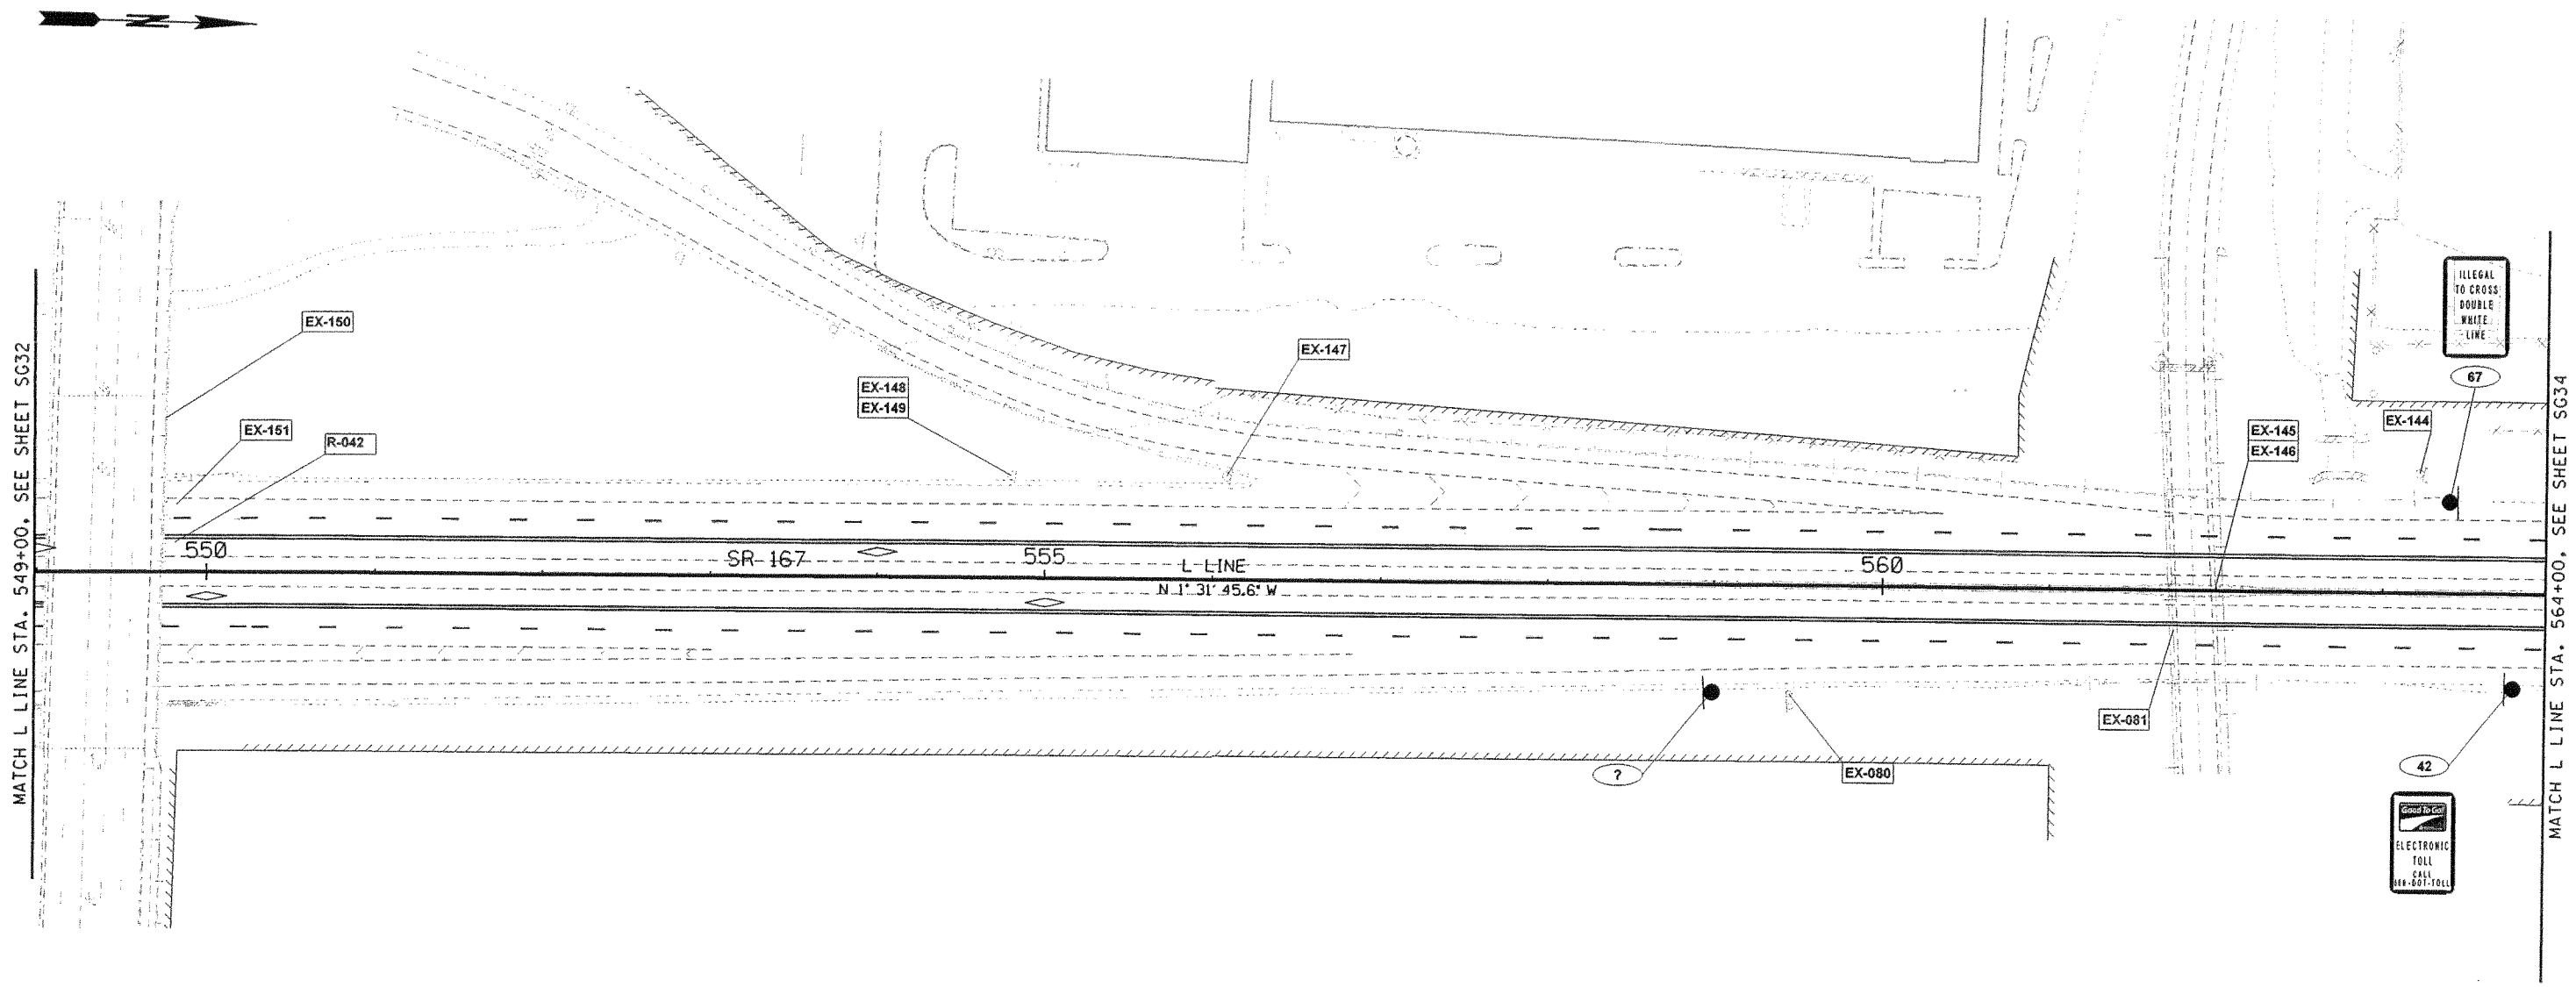

LEGEND

EXISTING SIGN	d
NEW SIGN	●
NEW SIGN NOTE	?
EXISTING SIGN TO BE REMOVED	R-___
EXISTING SIGN TO REMAIN	EX-001
EXISTING SIGN TO BE RELOCATED	? — EXISTING SIGN LOCATION / NEW SIGN LOCATION

0 50 100
SCALE IN FEET

FILE NAME	J:\Trans_Design\26030 - SR 167 HOT Lanes-Phase II\CAD\Submittal Drawings\26030 Signing_2.dgn
TIME	6:38:00 PM
DATE	7/7/2006
PLOTTED BY	mikes
DESIGNED BY	R. CAMERON
ENTERED BY	K. CRONENWETT
CHECKED BY	M. HOLMES
PROJ. ENGR.	
REGIONAL ADM.	

REVISION | DATE | BY

REGION NO.	STATE	FED.AID PROJ.NO.
10	WASH	
JOB NUMBER		
XL2542		
CONTRACT NO.		LOCATION NO.

P.E. STAMP BOX — DATE

MARK S. HOLMES, STATE OF WASHINGTON, 39353, REGISTERED PROFESSIONAL ENGINEER
EXPIRES: 2/13/
P.E. STAMP BOX — DATE

Perteet Inc.
425-252-7700 | 1-800-615-9900
2707 Colby Avenue, Suite 900
Everett, Washington 98201

SR 167 MP 13.29 TO MP 26.11
SR167
HOT LANES
KING COUNTY JUNE 2006

SIGNING PLAN

Plot 3
SG33
SHEET OF SHEETS

SEC.6 T.22N. R.5E. W.M.

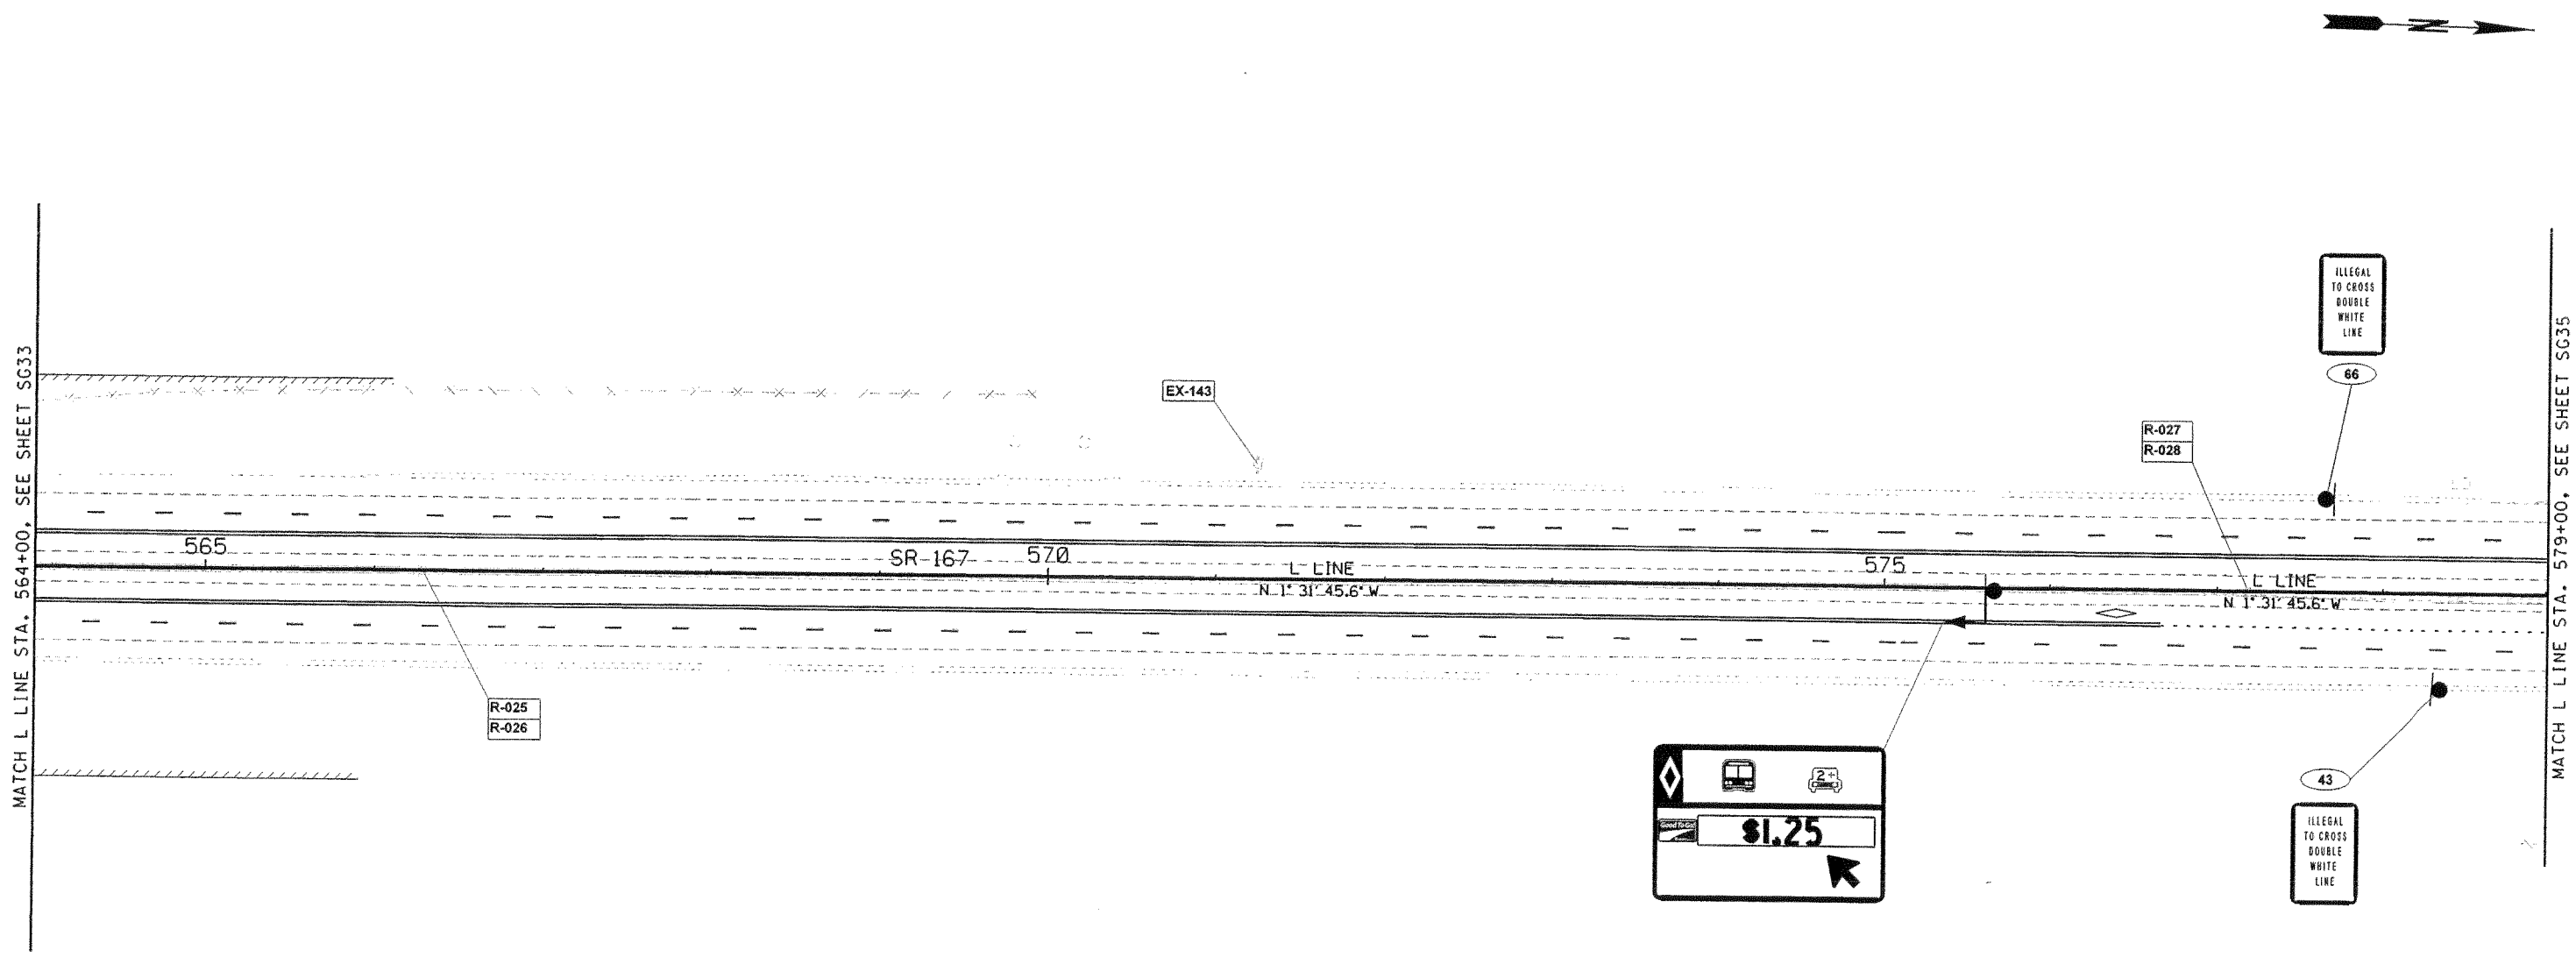

LEGEND

EXISTING SIGN	
NEW SIGN	
NEW SIGN NOTE	?
EXISTING SIGN TO BE REMOVED	R-___
EXISTING SIGN TO REMAIN	EX-001
EXISTING SIGN TO BE RELOCATED	? EXISTING SIGN LOCATION / NEW SIGN LOCATION

0 50 100
SCALE IN FEET

FILE NAME	J:\Trans_Design\26030 - SR 167 HOT Lanes-Phase II\CAD\Submittal Drawings\26030 Signing_2.dgn
TIME	6:38:02 PM
DATE	7/7/2006
PLOTTED BY	mikes
DESIGNED BY	R. CAMERON
ENTERED BY	K. CRONENWETT
CHECKED BY	M. HOLMES
PROJ. ENGR.	
REGIONAL ADM.	

REVISION | DATE | BY

REGION NO. 10 | STATE WASH | FED.AID PROJ.NO.

JOB NUMBER XL2542

CONTRACT NO. | LOCATION NO.

P.E. STAMP BOX DATE

MARK S. HOLMES STATE OF WASHINGTON 39353 REGISTERED PROFESSIONAL ENGINEER
EXPIRES: 2/13/
P.E. STAMP BOX DATE

Perteet Inc.
425-252-7700 | 1-800-615-9900
2707 Colby Avenue, Suite 900
Everett, Washington 98201

SR 167 MP 13.29 TO MP 26.11
SR167
HOT LANES
KING COUNTY JUNE 2006

SIGNING PLAN

Plot 4
SG34
SHEET OF SHEETS

SEC.6 T.22N. R.5E. W.M.

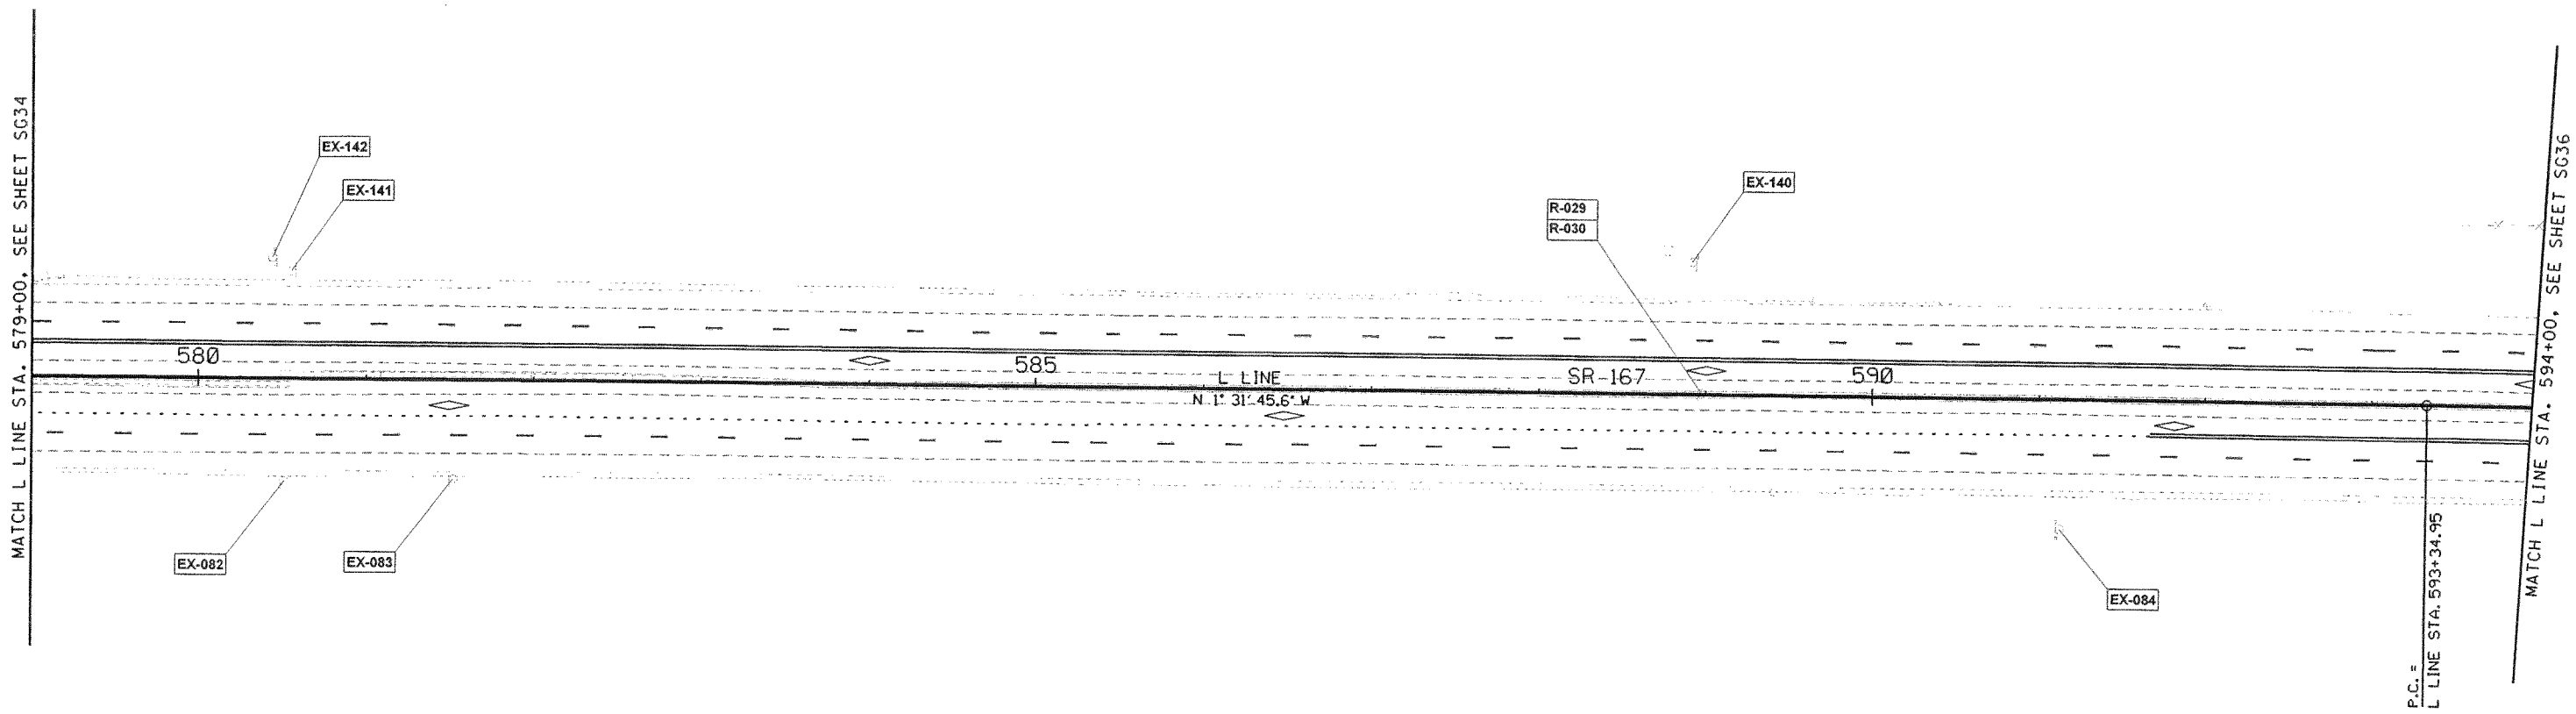

LEGEND

EXISTING SIGN	
NEW SIGN	
NEW SIGN NOTE	?
EXISTING SIGN TO BE REMOVED	R-___
EXISTING SIGN TO REMAIN	EX-001
EXISTING SIGN TO BE RELOCATED	? — EXISTING SIGN LOCATION / NEW SIGN LOCATION

0 50 100
SCALE IN FEET

FILE NAME	J:\Trans_Design\26030 - SR 167 HOT Lanes-Phase II\CAD\Submittal Drawings\26030_Signing_2.dgn
TIME	6:38:04 PM
DATE	7/7/2006
PLOTTED BY	mikes
DESIGNED BY	R. CAMERON
ENTERED BY	K. CRONENWETT
CHECKED BY	M. HOLMES
PROJ. ENGR.	
REGIONAL ADM.	

REVISION	DATE	BY

REGION NO.	STATE	FED.AID PROJ.NO.
10	WASH	
JOB NUMBER XL2542		
CONTRACT NO.		LOCATION NO.

P.E. STAMP BOX DATE

MARK S. HOLMES STATE OF WASHINGTON 39353 REGISTERED PROFESSIONAL ENGINEER
EXPIRES: 2/13/
P.E. STAMP BOX DATE

Perteet Inc.
425-252-7700 | 1-800-615-9900
2707 Colby Avenue, Suite 900
Everett, Washington 98201

SR 167 MP 13.29 TO MP 26.11
SR167
HOT LANES
KING COUNTY JUNE 2006

SIGNING PLAN

Plot 5
SG35
SHEET OF SHEETS

SEC.6 T.22N. R.5E. W.M.

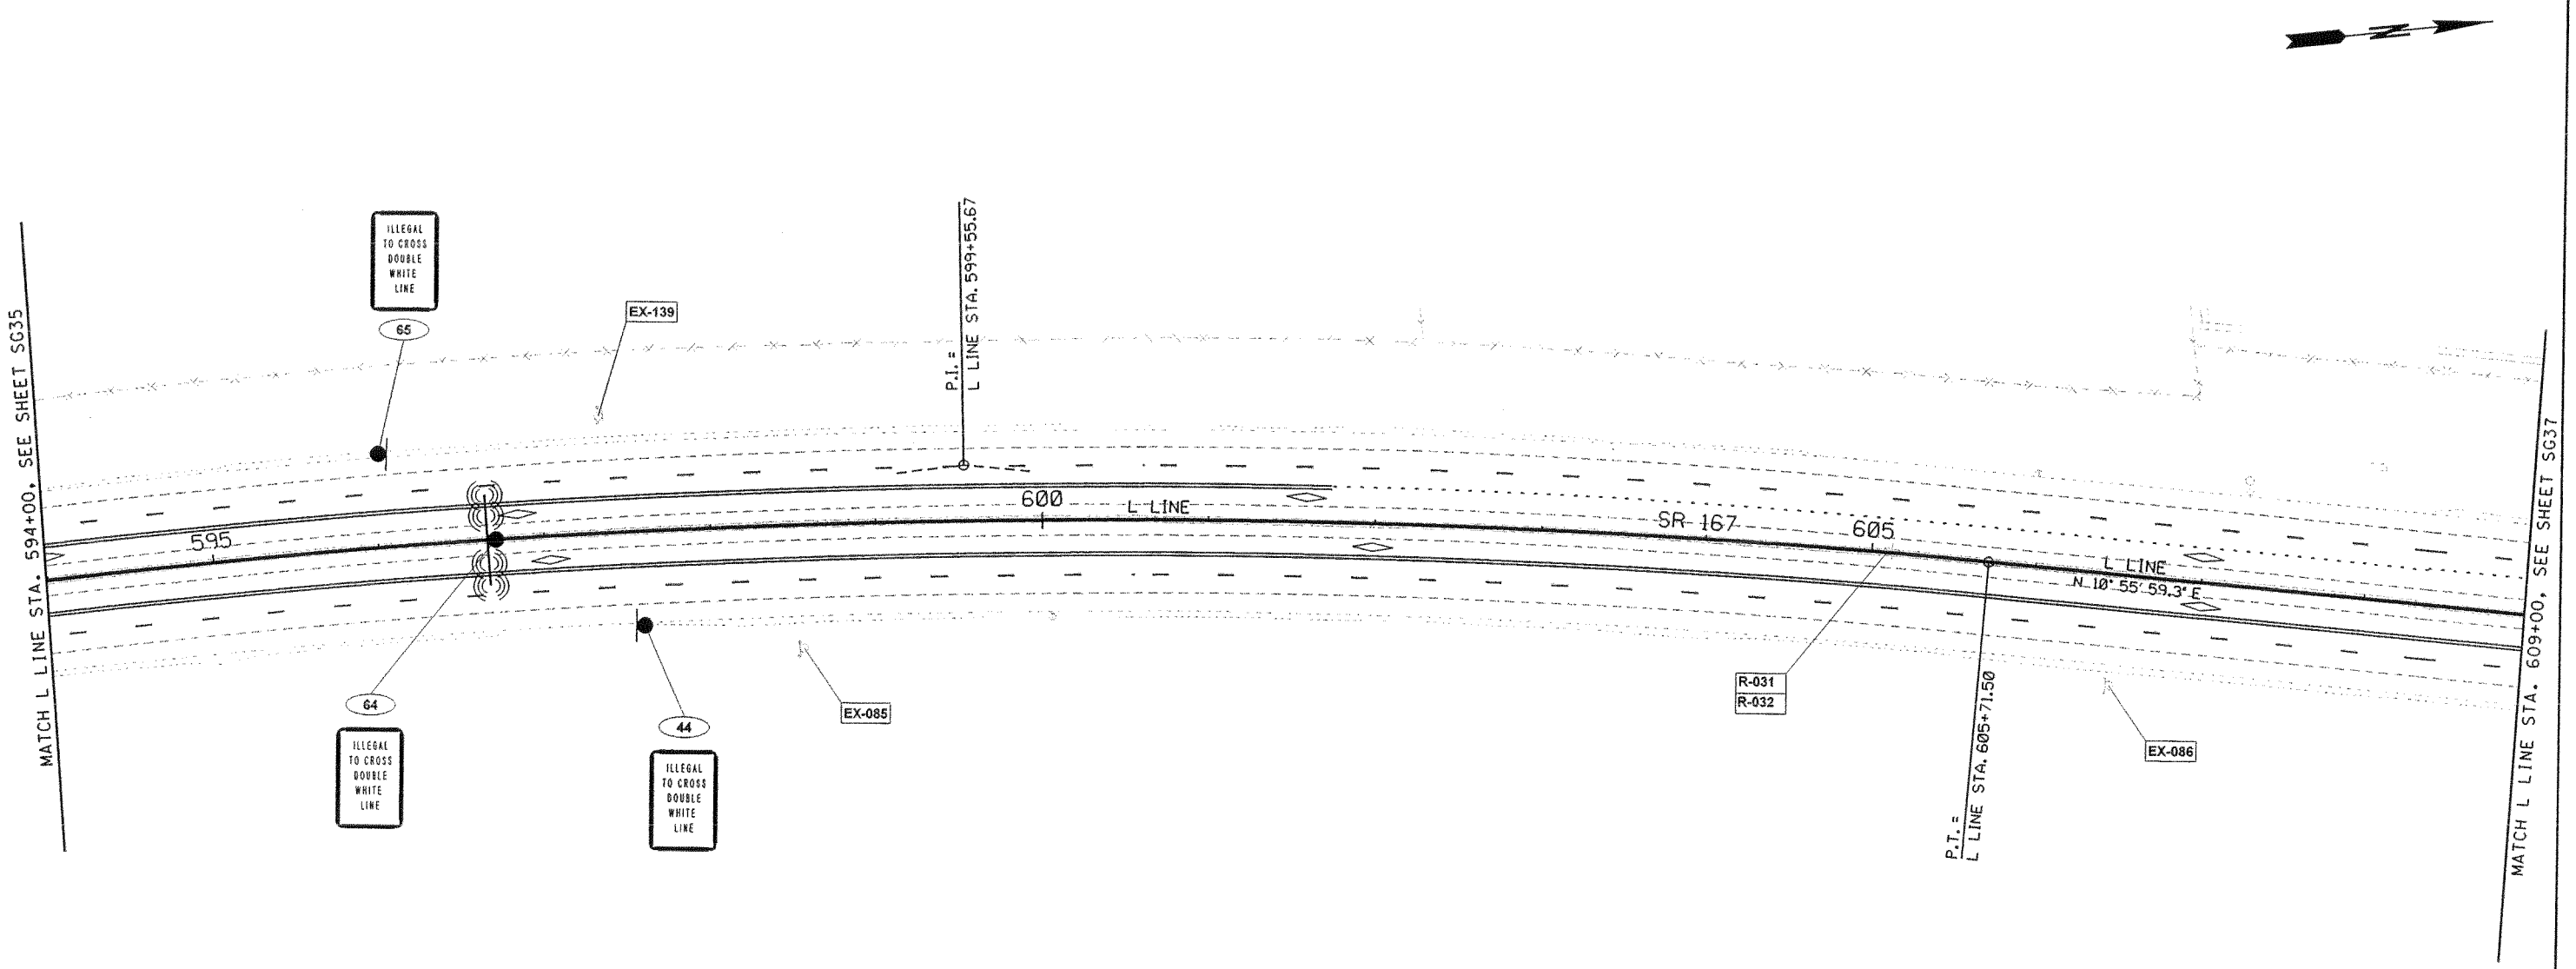

LEGEND

EXISTING SIGN	
NEW SIGN	
NEW SIGN NOTE	?
EXISTING SIGN TO BE REMOVED	R-___
EXISTING SIGN TO REMAIN	EX-001
EXISTING SIGN TO BE RELOCATED	? — EXISTING SIGN LOCATION / NEW SIGN LOCATION

0 50 100
SCALE IN FEET

FILE NAME	J:\Trans_Design\26030 - SR 167 HOT Lanes-Phase II\CAD\Submittal Drawings\26030 Signing_2.dgn
TIME	6:38:06 PM
DATE	7/7/2006
PLOTTED BY	mikes
DESIGNED BY	R. CAMERON
ENTERED BY	K. CRONENWETT
CHECKED BY	M. HOLMES
PROJ. ENGR.	
REGIONAL ADM.	

REVISION | DATE | BY

REGION NO.	STATE	FED.AID PROJ.NO.
10	WASH	
JOB NUMBER XL2542		
CONTRACT NO.		LOCATION NO.

P.E. STAMP BOX DATE

MARK S. HOLMES STATE OF WASHINGTON 39353 REGISTERED PROFESSIONAL ENGINEER
EXPIRES 2/13/
P.E. STAMP BOX DATE

Perteet Inc.
425-252-7700 | 1-800-615-9900
2707 Colby Avenue, Suite 900
Everett, Washington 98201

SR 167 MP 13.29 TO MP 26.11
SR167
HOT LANES
KING COUNTY JUNE 2006

SIGNING PLAN

Plot 6
SG36
SHEET OF SHEETS

SEC.6 T.22N. R.5E. W.M.

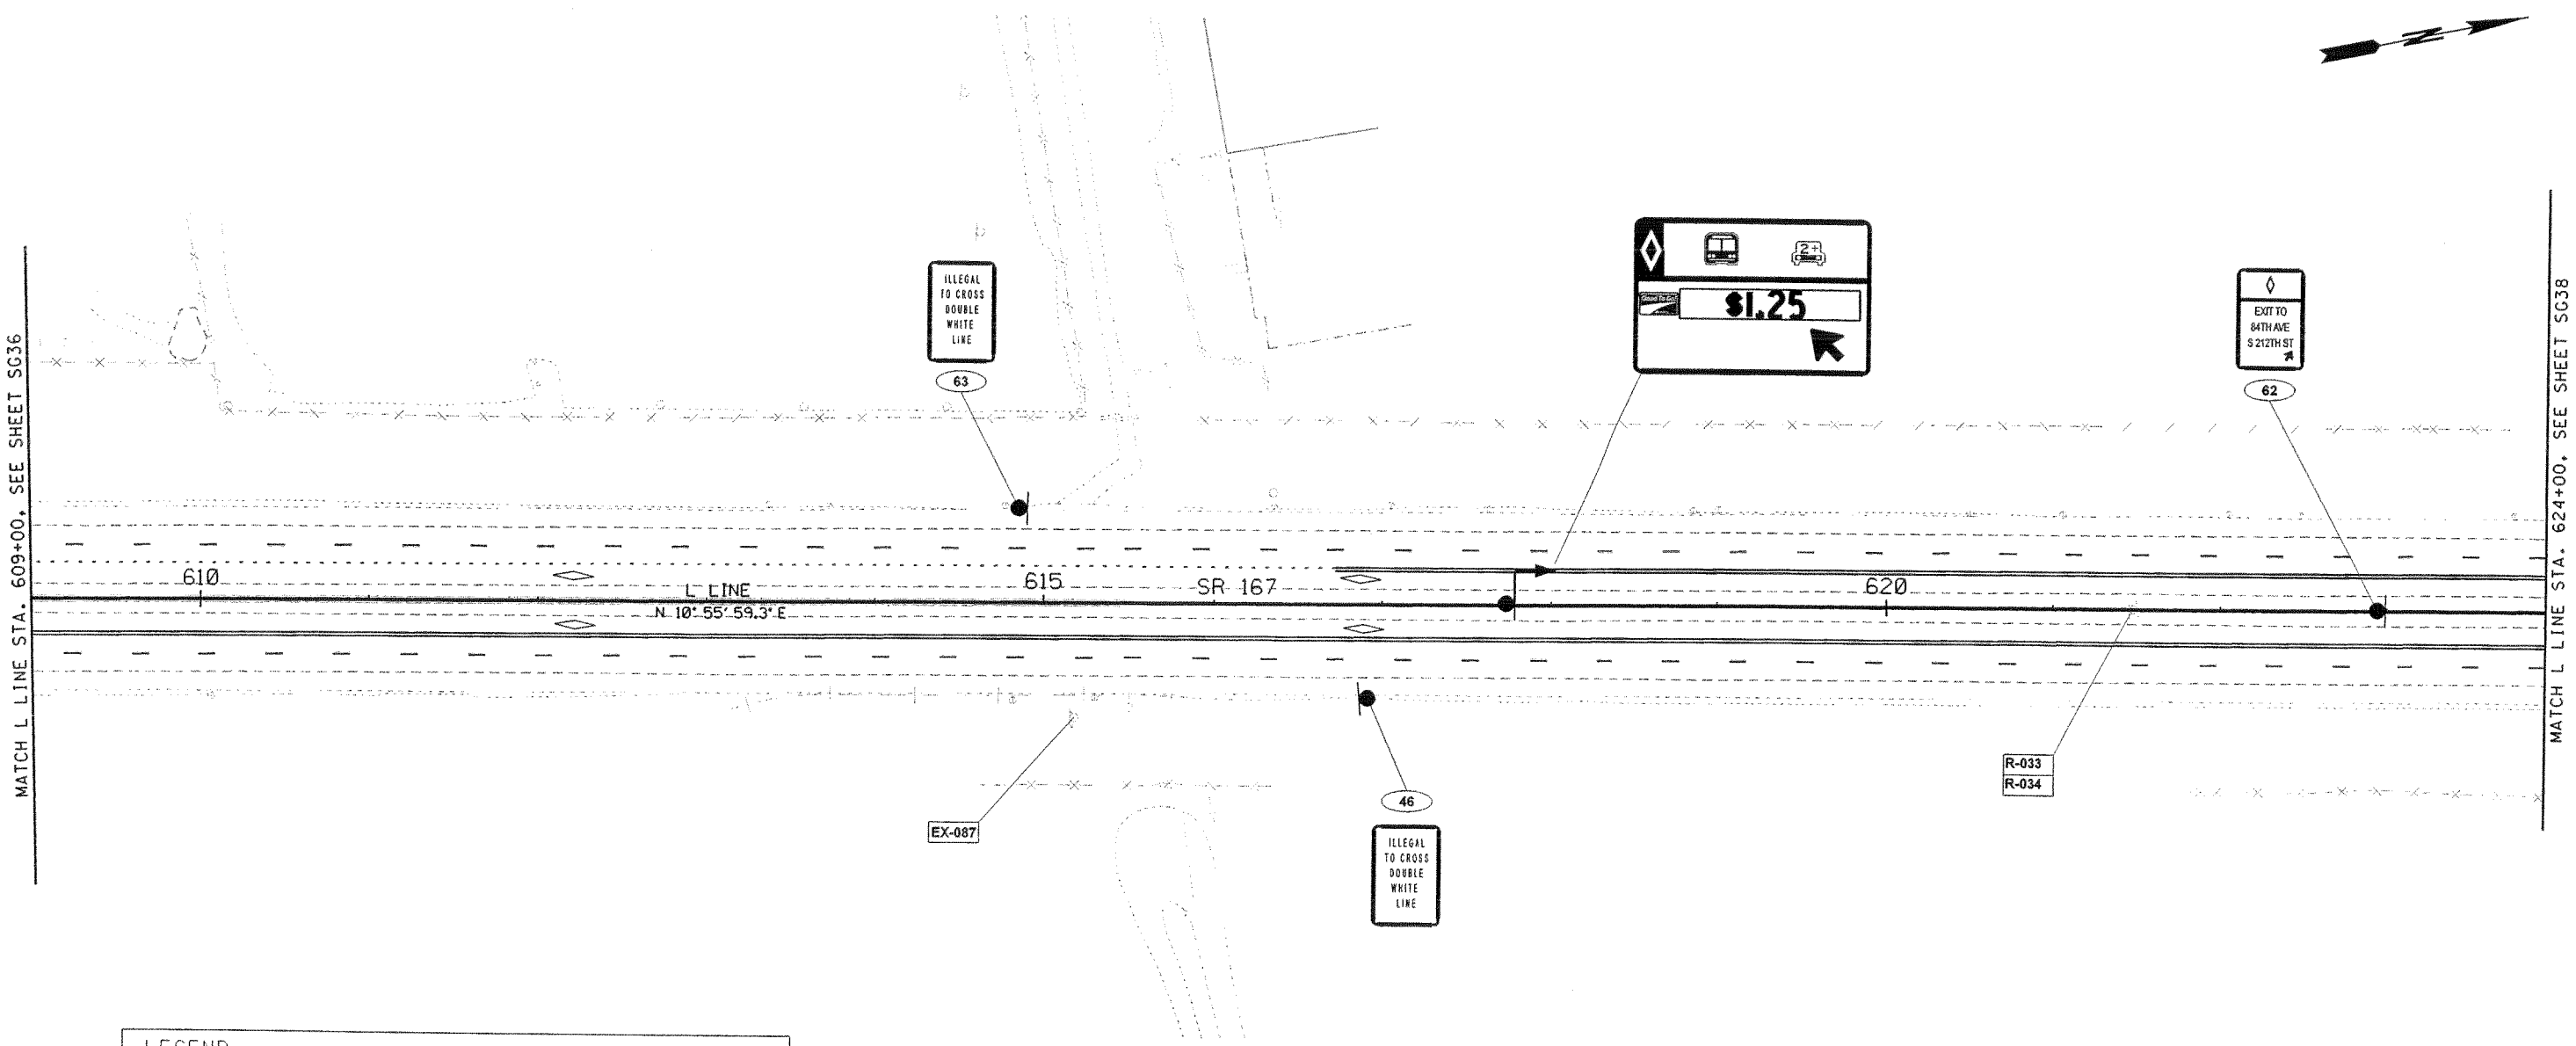

LEGEND

EXISTING SIGN	
NEW SIGN	
NEW SIGN NOTE	?
EXISTING SIGN TO BE REMOVED	R-___
EXISTING SIGN TO REMAIN	EX-001
EXISTING SIGN TO BE RELOCATED	? — EXISTING SIGN LOCATION / NEW SIGN LOCATION

0 50 100
SCALE IN FEET

FILE NAME	J:\Trans_Design\26030 - SR 167 HOT Lanes-Phase II\CAD\Submittal Drawings\26030_Signing_2.dgn
TIME	6:38:09 PM
DATE	7/7/2006
PLOTTED BY	mikes
DESIGNED BY	R. CAMERON
ENTERED BY	K. CRONENWETT
CHECKED BY	M. HOLMES
PROJ. ENGR.	
REGIONAL ADM.	

REVISION | DATE | BY

REGION NO.	STATE	FED.AID PROJ.NO.
10	WASH	
JOB NUMBER XL2542		
CONTRACT NO.		LOCATION NO.

P.E. STAMP BOX DATE

MARK S. HOLMES STATE OF WASHINGTON 39353 REGISTERED PROFESSIONAL ENGINEER
EXPIRES: 2/13/
P.E. STAMP BOX DATE

Perteet Inc.
425-252-7700 | 1-800-615-9900
2707 Colby Avenue, Suite 900
Everett, Washington 98201

SR 167 MP 13.29 TO MP 26.11
SR167
HOT LANES
KING COUNTY JUNE 2006

SIGNING PLAN

Plot 7
SG37
SHEET OF SHEETS

SEC.31 T.23N. R.5E. W.M.

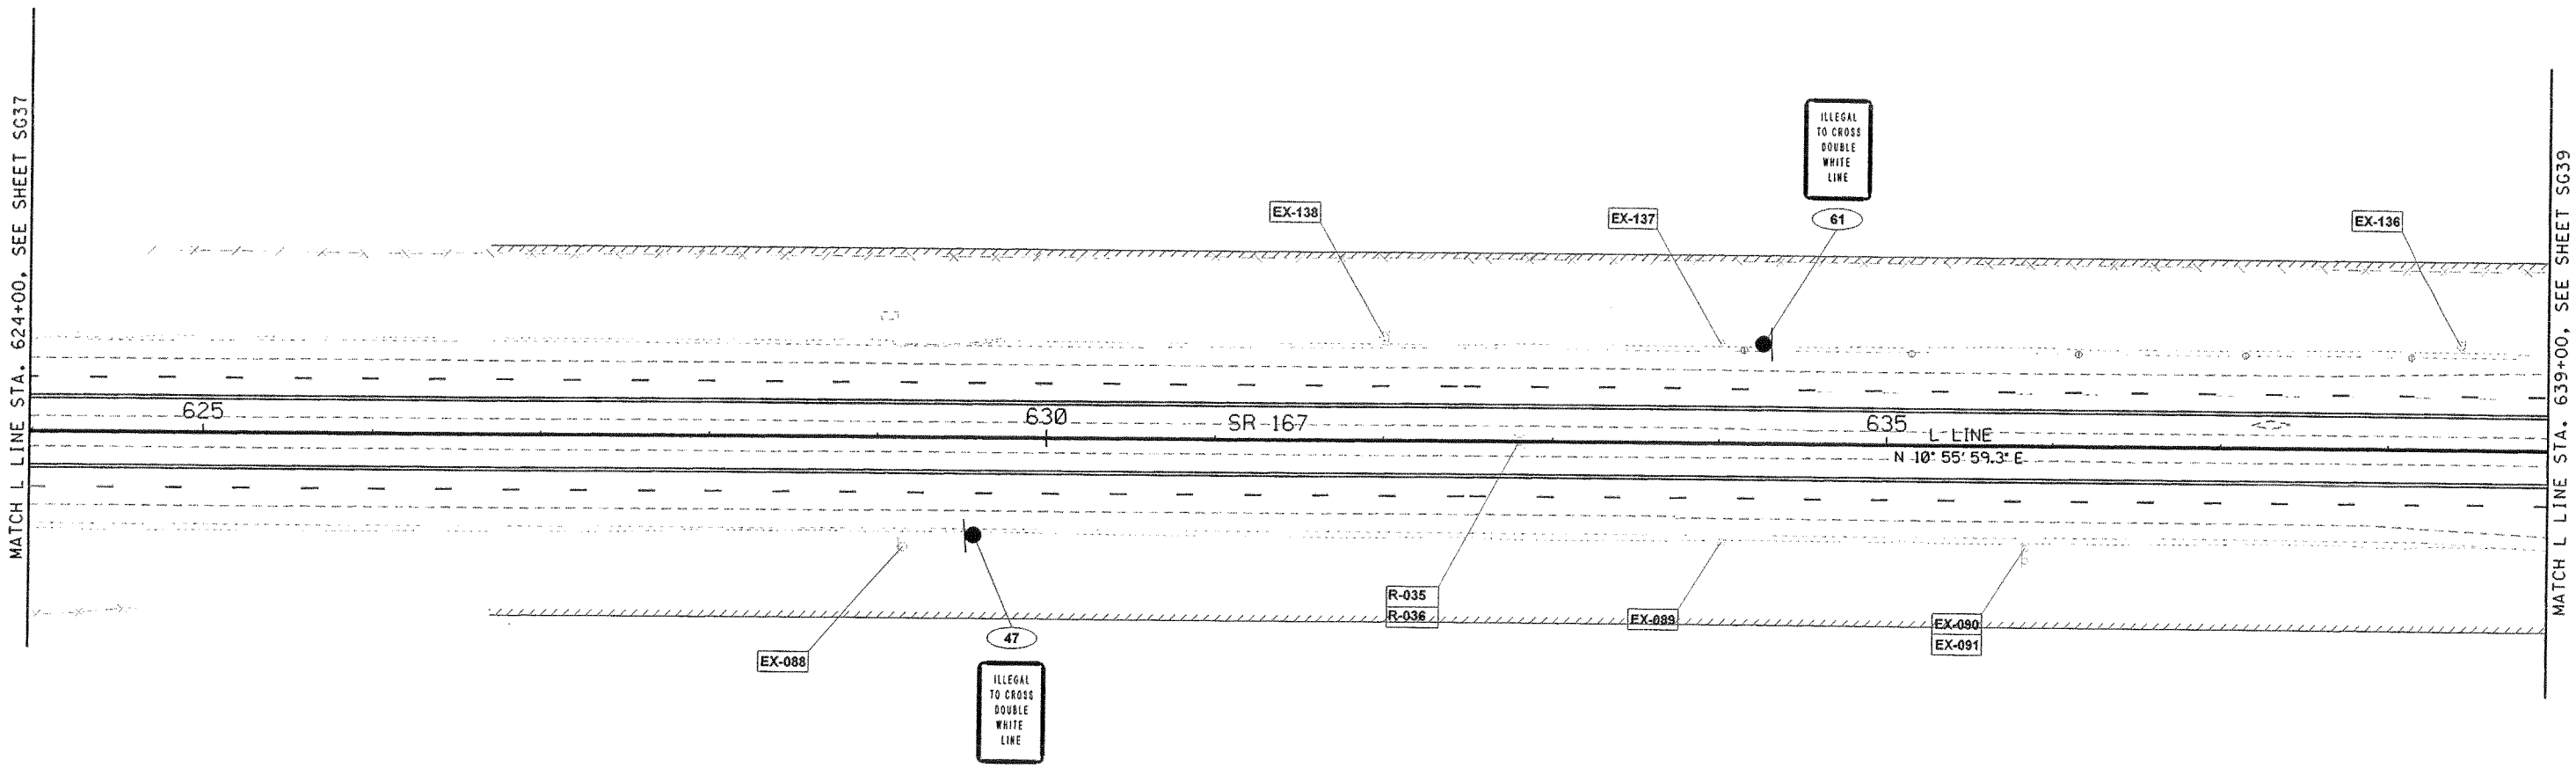

LEGEND

EXISTING SIGN	d
NEW SIGN	●
NEW SIGN NOTE	?
EXISTING SIGN TO BE REMOVED	R-___
EXISTING SIGN TO REMAIN	EX-001
EXISTING SIGN TO BE RELOCATED	? — EXISTING SIGN LOCATION / NEW SIGN LOCATION

0 50 100
SCALE IN FEET

FILE NAME	J:\Trans_Design\26030 - SR 167 HOT Lanes-Phase II\CAD\Submittal Drawings\26030 Signing_2.dgn
TIME	6:38:11 PM
DATE	7/7/2006
PLOTTED BY	mikes
DESIGNED BY	R. CAMERON
ENTERED BY	K. CRONENWETT
CHECKED BY	M. HOLMES
PROJ. ENGR.	
REGIONAL ADM.	

REVISION	DATE	BY

REGION NO.	STATE	FED.AID PROJ.NO.
10	WASH	
JOB NUMBER XL2542		
CONTRACT NO.		LOCATION NO.

P.E. STAMP BOX DATE

MARK S. HOLMES STATE OF WASHINGTON 29357 REGISTERED PROFESSIONAL ENGINEER
EXPIRES 2/13/
P.E. STAMP BOX DATE

Perteet Inc.
425-252-7700 | 1-800-615-9900
2707 Colby Avenue, Suite 900
Everett, Washington 98201

SR 167 MP 13.29 TO MP 26.11
SR167
HOT LANES
KING COUNTY JUNE 2006

SIGNING PLAN

Plot 8
SG38
SHEET OF SHEETS

SEC. 31 T. 23N. R. 5E. W.M.

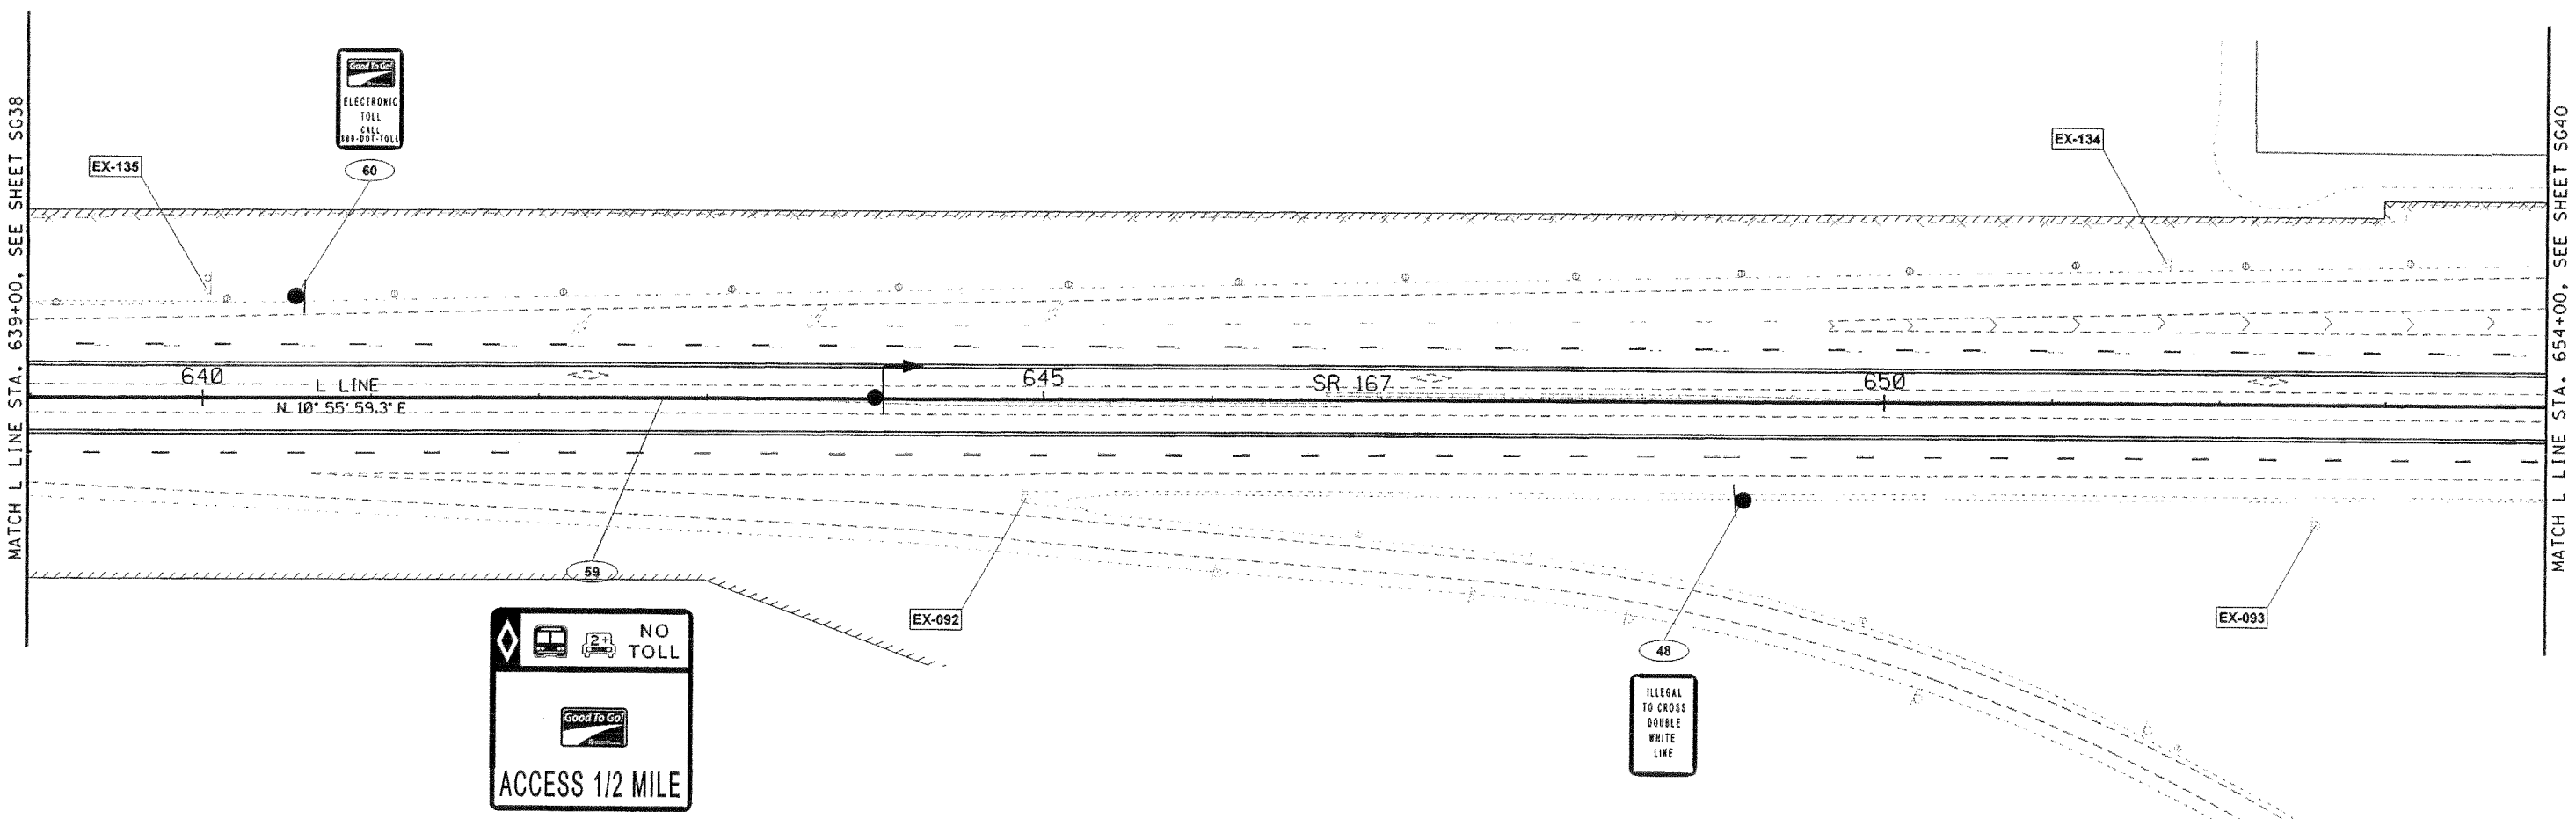

LEGEND

EXISTING SIGN	
NEW SIGN	
NEW SIGN NOTE	?
EXISTING SIGN TO BE REMOVED	R-___
EXISTING SIGN TO REMAIN	EX-001
EXISTING SIGN TO BE RELOCATED	? — EXISTING SIGN LOCATION / NEW SIGN LOCATION

0 50 100
SCALE IN FEET

FILE NAME	J:\Trans_Design\26030 - SR 167 HOT Lanes-Phase II\CAD\Submittal Drawings\26030 Signing_2.dgn
TIME	6:38:14 PM
DATE	7/7/2006
PLOTTED BY	mikes
DESIGNED BY	R. CAMERON
ENTERED BY	K. CRONENWETT
CHECKED BY	M. HOLMES
PROJ. ENGR.	
REGIONAL ADM.	

REVISION | DATE | BY

REGION NO. 10 | STATE WASH | FED.AID PROJ.NO.

JOB NUMBER XL2542

CONTRACT NO. | LOCATION NO.

P.E. STAMP BOX DATE

MARK S. HOLMES, STATE OF WASHINGTON, 39353, REGISTERED PROFESSIONAL ENGINEER
EXPIRES: 2/13/
P.E. STAMP BOX DATE

Perteet Inc.
425-252-7700 | 1-800-615-9900
2707 Colby Avenue, Suite 900
Everett, Washington 98201

SR 167 MP 13.29 TO MP 26.11
SR167
HOT LANES
KING COUNTY JUNE 2006

SIGNING PLAN

Plot 9
SG39
SHEET OF SHEETS

SEC.30 T.23N. R.5E. W.M.

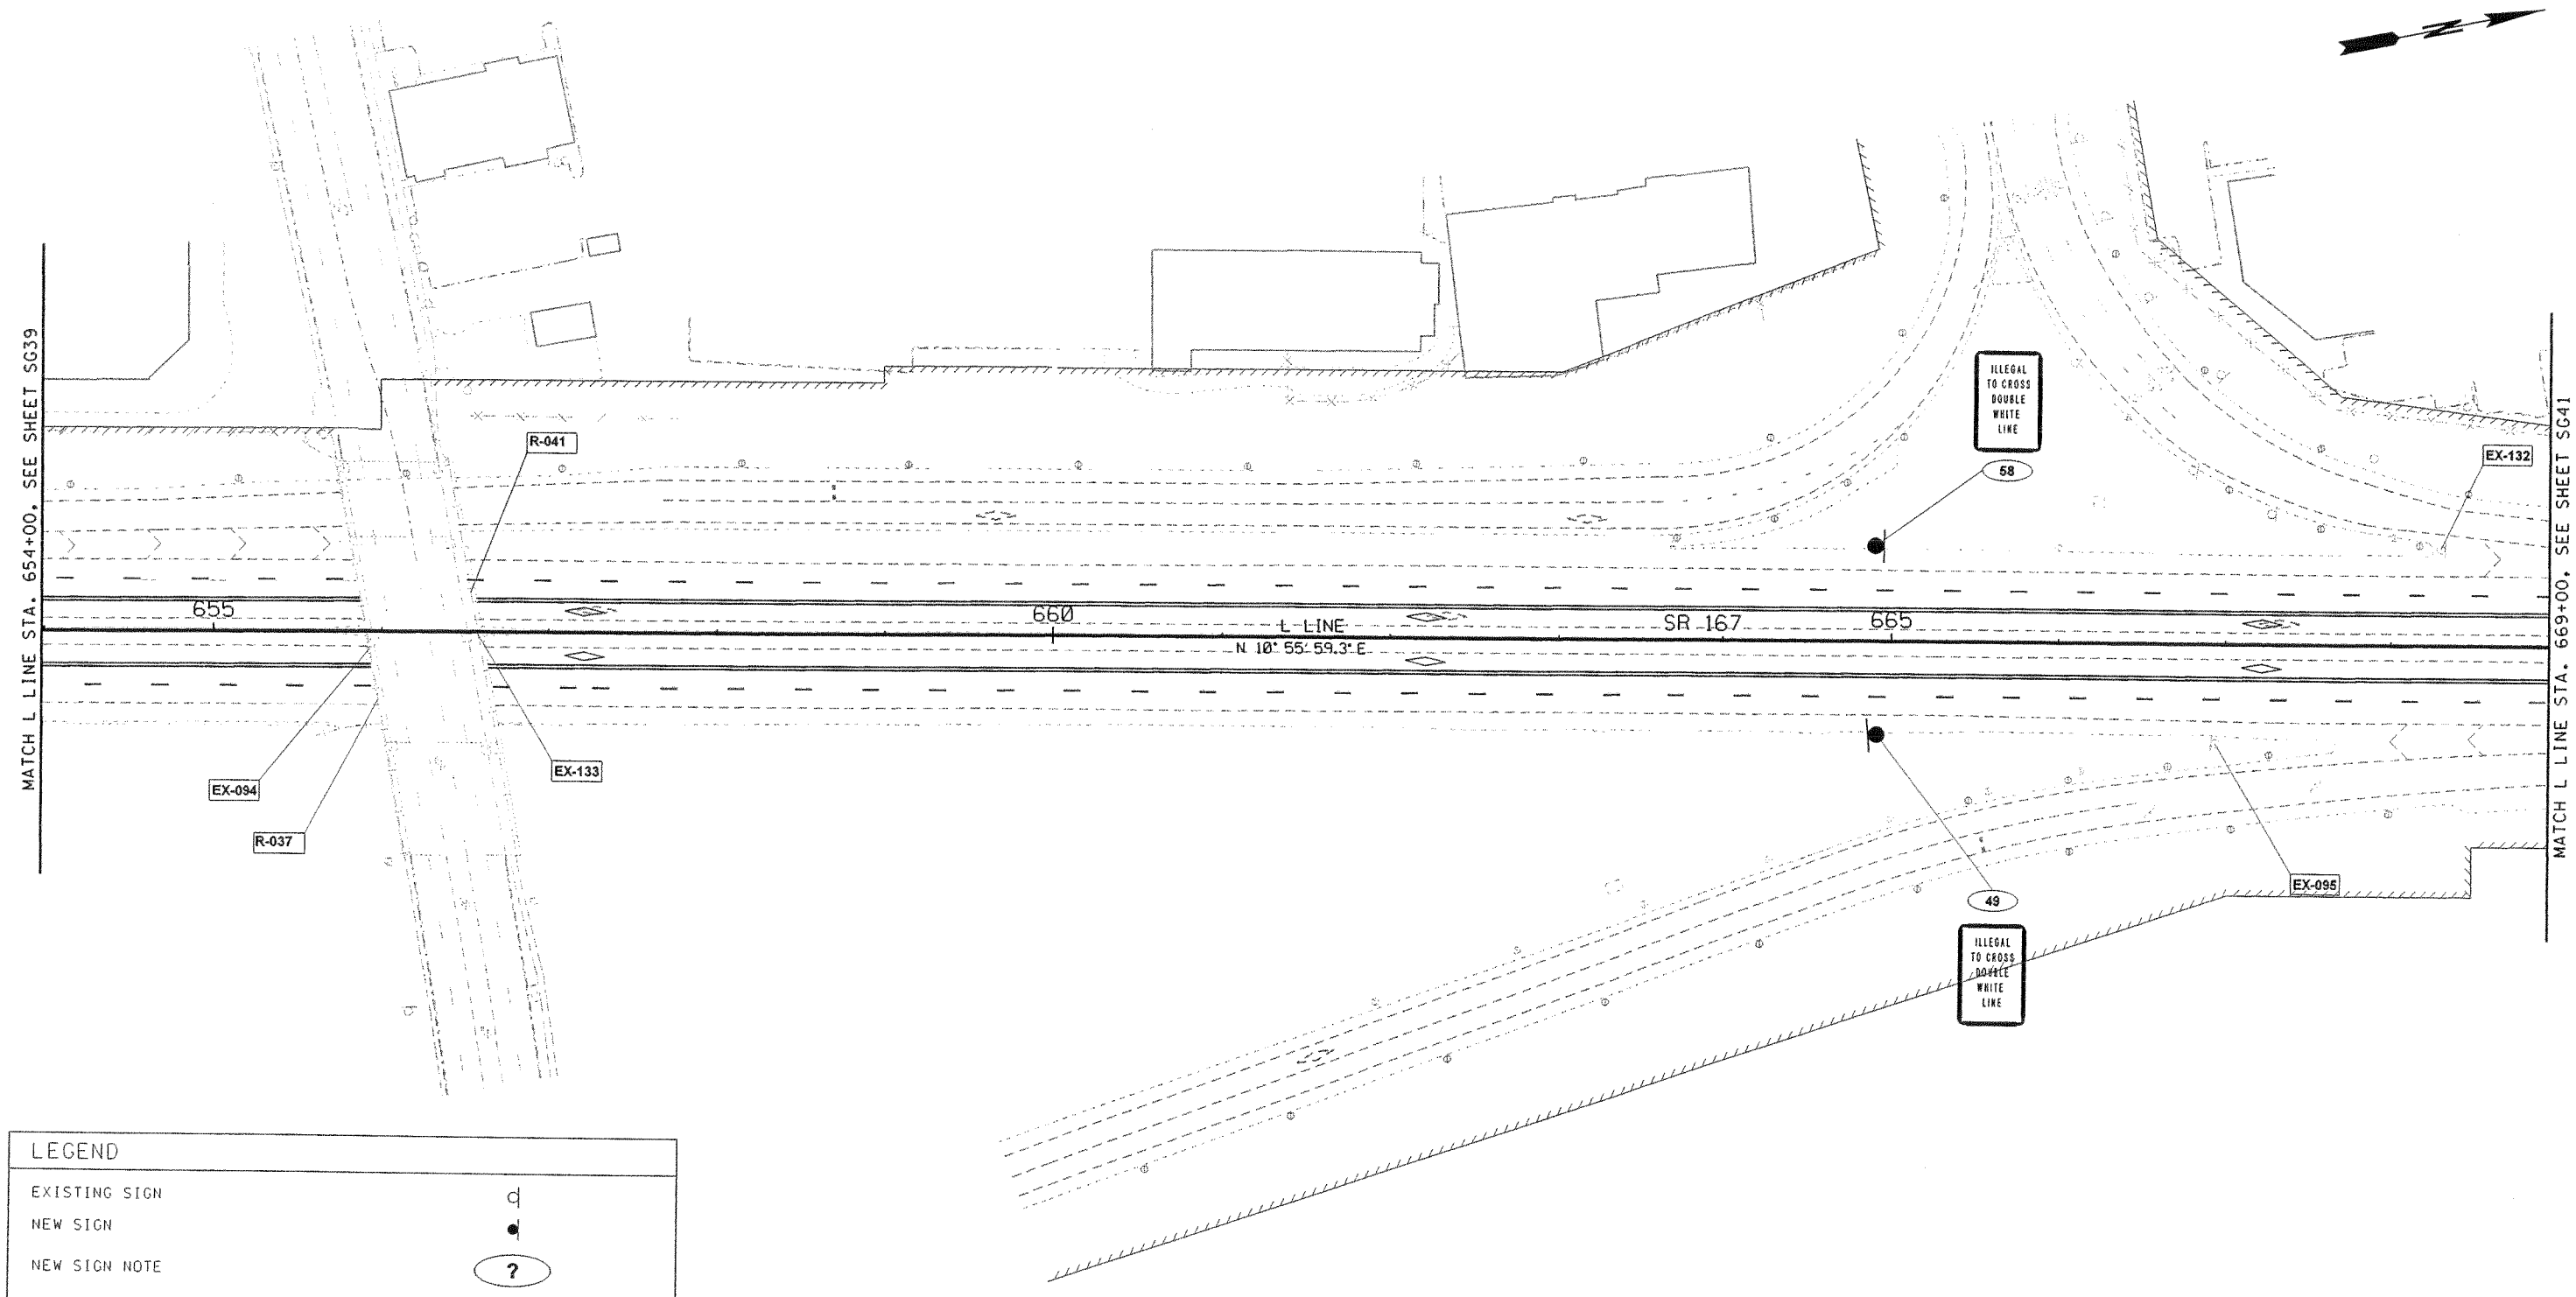

LEGEND

EXISTING SIGN	
NEW SIGN	
NEW SIGN NOTE	?
EXISTING SIGN TO BE REMOVED	R-___
EXISTING SIGN TO REMAIN	EX-001
EXISTING SIGN TO BE RELOCATED	? — EXISTING SIGN LOCATION / NEW SIGN LOCATION

0 50 100
SCALE IN FEET

FILE NAME	J:\Trans_Design\26030 - SR 167 HOT Lanes-Phase II\CAD\Submittal Drawings\26030 Signing_2.dgn
TIME	6:38:17 PM
DATE	7/7/2006
PLOTTED BY	mikes
DESIGNED BY	R. CAMERON
ENTERED BY	K. CRONENWETT
CHECKED BY	M. HOLMES
PROJ. ENGR.	
REGIONAL ADM.	

REVISION	DATE	BY

REGION NO.	STATE	FED.AID PROJ.NO.
10	WASH	
JOB NUMBER XL2542		
CONTRACT NO.		LOCATION NO.

P.E. STAMP BOX DATE

MARK S. HOLMES STATE OF WASHINGTON 39353 REGISTERED PROFESSIONAL ENGINEER
EXPIRES: 2/13/
P.E. STAMP BOX DATE

Perteet Inc.
425-252-7700 | 1-800-615-9900
2707 Colby Avenue, Suite 900
Everett, Washington 98201

SR 167 MP 13.29 TO MP 26.11
SR167
HOT LANES
KING COUNTY JUNE 2006

SIGNING PLAN

Plot 10
SG40
SHEET OF SHEETS

SEC.30 T.23N. R.5E. W.M.

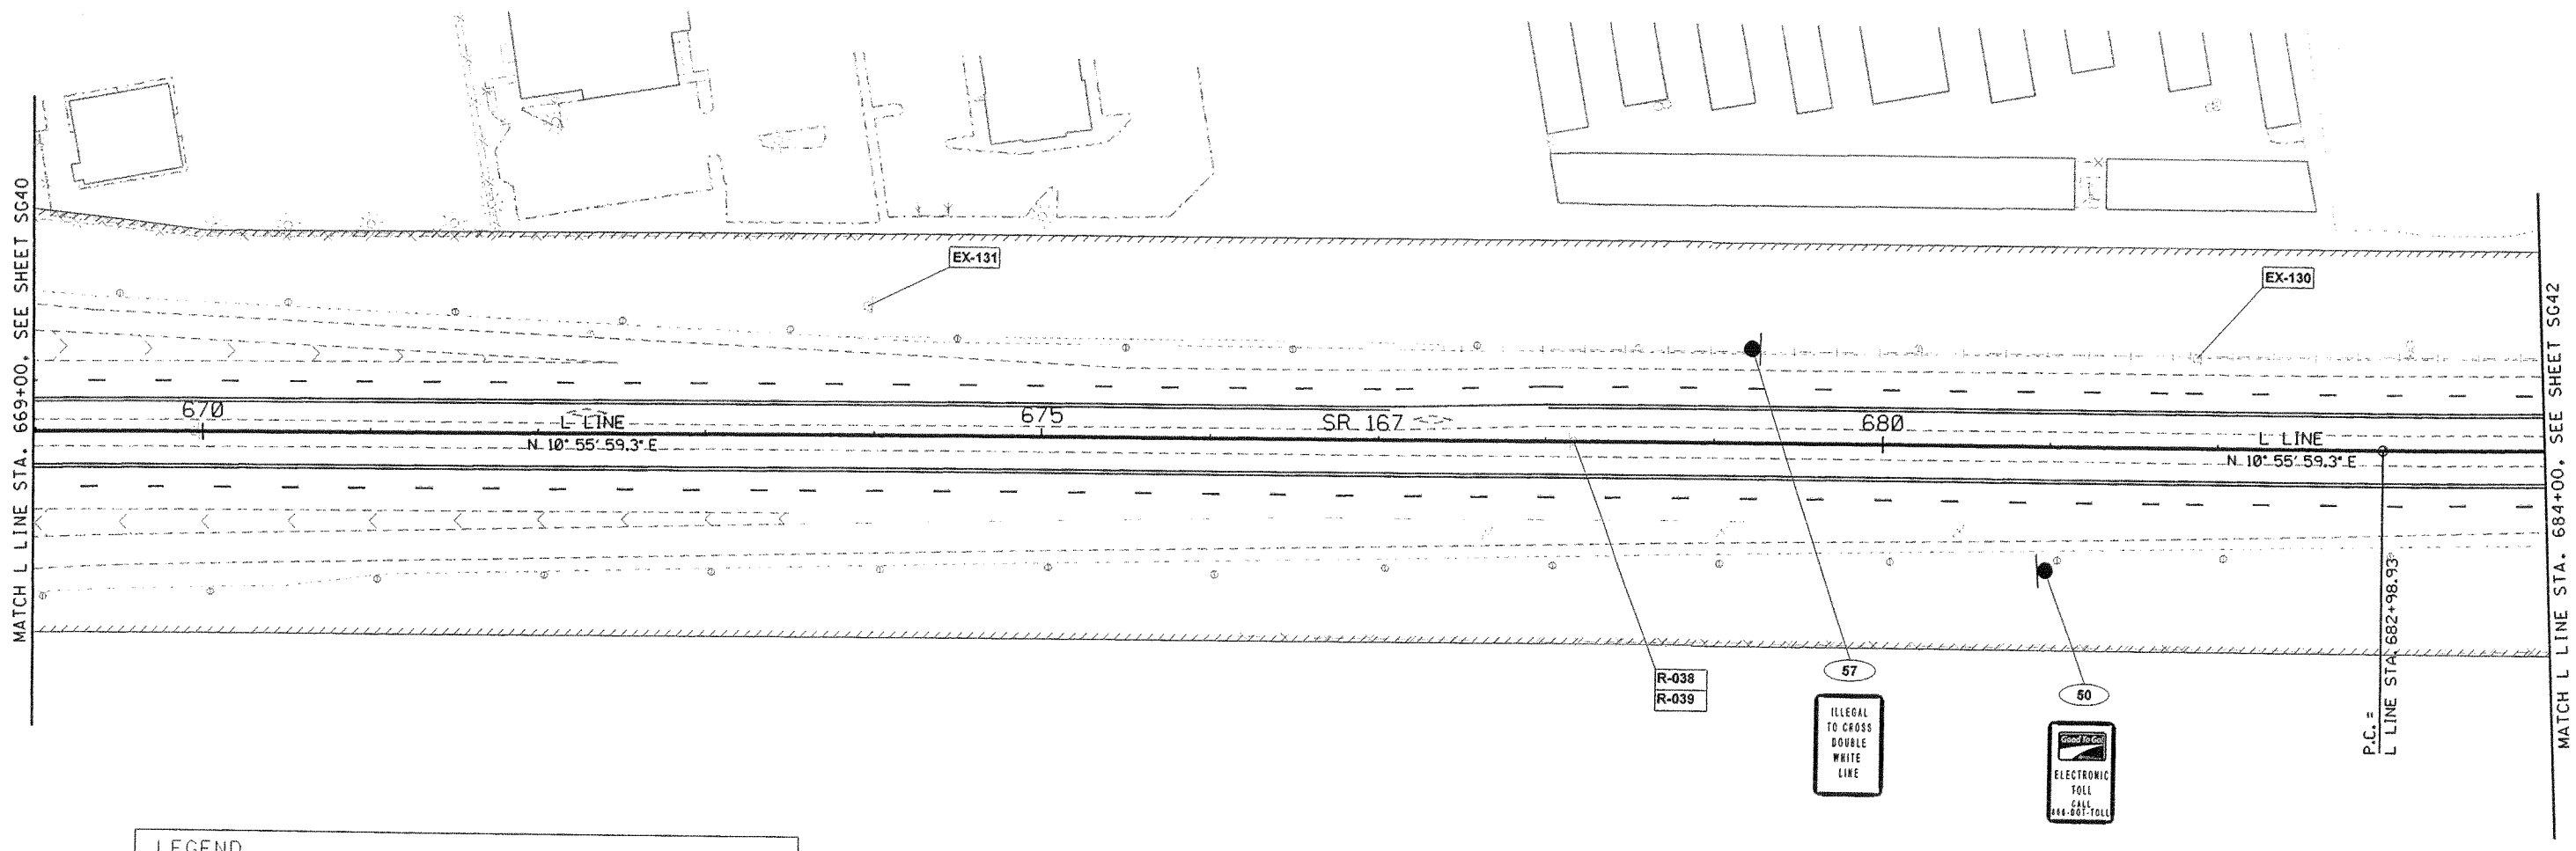

LEGEND

EXISTING SIGN	
NEW SIGN	
NEW SIGN NOTE	?
EXISTING SIGN TO BE REMOVED	R-___
EXISTING SIGN TO REMAIN	EX-001
EXISTING SIGN TO BE RELOCATED	? EXISTING SIGN LOCATION / NEW SIGN LOCATION

0 50 100
SCALE IN FEET

FILE NAME	J:\Trans_Design\26030 - SR 167 HOT Lanes-Phase II\CAD\Submittal Drawings\26030 Signing_2.dgn
TIME	6:38:19 PM
DATE	7/7/2006
PLOTTED BY	mikes
DESIGNED BY	R. CAMERON
ENTERED BY	K. CRONENWETT
CHECKED BY	M. HOLMES
PROJ. ENGR.	
REGIONAL ADM.	

REVISION	DATE	BY

REGION NO.	STATE	FED.AID PROJ.NO.
10	WASH	
JOB NUMBER XL2542		
CONTRACT NO.		LOCATION NO.

P.E. STAMP BOX DATE

MARK S. HOLMES STATE OF WASHINGTON 39353 REGISTERED PROFESSIONAL ENGINEER
EXPIRES 2/13/ DATE
P.E. STAMP BOX

Perteet Inc.
425-252-7700 | 1-800-615-9900
2707 Colby Avenue, Suite 900
Everett, Washington 98201

SR 167 MP 13.29 TO MP 26.11
SR167
HOT LANES
KING COUNTY JUNE 2006

SIGNING PLAN

Plot 11
SG41
SHEET OF SHEETS

SEC.30 T.23N. R.5E. W.M.

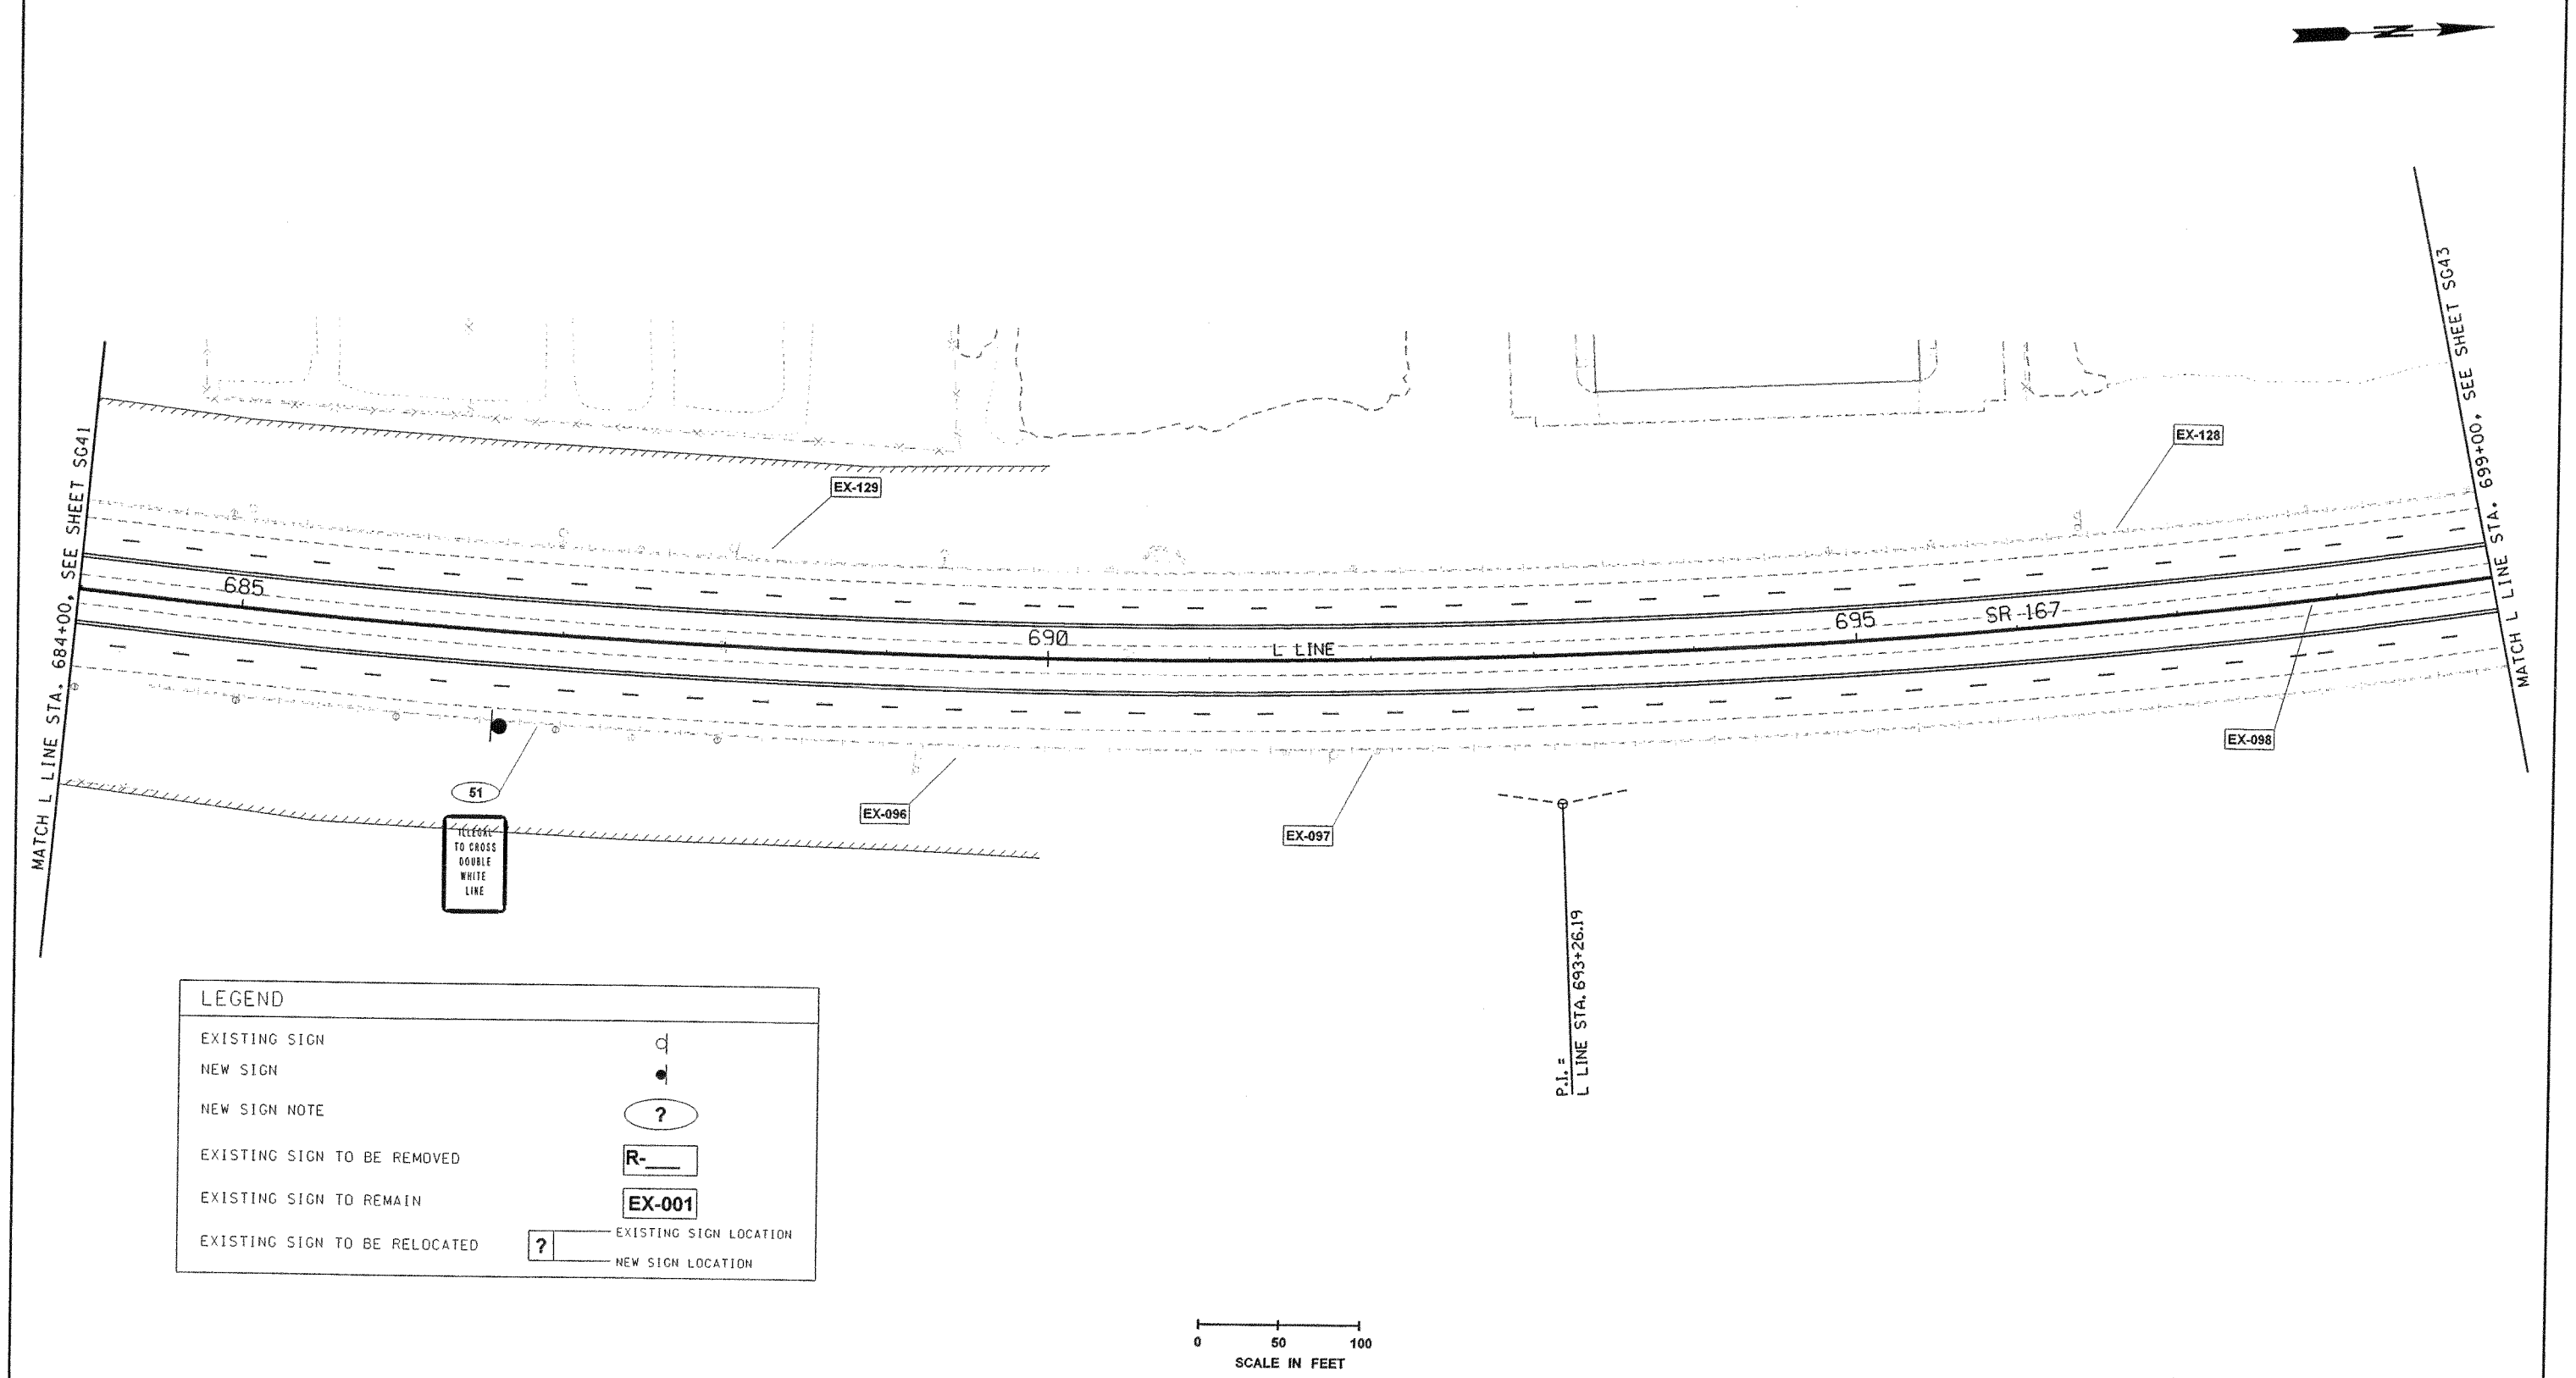

FILE NAME	J:\Trans_Design\26030 - SR 167 HOT Lanes-Phase II\CAD\Submittal Drawings\26030 Signing_2.dgn
TIME	6:38:21 PM
DATE	7/7/2006
PLOTTED BY	mikes
DESIGNED BY	R. CAMERON
ENTERED BY	K. CRONENWETT
CHECKED BY	M. HOLMES
PROJ. ENGR.	
REGIONAL ADM.	

REVISION	DATE	BY

REGION NO.	STATE	FED.AID PROJ.NO.
10	WASH	
JOB NUMBER XL2542		
CONTRACT NO.		LOCATION NO.

P.E. STAMP BOX DATE

MARK S. HOLMES STATE OF WASHINGTON 39353 REGISTERED PROFESSIONAL ENGINEER
EXPIRES 2/13/
P.E. STAMP BOX DATE

Perteet Inc.
425-252-7700 | 1-800-615-9900
2707 Colby Avenue, Suite 900
Everett, Washington 98201

SR 167 MP 13.29 TO MP 26.11
SR167
HOT LANES
KING COUNTY JUNE 2006

SIGNING PLAN

Plot 12
SG42
SHEET OF SHEETS

SEC.30 T.23N. R.5E. W.M.

LEGEND

EXISTING SIGN	d
NEW SIGN	●
NEW SIGN NOTE	?
EXISTING SIGN TO BE REMOVED	R-___
EXISTING SIGN TO REMAIN	EX-001
EXISTING SIGN TO BE RELOCATED	? — EXISTING SIGN LOCATION / NEW SIGN LOCATION

0 50 100
SCALE IN FEET

FILE NAME	J:\Trans_Design\26030 - SR 167 HOT Lanes-Phase II\CAD\Submittal Drawings\26030 Signing_2.dgn
TIME	6:38:24 PM
DATE	7/7/2006
PLOTTED BY	mikes
DESIGNED BY	R. CAMERON
ENTERED BY	K. CRONENWETT
CHECKED BY	M. HOLMES
PROJ. ENGR.	
REGIONAL ADM.	

REVISION	DATE	BY

REGION NO.	STATE	FED.AID PROJ.NO.
10	WASH	
JOB NUMBER XL2542		
CONTRACT NO.		LOCATION NO.

P.E. STAMP BOX DATE

MARK S. HOLMES — STATE OF WASHINGTON — 29353 — REGISTERED PROFESSIONAL ENGINEER — EXPIRES: 2/13/
P.E. STAMP BOX DATE

Perteet Inc.
425-252-7700 | 1-800-615-9900
2707 Colby Avenue, Suite 900
Everett, Washington 98201

SR 167 MP 13.29 TO MP 26.11
SR167
HOT LANES
KING COUNTY JUNE 2006

SIGNING PLAN

Plot 13
SG43
SHEET OF SHEETS

SEC.12 T.21N. R.4E. W.M.

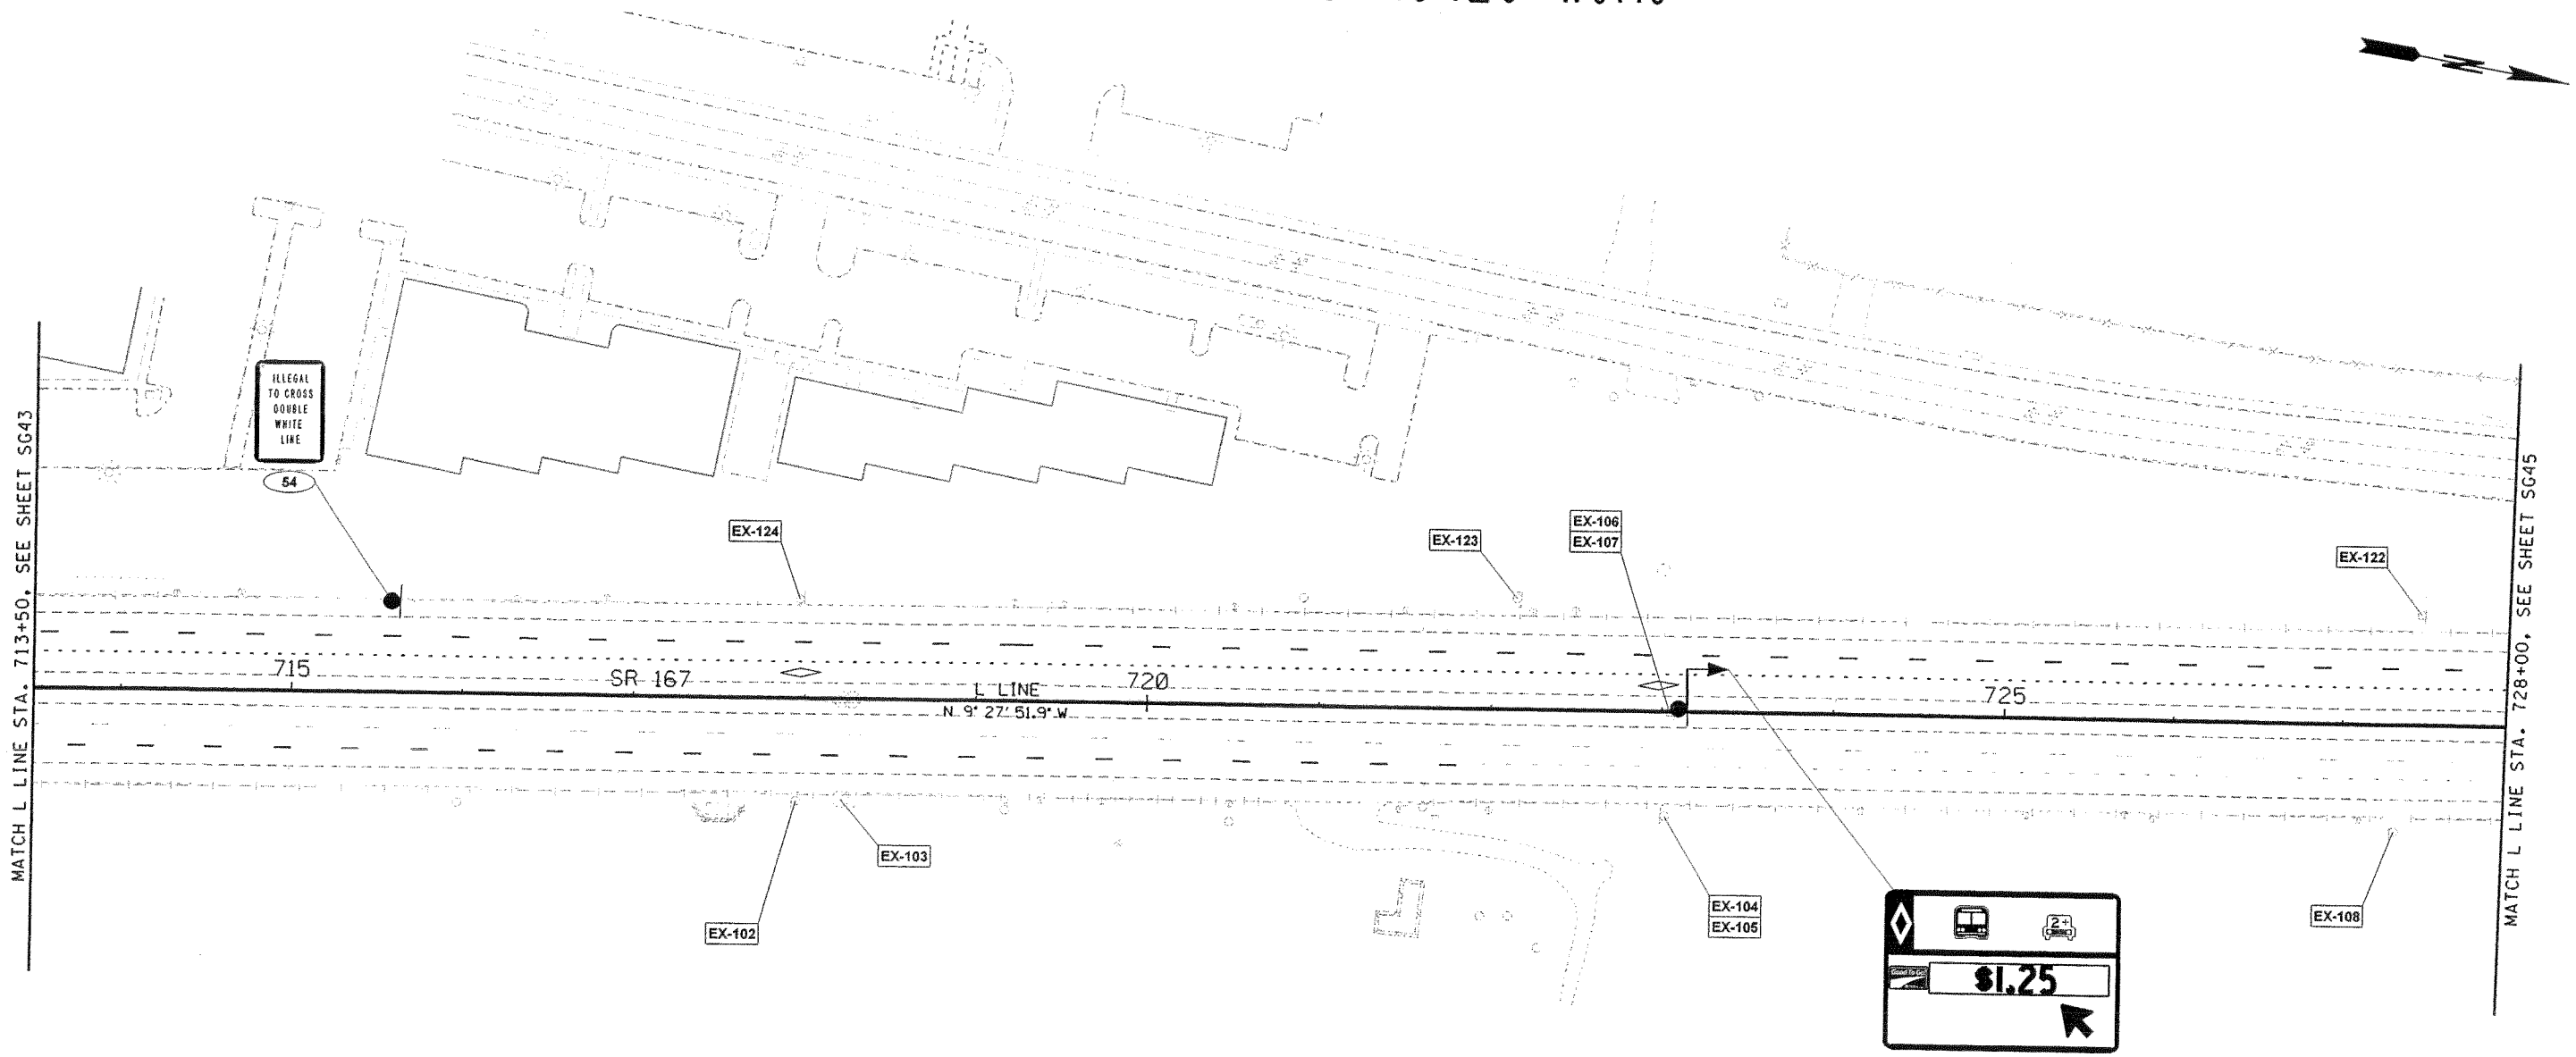

LEGEND

EXISTING SIGN	
NEW SIGN	
NEW SIGN NOTE	?
EXISTING SIGN TO BE REMOVED	R-___
EXISTING SIGN TO REMAIN	EX-001
EXISTING SIGN TO BE RELOCATED	? — EXISTING SIGN LOCATION; NEW SIGN LOCATION

0 50 100
SCALE IN FEET

FILE NAME	J:\Trans_Design\26030 - SR 167 HOT Lanes-Phase II\CAD\Submittal Drawings\26030_Signing_2.dgn
TIME	6:38:26 PM
DATE	7/7/2006
PLOTTED BY	mikes
DESIGNED BY	R. CAMERON
ENTERED BY	K. CRONENWETT
CHECKED BY	M. HOLMES
PROJ. ENGR.	
REGIONAL ADM.	

REVISION	DATE	BY

REGION NO.	STATE	FED.AID PROJ.NO.
10	WASH	
JOB NUMBER XL2542		
CONTRACT NO.		LOCATION NO.

P.E. STAMP BOX DATE

MARK S. HOLMES STATE OF WASHINGTON 39353 REGISTERED PROFESSIONAL ENGINEER
EXPIRES: 2/13/
P.E. STAMP BOX DATE

Perteet Inc.
425-252-7700 | 1-800-615-9900
2707 Colby Avenue, Suite 900
Everett, Washington 98201

SR 167 MP 13.29 TO MP 26.11
SR167
HOT LANES
KING COUNTY JUNE 2006

SIGNING PLAN

Plot 14
SG44
SHEET OF SHEETS

SEC.12 T.21N. R.4E. W.M.

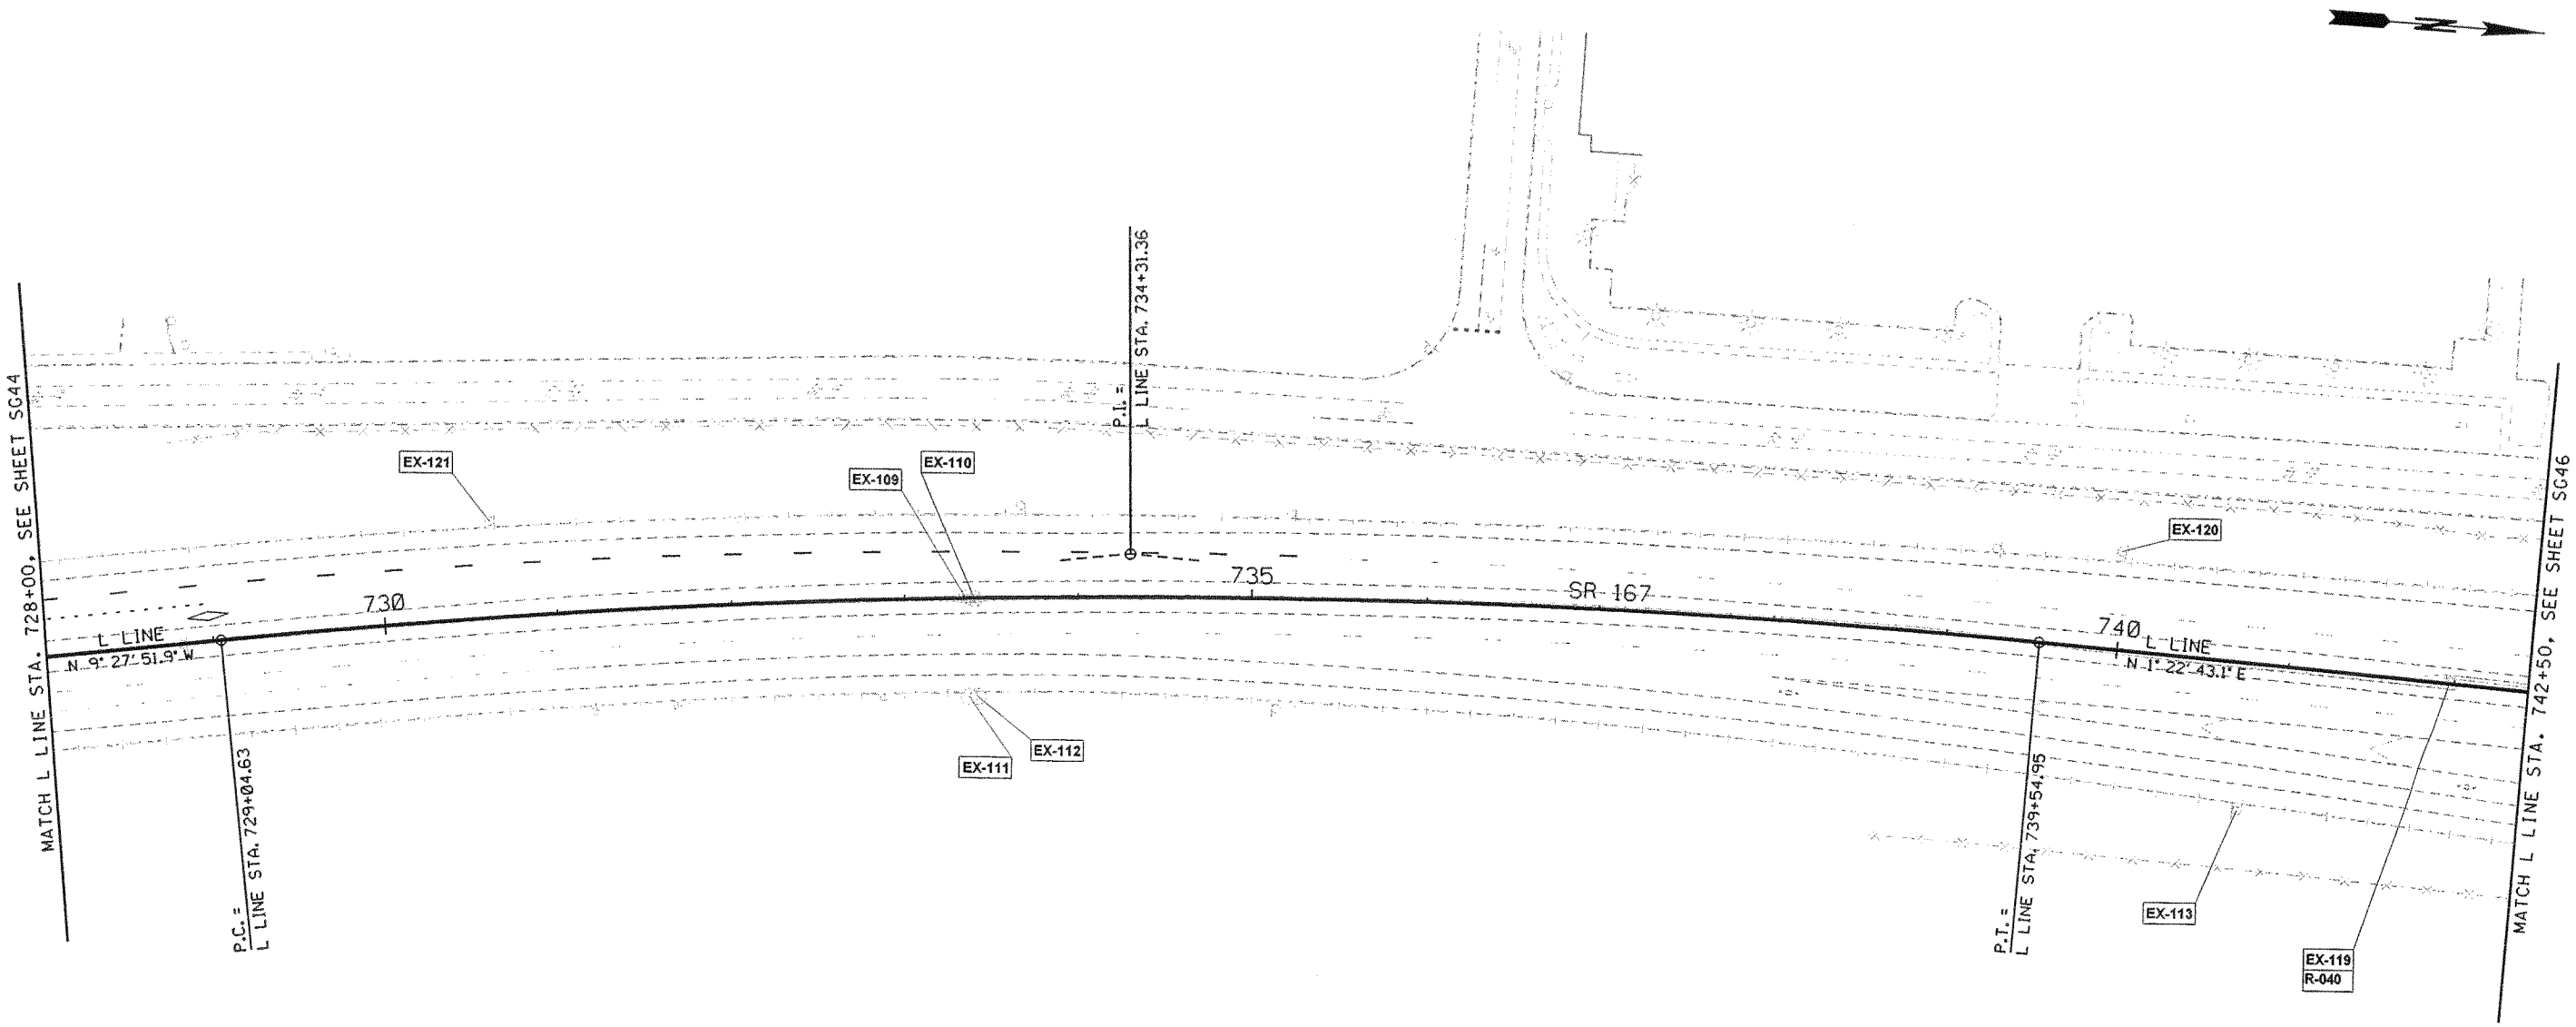

LEGEND

EXISTING SIGN	
NEW SIGN	
NEW SIGN NOTE	?
EXISTING SIGN TO BE REMOVED	R-___
EXISTING SIGN TO REMAIN	EX-001
EXISTING SIGN TO BE RELOCATED	? — EXISTING SIGN LOCATION / NEW SIGN LOCATION

0 50 100
SCALE IN FEET

FILE NAME	J:\Trans_Design\26030 - SR 167 HOT Lanes-Phase II\CAD\Submittal Drawings\26030 Signing_2.dgn
TIME	6:38:28 PM
DATE	7/7/2006
PLOTTED BY	mikes
DESIGNED BY	R. CAMERON
ENTERED BY	K. CRONENWETT
CHECKED BY	M. HOLMES
PROJ. ENGR.	
REGIONAL ADM.	

REVISION	DATE	BY

REGION NO.	STATE	FED.AID PROJ.NO.
10	WASH	
JOB NUMBER XL2542		
CONTRACT NO.		LOCATION NO.

P.E. STAMP BOX DATE

MARK S. HOLMES STATE OF WASHINGTON 39353 REGISTERED PROFESSIONAL ENGINEER
EXPIRES: 2/13/
P.E. STAMP BOX DATE

Perteet Inc.
425-252-7700 | 1-800-615-9900
2707 Colby Avenue, Suite 900
Everett, Washington 98201

SR 167 MP 13.29 TO MP 26.11
SR167
HOT LANES
KING COUNTY JUNE 2006

SIGNING PLAN

Plot 15
SG45
SHEET OF SHEETS

SEC.19 T.23N. R.5E. W.M.

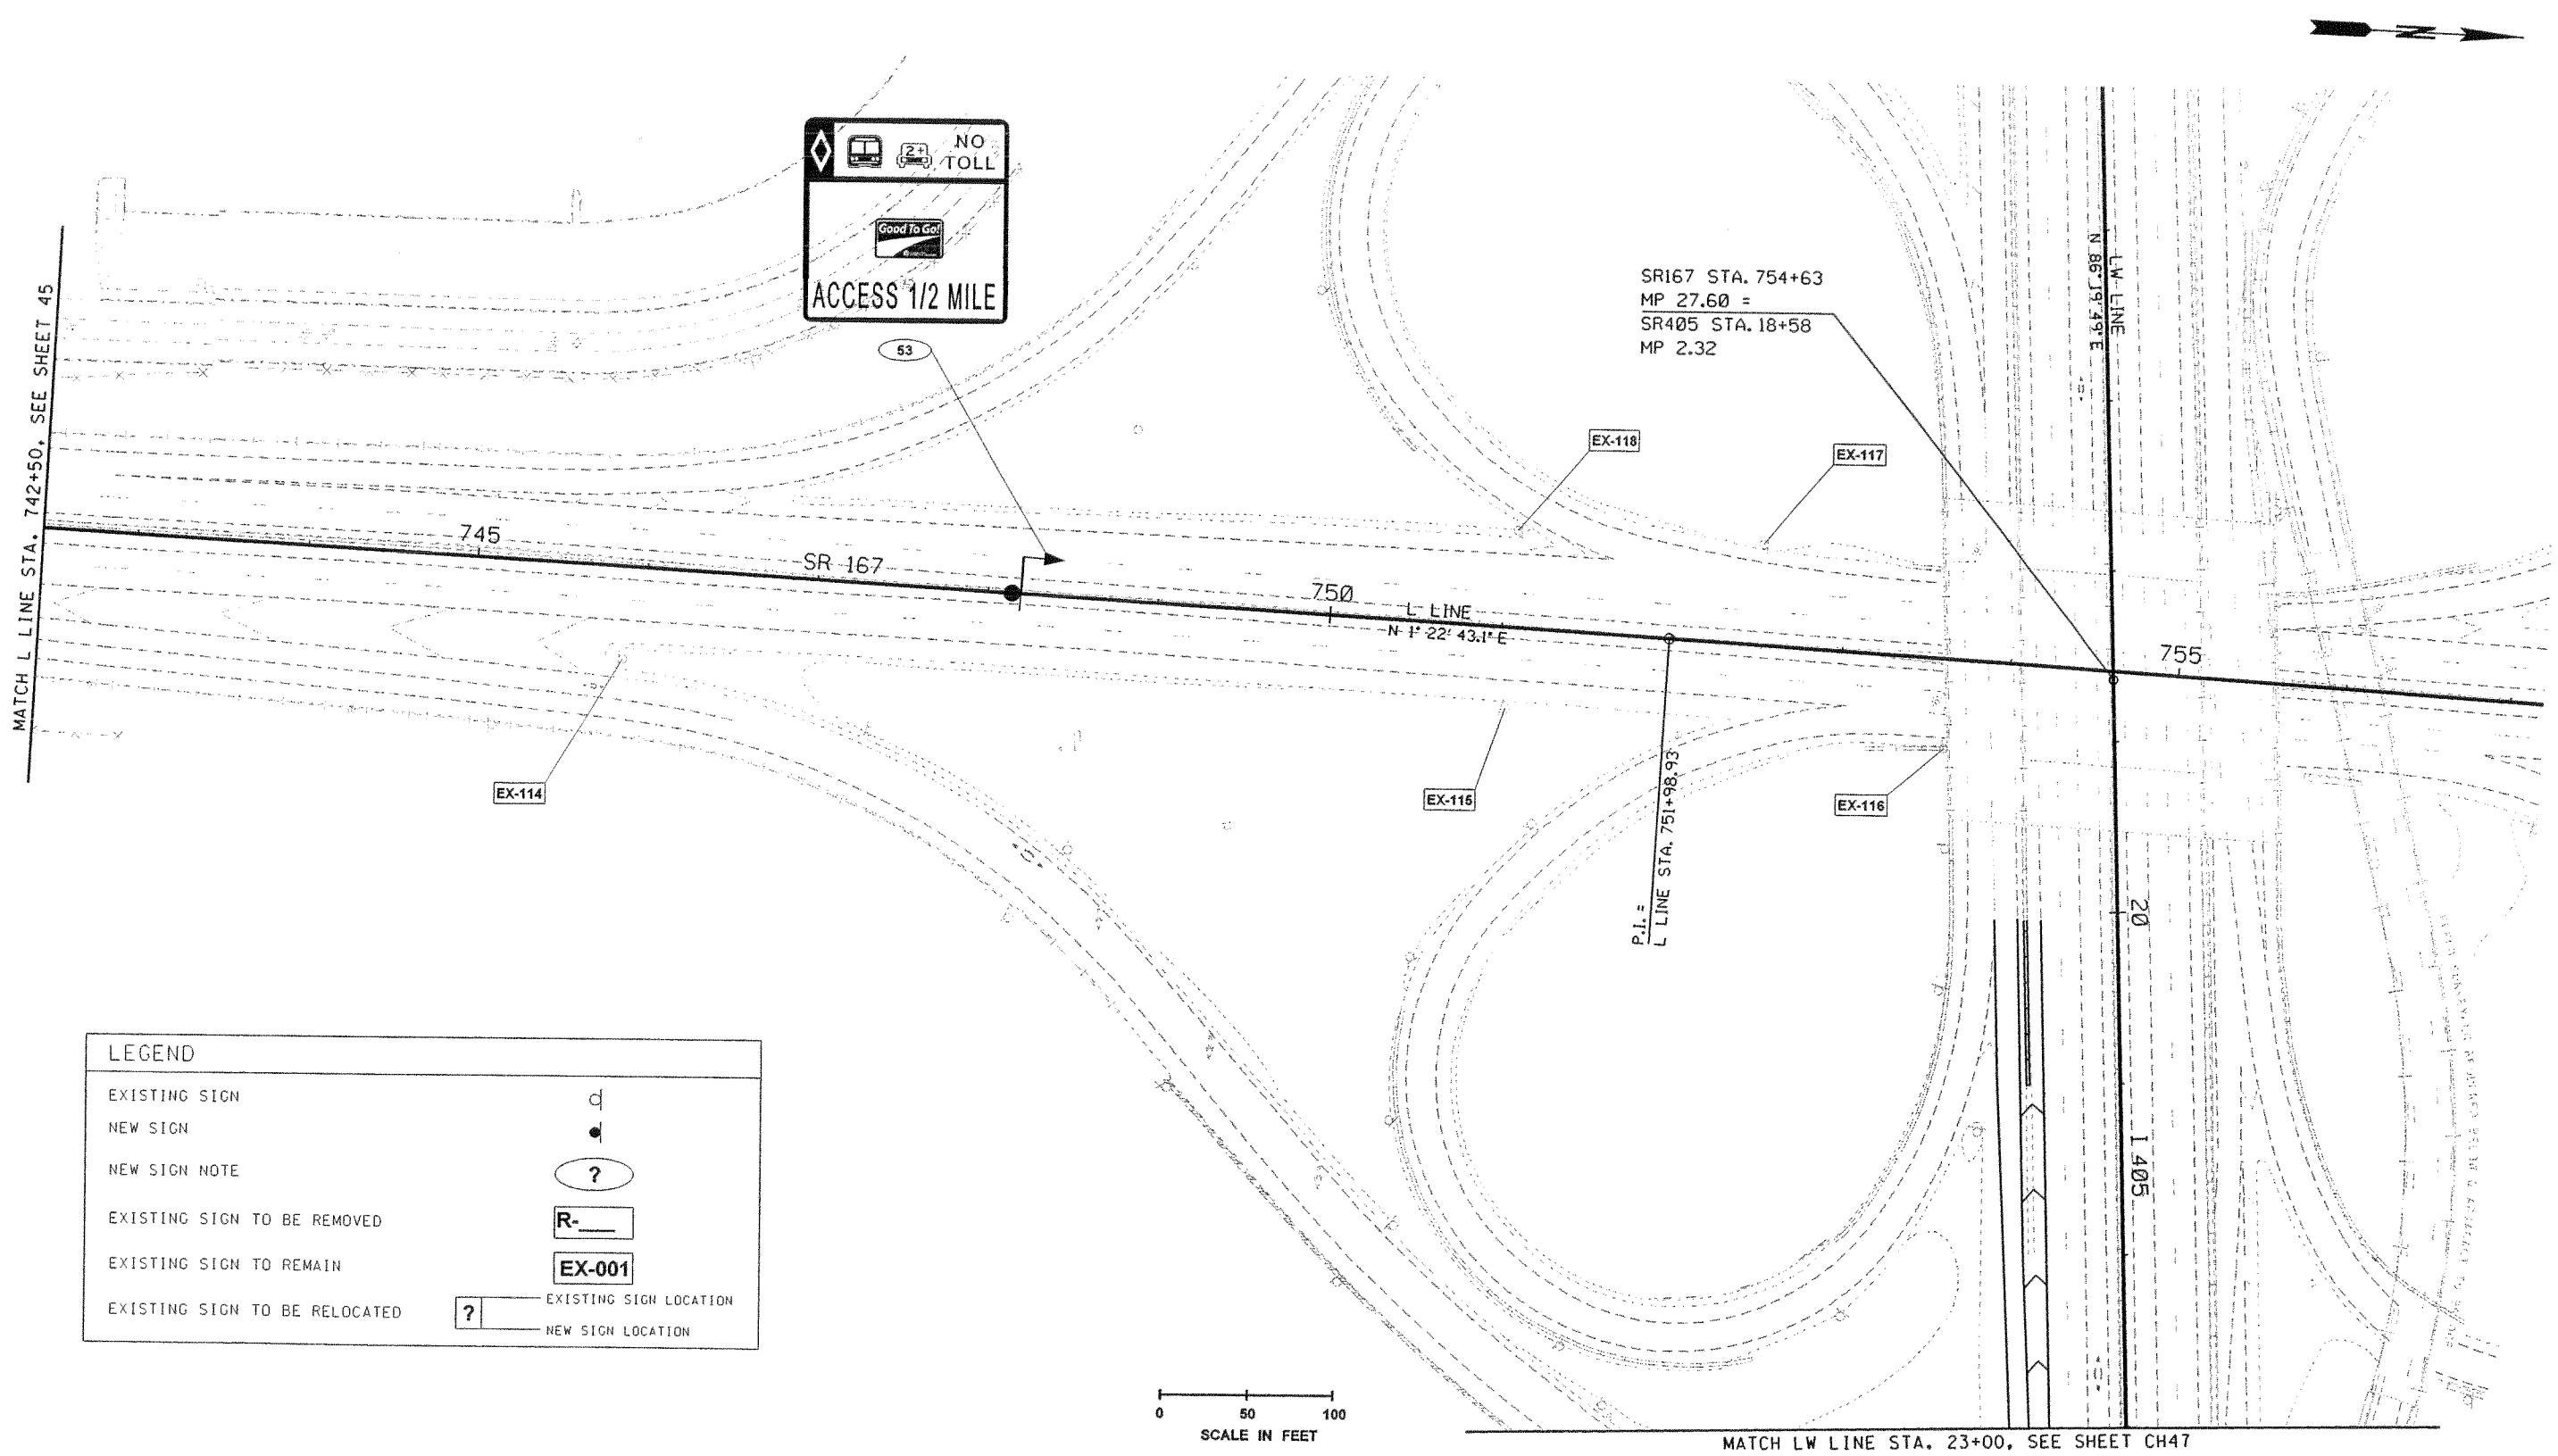

LEGEND

EXISTING SIGN	d
NEW SIGN	●
NEW SIGN NOTE	?
EXISTING SIGN TO BE REMOVED	R-___
EXISTING SIGN TO REMAIN	EX-001
EXISTING SIGN TO BE RELOCATED	? — EXISTING SIGN LOCATION / NEW SIGN LOCATION

FILE NAME	J:\Trans_Design\26030 - SR 167 HOT Lanes-Phase II\CAD\Submittal Drawings\26030 Signing_2.dgn
TIME	6:38:31 PM
DATE	7/7/2006
PLOTTED BY	mikes
DESIGNED BY	R. CAMERON
ENTERED BY	K. CRONENWETT
CHECKED BY	M. HOLMES
PROJ. ENGR.	
REGIONAL ADM.	

REVISION	DATE	BY

REGION NO.	STATE	FED.AID PROJ.NO.
10	WASH	
JOB NUMBER XL2542		
CONTRACT NO.		LOCATION NO.

P.E. STAMP BOX — DATE

MARK S. HOLMES — STATE OF WASHINGTON — 39353 — REGISTERED PROFESSIONAL ENGINEER — EXPIRES 2/13/ — P.E. STAMP BOX — DATE

Perteet Inc.
425-252-7700 | 1-800-615-9900
2707 Colby Avenue, Suite 900
Everett, Washington 98201

SR 167 MP 13.29 TO MP 26.11
SR167
HOT LANES
KING COUNTY JUNE 2006

SIGNING PLAN

Plot 16
SG46
SHEET OF SHEETS

SEC.19 T.23N. R.5E. W.M.

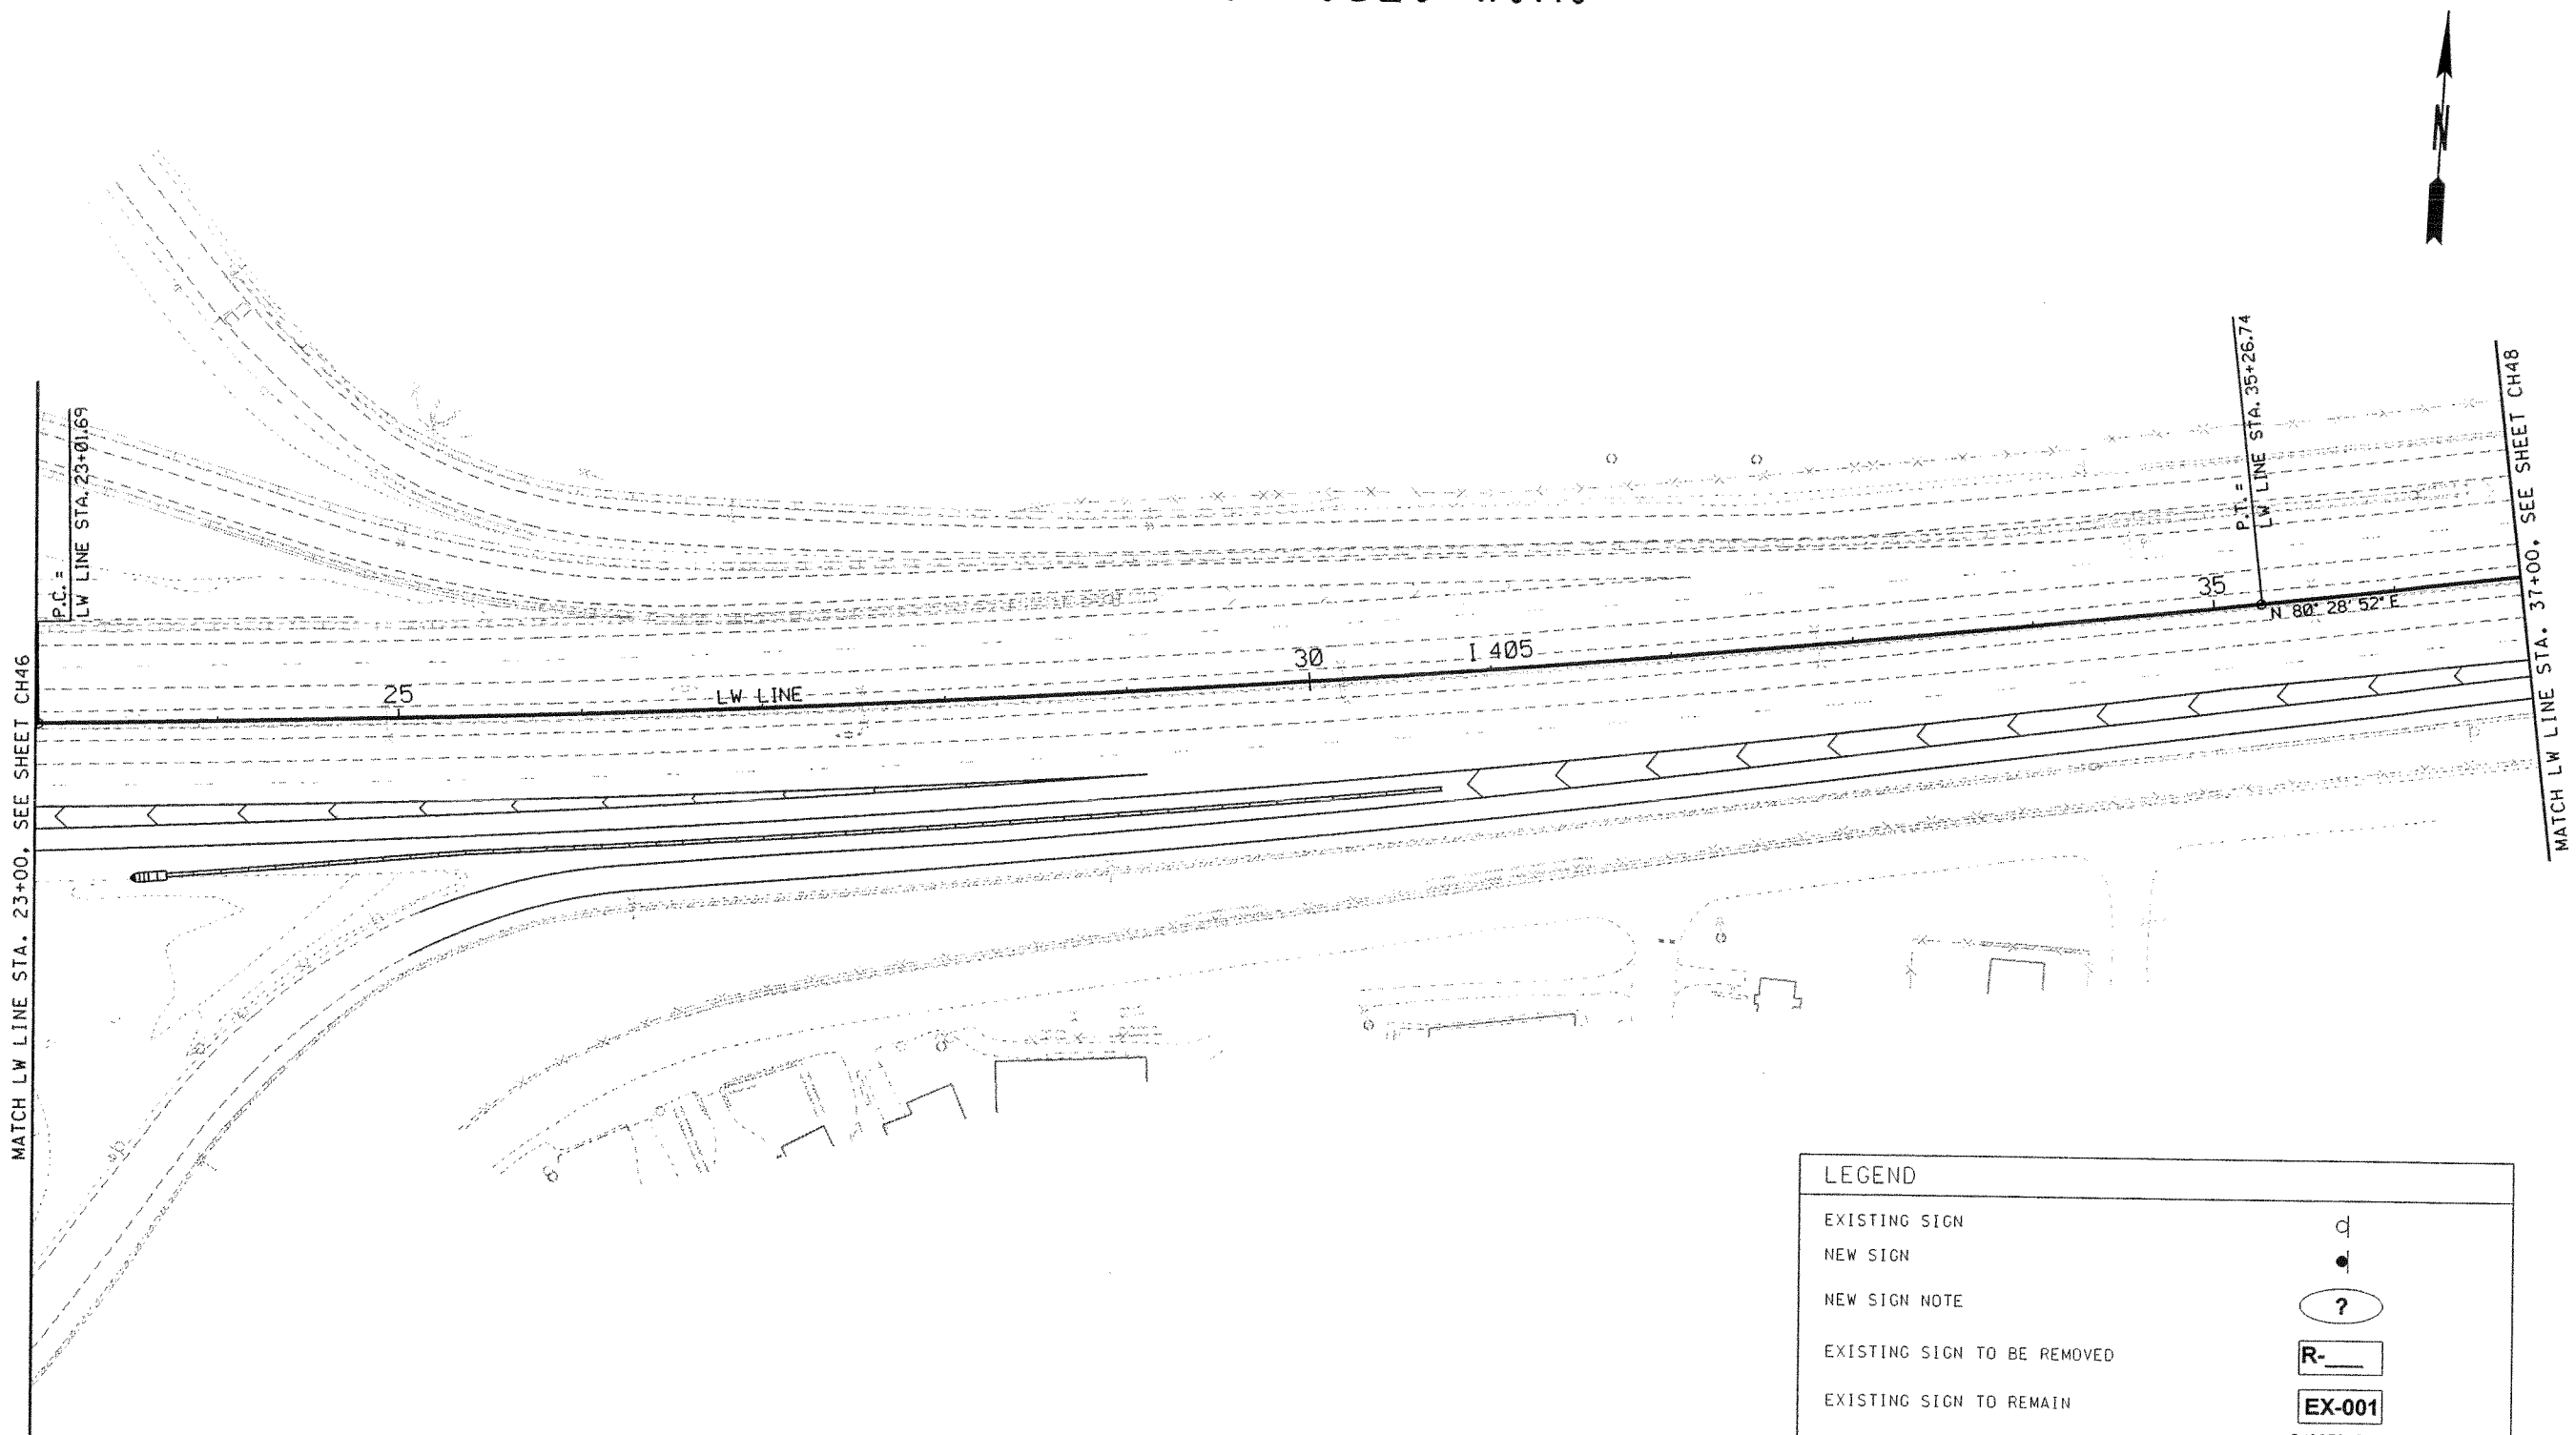

LEGEND	
EXISTING SIGN	
NEW SIGN	
NEW SIGN NOTE	?
EXISTING SIGN TO BE REMOVED	R-___
EXISTING SIGN TO REMAIN	EX-001
EXISTING SIGN TO BE RELOCATED	? — EXISTING SIGN LOCATION / NEW SIGN LOCATION

0 50 100
SCALE IN FEET

FILE NAME	J:\Trans_Design\26030 - SR 167 HOT Lanes-Phase II\CAD\Submittal Drawings\26030 Signing_2.dgn
TIME	6:38:34 PM
DATE	7/7/2006
PLOTTED BY	mikes
DESIGNED BY	R. CAMERON
ENTERED BY	K. CRONENWETT
CHECKED BY	M. HOLMES
PROJ. ENGR.	
REGIONAL ADM.	

REVISION	DATE	BY

REGION NO.	STATE	FED.AID PROJ.NO.
10	WASH	
JOB NUMBER XL2542		
CONTRACT NO.		LOCATION NO.

P.E. STAMP BOX DATE

MARK S. HOLMES STATE OF WASHINGTON 39353 REGISTERED PROFESSIONAL ENGINEER
EXPIRES: 2/13/
P.E. STAMP BOX DATE

Perteet Inc.
425-252-7700 | 1-800-615-9900
2707 Colby Avenue, Suite 900
Everett, Washington 98201

SR 167 MP 13.29 TO MP 26.11
SR167
HOT LANES
KING COUNTY JUNE 2006

SIGNING PLAN

Plot 17
SG47
SHEET OF SHEETS

SEC.19 T.23N. R.5E. W.M.

LEGEND	
EXISTING SIGN	d
NEW SIGN	d
NEW SIGN NOTE	?
EXISTING SIGN TO BE REMOVED	R-___
EXISTING SIGN TO REMAIN	EX-001
EXISTING SIGN TO BE RELOCATED	? — EXISTING SIGN LOCATION / NEW SIGN LOCATION

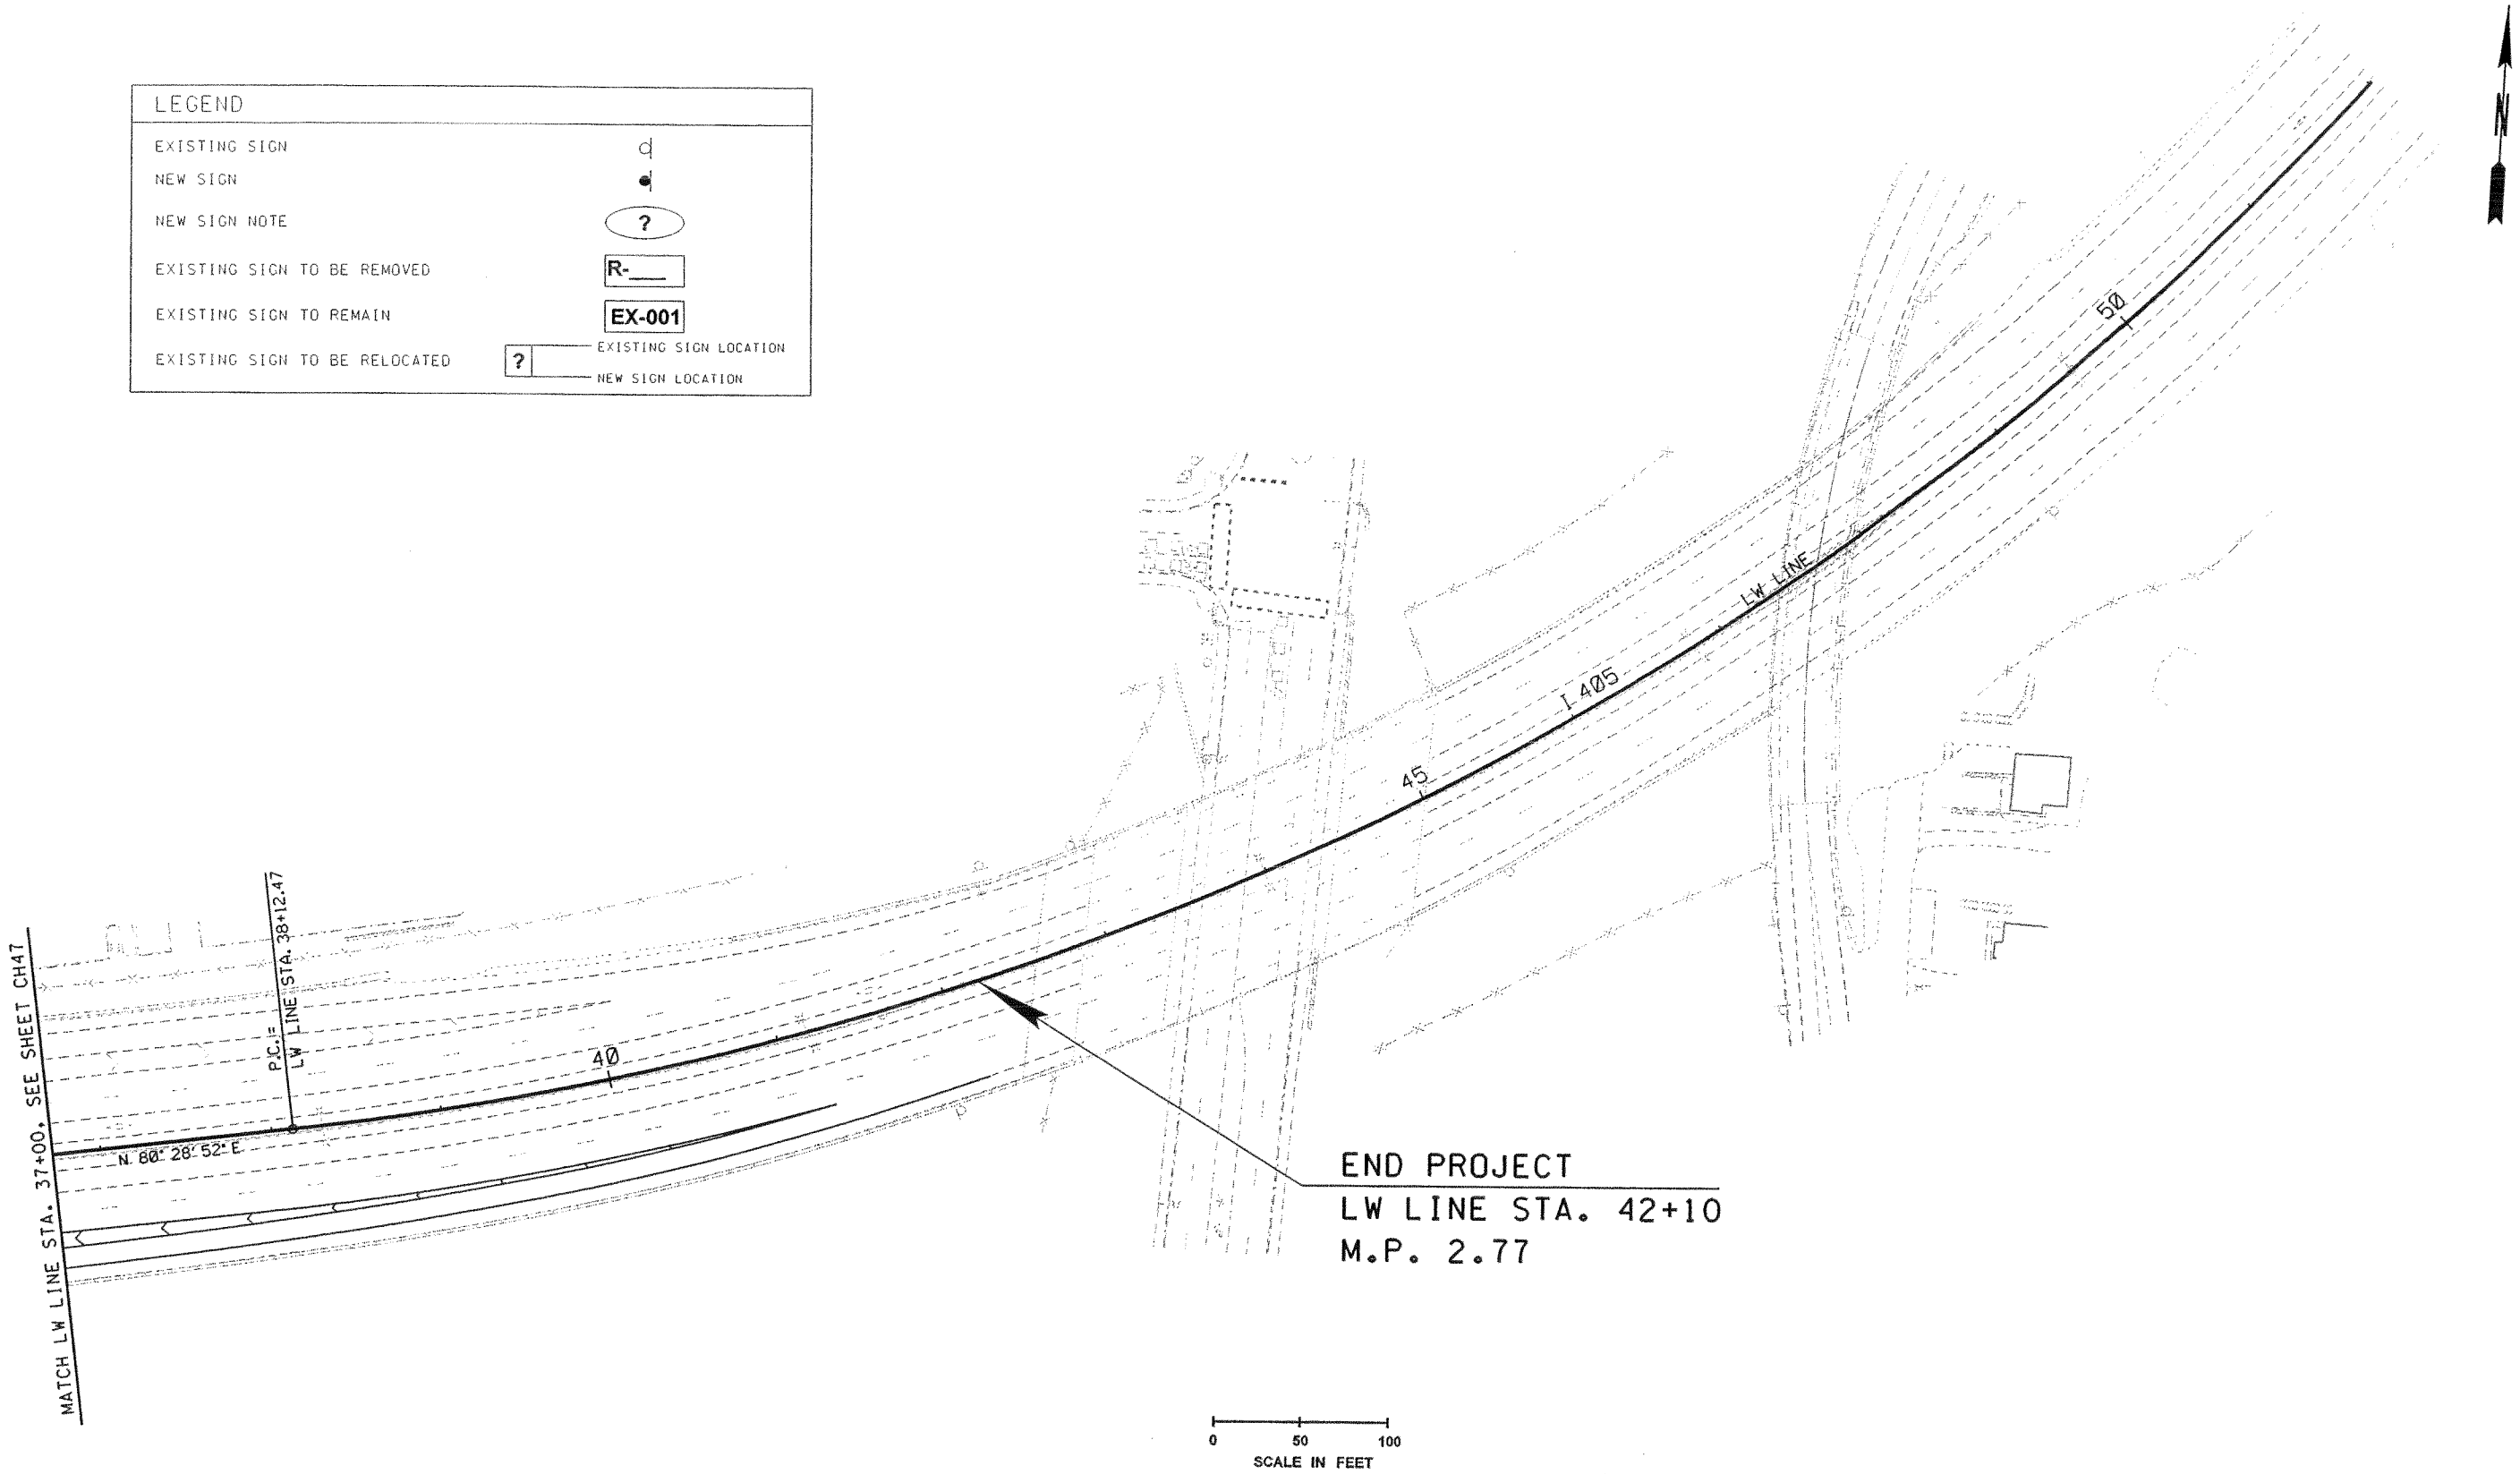

FILE NAME	J:\Trans_Design\26030 - SR 167 HOT Lanes-Phase II\CAD\Submittal Drawings\26030 Signing_2.dgn						
TIME	6:38:36 PM				REGION NO.	STATE	FED.AID PROJ.NO.
DATE	7/7/2006				10	WASH	
PLOTTED BY	mikes				JOB NUMBER		
DESIGNED BY	R. CAMERON				XL2542		
ENTERED BY	K. CRONENWETT				CONTRACT NO.		LOCATION NO.
CHECKED BY	M. HOLMES						
PROJ. ENGR.							
REGIONAL ADM.		REVISION	DATE	BY			

P.E. STAMP BOX — DATE

MARK S. HOLMES — STATE OF WASHINGTON — 29351 — REGISTERED PROFESSIONAL ENGINEER — EXPIRES: 2/13/

P.E. STAMP BOX — DATE

Perteet Inc.
425-252-7700 | 1-800-615-9900
2707 Colby Avenue, Suite 900
Everett, Washington 98201

SR 167 MP 13.29 TO MP 26.11
SR167
HOT LANES
KING COUNTY JUNE 2006

SIGNING PLAN

Plot 18
SG48
SHEET OF SHEETS