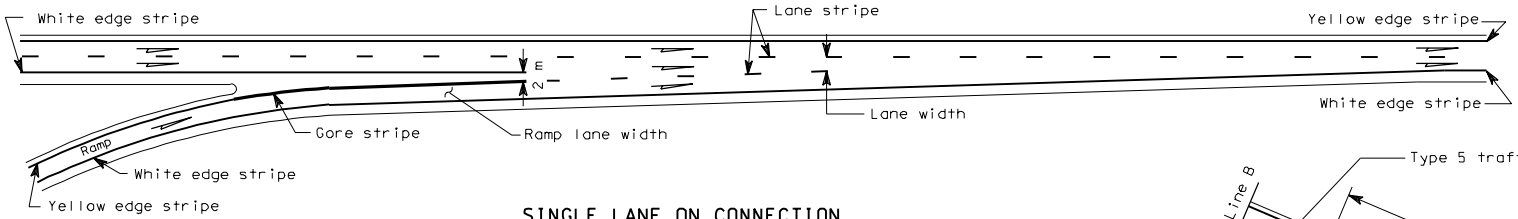

SINGLE LANE ON CONNECTION

NOTE:
Where shown on the plans or specified in special provisions, raised pavement markers shall be used to supplement or substitute for the painted pavement markings shown hereon.

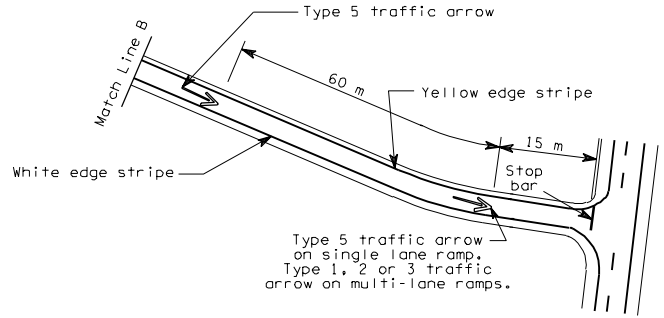

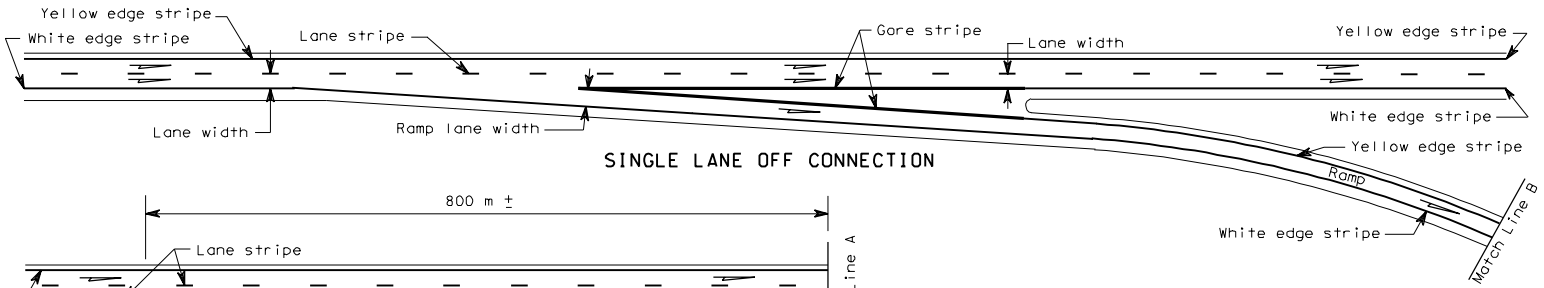

SINGLE LANE OFF CONNECTION

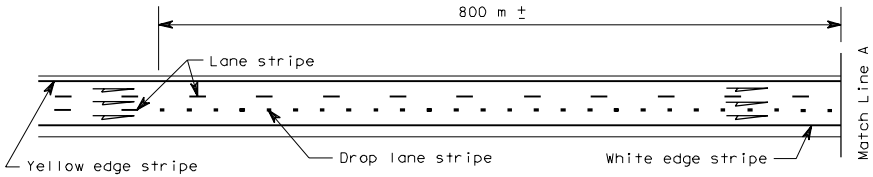

ALL DIMENSIONS ARE IN MILLIMETERS UNLESS OTHERWISE NOTED

STRIPING DETAILS

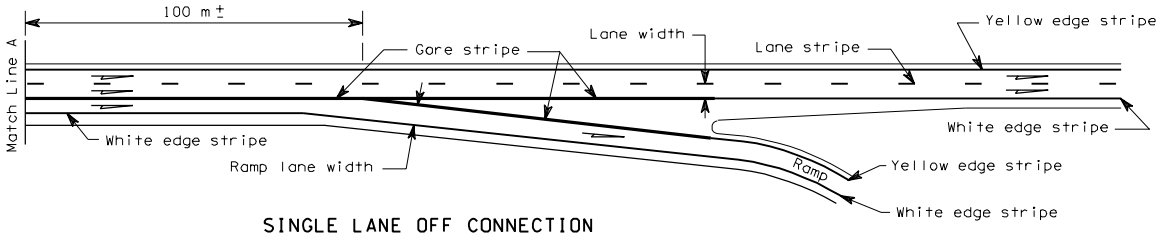

SINGLE LANE OFF CONNECTION
FOR ONE LANE REDUCTION

STANDARD PLAN H-5

APPROVED FOR PUBLICATION

STATE DESIGN ENGINEER DATE

WASHINGTON STATE DEPARTMENT OF TRANSPORTATION
OLYMPIA, WASHINGTON