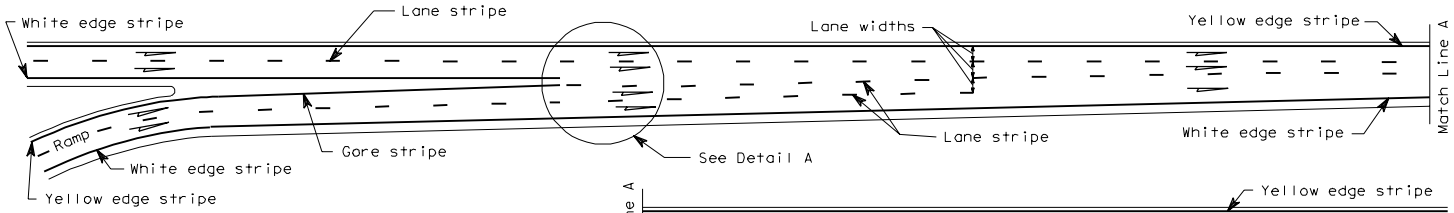


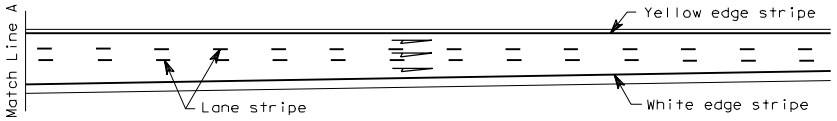


TWO LANE ON CONNECTION

NOTES:

Where indicated on the plans or special provisions, raised pavement markers shall be used to supplement or substitute for painted pavement markings.

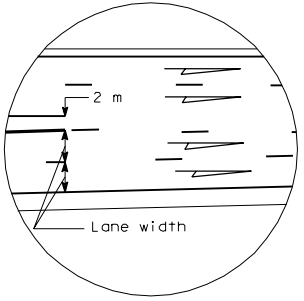


DETAIL A

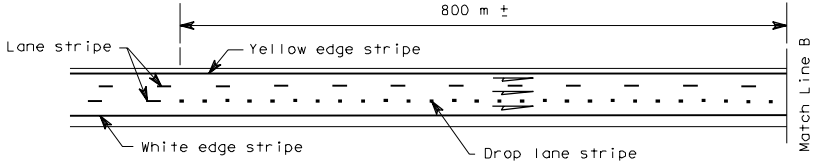


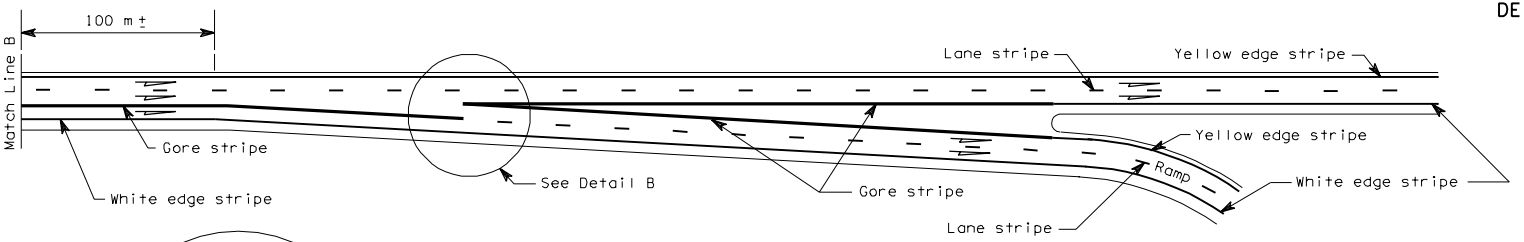


TWO LANE OFF CONNECTION

ALL DIMENSIONS ARE IN MILLIMETERS UNLESS OTHERWISE NOTED

## STRIPING DETAILS

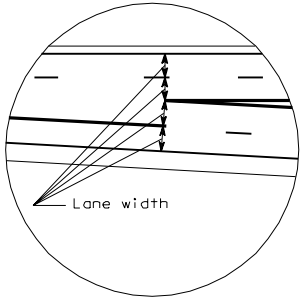


DETAIL B

## STANDARD PLAN H-5a

APPROVED FOR PUBLICATION

STATE DESIGN ENGINEER DATE

WASHINGTON STATE DEPARTMENT OF TRANSPORTATION
OLYMPIA, WASHINGTON