DRAWN BY: ADAM COCHRAN

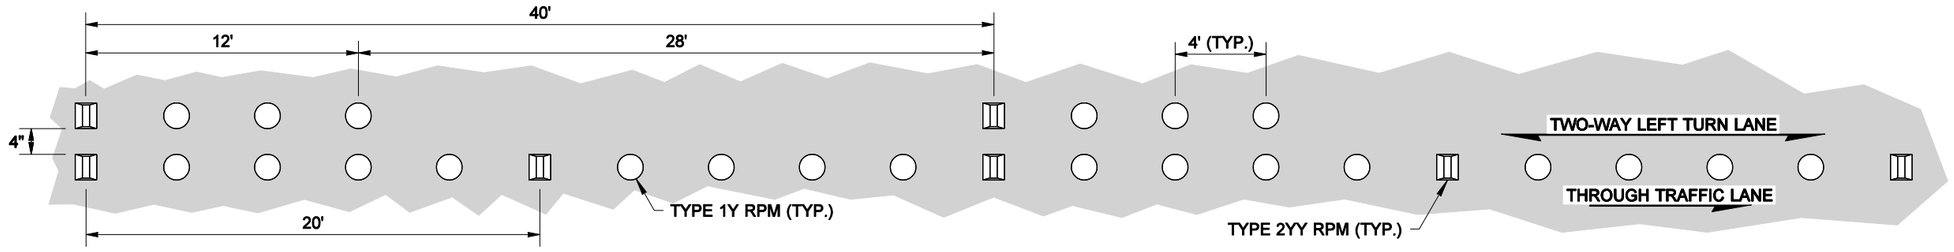

TWO-WAY LEFT TURN LINE

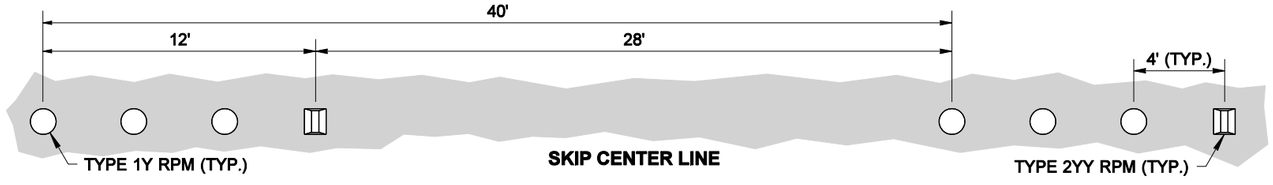

SKIP CENTER LINE

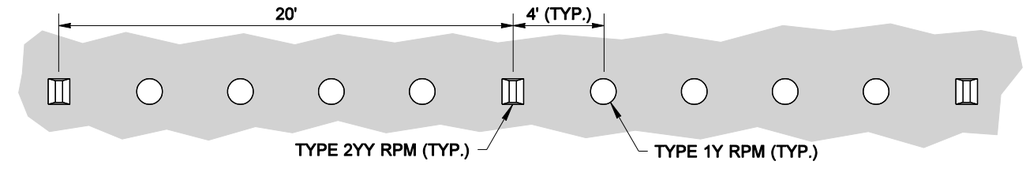

NO PASS LINE

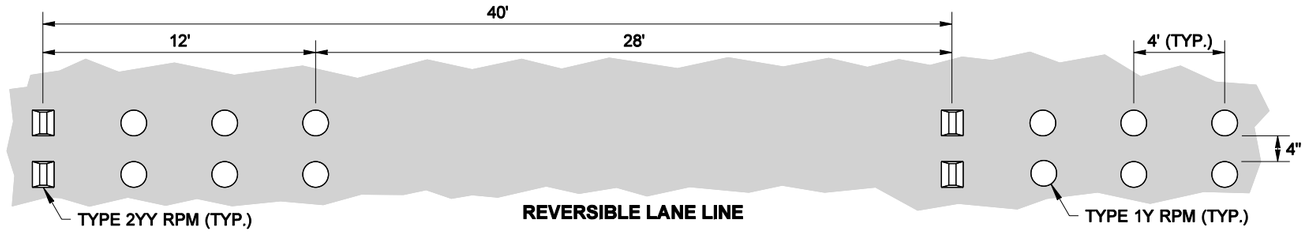

REVERSIBLE LANE LINE

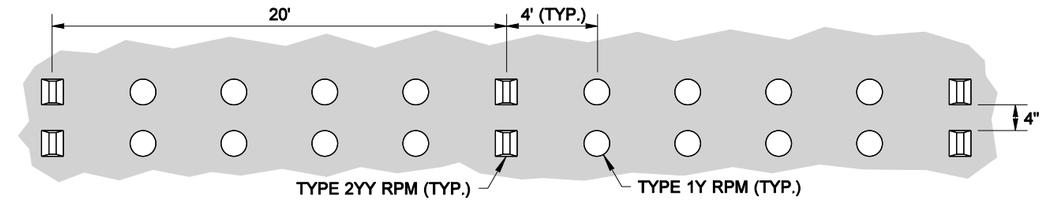

DOUBLE YELLOW CENTER LINE

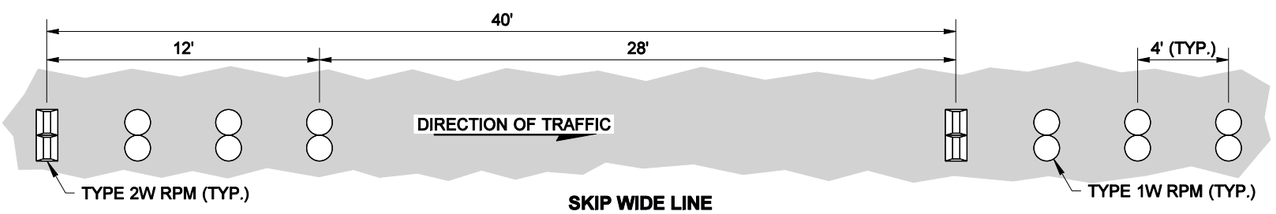

SKIP WIDE LINE

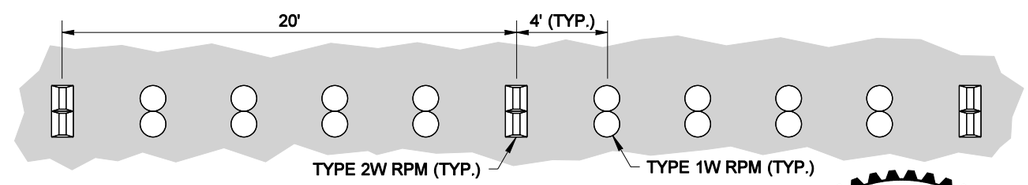

WIDE LINE

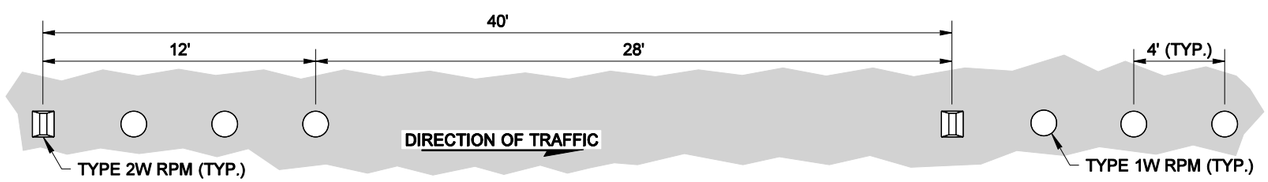

LANE LINE

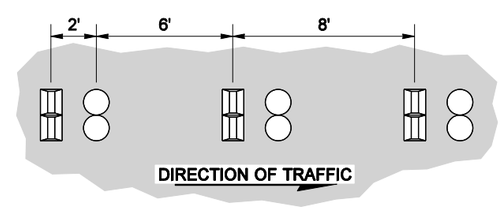

WIDE DOTTED LINE

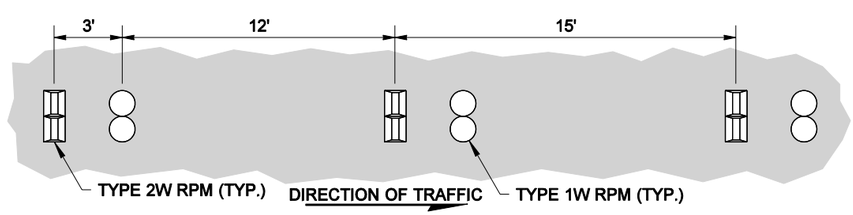

DROP LANE LINE

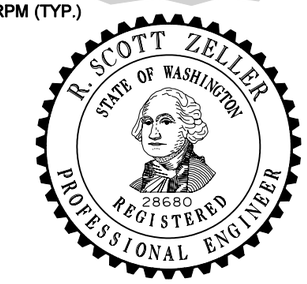

EXPIRES MAY 5, 2005

LONG LINE SUBSTITUTION WITH RAISED PAVEMENT MARKERS STANDARD PLAN M-20.50-00

SHEET 1 OF 1 SHEET

APPROVED FOR PUBLICATION

Harold J. Peterfeso — STATE DESIGN ENGINEER

03-04-05 — DATE

Washington State Department of Transportation

NOTE: THIS PLAN IS NOT A LEGAL ENGINEERING DOCUMENT BUT AN ELECTRONIC DUPLICATE. THE ORIGINAL, SIGNED BY THE ENGINEER AND APPROVED FOR PUBLICATION, IS KEPT ON FILE AT THE WASHINGTON STATE DEPARTMENT OF TRANSPORTATION. A COPY MAY BE OBTAINED UPON REQUEST.