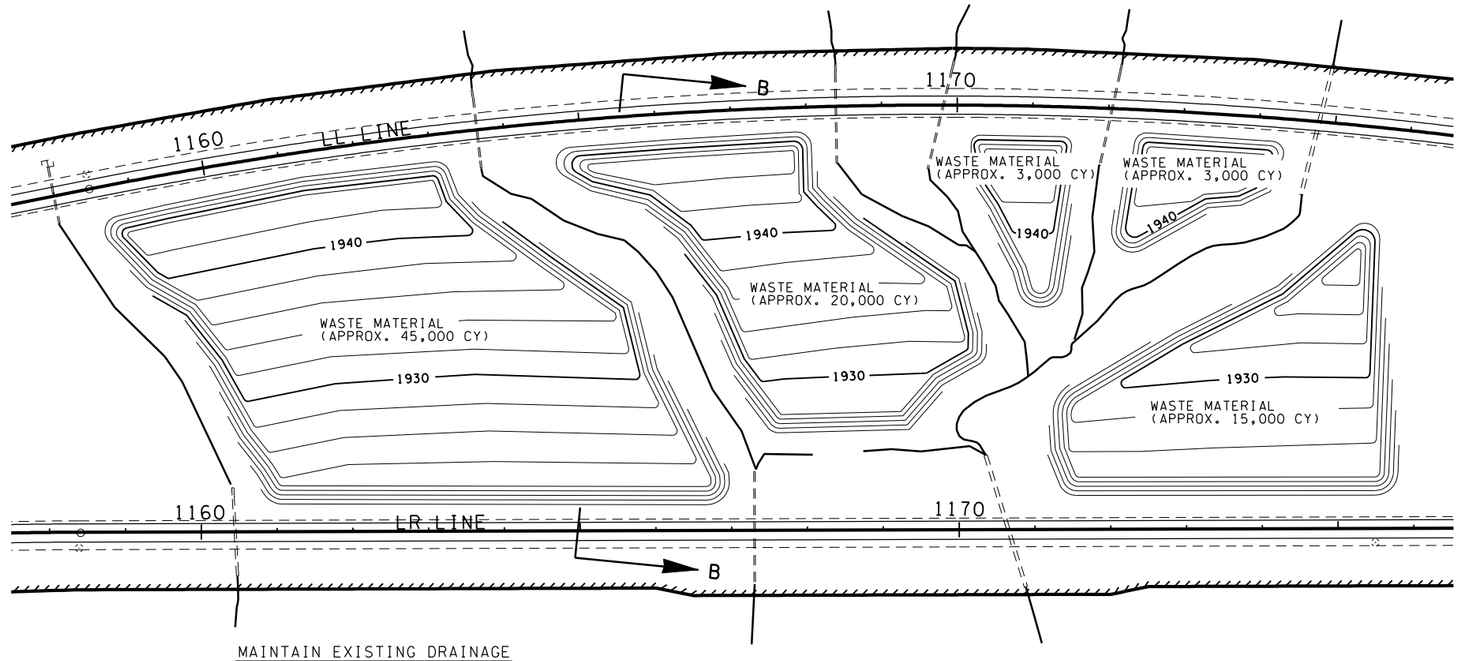

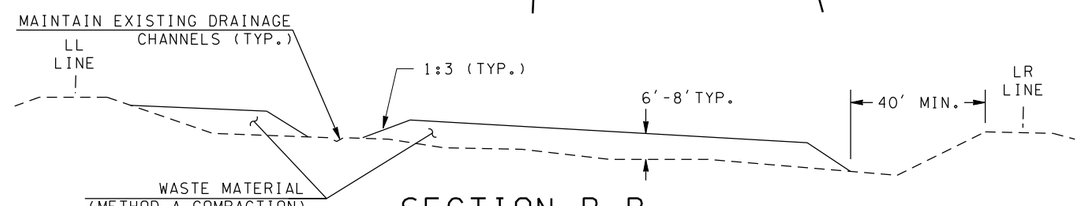

SECTION B-B

SEE SPECIAL PROVISIONS

NOTE:
BITUMINOUS MATERIAL SHALL NOT BE DEPOSITED AT THIS SITE.

NOT TO SCALE

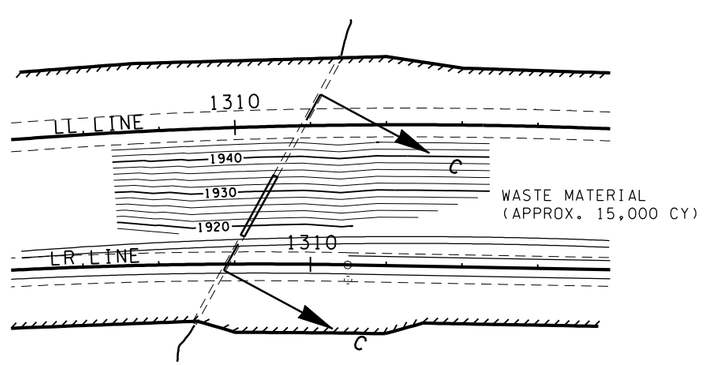

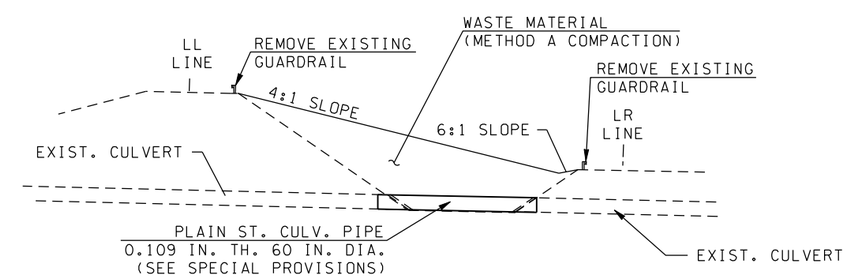

SECTION C-C

SEE SPECIAL PROVISIONS

NOTE:
BITUMINOUS MATERIAL SHALL NOT BE DEPOSITED AT THIS SITE.

NOT TO SCALE

FILE NAME	C:\DGN\ExamplePlanSheets\PPM Examples.dgn				REGION NO.	STATE	FED.AID PROJ.NO.			PLOT14
TIME	03:21:50 PM				10	WASH			Washington State Department of Transportation	G1
DATE	06/17/2004				JOB NUMBER					SHEET OF SHEETS
PLOTTED BY	OPERATC				00Z000					
DESIGNED BY	DESIGNER				CONTRACT NO.		LOCATION NO.		EXAMPLE 4–15	
ENTERED BY	CADD OPERATOR						XL–1234			
CHECKED BY	TEAM LEADER								CONTOUR GRADING	
PROJ. ENGR.	PROJECT ENGINEER									
REGIONAL ADM.	REGIONAL ADM.	REVISION	DATE	BY						

GEORGE WASHINGTON STATE OF WASHINGTON REGISTERED PROFESSIONAL ENGINEER
EXPIRES APR. 30, 1789 DATE
P.E. STAMP BOX

DATE
P.E. STAMP BOX