T.30N. R.2E. W.M.

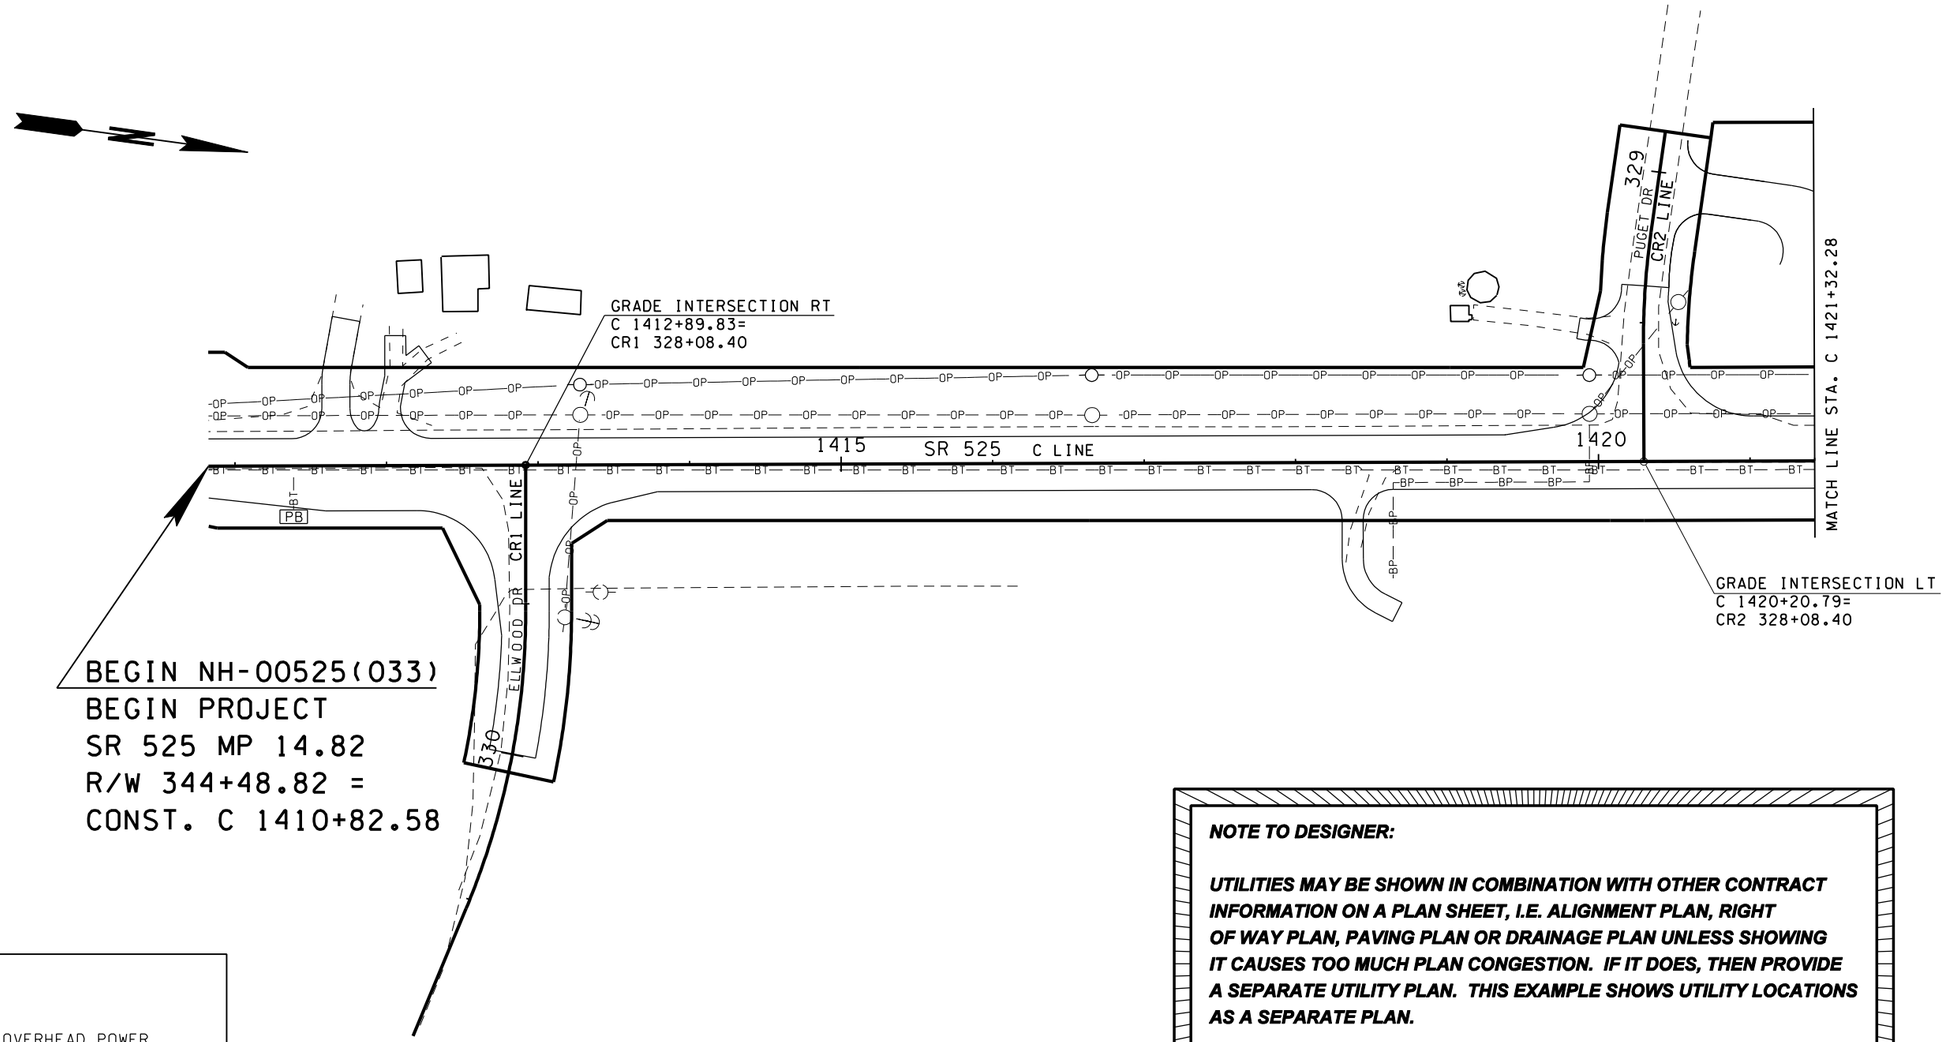

LEGEND

-OP— —OP—	EXISTING OVERHEAD POWER
-BP— —BP—	EXISTING BURIED POWER
-BT— —BT—	EXISTING BURIED TELEPHONE
-OF— —OF—	EXISTING OVERHEAD FIBER OPTIC
-OP——OP—	OVERHEAD POWER
-○-	POWER POLE
-( )-	EXISTING POWER POLE
→	EXISTING ANCHOR
PB	EXISTING 3′ X 5′ PULL BOX

0 50 100
SCALE IN FEET

NOTE TO DESIGNER:

UTILITIES MAY BE SHOWN IN COMBINATION WITH OTHER CONTRACT INFORMATION ON A PLAN SHEET, I.E. ALIGNMENT PLAN, RIGHT OF WAY PLAN, PAVING PLAN OR DRAINAGE PLAN UNLESS SHOWING IT CAUSES TOO MUCH PLAN CONGESTION. IF IT DOES, THEN PROVIDE A SEPARATE UTILITY PLAN. THIS EXAMPLE SHOWS UTILITY LOCATIONS AS A SEPARATE PLAN.

REFER TO SECTION 460.15 OF DIVISION 4 FOR WHEN UTILITY LOCATIONS ARE TO BE SHOWN.

FILE NAME	C:\DGN\ExamplePlanSheets\PPM Examples.dgn						
TIME	03:24:14 PM				REGION NO. 10	STATE WASH	FED.AID PROJ.NO.
DATE	06/17/2004						
PLOTTED BY	OPERATC				JOB NUMBER 00Z000		
DESIGNED BY	DESIGNER						
ENTERED BY	CADD OPERATOR				CONTRACT NO.	LOCATION NO. XL-1234	
CHECKED BY	TEAM LEADER						
PROJ. ENGR.	PROJECT ENGINEER						
REGIONAL ADM.	REGIONAL ADM.	REVISION	DATE	BY			

GEORGE WASHINGTON STATE OF WASHINGTON REGISTERED PROFESSIONAL ENGINEER
EXPIRES APR. 30, 1789 DATE
P.E. STAMP BOX

DATE
P.E. STAMP BOX

Washington State Department of Transportation

EXAMPLE 4–19

UTILITY PLAN

PLOT17

UT1

SHEET OF SHEETS