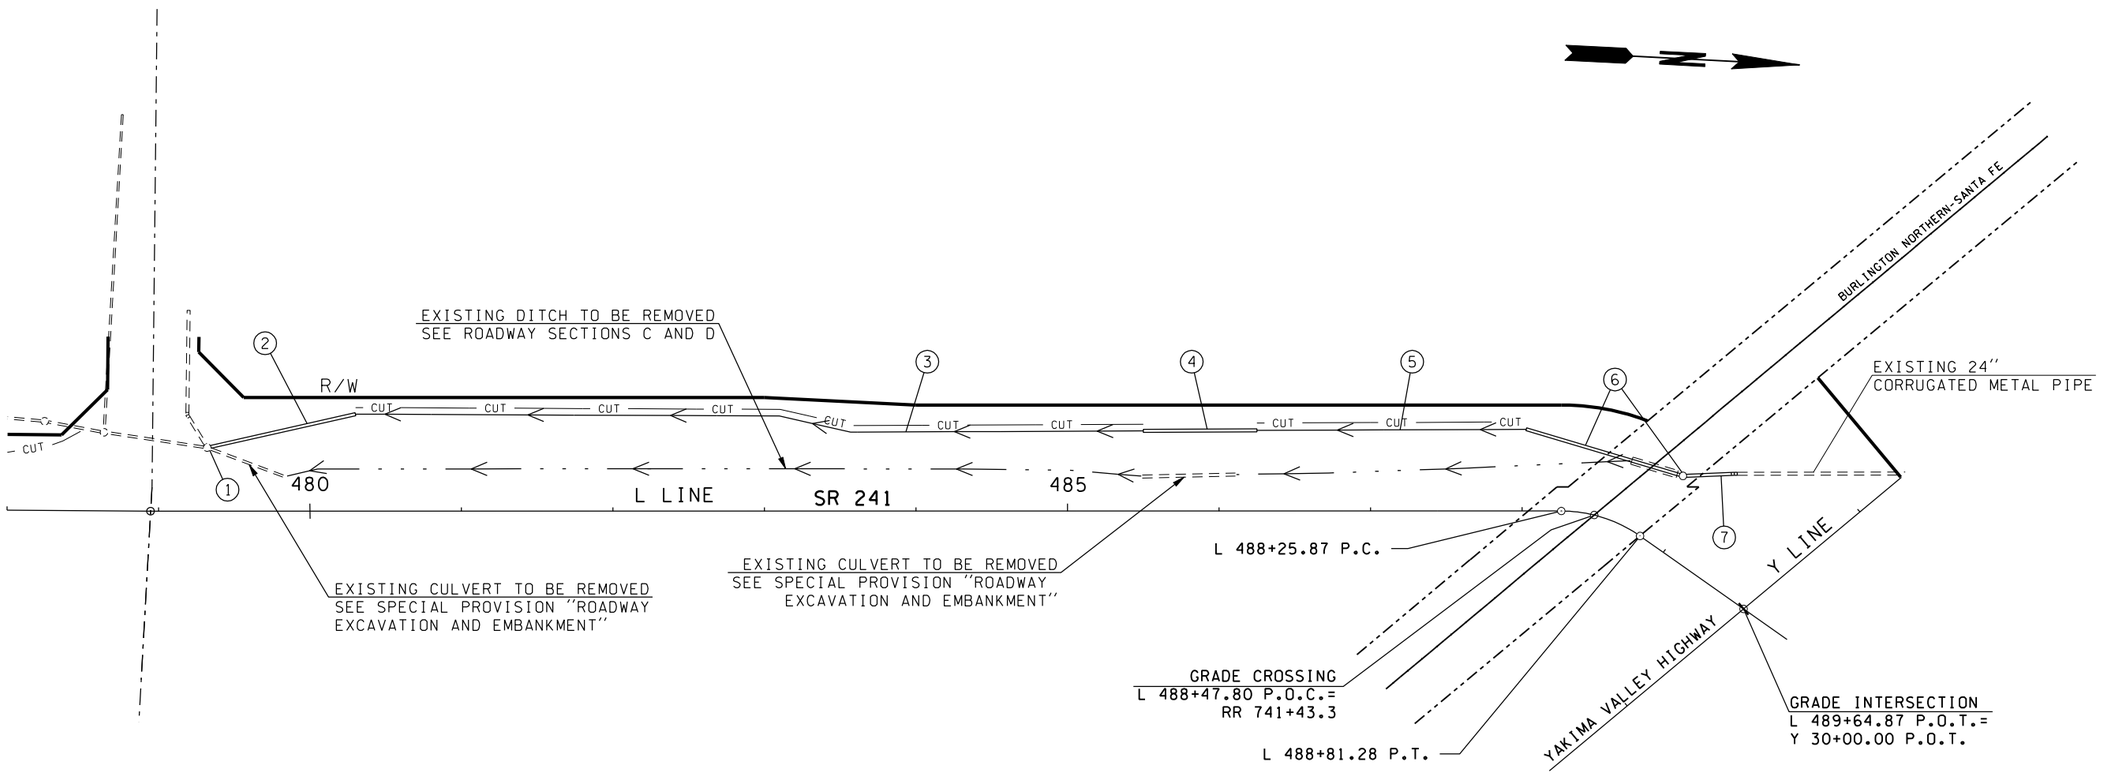

LEGEND

- DRAINAGE STRUCTURE NOTE
- NEW PIPE/CULVERT
- EXISTING PIPE/CULVERT
- NEW MANHOLE
- EXISTING MANHOLE
- NEW DITCH
- EXISTING DITCH
- R/W LINE

0 50 100
SCALE IN FEET

FILE NAME	C:\DGN\ExamplePlanSheets\PPM Examples.dgn						
TIME	03:24:52 PM				REGION NO. 10	STATE WASH	FED.AID PROJ.NO.
DATE	06/17/2004						
PLOTTED BY	OPERATC				JOB NUMBER 00Z000		
DESIGNED BY	DESIGNER						
ENTERED BY	CADD OPERATOR				CONTRACT NO.	LOCATION NO. XL-1234	
CHECKED BY	TEAM LEADER						
PROJ. ENGR.	PROJECT ENGINEER						
REGIONAL ADM.	REGIONAL ADM.	REVISION	DATE	BY			

GEORGE WASHINGTON STATE OF WASHINGTON REGISTERED PROFESSIONAL ENGINEER
EXPIRES APR. 30, 1789 DATE
P.E. STAMP BOX

DATE
P.E. STAMP BOX

Washington State Department of Transportation

EXAMPLE 4–22

DRAINAGE PLAN

PLOT19

D1

SHEET OF SHEETS