NOTE TO DESIGNER:

THIS PAVING PLAN ALONG WITH A ROADWAY SECTION, SHOWS HOW A PAVING PLAN AND A ROADWAY SECTION ARE USED IN CONJUNCTION WITH EACH OTHER TO SHOW ENTIRE PAVING. EACH PLAN REFERENCES THE OTHER TO SHOW ALL ASPECTS OF THE PAVING.

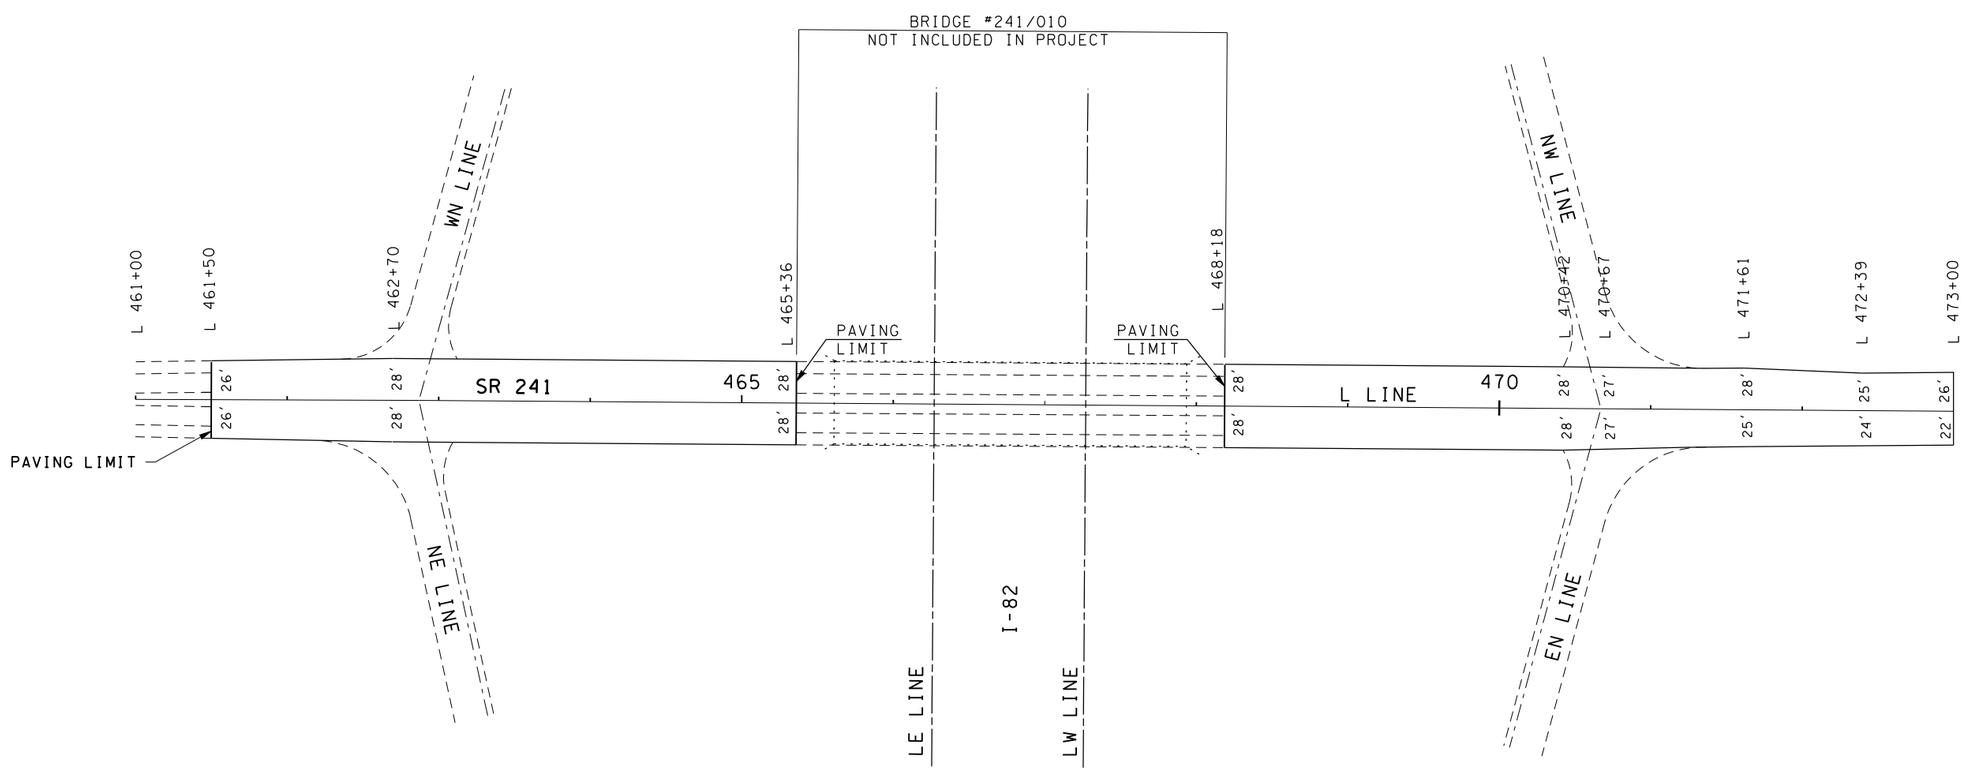

CONSTRUCTION NOTES:

SEE ROADWAY SECTIONS FOR LANE AND SHOULDER WIDTHS, SLOPES, AND PAVING DEPTHS.

0 50 100
SCALE IN FEET

FILE NAME	C:\DGN\ExamplePlanSheets\PPM Examples.dgn				REGION NO. 10	STATE WASH	FED.AID PROJ.NO.		PLOT22
TIME	03:25:38 PM				JOB NUMBER 00Z000			Washington State Department of Transportation	P1
DATE	06/17/2004							EXAMPLE 4-25	SHEET OF SHEETS
PLOTTED BY	OPERATC								
DESIGNED BY	DESIGNER								
ENTERED BY	CADD OPERATOR				CONTRACT NO.	LOCATION NO. XL-1234			
CHECKED BY	TEAM LEADER								
PROJ. ENGR.	PROJECT ENGINEER							PAVING PLAN	
REGIONAL ADM.	REGIONAL ADM.	REVISION	DATE	BY					

GEORGE WASHINGTON STATE OF WASHINGTON REGISTERED PROFESSIONAL ENGINEER
EXPIRES APR. 30, 1789 DATE
P.E. STAMP BOX

DATE
P.E. STAMP BOX