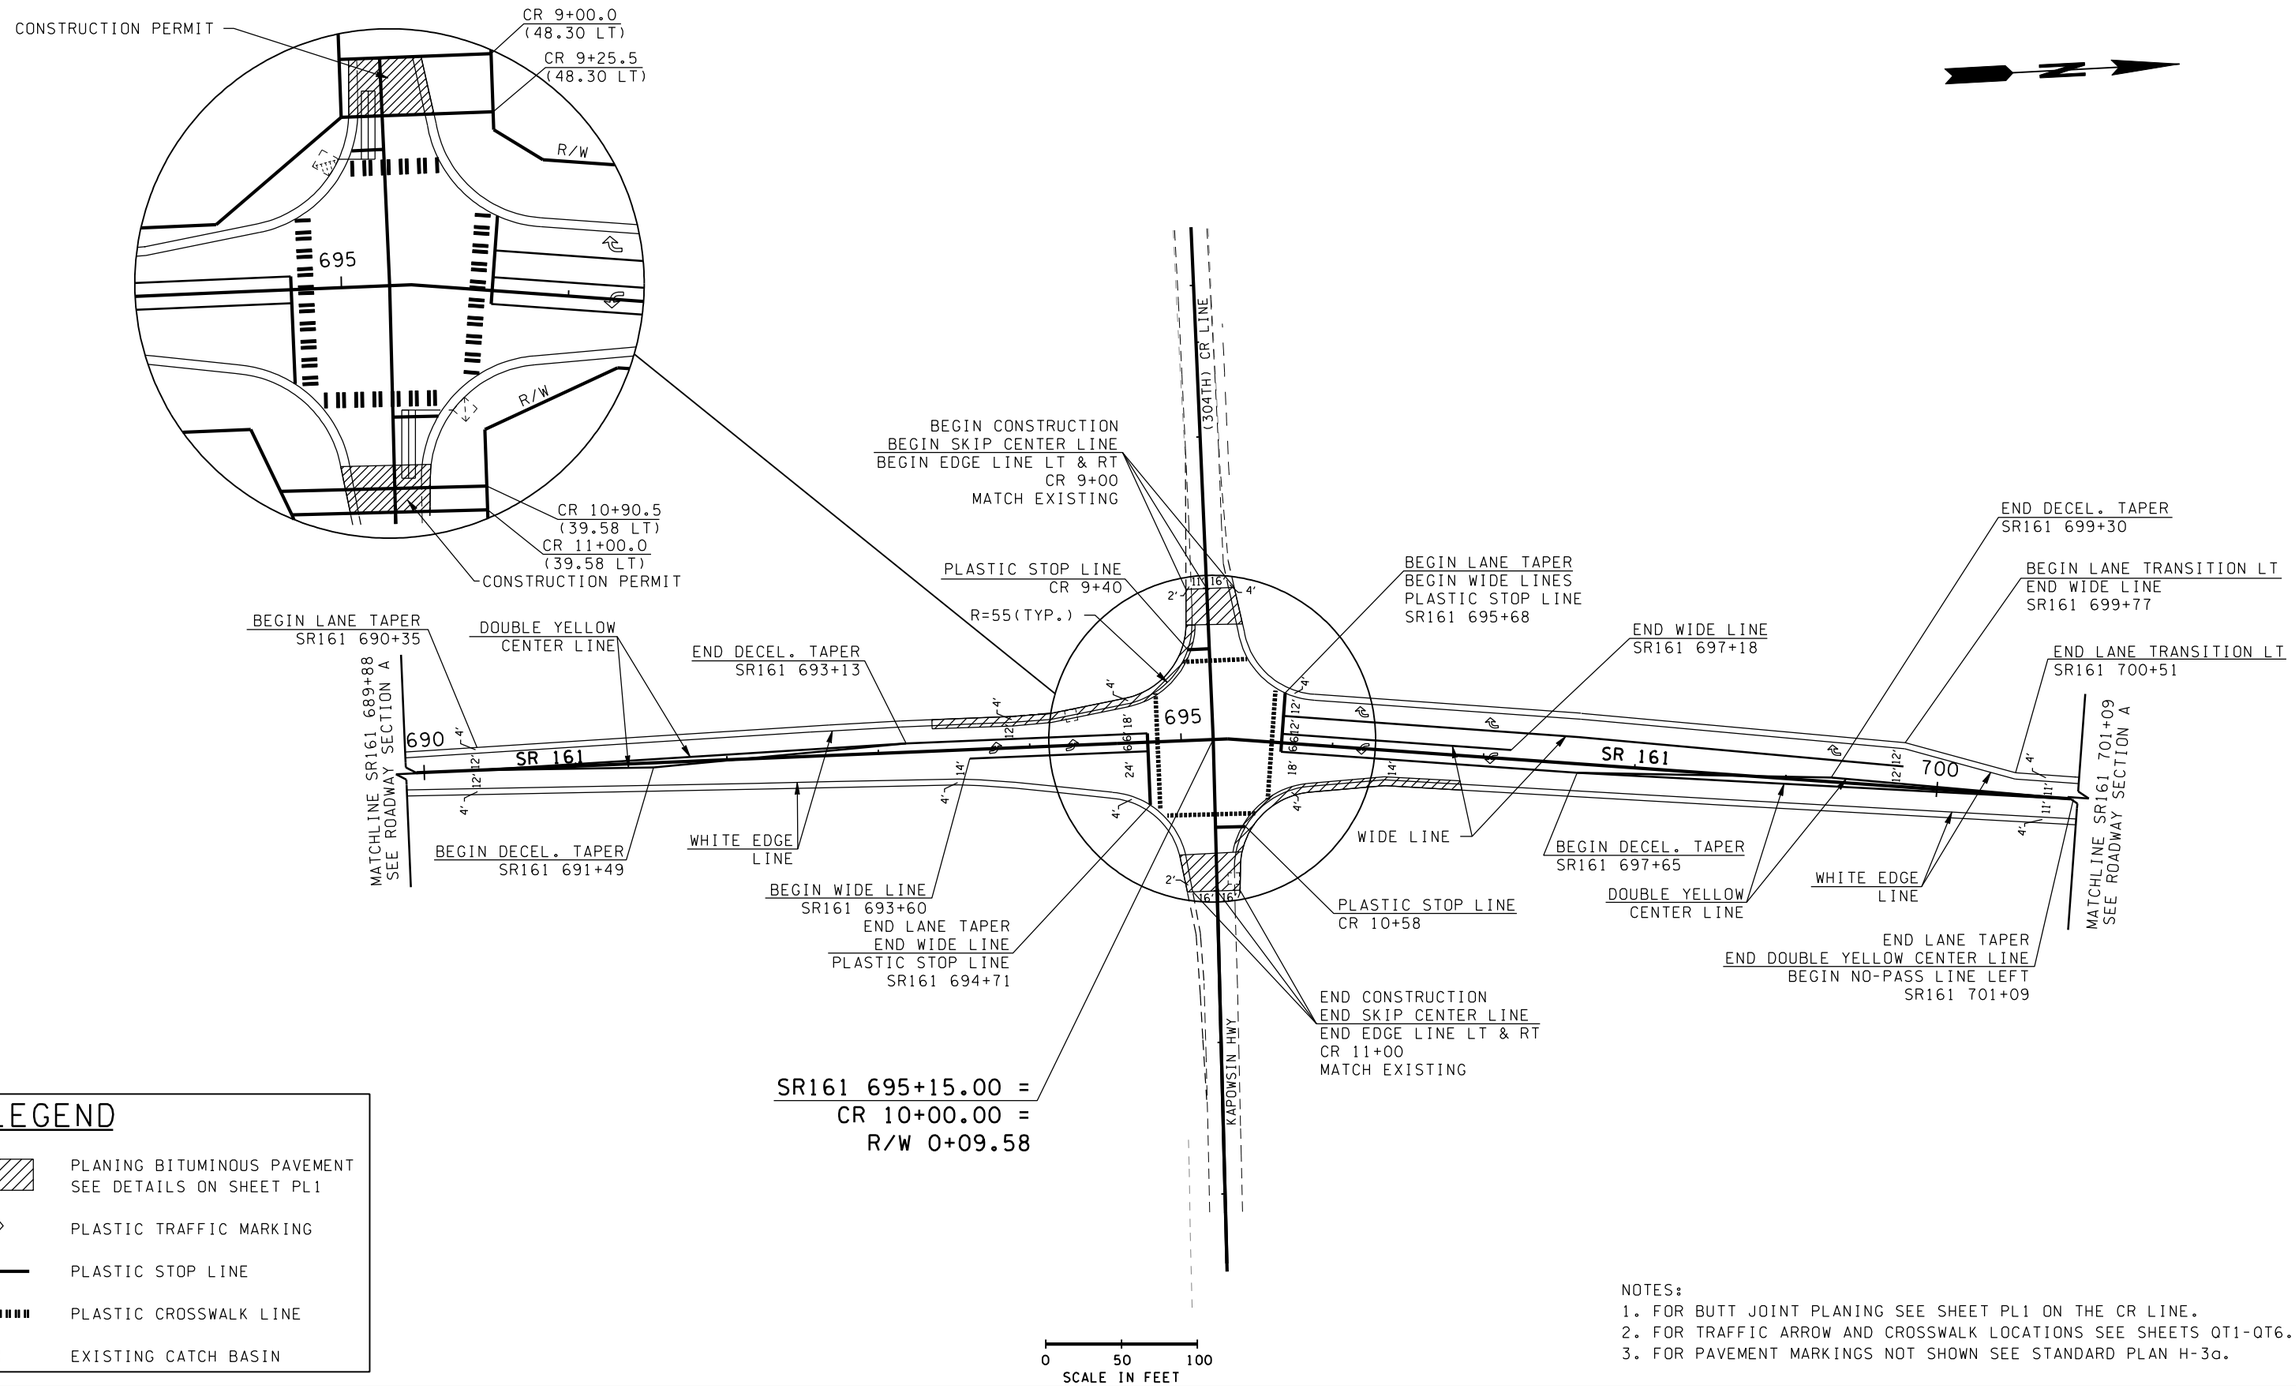

LEGEND

	PLANING BITUMINOUS PAVEMENT SEE DETAILS ON SHEET PL1
	PLASTIC TRAFFIC MARKING
	PLASTIC STOP LINE
	PLASTIC CROSSWALK LINE
	EXISTING CATCH BASIN

NOTES:
1. FOR BUTT JOINT PLANING SEE SHEET PL1 ON THE CR LINE.
2. FOR TRAFFIC ARROW AND CROSSWALK LOCATIONS SEE SHEETS QT1-QT6.
3. FOR PAVEMENT MARKINGS NOT SHOWN SEE STANDARD PLAN H-3a.

FILE NAME	C:\DGN\ExamplePlanSheets\PPM Examples.dgn				REGION NO. 10	STATE WASH	FED.AID PROJ.NO.
TIME	03:25:54 PM						
DATE	06/17/2004						
PLOTTED BY	OPERATC				JOB NUMBER 00Z000		
DESIGNED BY	DESIGNER						
ENTERED BY	CADD OPERATOR						
CHECKED BY	TEAM LEADER				CONTRACT NO.		LOCATION NO. XL-1234
PROJ. ENGR.	PROJECT ENGINEER						
REGIONAL ADM.	REGIONAL ADM.	REVISION	DATE	BY			

GEORGE WASHINGTON STATE OF WASHINGTON REGISTERED PROFESSIONAL ENGINEER
EXPIRES APR. 30, 1789 DATE
P.E. STAMP BOX

DATE
P.E. STAMP BOX

Washington State Department of Transportation

EXAMPLE 4–26

PAVING AND PAVEMENT MARKING

PLOT23

PV1

SHEET OF SHEETS