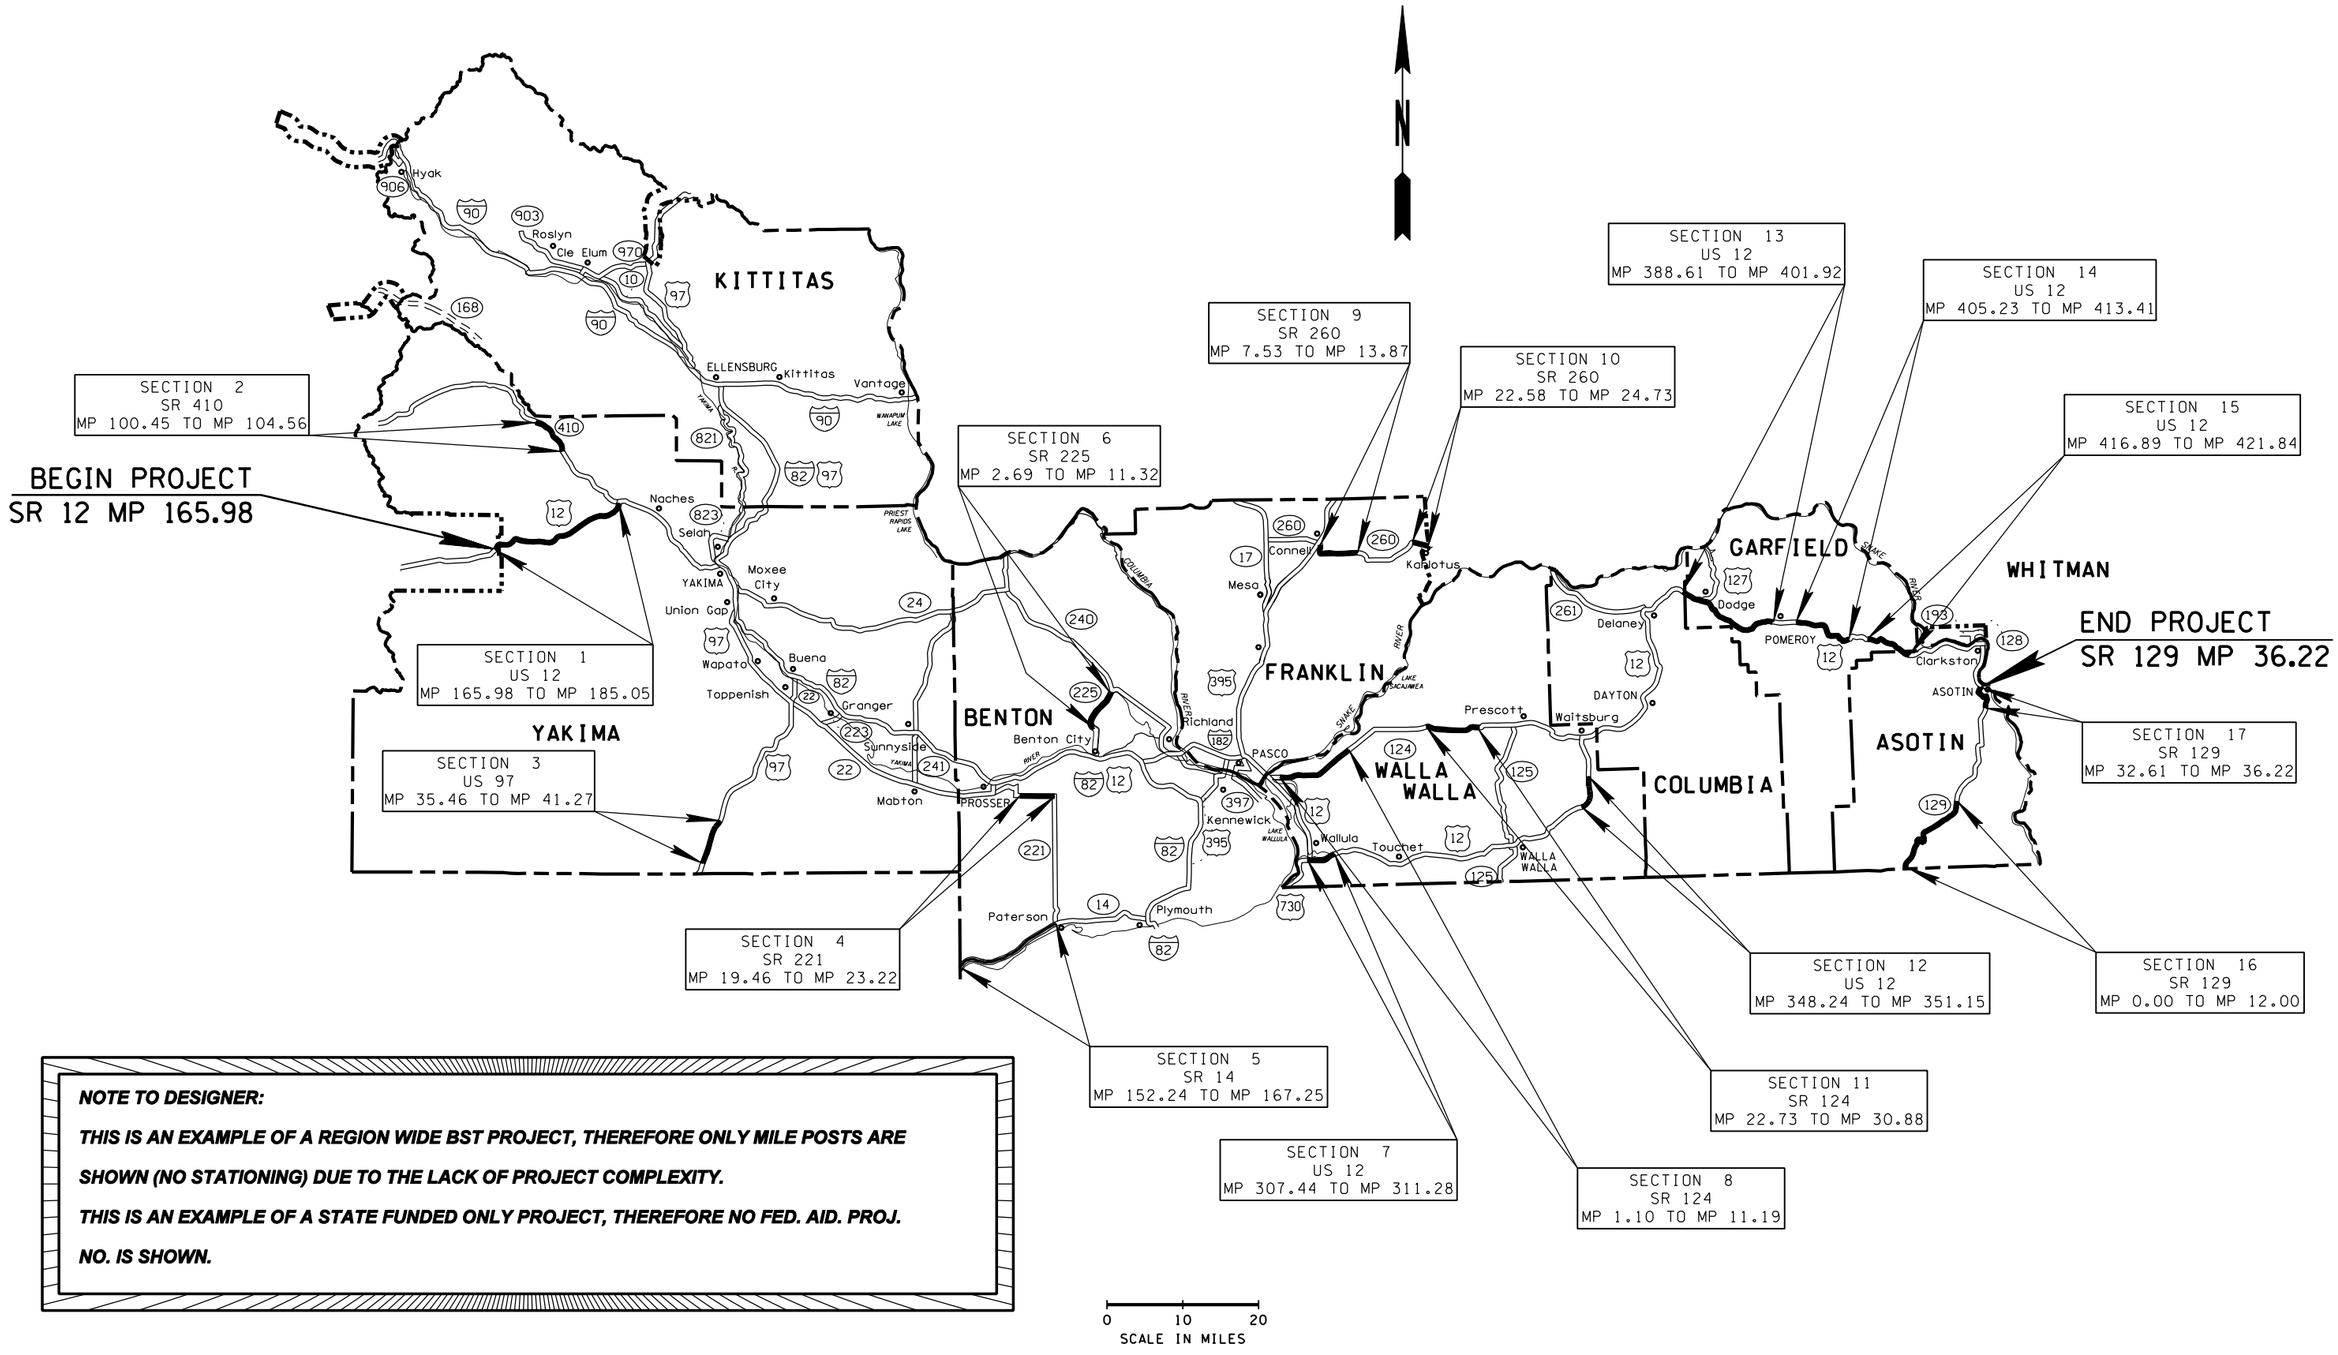

NOTE TO DESIGNER:

THIS IS AN EXAMPLE OF A REGION WIDE BST PROJECT, THEREFORE ONLY MILE POSTS ARE SHOWN (NO STATIONING) DUE TO THE LACK OF PROJECT COMPLEXITY.

THIS IS AN EXAMPLE OF A STATE FUNDED ONLY PROJECT, THEREFORE NO FED. AID. PROJ. NO. IS SHOWN.

FILE NAME	C:\DGN\ExamplePlanSheets\PPM Examples.dgn				REGION NO. 10	STATE WASH	FED.AID PROJ.NO.		PLOT3
TIME	03:16:46 PM								V1
DATE	06/17/2004							Washington State Department of Transportation	EXAMPLE 4–3
PLOTTED BY	OPERATC				JOB NUMBER 00Z000				SHEET OF SHEETS
DESIGNED BY	DESIGNER								
ENTERED BY	CADD OPERATOR								
CHECKED BY	TEAM LEADER				CONTRACT NO.		LOCATION NO. XL–1234		VICINITY MAP
PROJ. ENGR.	PROJECT ENGINEER								
REGIONAL ADM.	REGIONAL ADM.	REVISION	DATE	BY					

P.E. STAMP BOX DATE

P.E. STAMP BOX DATE