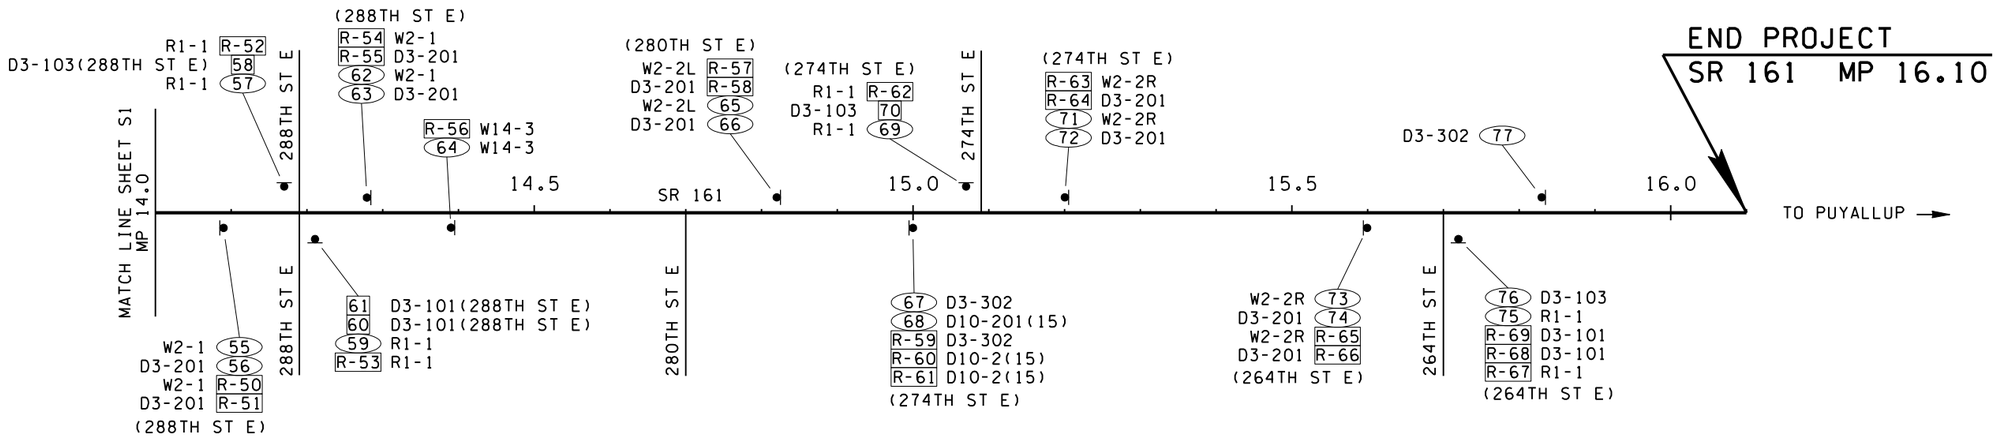

SIGN NO. 2
CLEAR LAKE RD S

SIGN NO. 4
CLEAR LAKE RD S
BLACK ON YELLOW

SIGN NO. 6
W CLEAR LK RD E

SIGN NO. 9
CLEAR LAKE RD N
BLACK ON YELLOW

SIGN NO. 8
BLACK ON YELLOW

SIGN NO. 13, 22
352ND ST E
BLACK ON YELLOW

SIGN NO. 15
352ND ST E

SIGN NO. 16
TANWAX LAKE } 6"C
PUYALLUP } 6"D
CLEAR LAKE } 6"C
EATONVILLE } 6"C
6"X9" ARROWS

SIGN NO. 29
THOMAS RD E
BLACK ON YELLOW

SIGN NO. 31
TANWAX DR E
BLACK ON YELLOW

SIGN NO. 33
TANWAX DR E

SIGN NO. 35
BENSTON RD
BLACK ON YELLOW

SIGN NO. 43
BLACK ON YELLOW

SIGN NO. 44
BARNEY LARSON RD
BLACK ON YELLOW

SIGN NO. 48
BENBOW REC FACILITIES NEXT RIGHT
D9-3A | D7-1101 | D7-1301 | D7-2201

SIGN NO. 49
NW Trek 4
Eatonville 10
Mt Rainier 38

SIGN NO. 53
BENBOW REC FACILITIES NEXT LEFT
D9-3A | D7-1101 | D7-1301 | D7-2201

SIGN NO. 54
Graham 5
Puyallup 16

SIGN NO. 56, 63
288TH ST E
BLACK ON YELLOW

SIGN NO. 66
280TH ST E
BLACK ON YELLOW

SIGN NO. 67
274TH ST E

SIGN NO. 72
274TH ST E
BLACK ON YELLOW

SIGN NO. 74
264TH ST E
BLACK ON YELLOW

SIGN NO. 76
264TH ST E

Sign No. 77
264TH ST E

LEGEND

- NEW SIGN ASSEMBLY
- R- EXIST. SIGN ASSEMBLY TO BE REMOVED
- EXIST. SIGN TO BE RELOCATED

NOT TO SCALE

FILE NAME	C:\DGN\ExamplePlanSheets\PPM Examples.dgn						PLOT27
TIME	03:29:10 PM				REGION NO. 10 / STATE WASH	FED.AID PROJ.NO.	SP2
DATE	06/17/2004				JOB NUMBER 00Z000		SHEET OF SHEETS
PLOTTED BY	OPERATC						
DESIGNED BY	DESIGNER						
ENTERED BY	CADD OPERATOR						
CHECKED BY	TEAM LEADER				CONTRACT NO.	LOCATION NO. XL-1234	
PROJ. ENGR.	PROJECT ENGINEER						
REGIONAL ADM.	REGIONAL ADM.	REVISION	DATE	BY			

GEORGE WASHINGTON STATE OF WASHINGTON REGISTERED PROFESSIONAL ENGINEER
EXPIRES APR. 30, 1789 DATE
P.E. STAMP BOX

DATE
P.E. STAMP BOX

Washington State Department of Transportation

EXAMPLE 4–34

SIGN PLANS