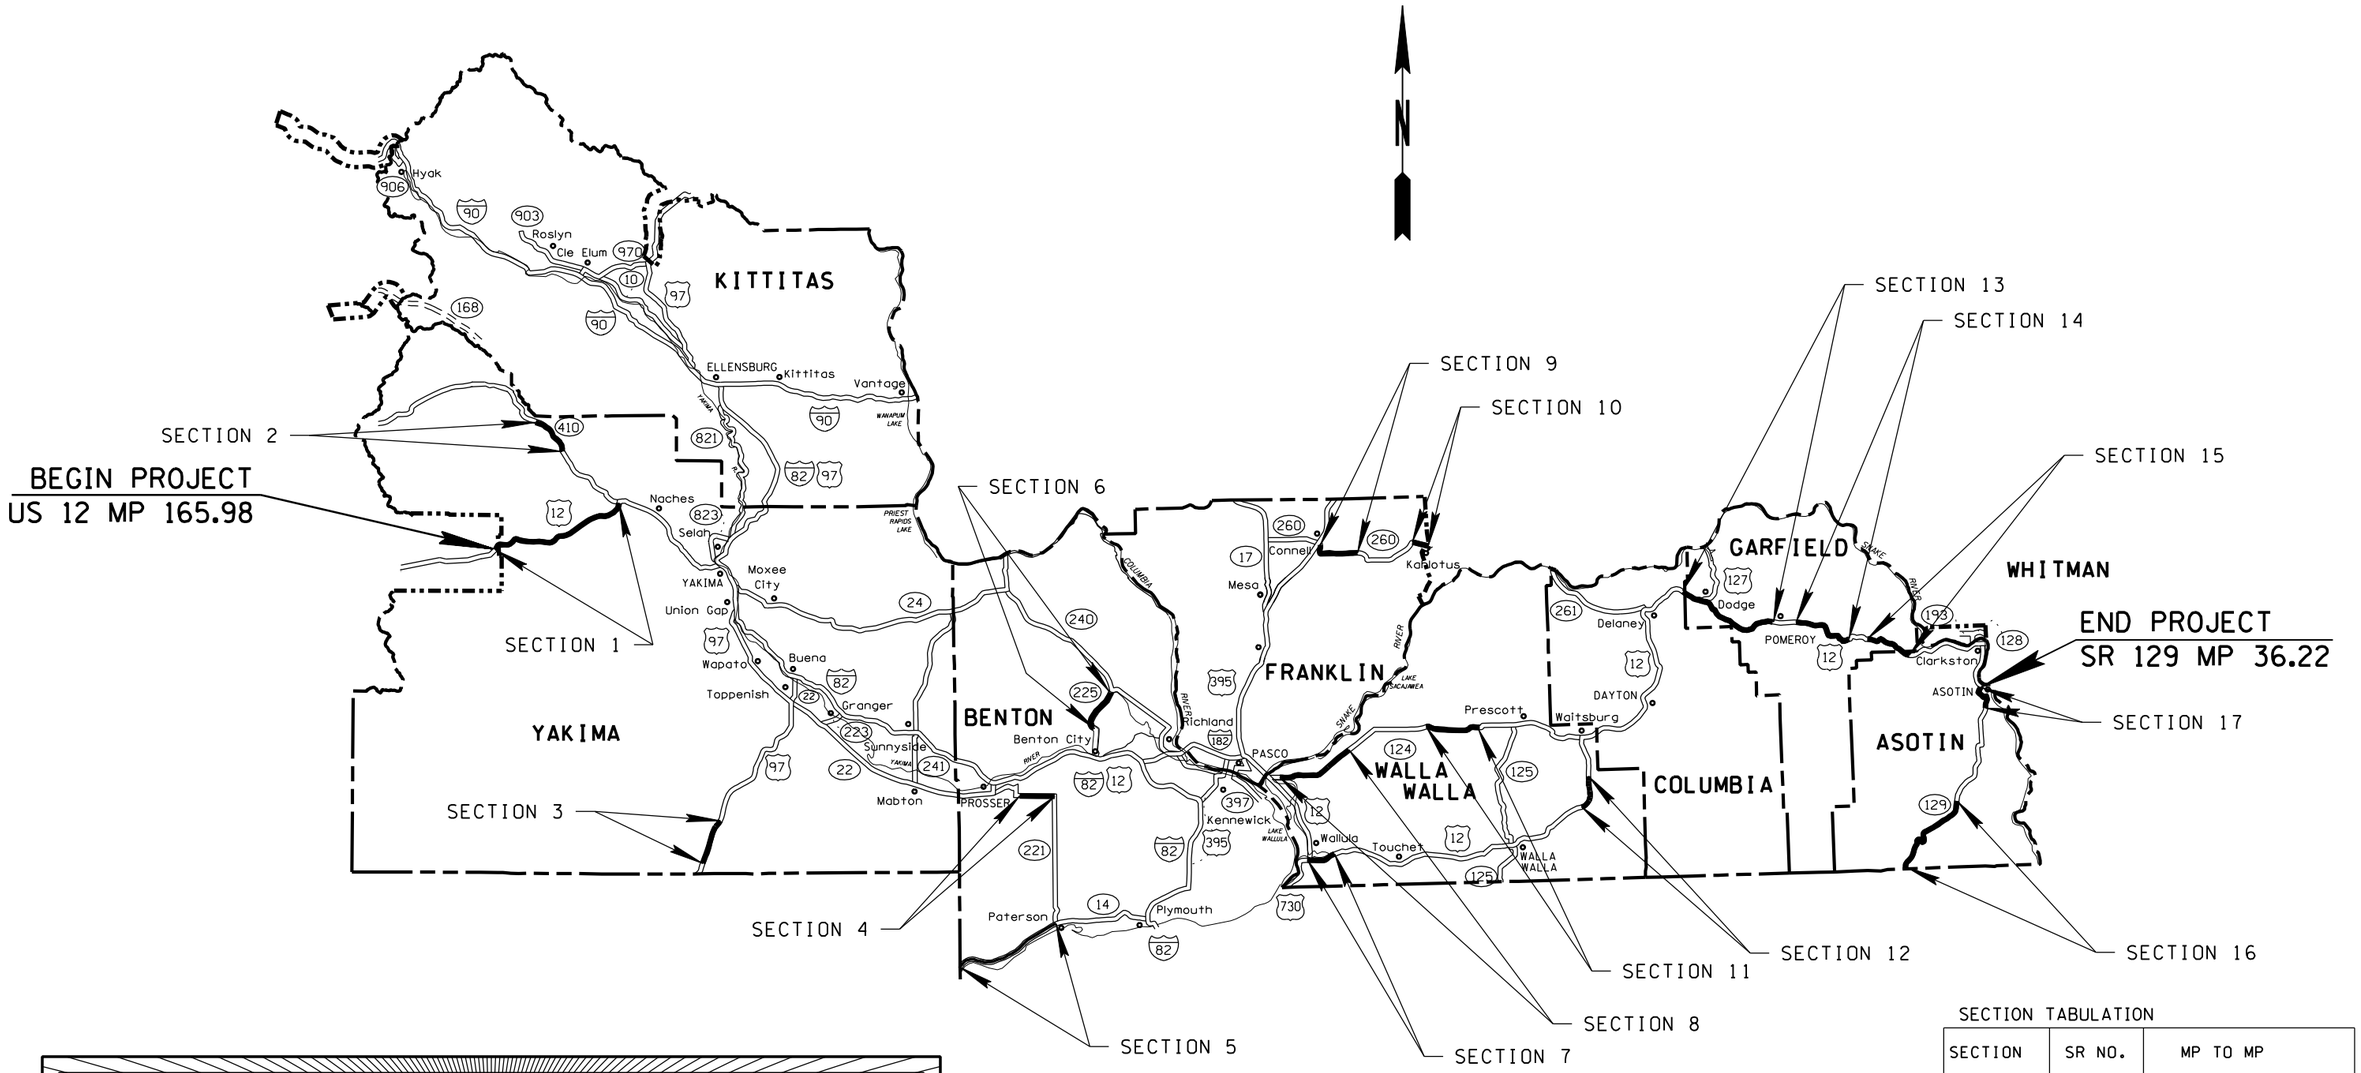


**NOTE TO DESIGNER:**

**THIS IS AN ALTERNATIVE METHOD OF EXAMPLE 4-3, THE SAME REGION WIDE BST PROJECT.**

**SECTION IDENTIFICATION IS IN TABULAR FORMAT (SEE TABLE).**

**THIS IS AN EXAMPLE OF A STATE FUNDED ONLY PROJECT, THEREFORE NO FED. AID. PROJ. NO. IS SHOWN.**

SECTION TABULATION

| SECTION | SR NO. | MP TO MP |
|---|---|---|
| 1 | 12 | 165.98 TO 185.05 |
| 2 | 410 | 100.45 TO 104.56 |
| 3 | 97 | 35.46 TO 41.27 |
| 4 | 221 | 19.46 TO 23.22 |
| 5 | 14 | 152.24 TO 167.25 |
| 6 | 225 | 2.69 TO 11.32 |
| 7 | 12 | 307.44 TO 311.28 |
| 8 | 124 | 1.10 TO 11.19 |
| 9 | 260 | 7.53 TO 13.87 |
| 10 | 260 | 22.58 TO 24.73 |
| 11 | 124 | 22.73 TO 30.88 |
| 12 | 12 | 348.24 TO 351.15 |
| 13 | 12 | 388.61 TO 401.92 |
| 14 | 12 | 405.23 TO 413.41 |
| 15 | 12 | 416.89 TO 421.84 |
| 16 | 129 | 0.00 TO 12.00 |
| 17 | 129 | 32.61 TO 36.22 |

| | | | | | | | |
|---|---|---|---|---|---|---|---|
| FILE NAME | C:\DGN\ExamplePlanSheets\PPM Examples.dgn | | | | REGION NO. 10 | STATE WASH | FED.AID PROJ.NO. |
| TIME | 03:17:00 PM | | | | JOB NUMBER 00Z000 | | |
| DATE | 06/17/2004 | | | | CONTRACT NO. | | LOCATION NO. XL-1234 |
| PLOTTED BY | OPERATC | | | | | | |
| DESIGNED BY | DESIGNER | | | | | | |
| ENTERED BY | CADD OPERATOR | | | | | | |
| CHECKED BY | TEAM LEADER | | | | | | |
| PROJ. ENGR. | PROJECT ENGINEER | | | | | | |
| REGIONAL ADM. | REGIONAL ADM. | REVISION | DATE | BY | | | |

P.E. STAMP BOX DATE

P.E. STAMP BOX DATE

Washington State Department of Transportation

**EXAMPLE 4–4**

**VICINITY MAP**

PLOT4

**V1**

SHEET OF SHEETS