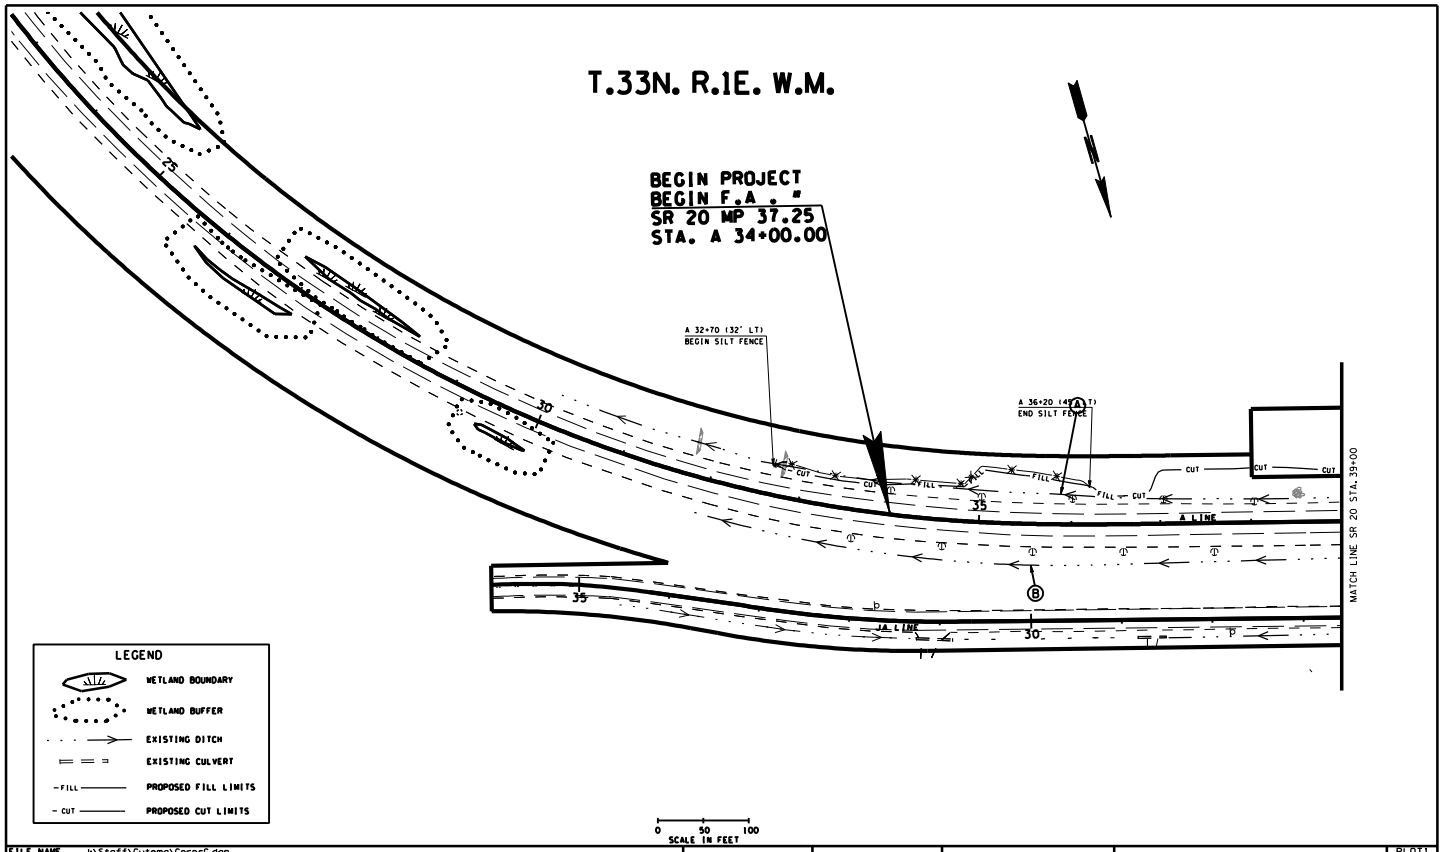

FILE NAME	J:\Staff\Gutema\CorpsG.dgn			REGION NO.	STATE	FED.AID PROJ.NO.			PLOT1
TIME	04:38:12 PM			10	WASH			Washington State Department of Transportation	D1
DATE	06/09/2004			JOB NUMBER					SHEET OF SHEETS
DESIGNED BY				OL3695					
ENTERED BY				CONTRACT NO.		LOCATION NO.			
CHECKED BY									
PROJ. ENGR.									
REGIONAL ADM.		REVISION	DATE	BY					

DATE P.E. STAMP BOX

DATE P.E. STAMP BOX

SR 20
MONKEY HILL VIC TO TROXELL ROAD VIC

EXISTING DITCHES