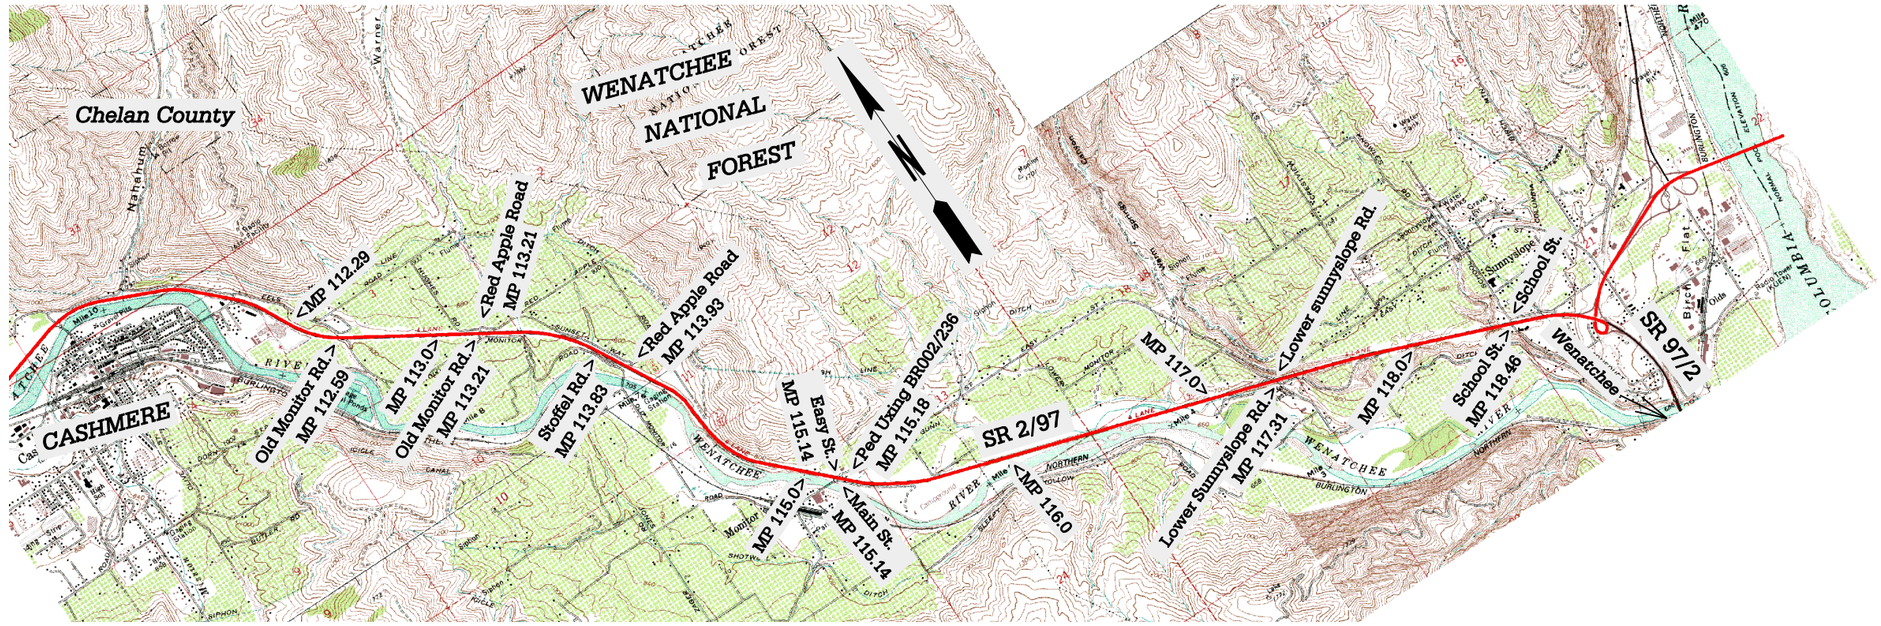

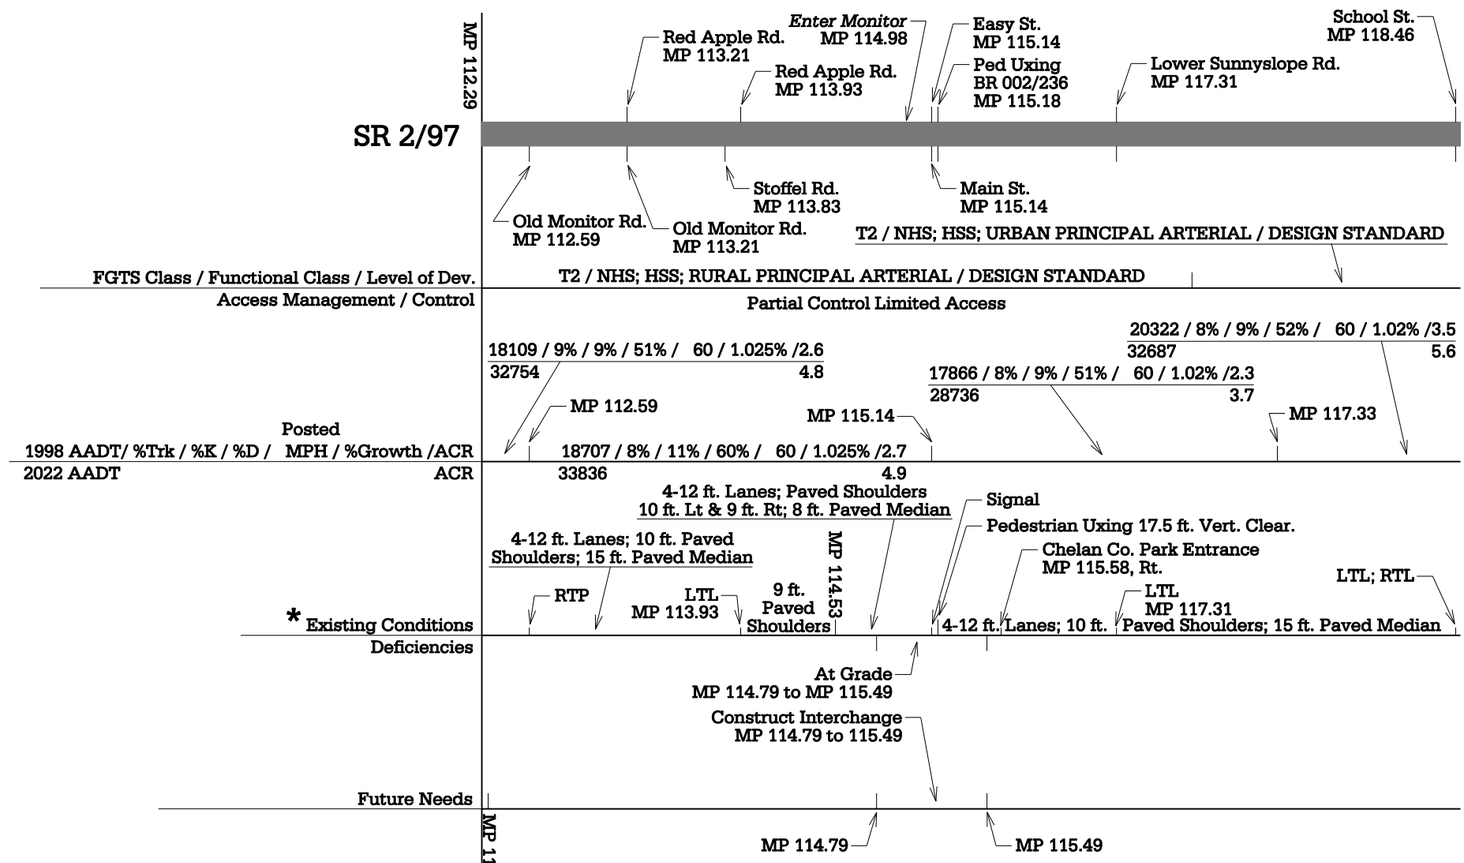

* MP 112.29 to MP 118.46 Median separation consists of intermittent Jersey barrier placement

WSDOT NORTH CENTRAL REGION

ROUTE DEVELOPMENT PLAN

SR 2/97 MP 112.28 to MP 118.46