DRAWN BY: FERN LIDDELL

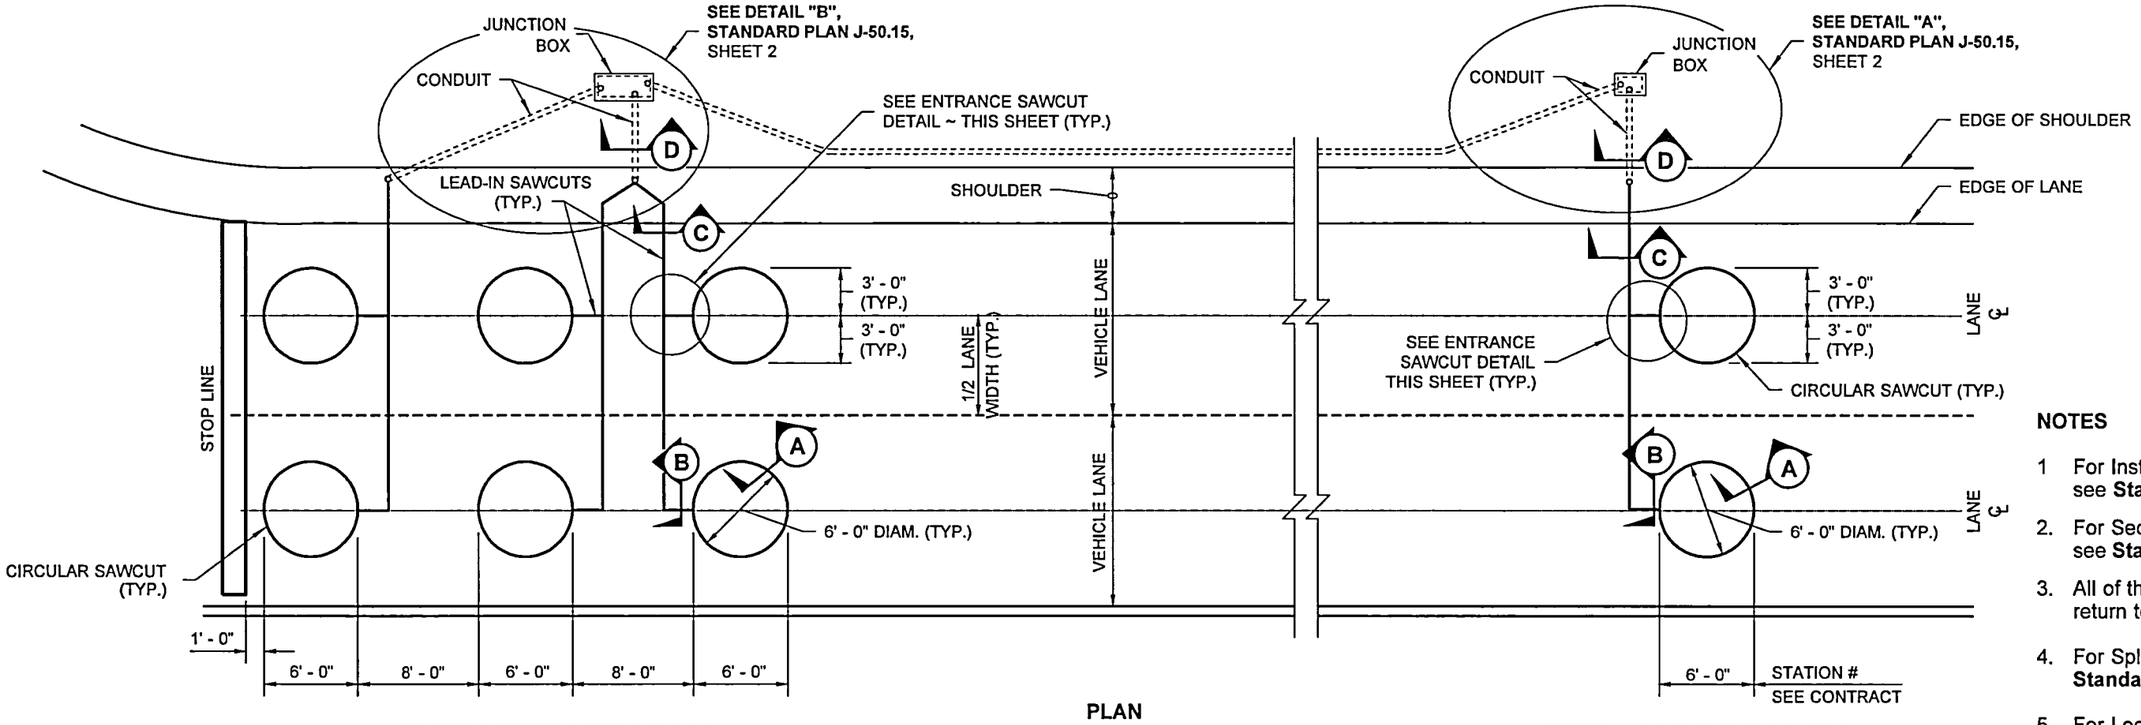


PLAN

TYPE 3 STOP LINE LOOPS

TYPE 3 ADVANCE LOOPS

## NOTES

1. For Installation Notes and Details see **Standard Plan J-50.15.**
2. For Sections A, B, C, and D, see **Standard Plan J-50.15.**
3. All of the loop lead-in wires shall return to the Junction Box.
4. For Splice Detail, see **Standard Plan J-50.05.**
5. For Loop numbering Layout Details, see **sheet 3.**
6. For additional Induction Loop Details, see **Standard Plan J-50.15.**

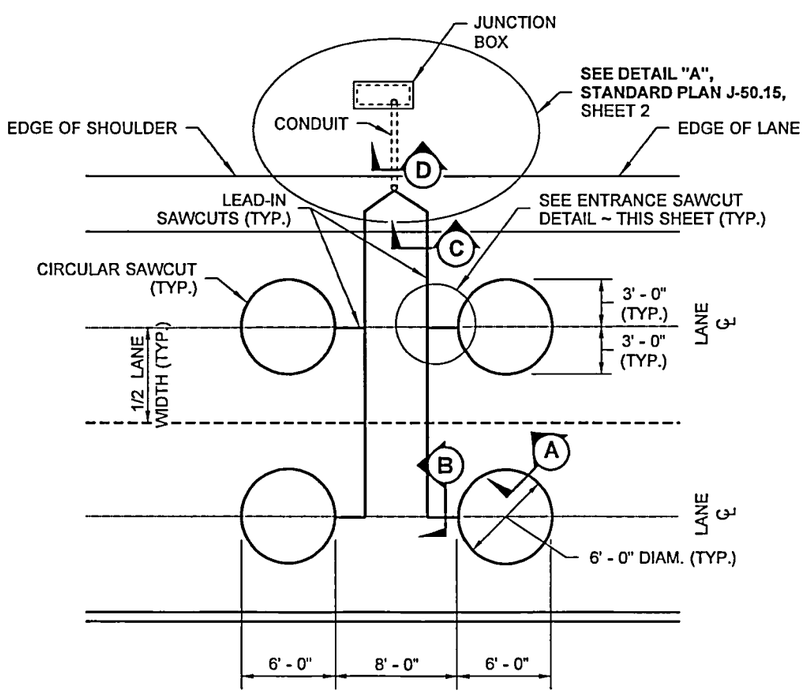


PLAN

TYPE 3 SAMPLING LOOPS

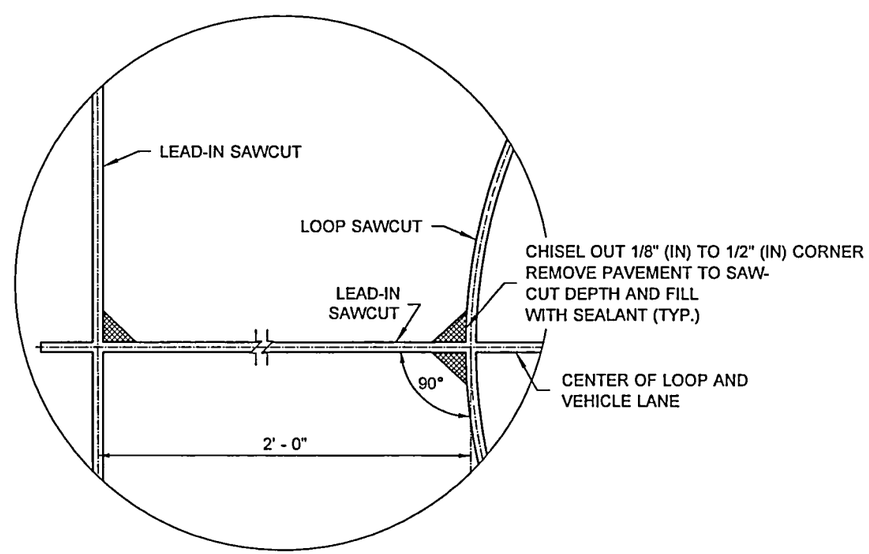


ENTRANCE SAWCUT DETAIL

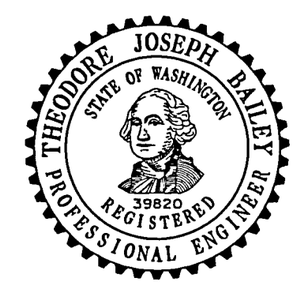


Bailey, Ted
Jul 18 2017 9:56 AM
cosign

**TYPE 3 INDUCTION LOOP**

**STANDARD PLAN J-50.12-01**

SHEET 1 OF 3 SHEETS

APPROVED FOR PUBLICATION

Carpenter, Jeff
Jul 21 2017 8:14 AM
cosign

STATE DESIGN ENGINEER

Washington State Department of Transportation

DRAWN BY: FERN LIDDELL

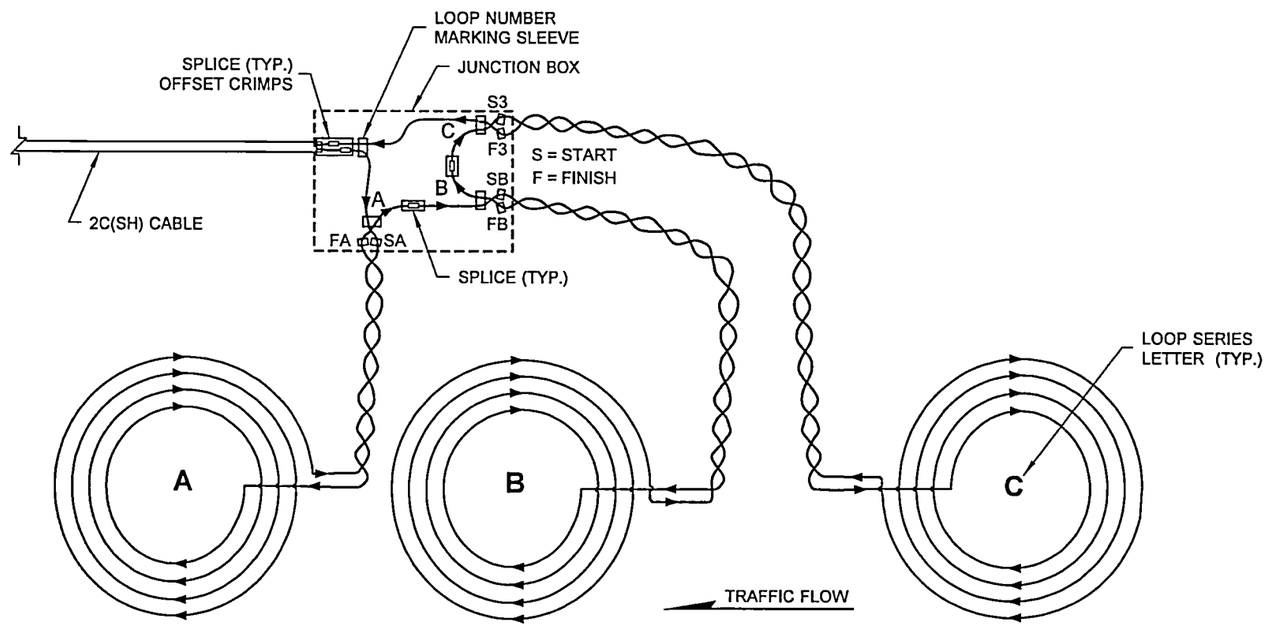


## TYPE 3 STOP LINE LOOP WIRING DIAGRAM

SERIES SPLICE SHOWN

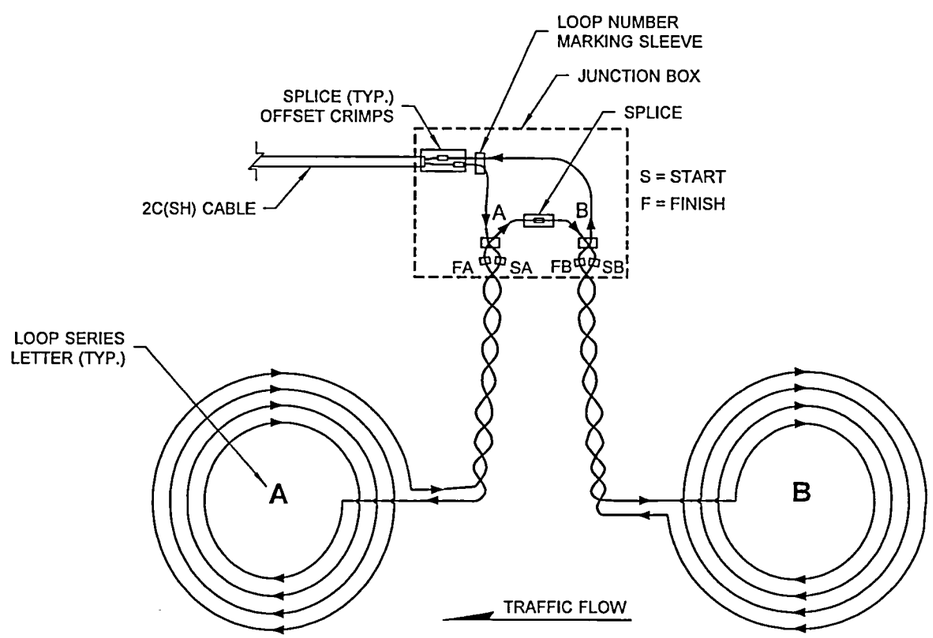


## TYPE 3 SAMPLING LOOP WIRING DIAGRAM

SERIES SPLICE SHOWN

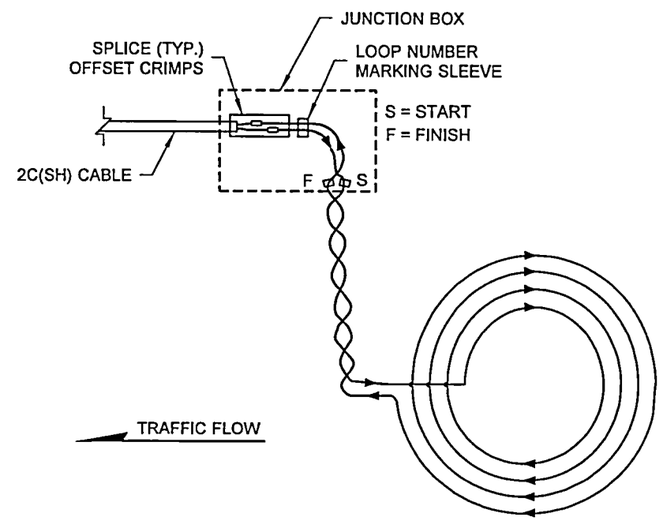


## TYPE 3 ADVANCE LOOP WIRING DIAGRAM

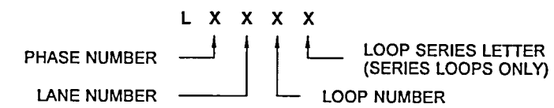


**LOOP NUMBER MARKING DETAIL**

**NOTES**

Loop numbering layout will be simillar to Loop Numbering Layout Detail, Sheet 3.

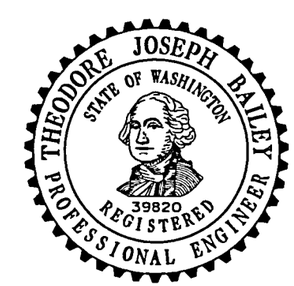


Theodore Joseph Bailey Bailey, Ted Jul 18 2017 9:56 AM

# TYPE 3 INDUCTION LOOP

## STANDARD PLAN J-50.12-01

SHEET 2 OF 3 SHEETS

APPROVED FOR PUBLICATION

Carpenter, Jeff Jul 21 2017 8:14 AM

STATE DESIGN ENGINEER

Washington State Department of Transportation

DRAWN BY: FERN LIDDELL

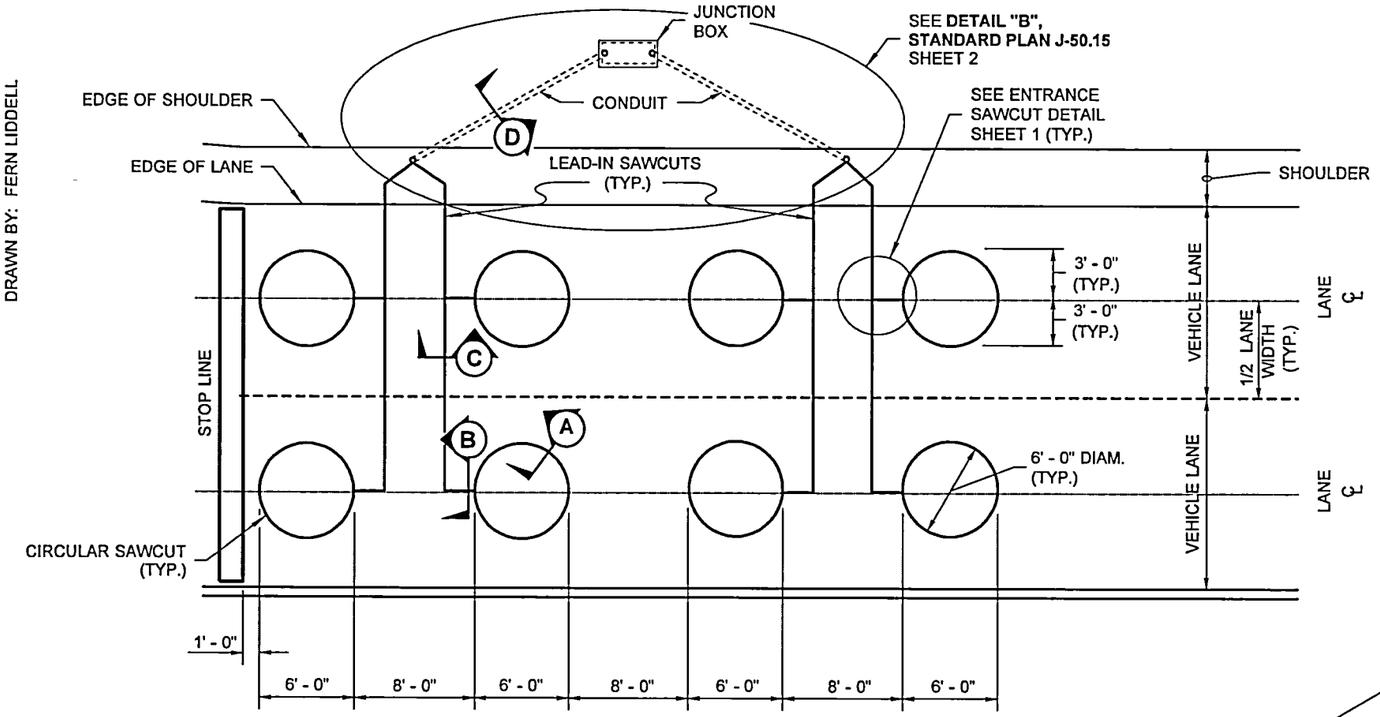


PLAN

## TYPE 3A STOP LINE LOOPS

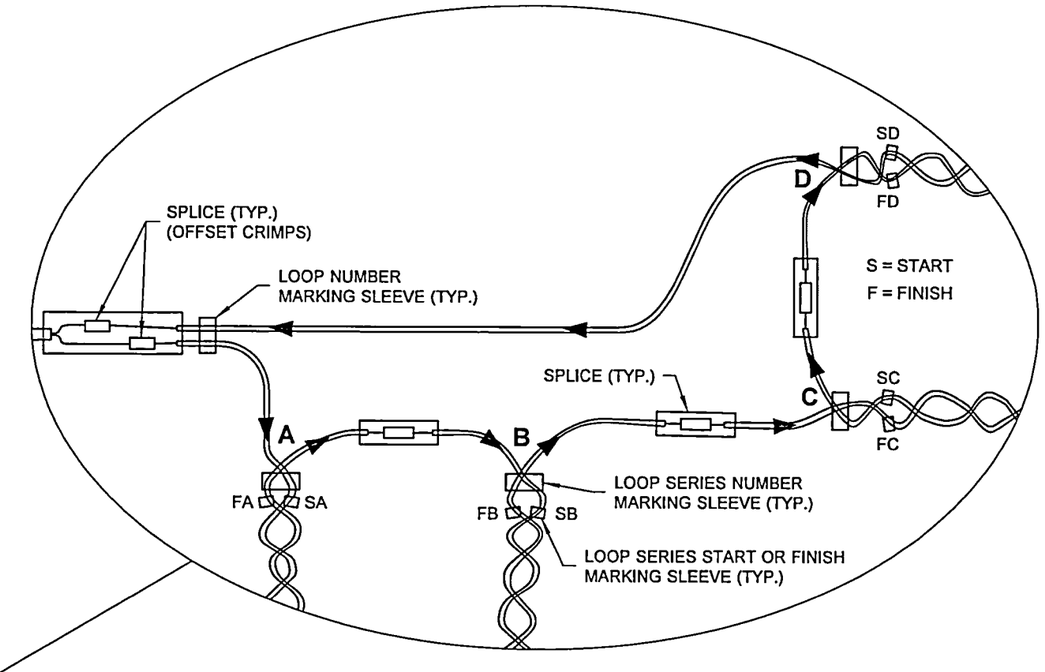


## LOOP LABELING LAYOUT DETAIL

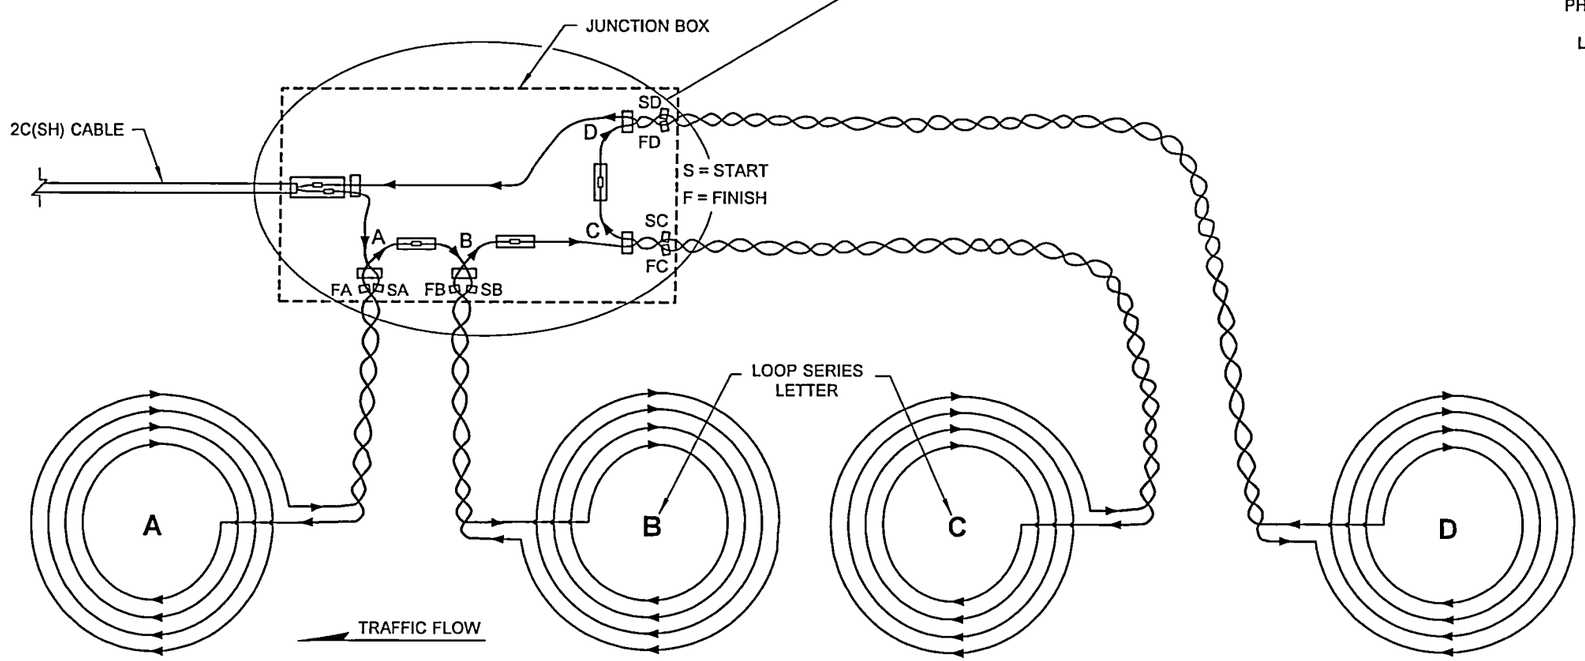


## TYPE 3A STOP LINE LOOP WIRING DIAGRAM

SERIES SPLICE SHOWN

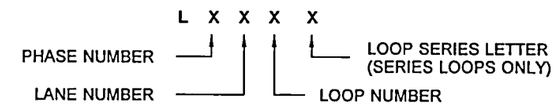


## LOOP NUMBER MARKING DETAIL

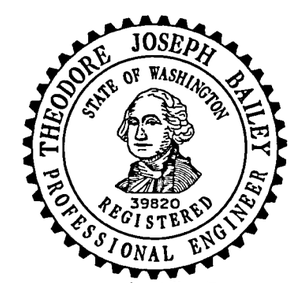


Bailey, Ted
Jul 18 2017 9:57 AM

# TYPE 3 INDUCTION LOOP

## STANDARD PLAN J-50.12-01

SHEET 3 OF 3 SHEETS

APPROVED FOR PUBLICATION
Carpenter, Jeff
Jul 21 2017 8:14 AM

STATE DESIGN ENGINEER

Washington State Department of Transportation