I-90 OVER ALTAMONT OPTION

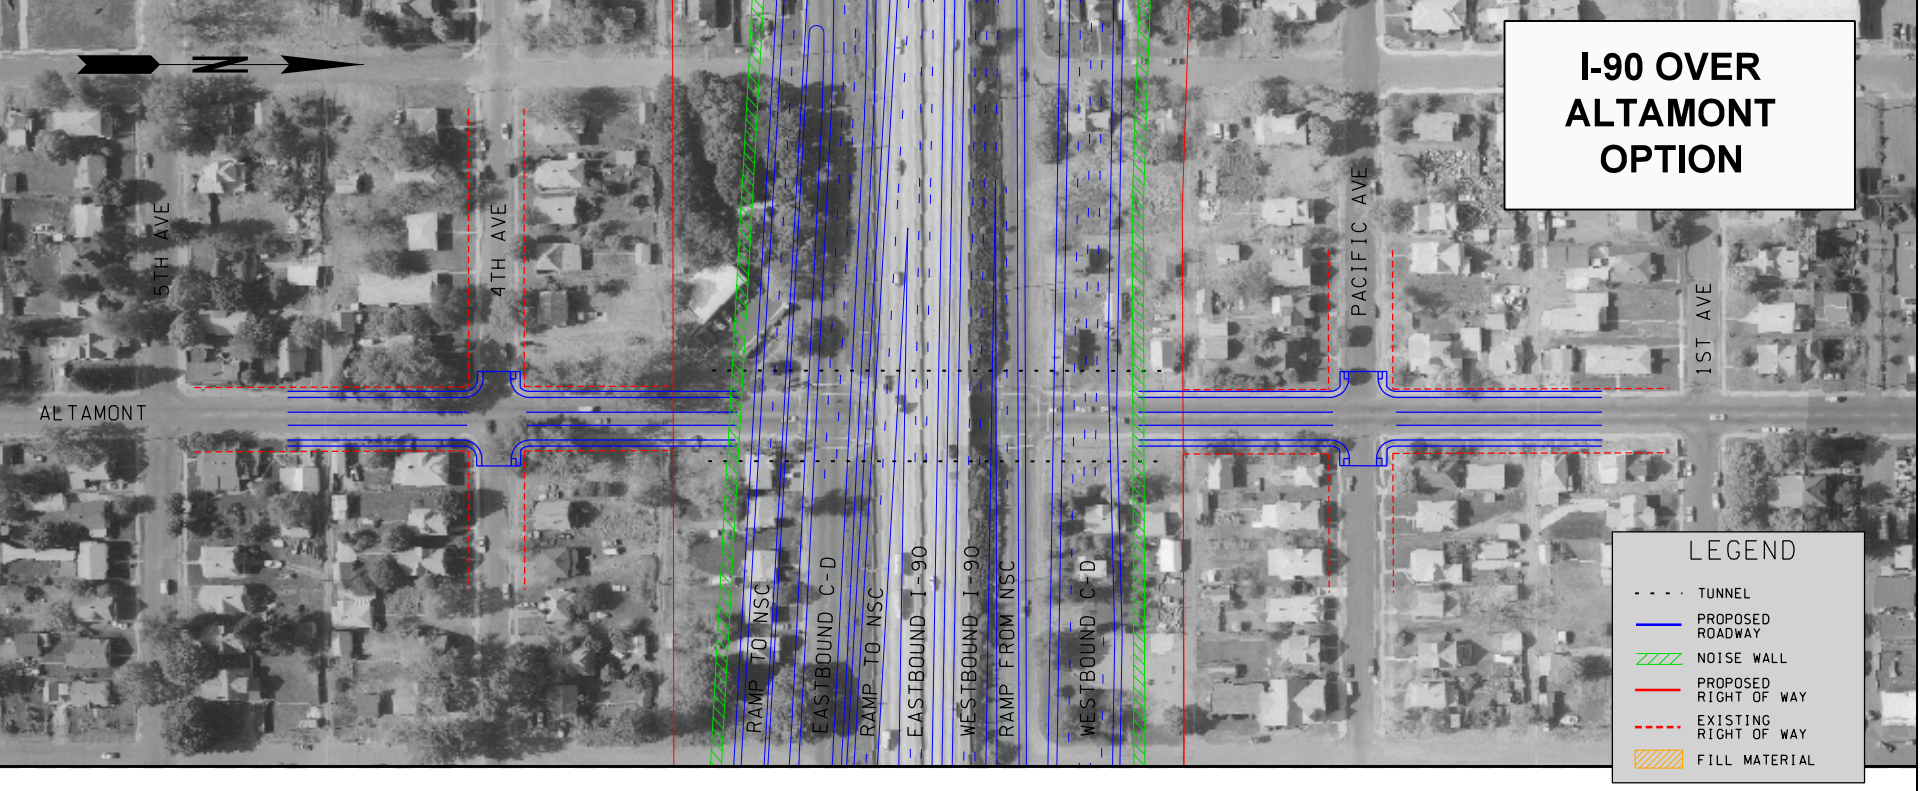

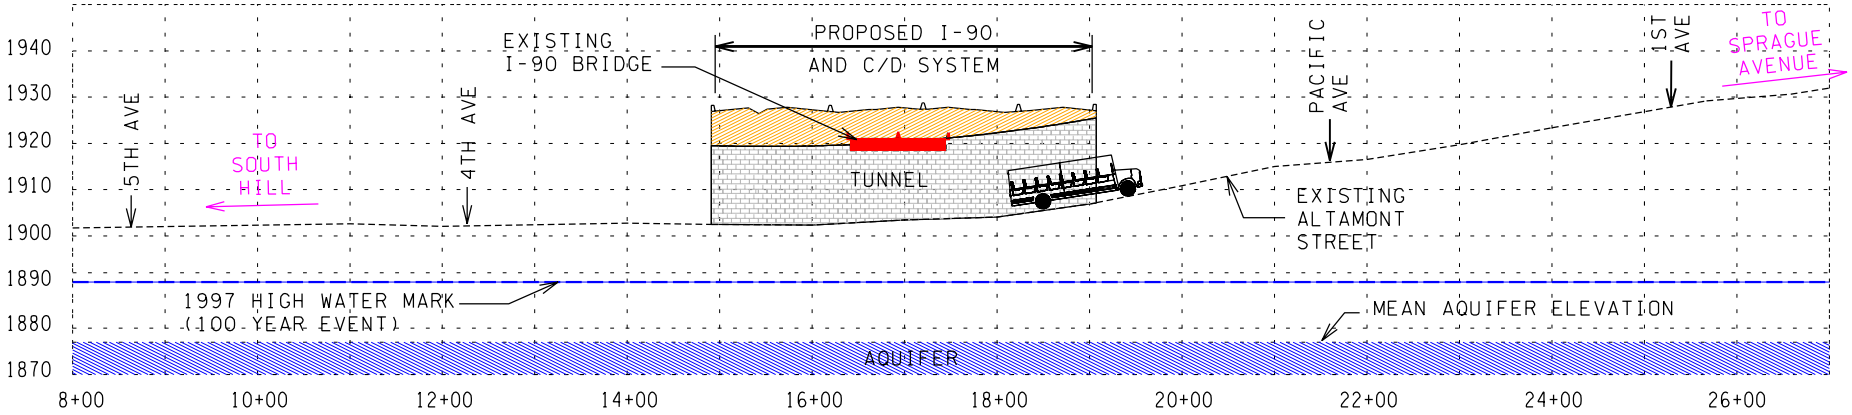

PRELIMINARY - SUBJECT TO REVISION 1-16-02

ELEVATION VIEW OF ALTAMONT