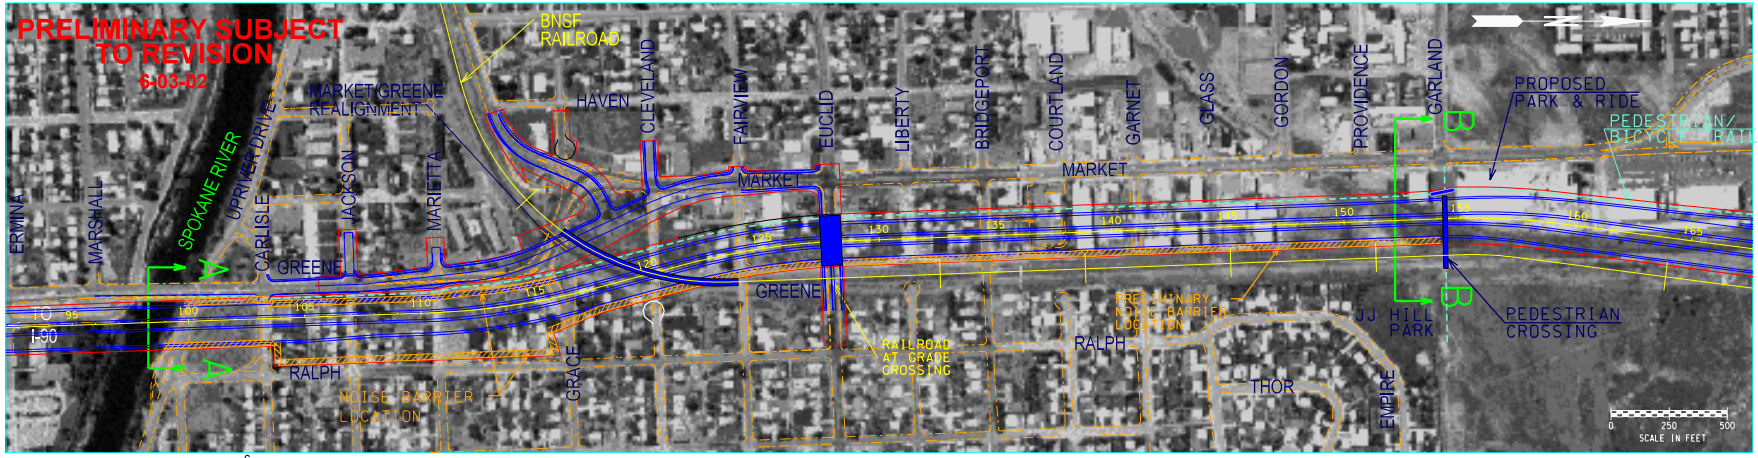


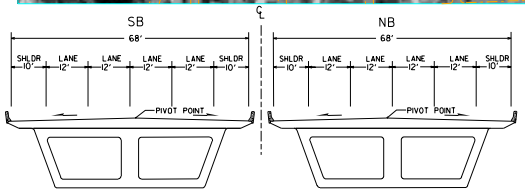


SECTION AA

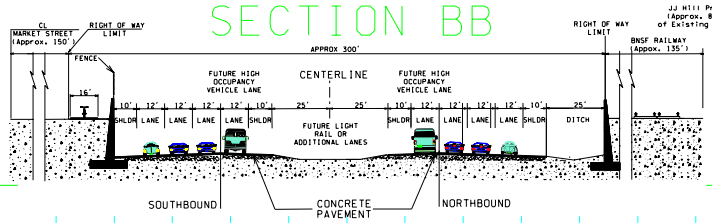


SECTION BB

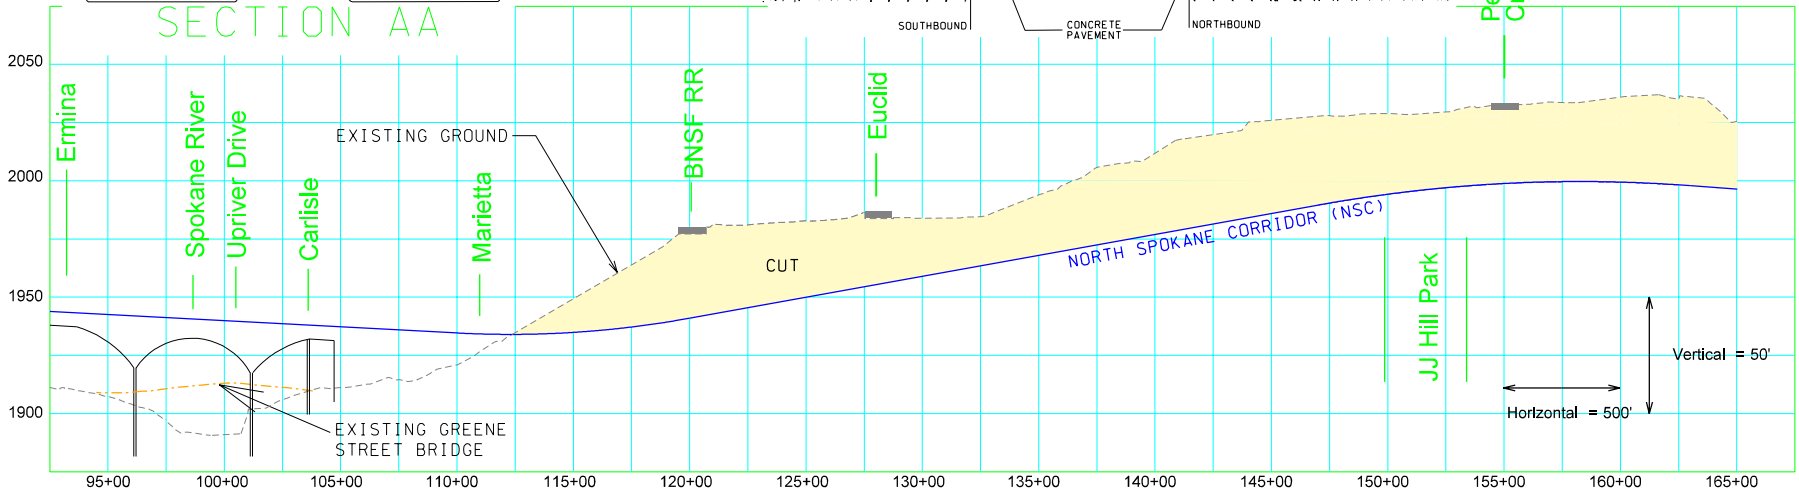


**NORTH SPOKANE CORRIDOR**

PLAN AND PROFILE

SHEET 1 OF 9 SHEETS