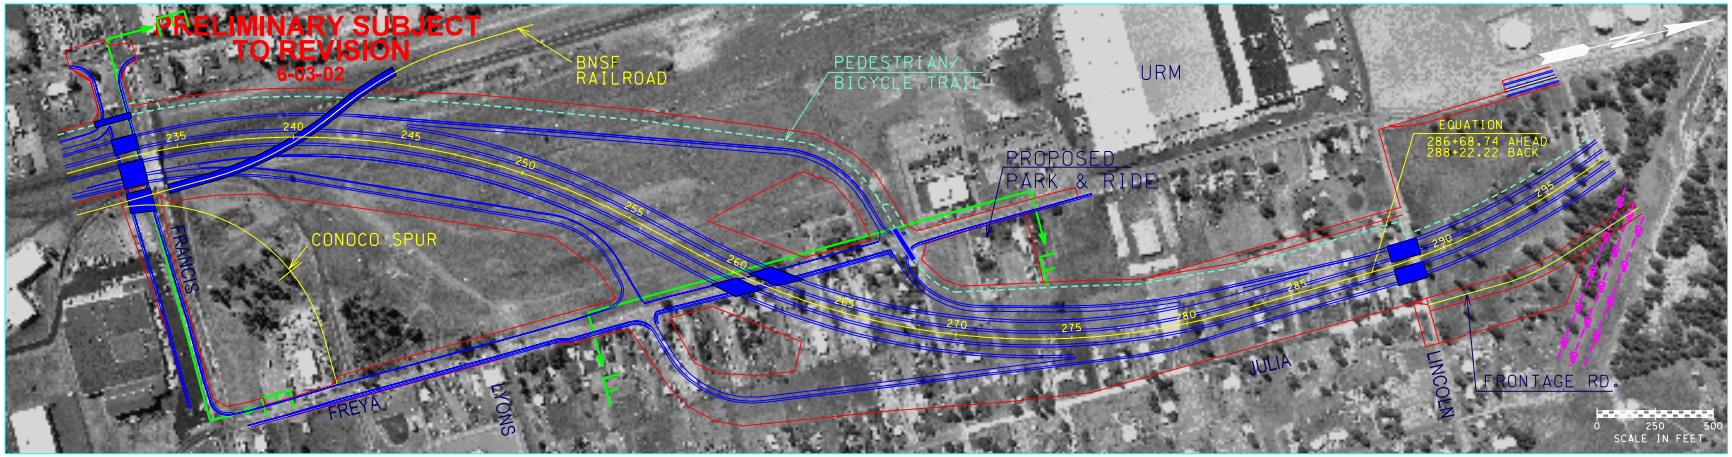

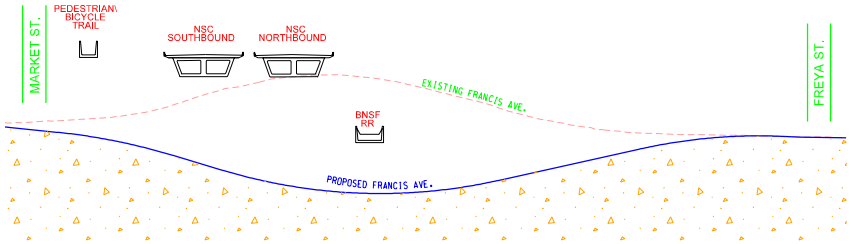

SECTION EE

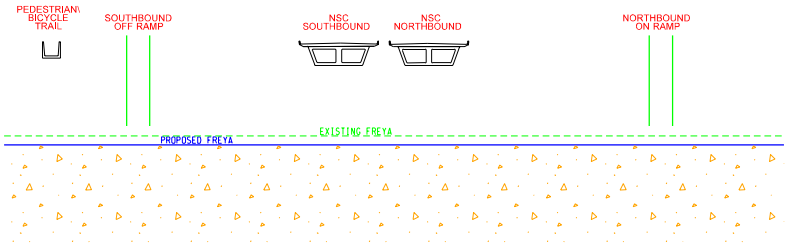

SECTION FF

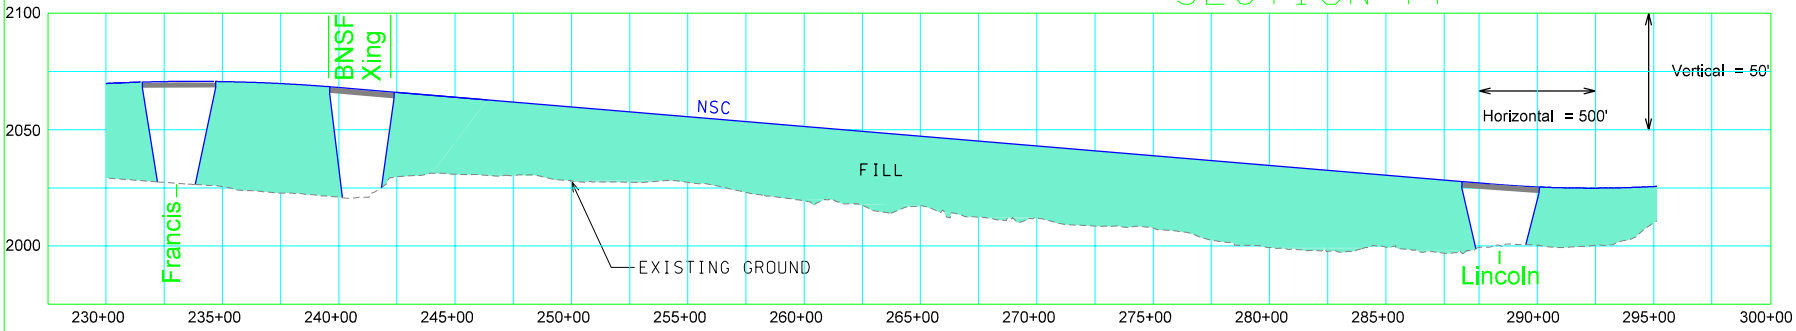

NORTH SPOKANE CORRIDOR

PLAN AND PROFILE

SHEET 3 OF 5 SHEETS