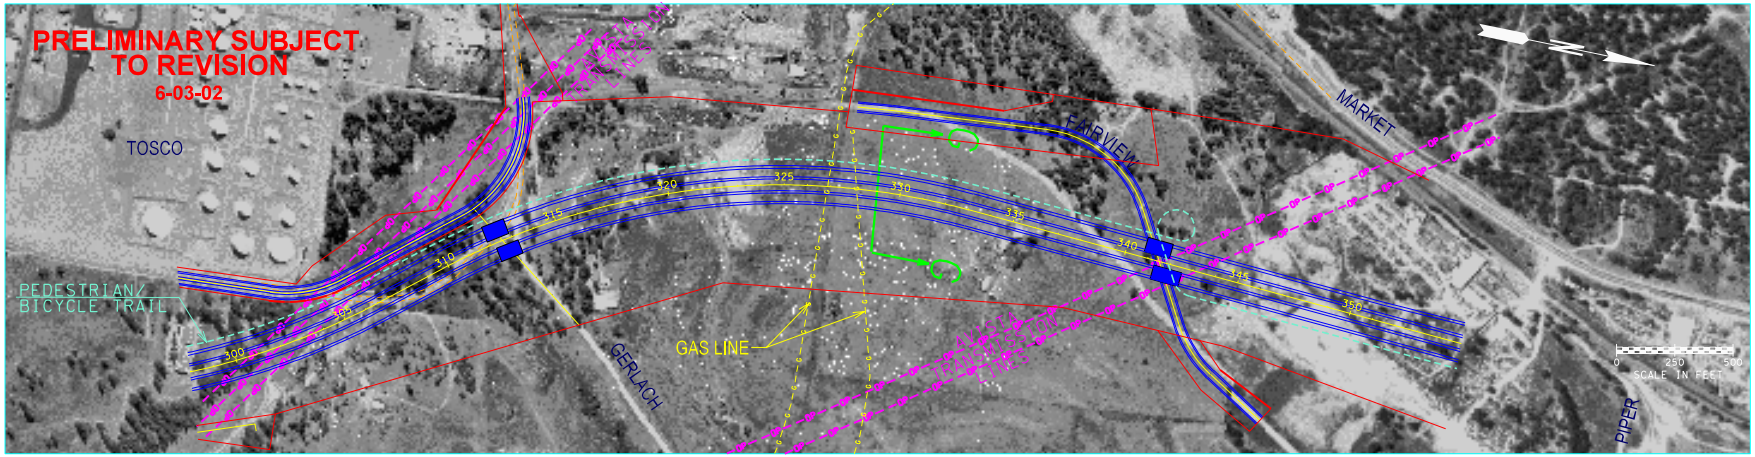

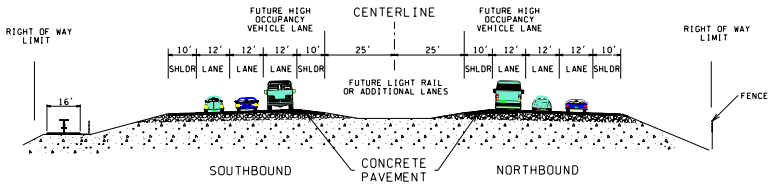

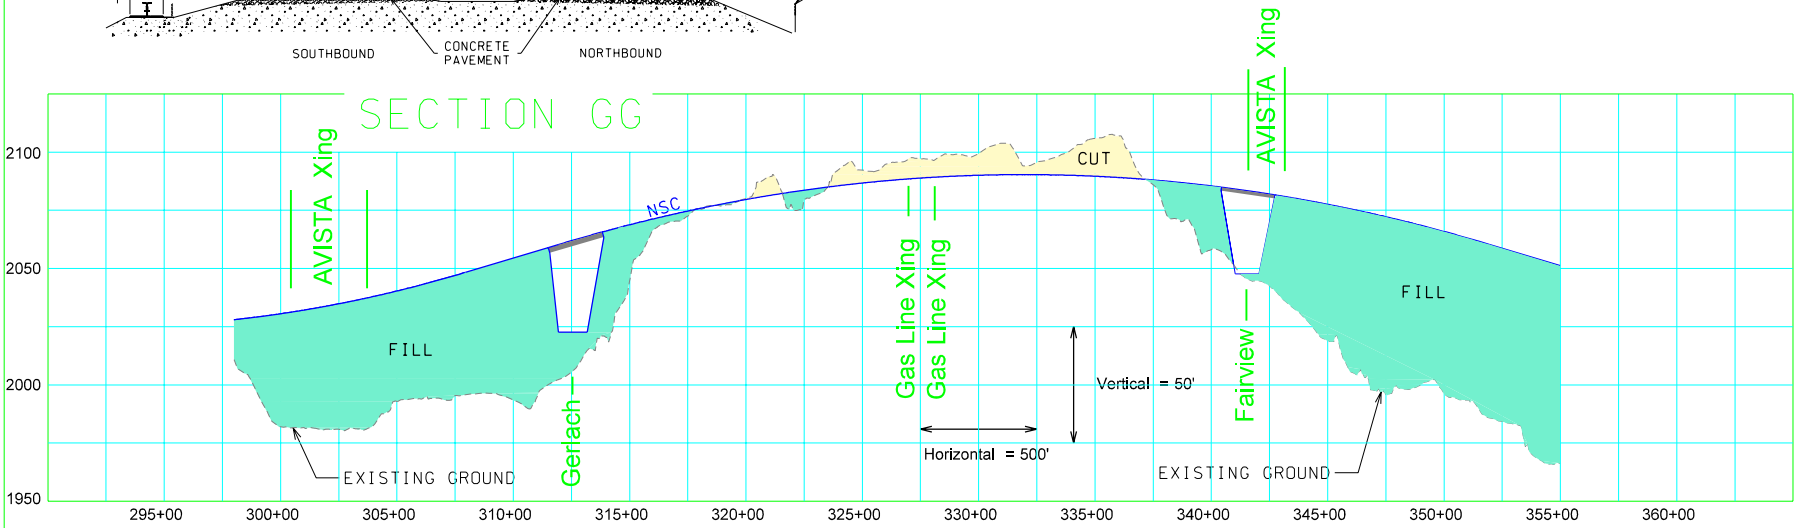

NORTH SPOKANE CORRIDOR

PLAN AND PROFILE

SHEET 4 OF 9 SHEETS