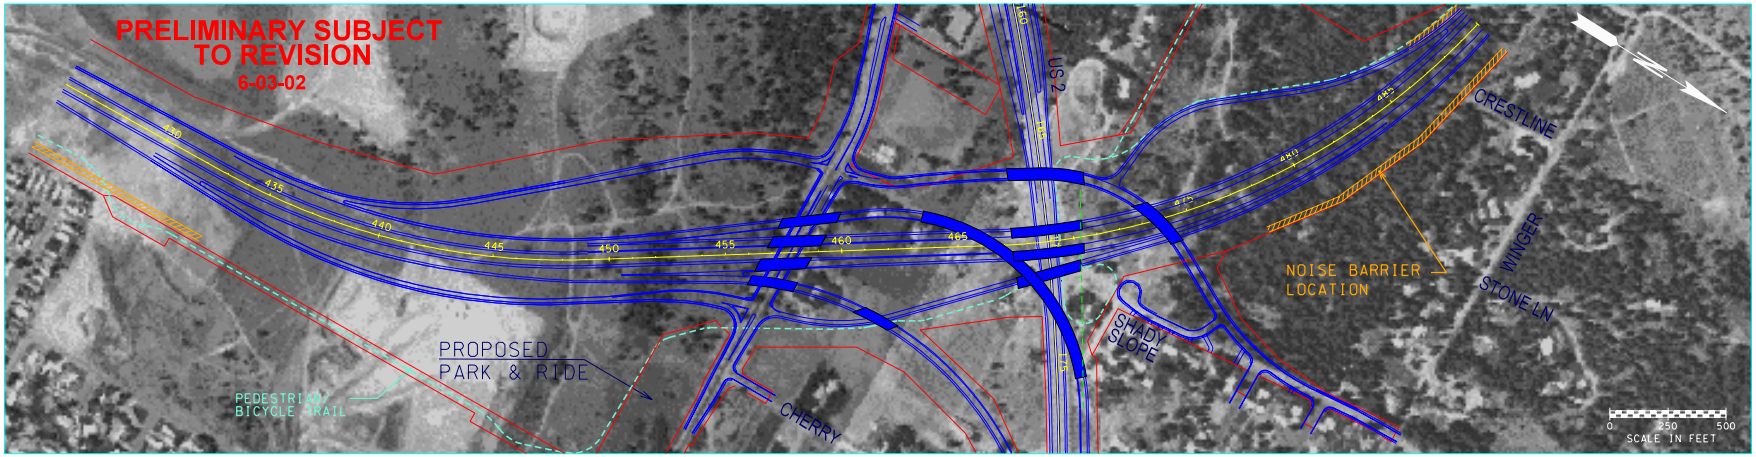

SEE SHEETS 8 AND 9 FOR US 2 PROFILE

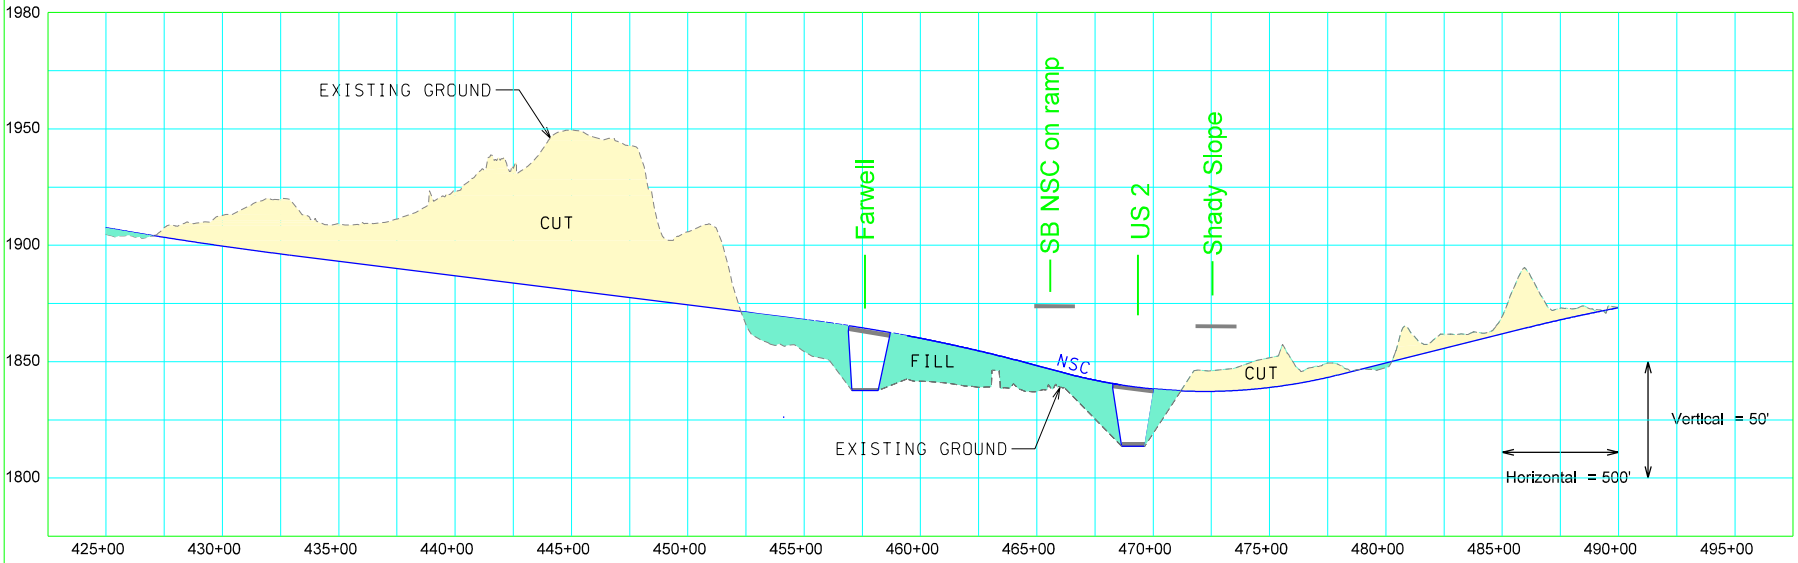

NORTH SPOKANE CORRIDOR

PLAN AND PROFILE

SHEET 6 OF 9 SHEETS