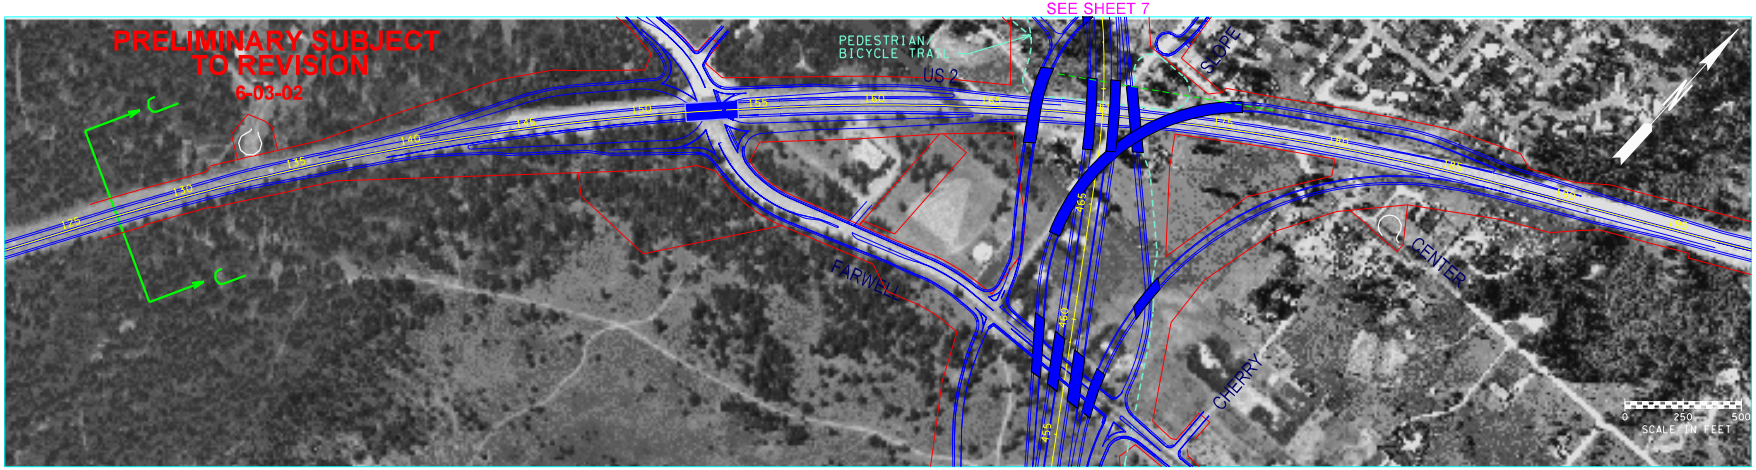

SEE SHEET 6

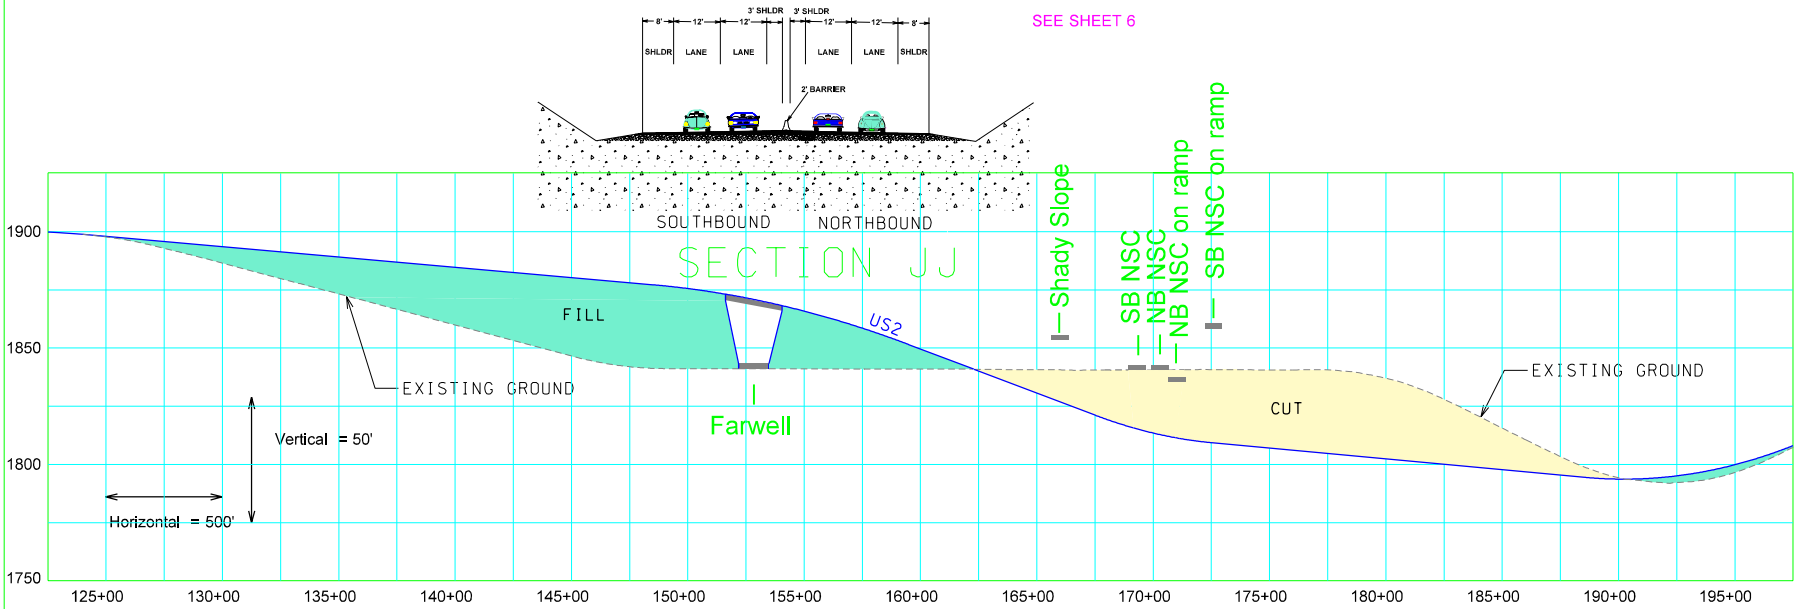

DESIGNED BY				REGION NO.	STATE	FED.AID PROJ.NO.	ENVIRONMENTAL AND ENGINEERING SERVICE CENTER
ENTERED BY				10	WASH		
CHECKED BY				JOB NUMBER			
PROJ. ENGR.							
REGIONAL ADM.				CONTRACT NO.			
	DATE	DATE	REVISION	BY			

Washington State Department of Transportation

NORTH SPOKANE CORRIDOR

PLAN AND PROFILE

SHEET 8 OF 9 SHEETS