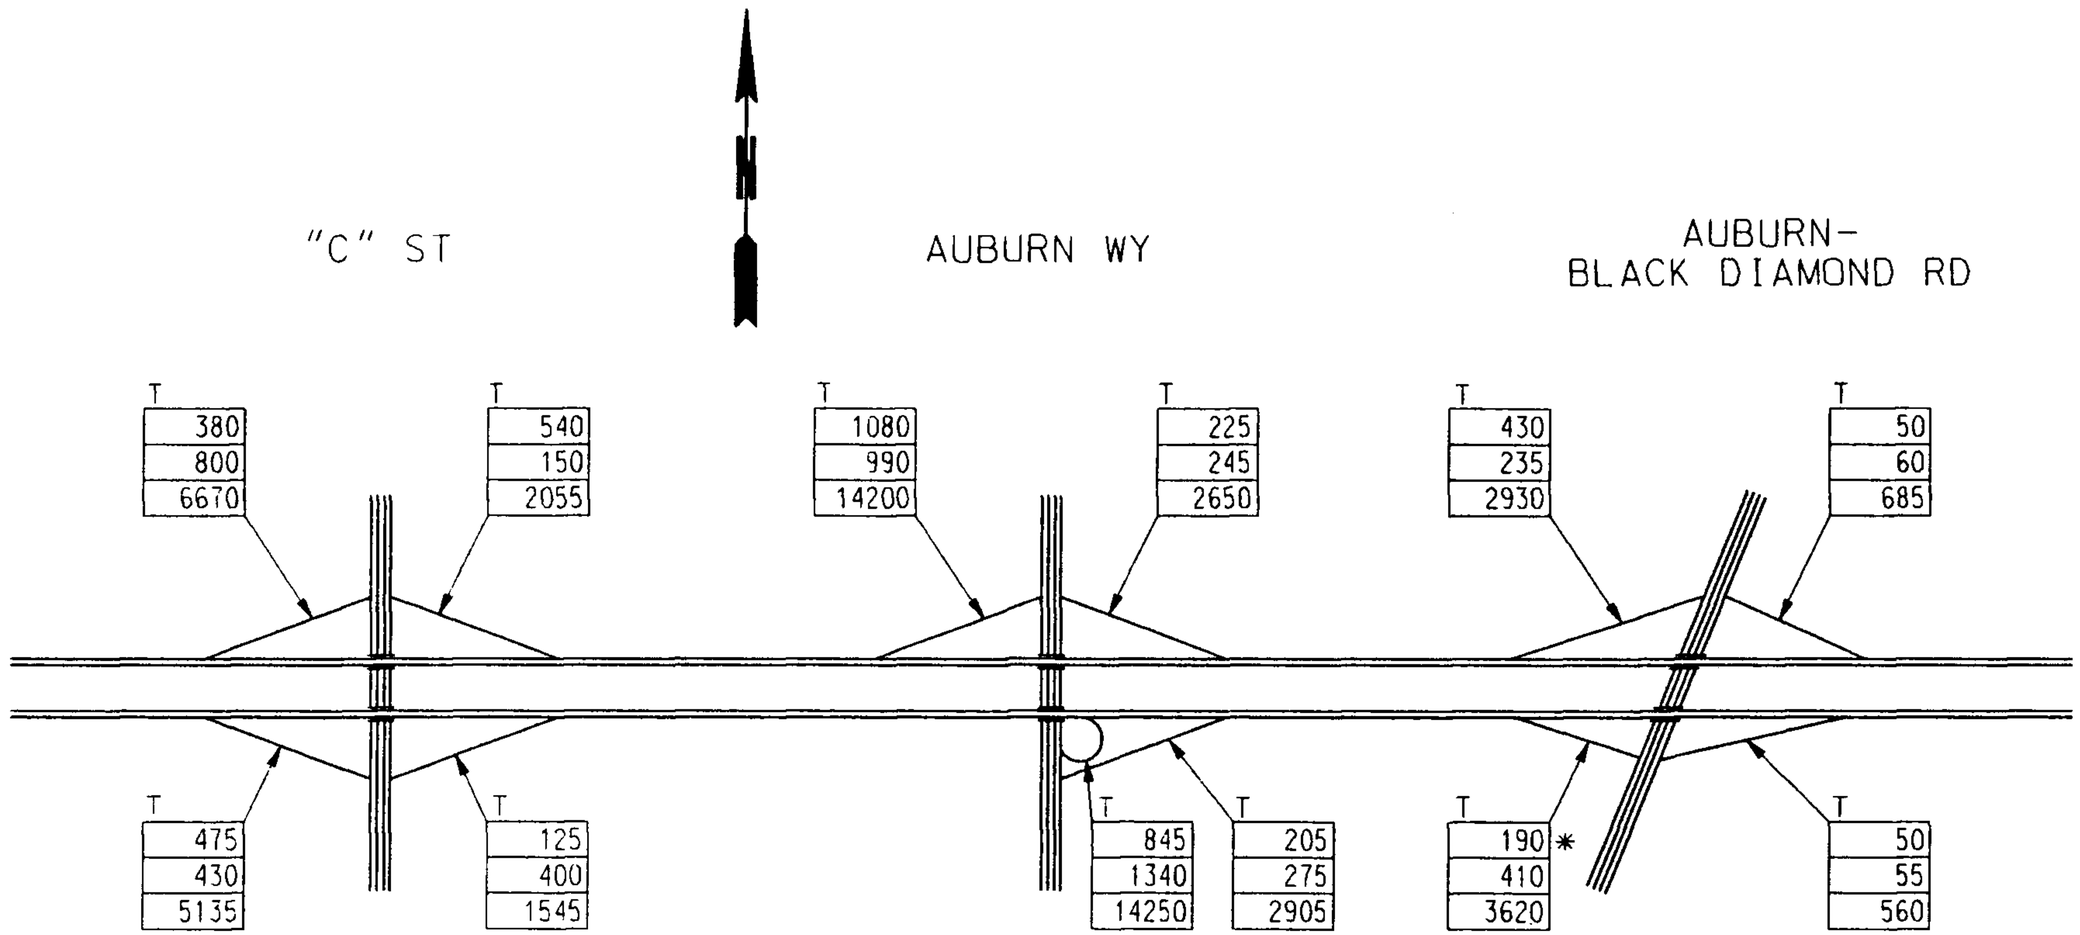

A.M.
P.M.
A.W.D.

SR 18
FLOW DIAGRAM
2 OF 2

C:\RAMP\SR18S2.DGN Jan. 24, 1991 14:03:31 1990 RAMP AND ROADWAY TRAFFIC VOLUMES