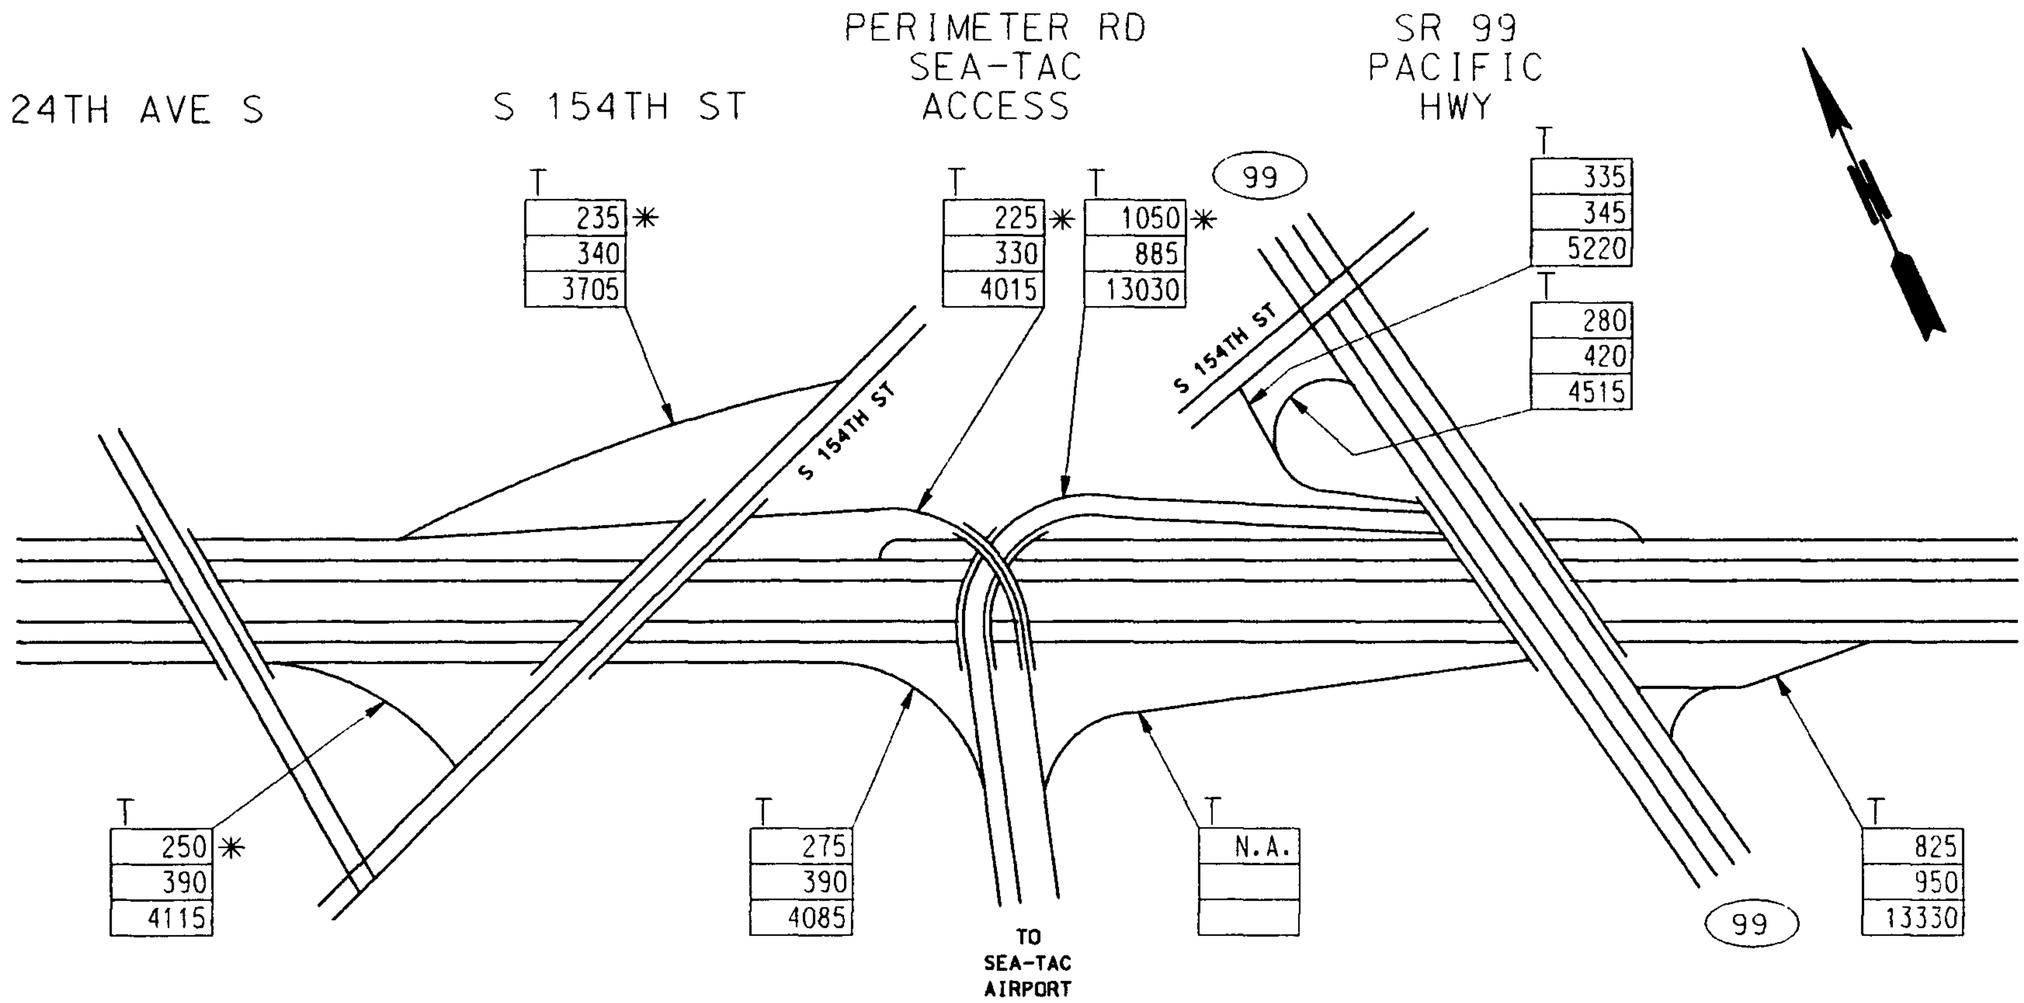

A.M.
P.M.
A.W.D.

SR 518
FLOW DIAGRAM
2 OF 3

C:\RAMP\SR518S2.DGN Feb. 10, 1991 09:34:55 1990 RAMP AND ROADWAY TRAFFIC VOLUMES