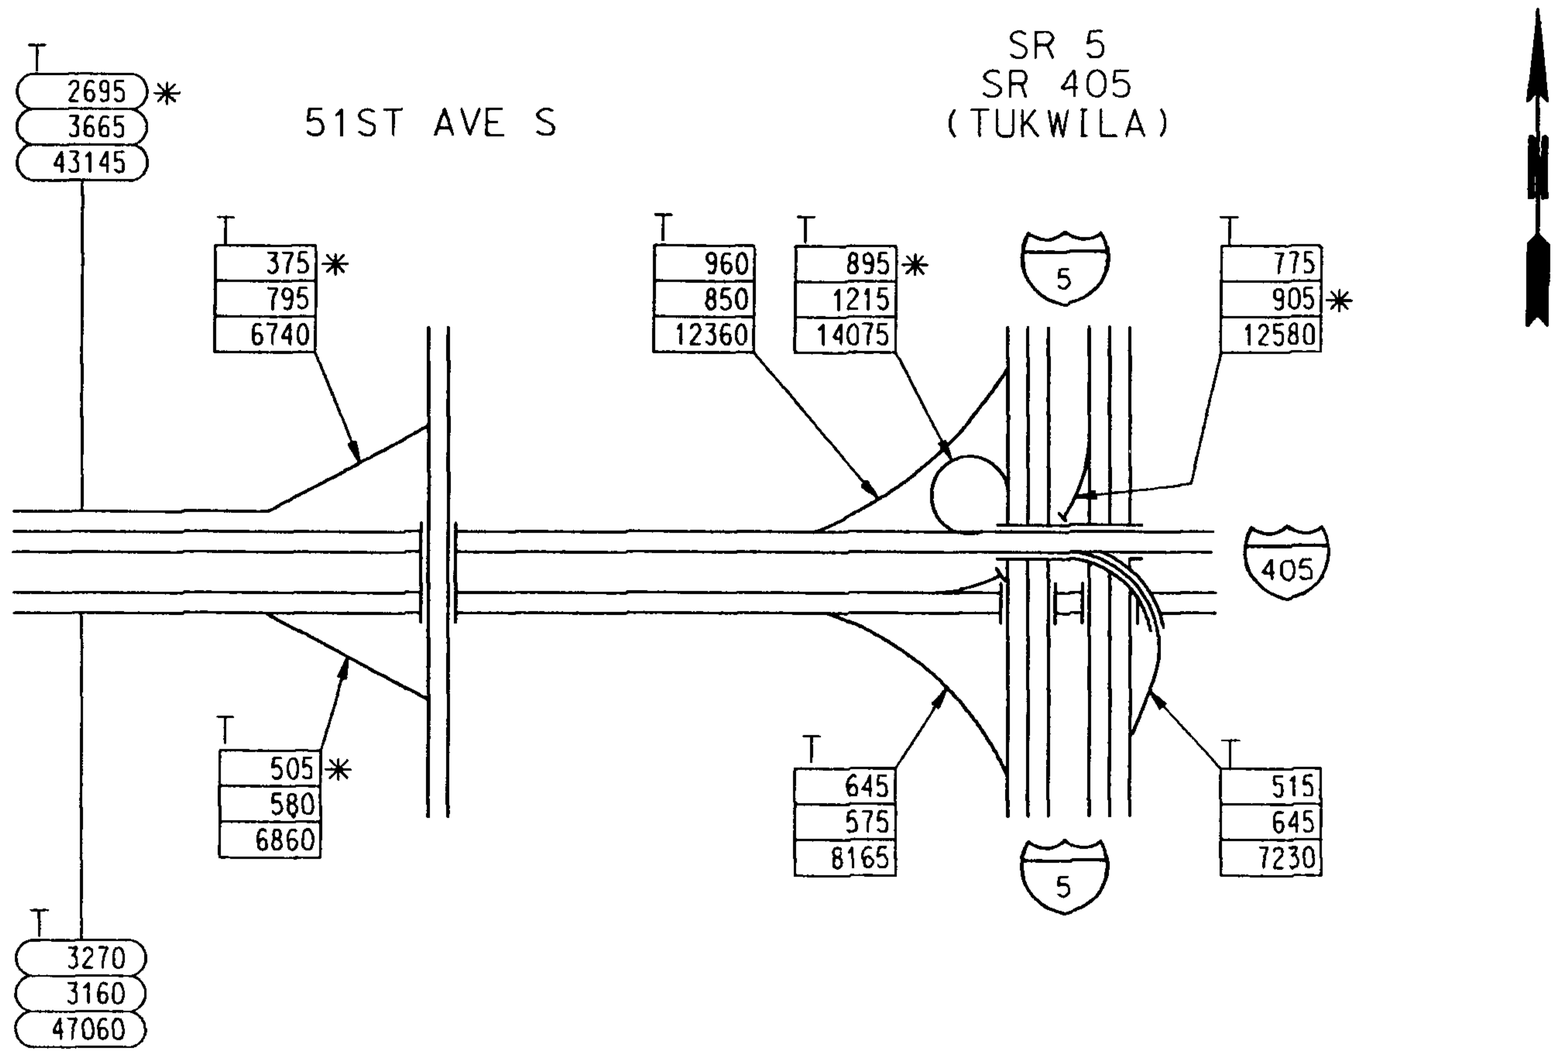


| |
|---|
| A.M. |
| P.M. |
| A.W.D. |

# SR 518
## FLOW DIAGRAM
3 OF 3

C:\RAMP\SR518S3.DGN Feb. 22, 1991 18:36:10 1990 RAMP AND ROADWAY TRAFFIC VOLUMES