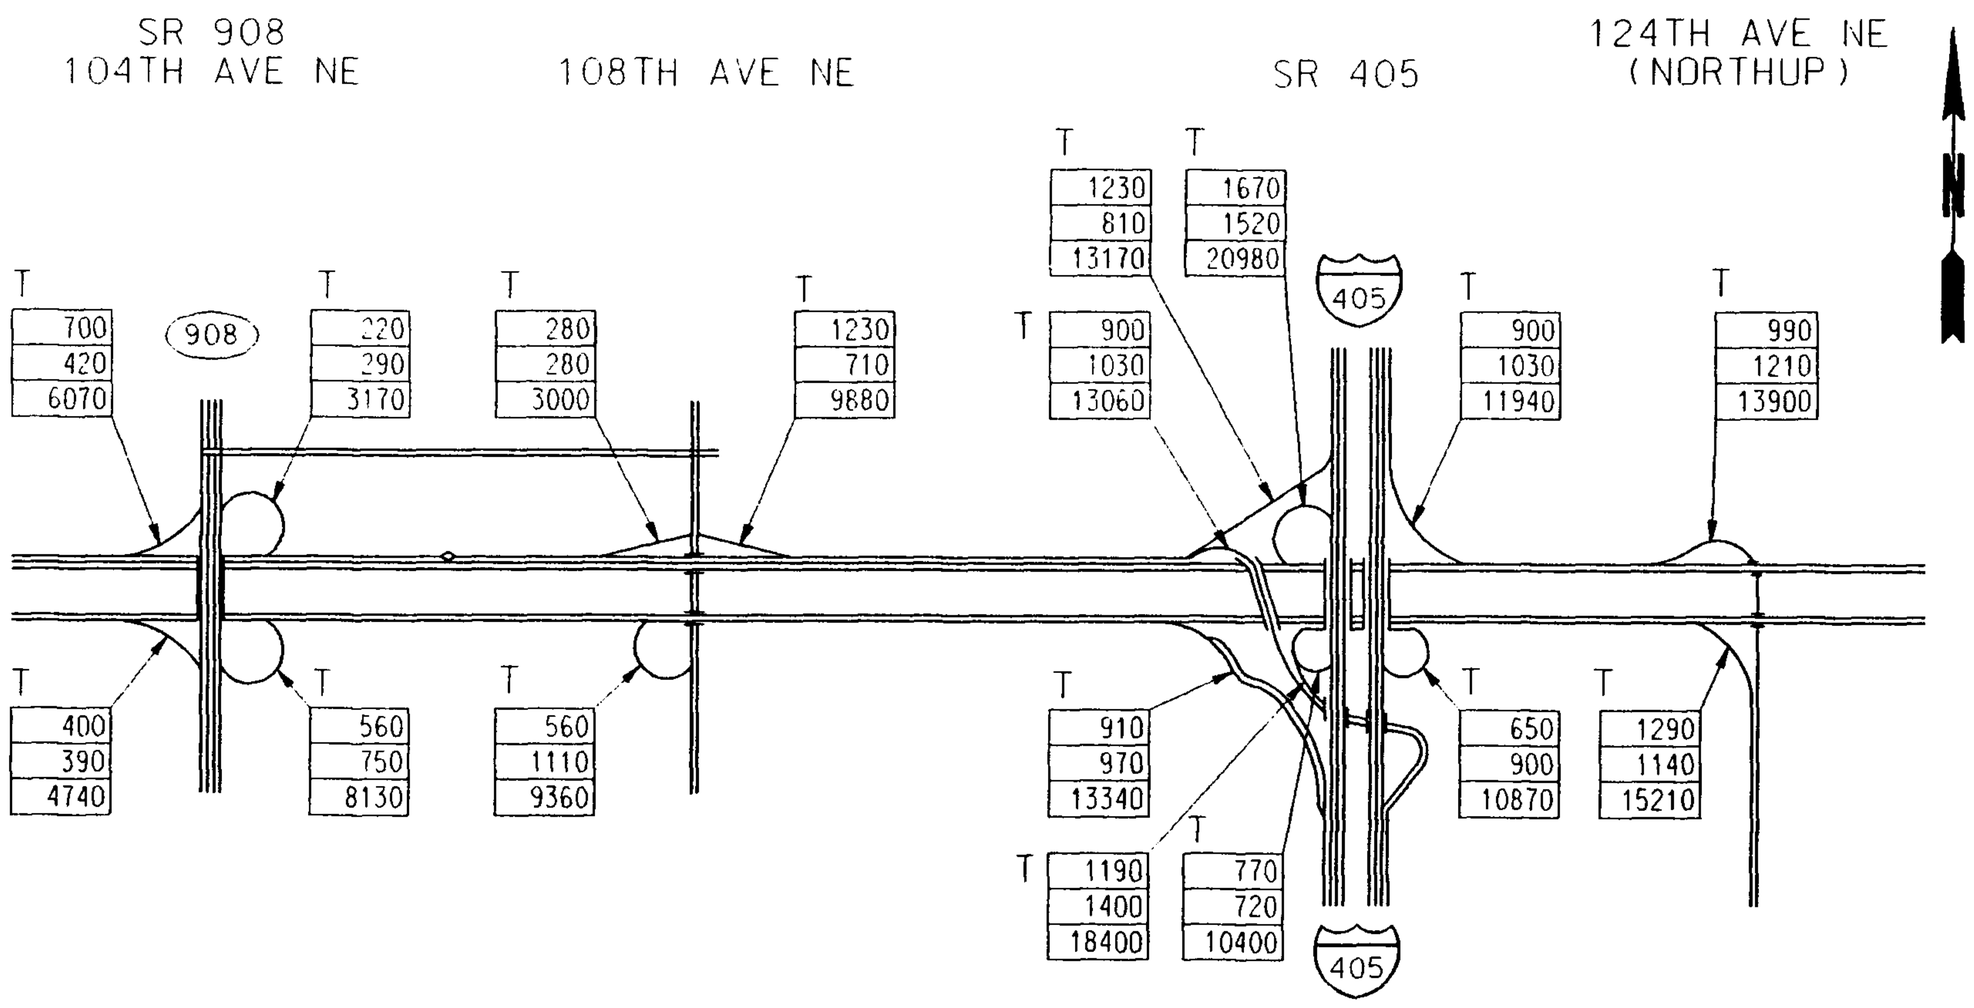

A.M.
P.M.
A.W.D.

SR 520
FLOW DIAGRAM
2 OF 3

C:\RAMP\SR520S2.DGN Nov. 23, 1990 17:12:32 1990 RAMP AND ROADWAY TRAFFIC VOLUMES