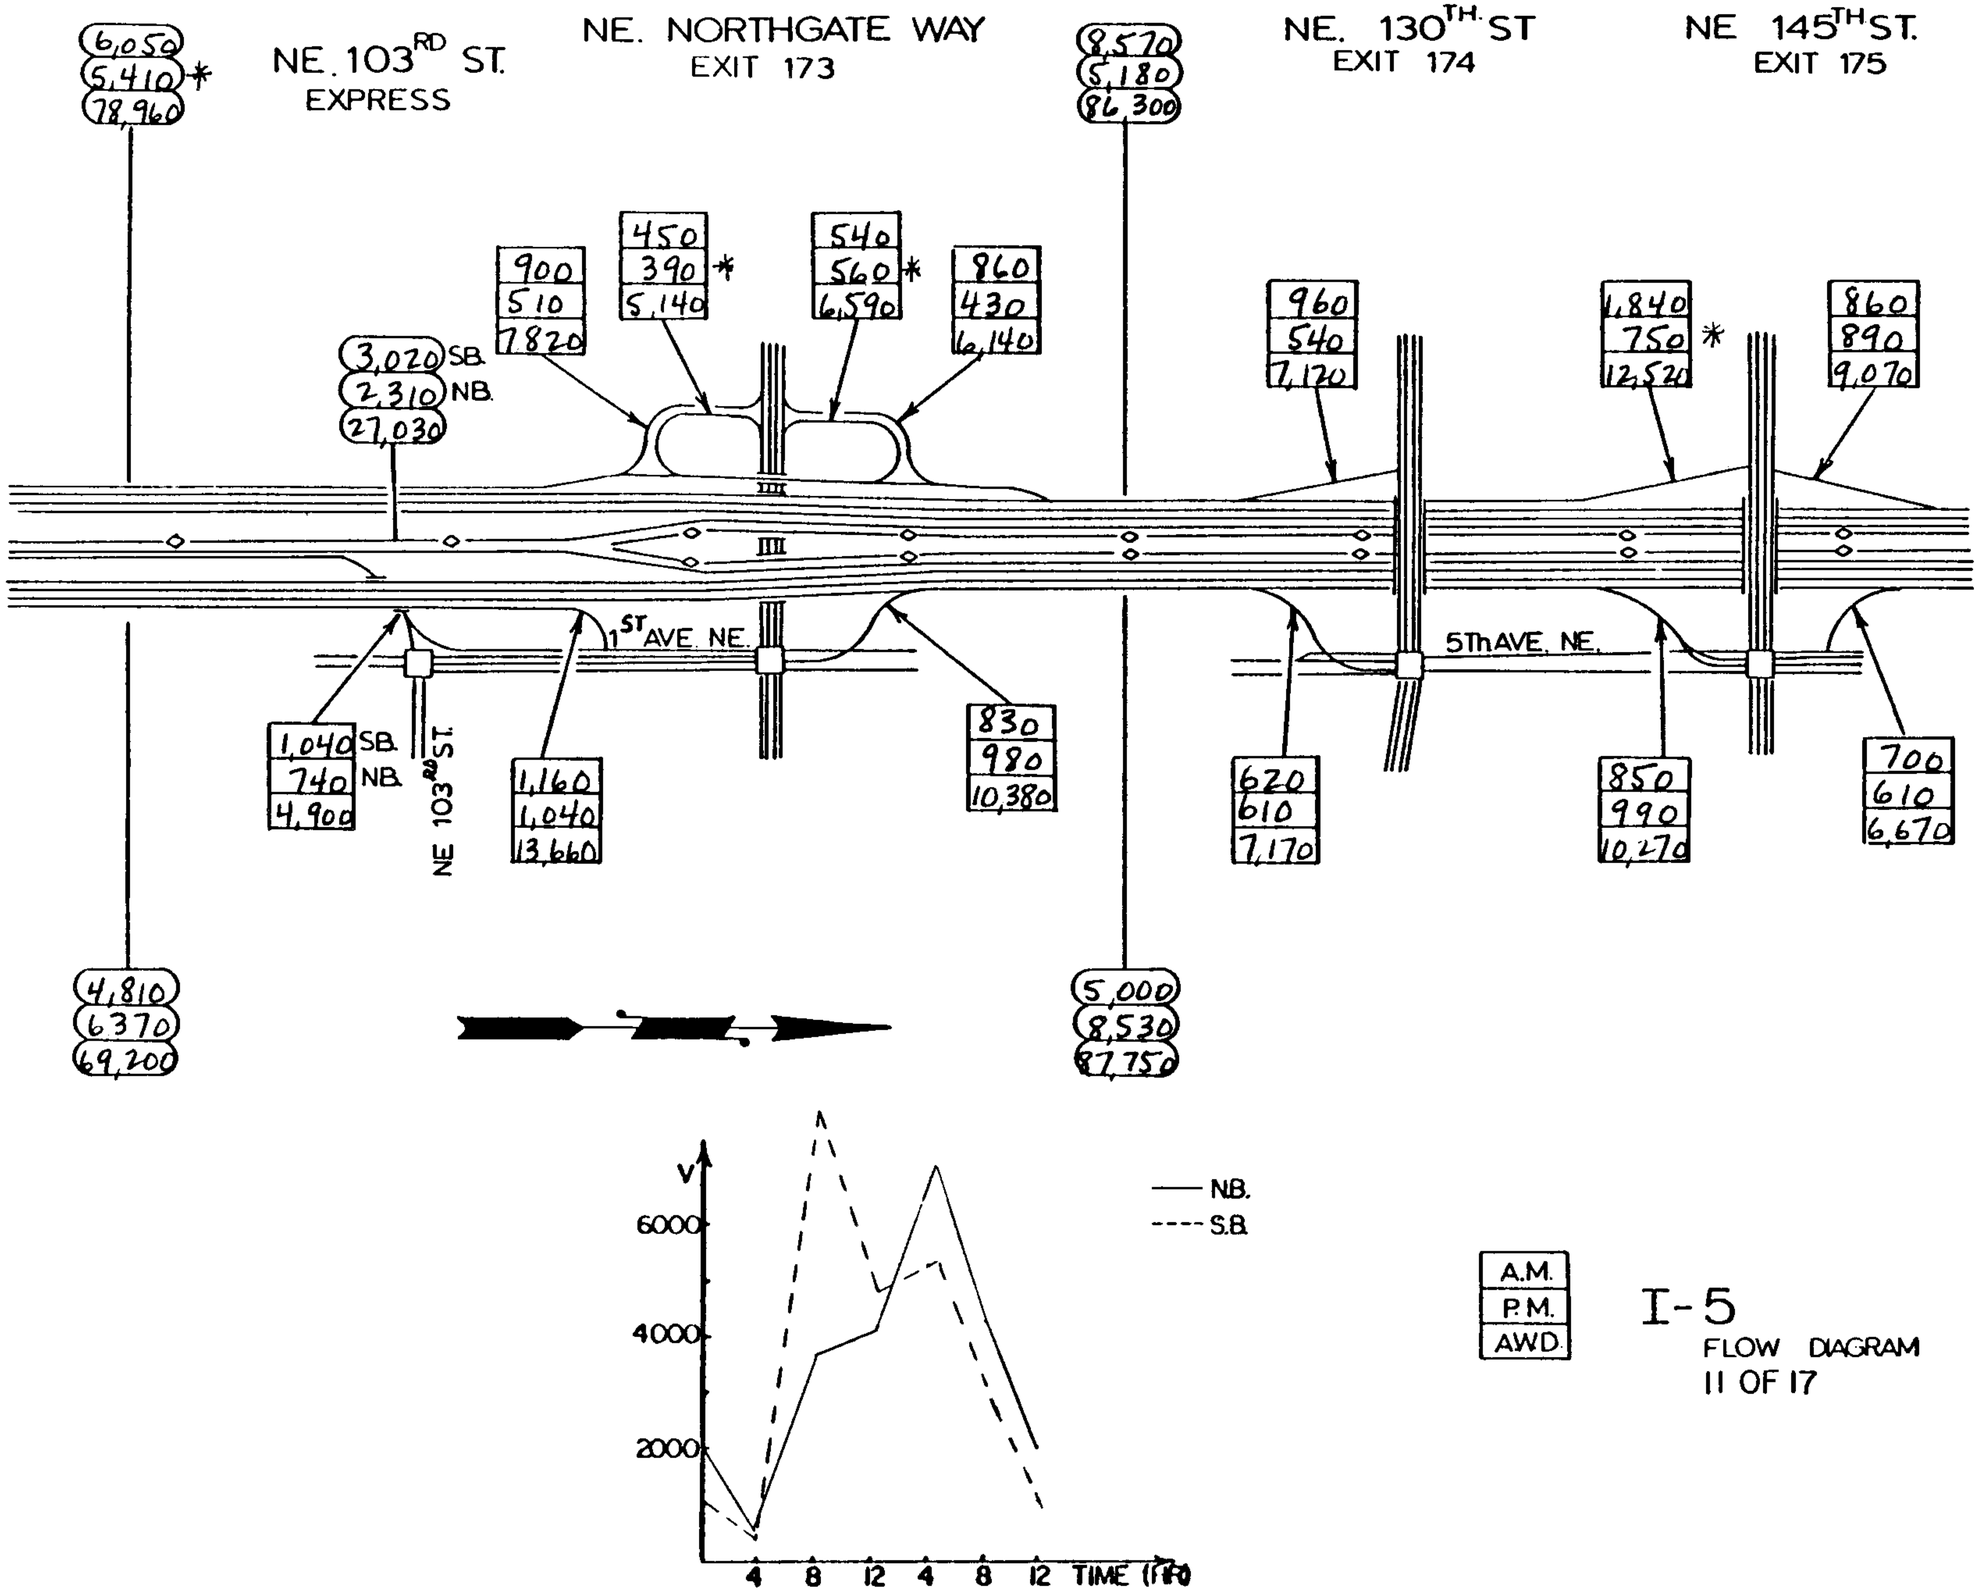

I-5
FLOW DIAGRAM
11 OF 17