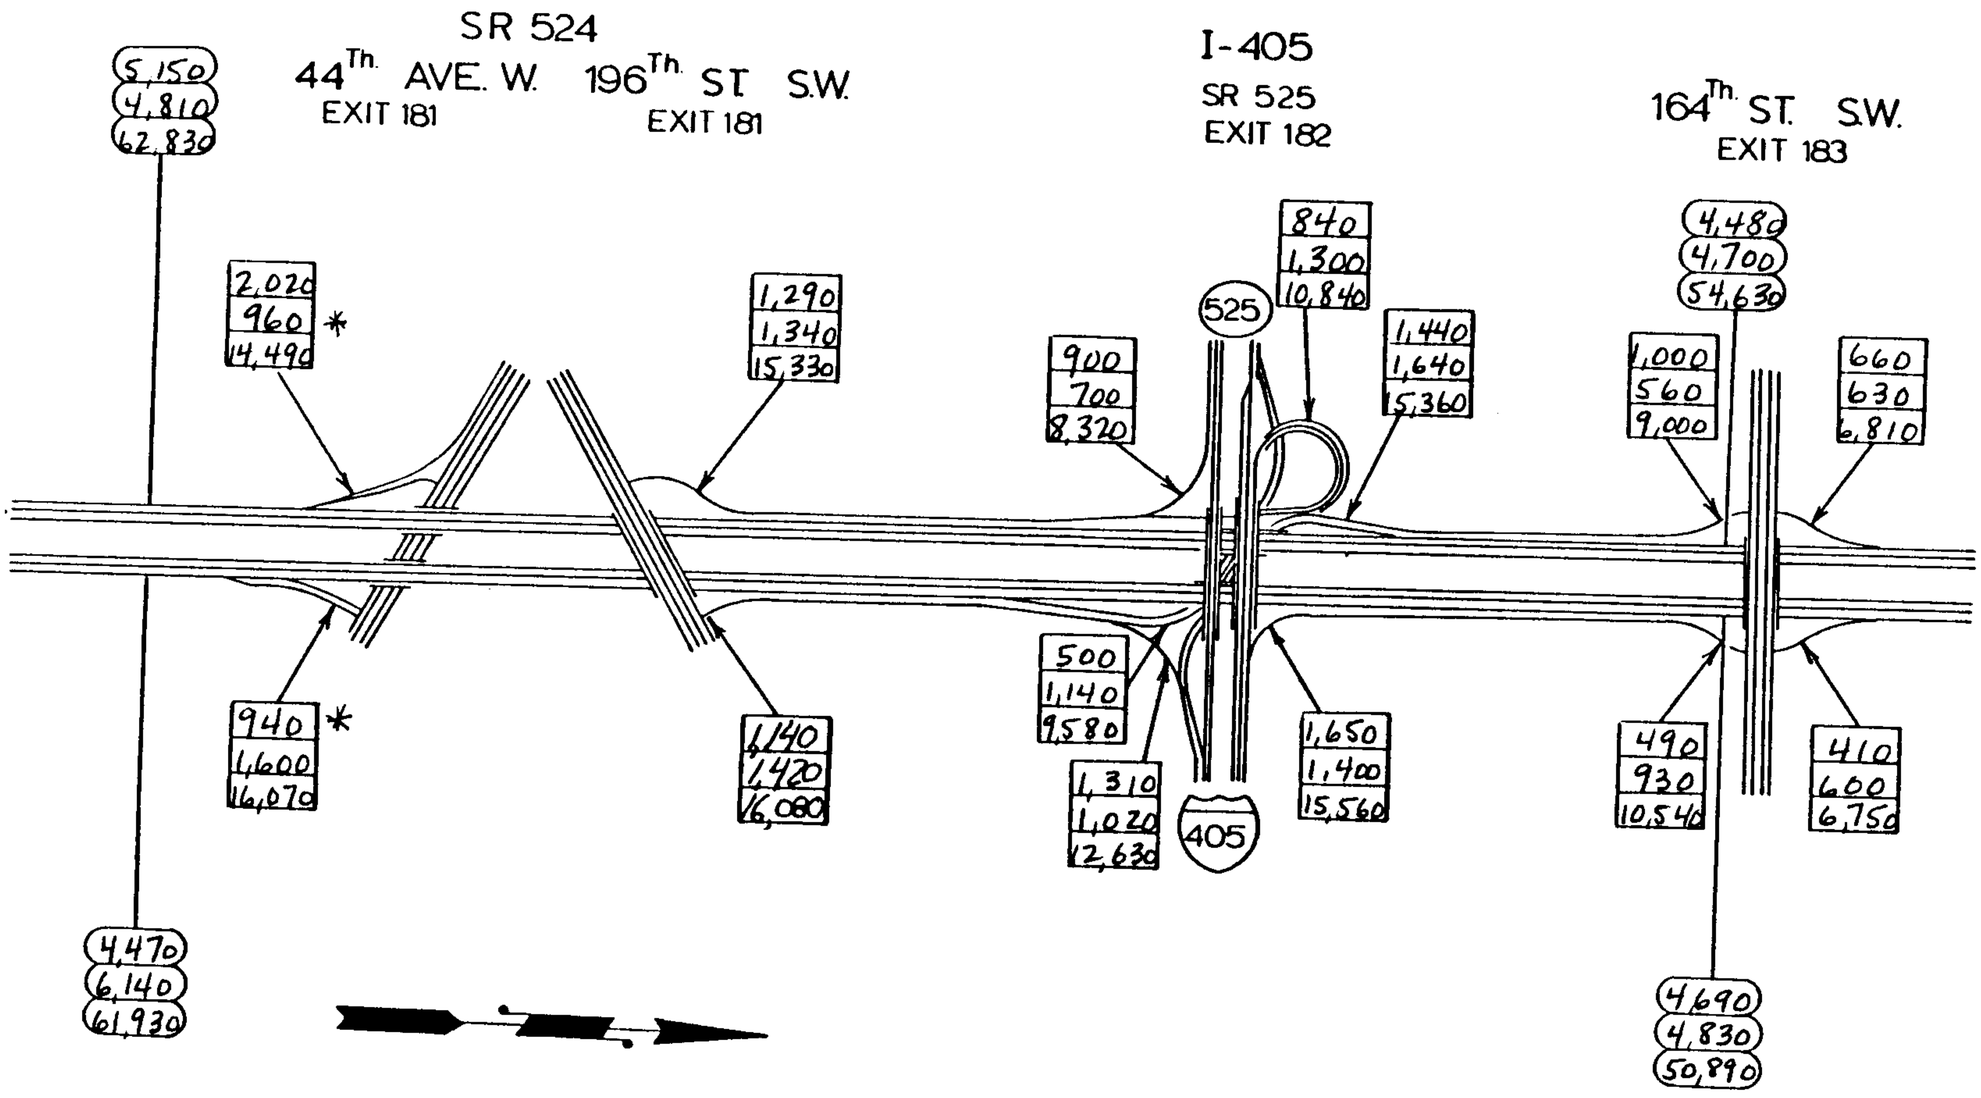

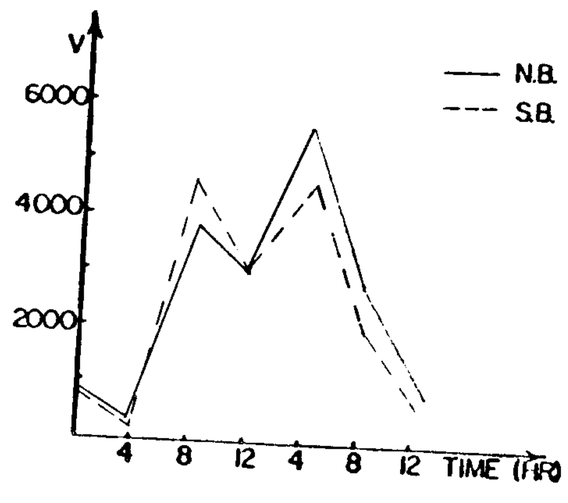

AM
P.M
A.W.D.

I-5
FLOW DIAGRAM
13 OF 17